



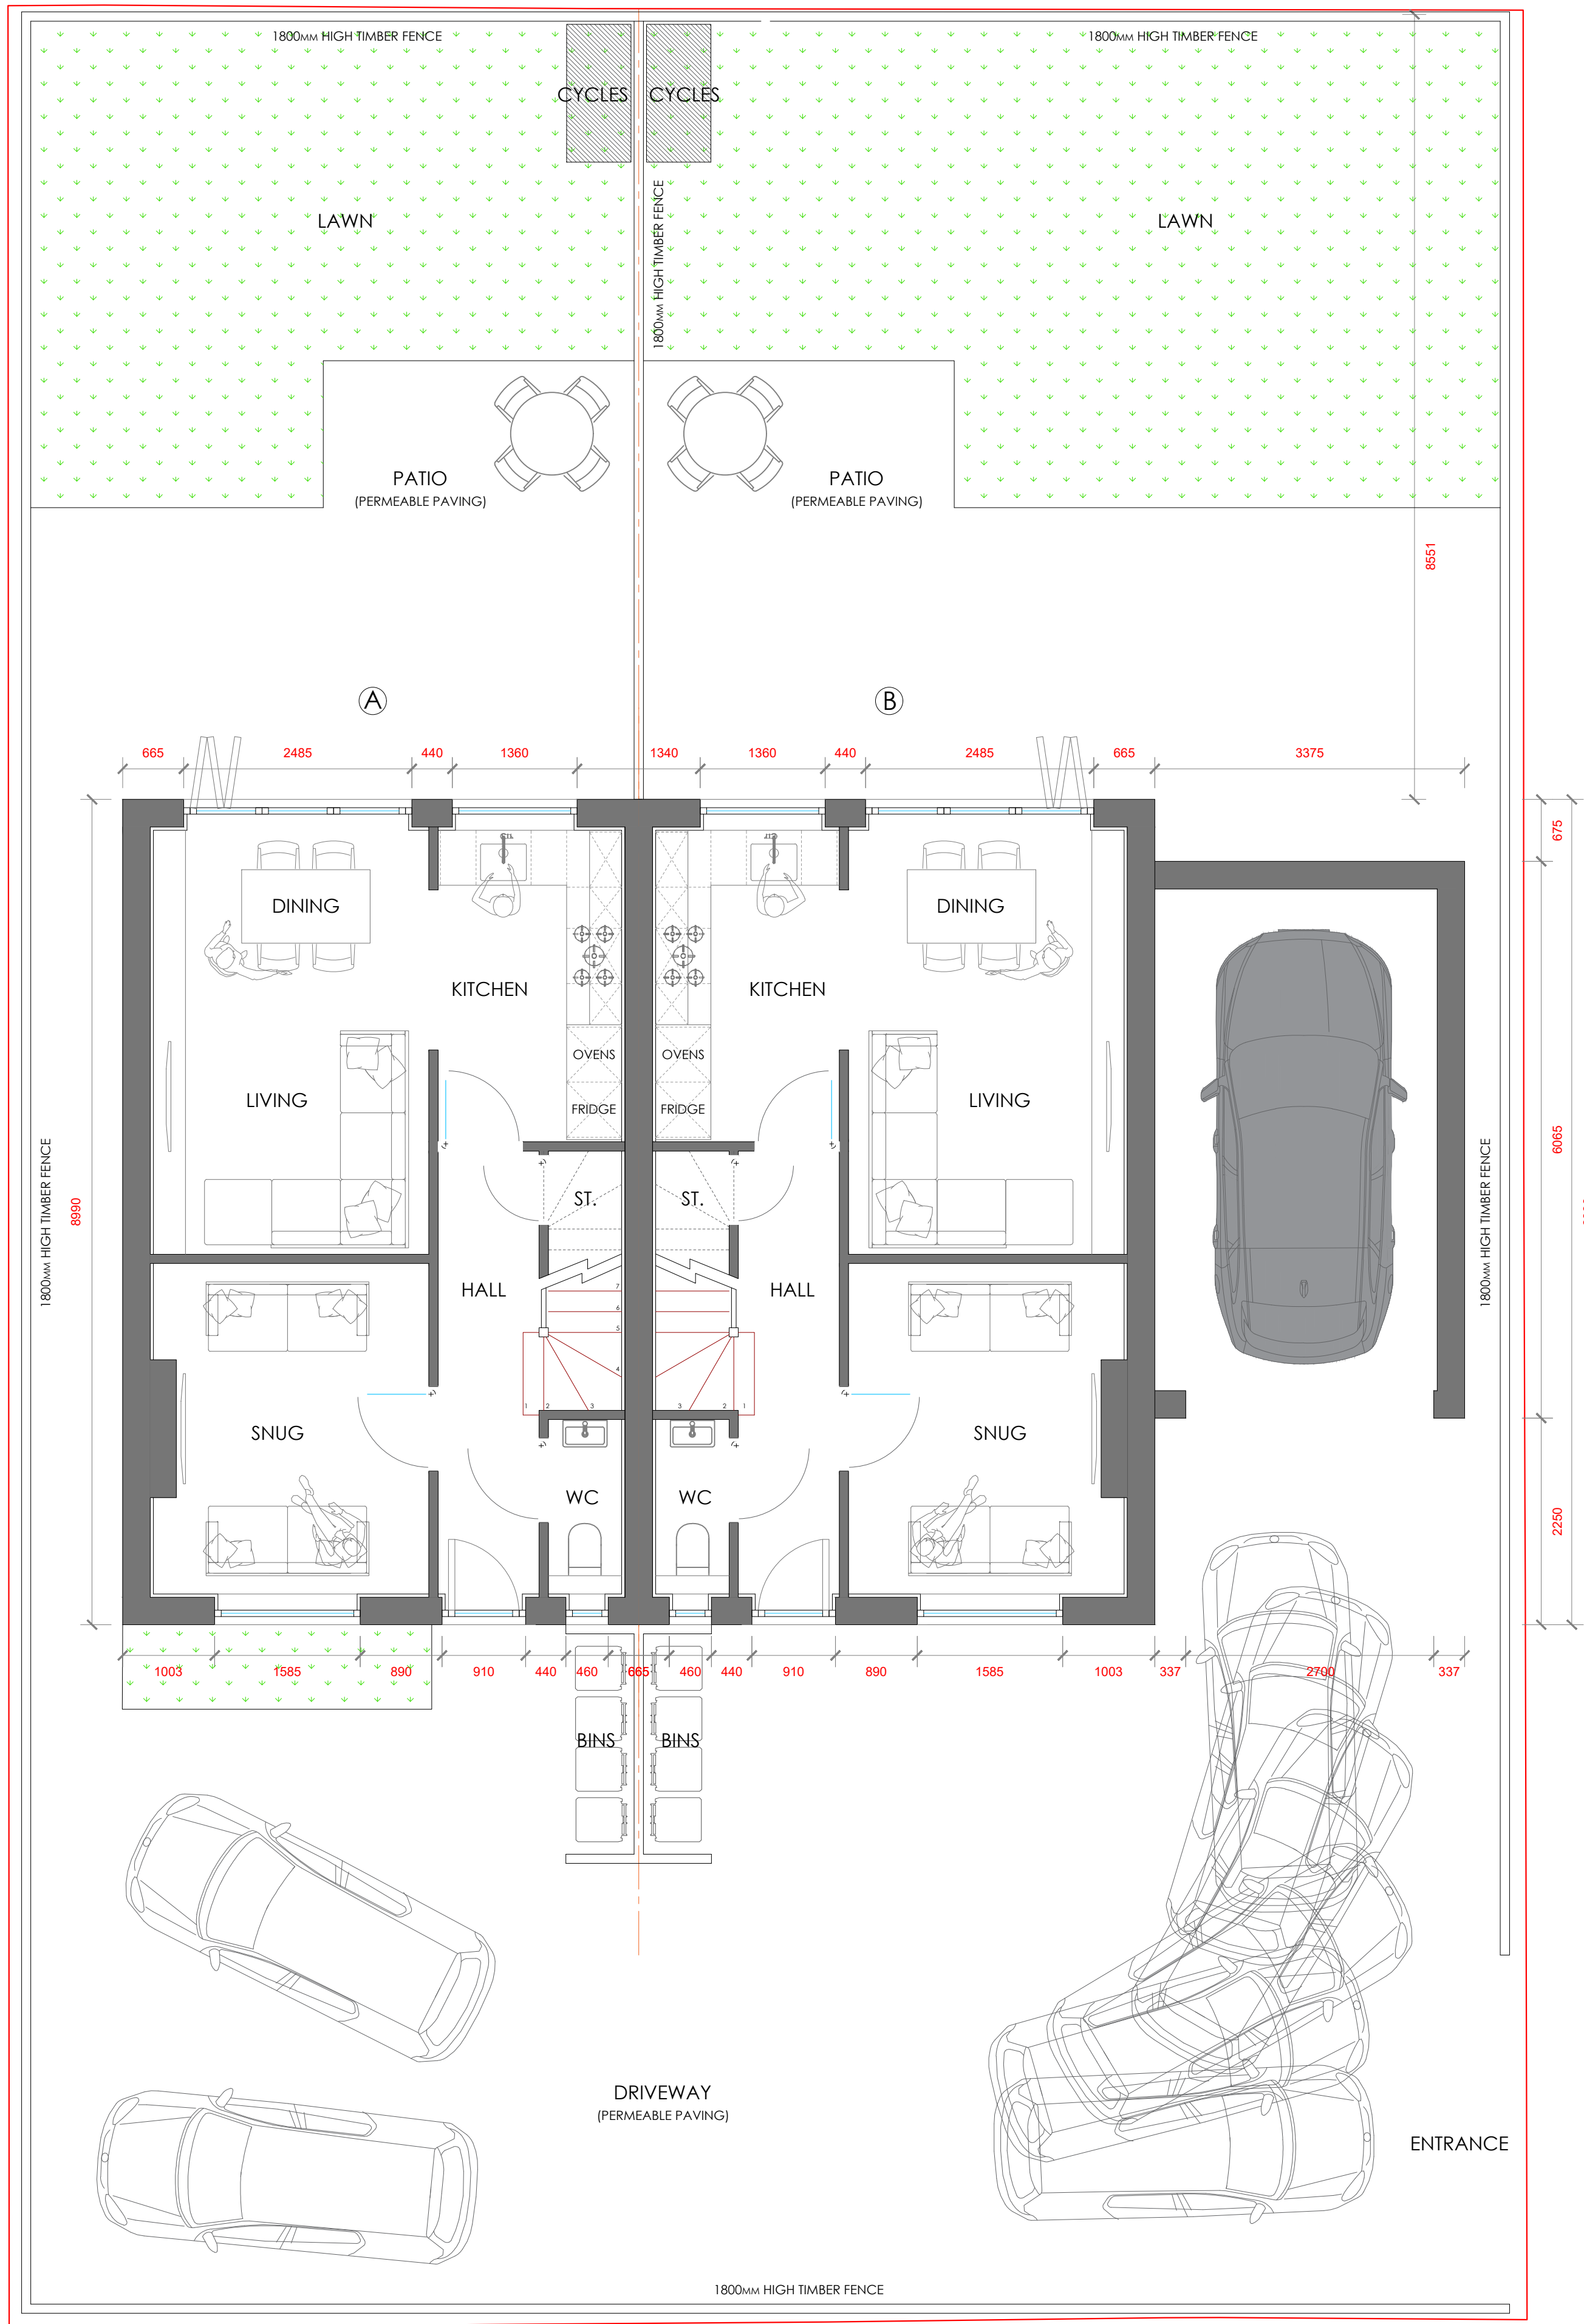

GROUND FLOOR



(A)AREA = 42.43sqm/456sqft
(B)AREA = 42.43sqm/456sqft

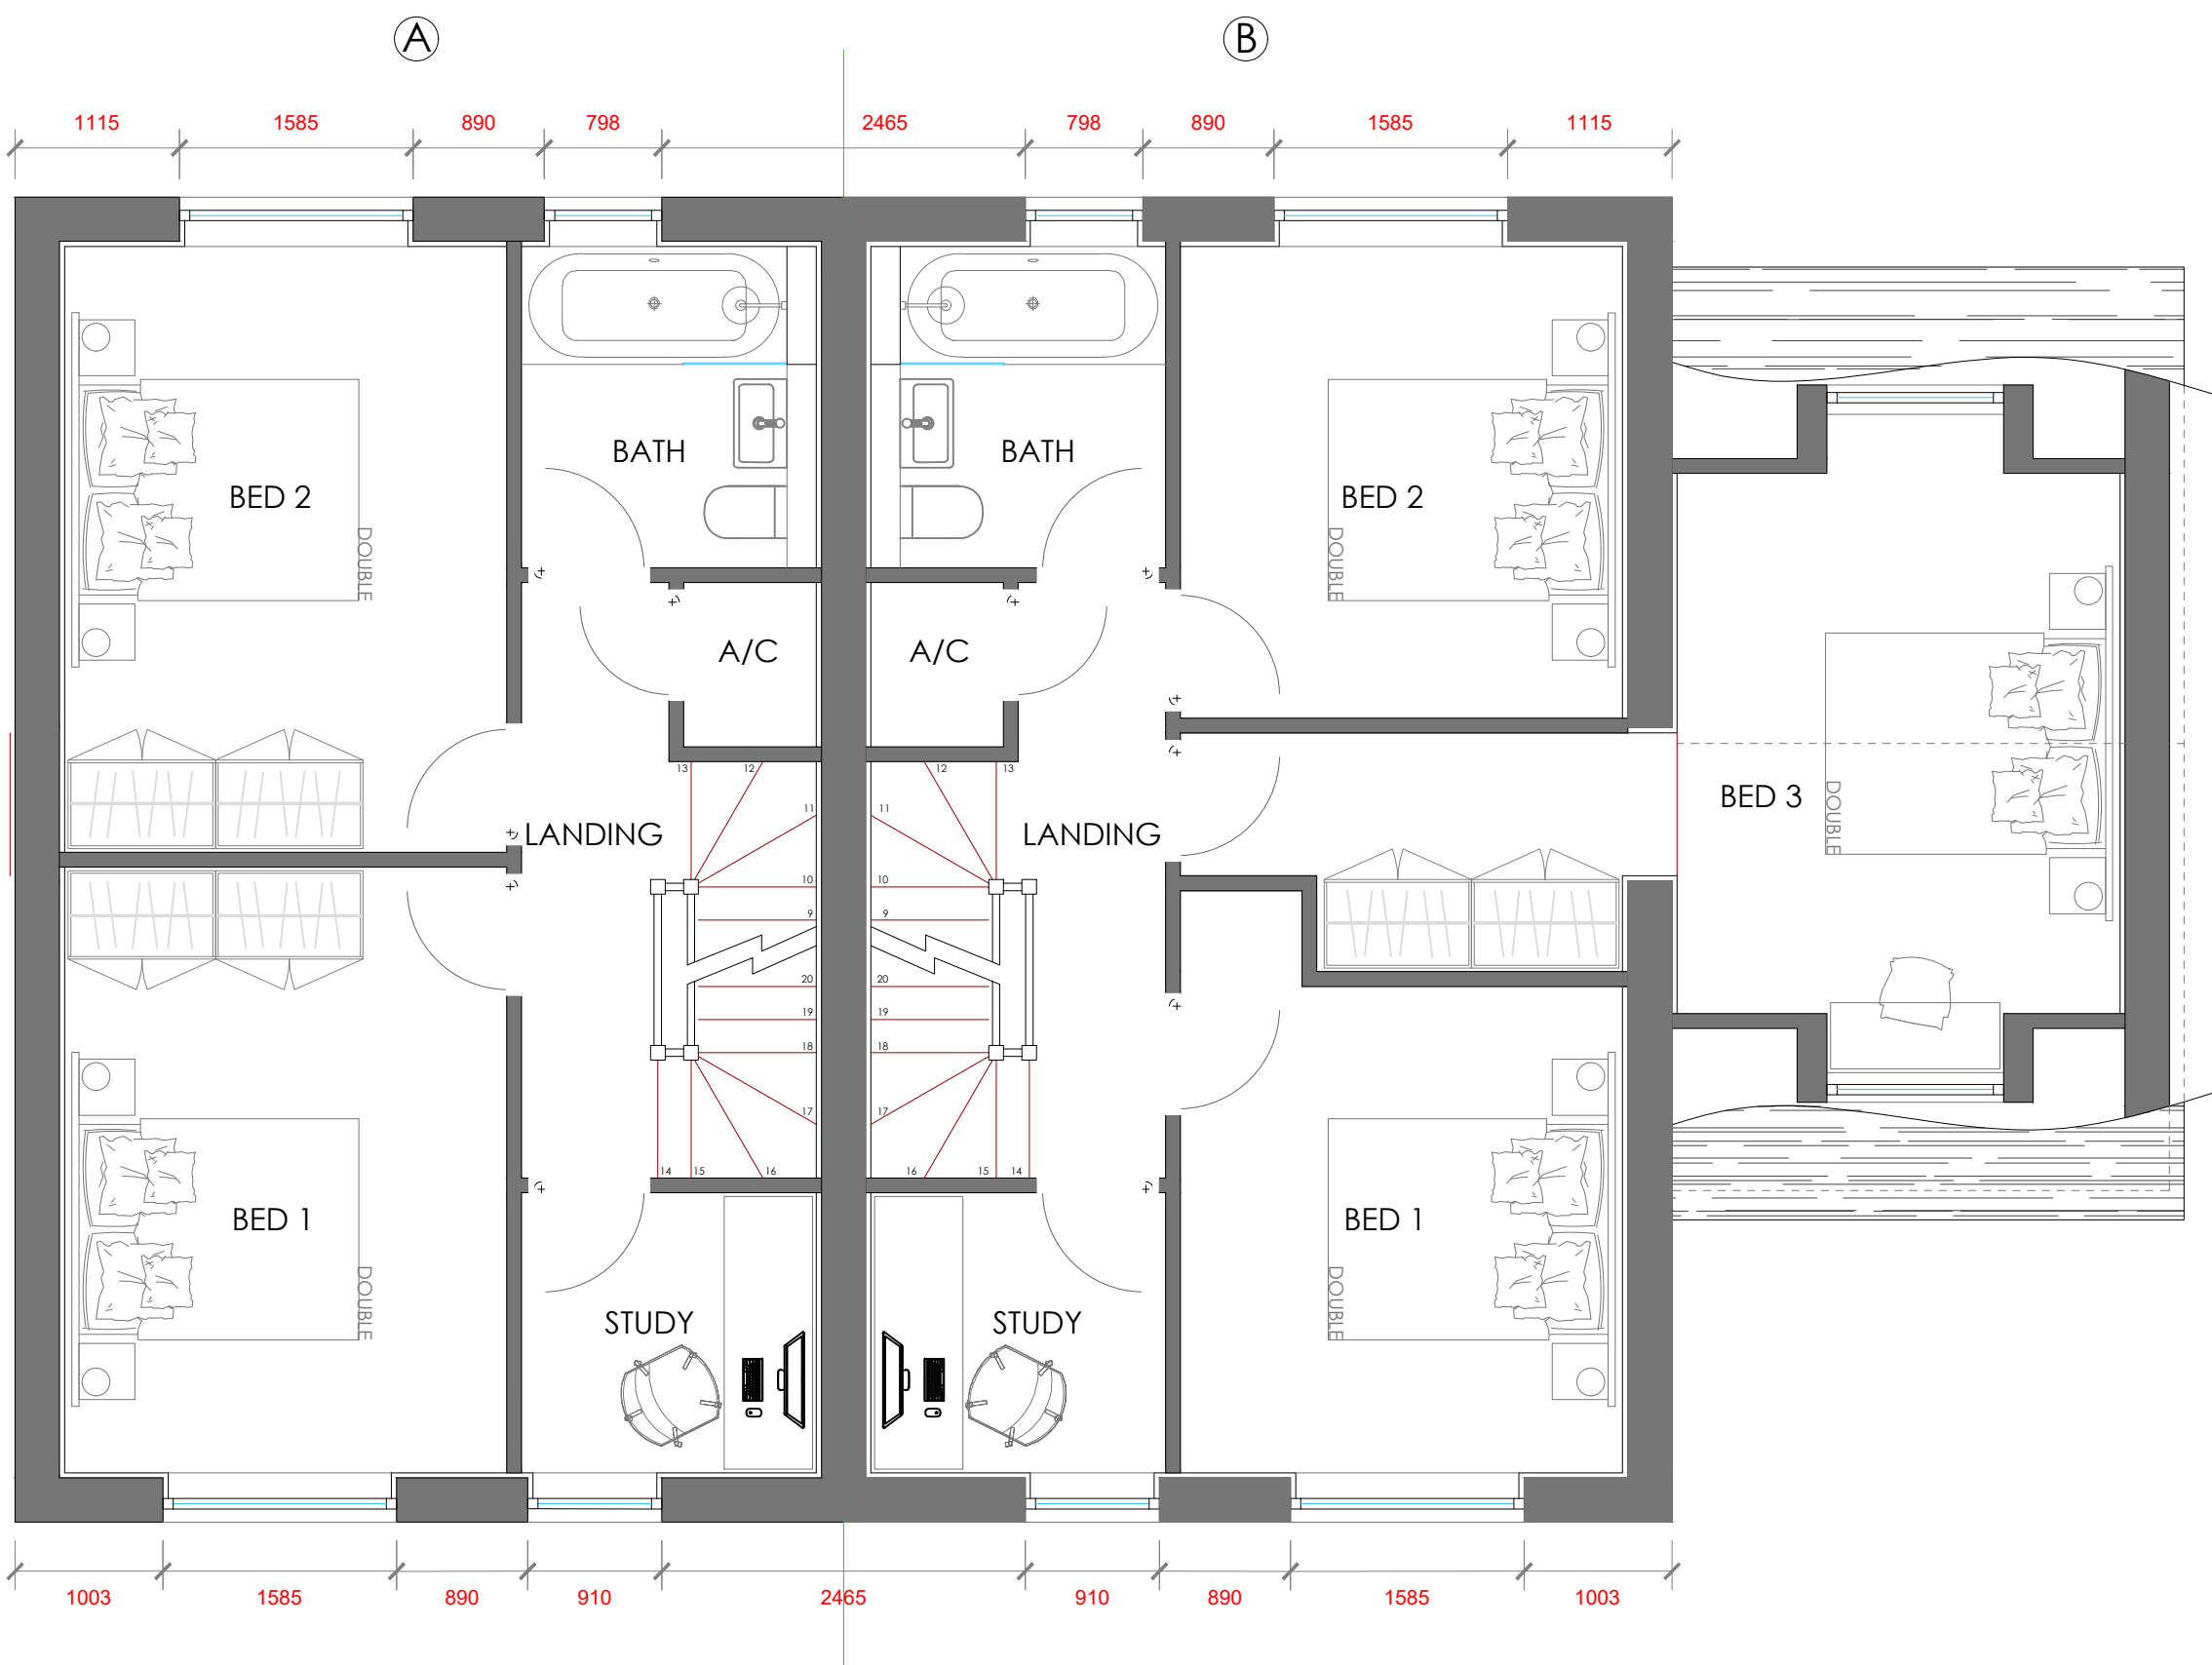

FIRST FLOOR

(A)AREA = 42.43sqm/456sqft
(B)AREA = 42.43sqm/456sqft

PROJECT REF
19056
DRAWING REF
201 C
SCALE
1:50 @ A1
DATE
AUG '19



CLIENT
MR R HEAVENS
LAND OFF EASTWOOD ROAD
NEW MOSTON
MANCHESTER
M40 4TB

PROJECT
NEW BUILD DETACHED HOUSE


DRAWING TITLE
PROPOSED FLOOR PLANS

PLANNING

SCHEDULE OF ACCOMMODATION

- (A) 3BED/6P = GIA 106.7 sqm /1148sqft
(B) 4BED/8P = GIA 119.2 sqm /1283sqft

C	SCHEDULE OF ACCOMMODATION	08.04.21
B	ALTERNATIVE SCHEME	19.03.21
A	ALTERNATIVE SCHEME	21.01.21
-	ISSUED FOR PLANNING APPROVAL	21.01.21

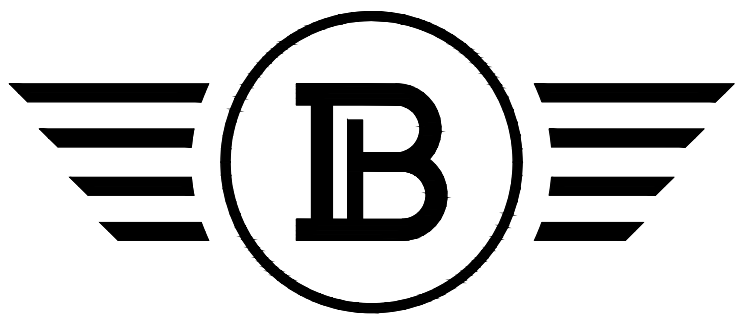

BLUECHIP ARCHITECTS

07999 294 675

DESIGN@BLUECHIP-ARCHITECTURE.CO.UK
WWW.BLUECHIP-ARCHITECTURE.CO.UK

LOWRY MILL | LEES ST. | SWINTON | MANCHESTER | M27 6DB

DO NOT SCALE FROM THIS DRAWING. COPYRIGHT PROTECTED & ISSUED UNDER LICENCE TO THE CLIENT NAMED BELOW. ALL INFORMATION CONTAINED WITHIN IS NON-TRANSFERABLE WITHOUT APPROVAL FROM BLUECHIP ARCHITECTS LTD.