



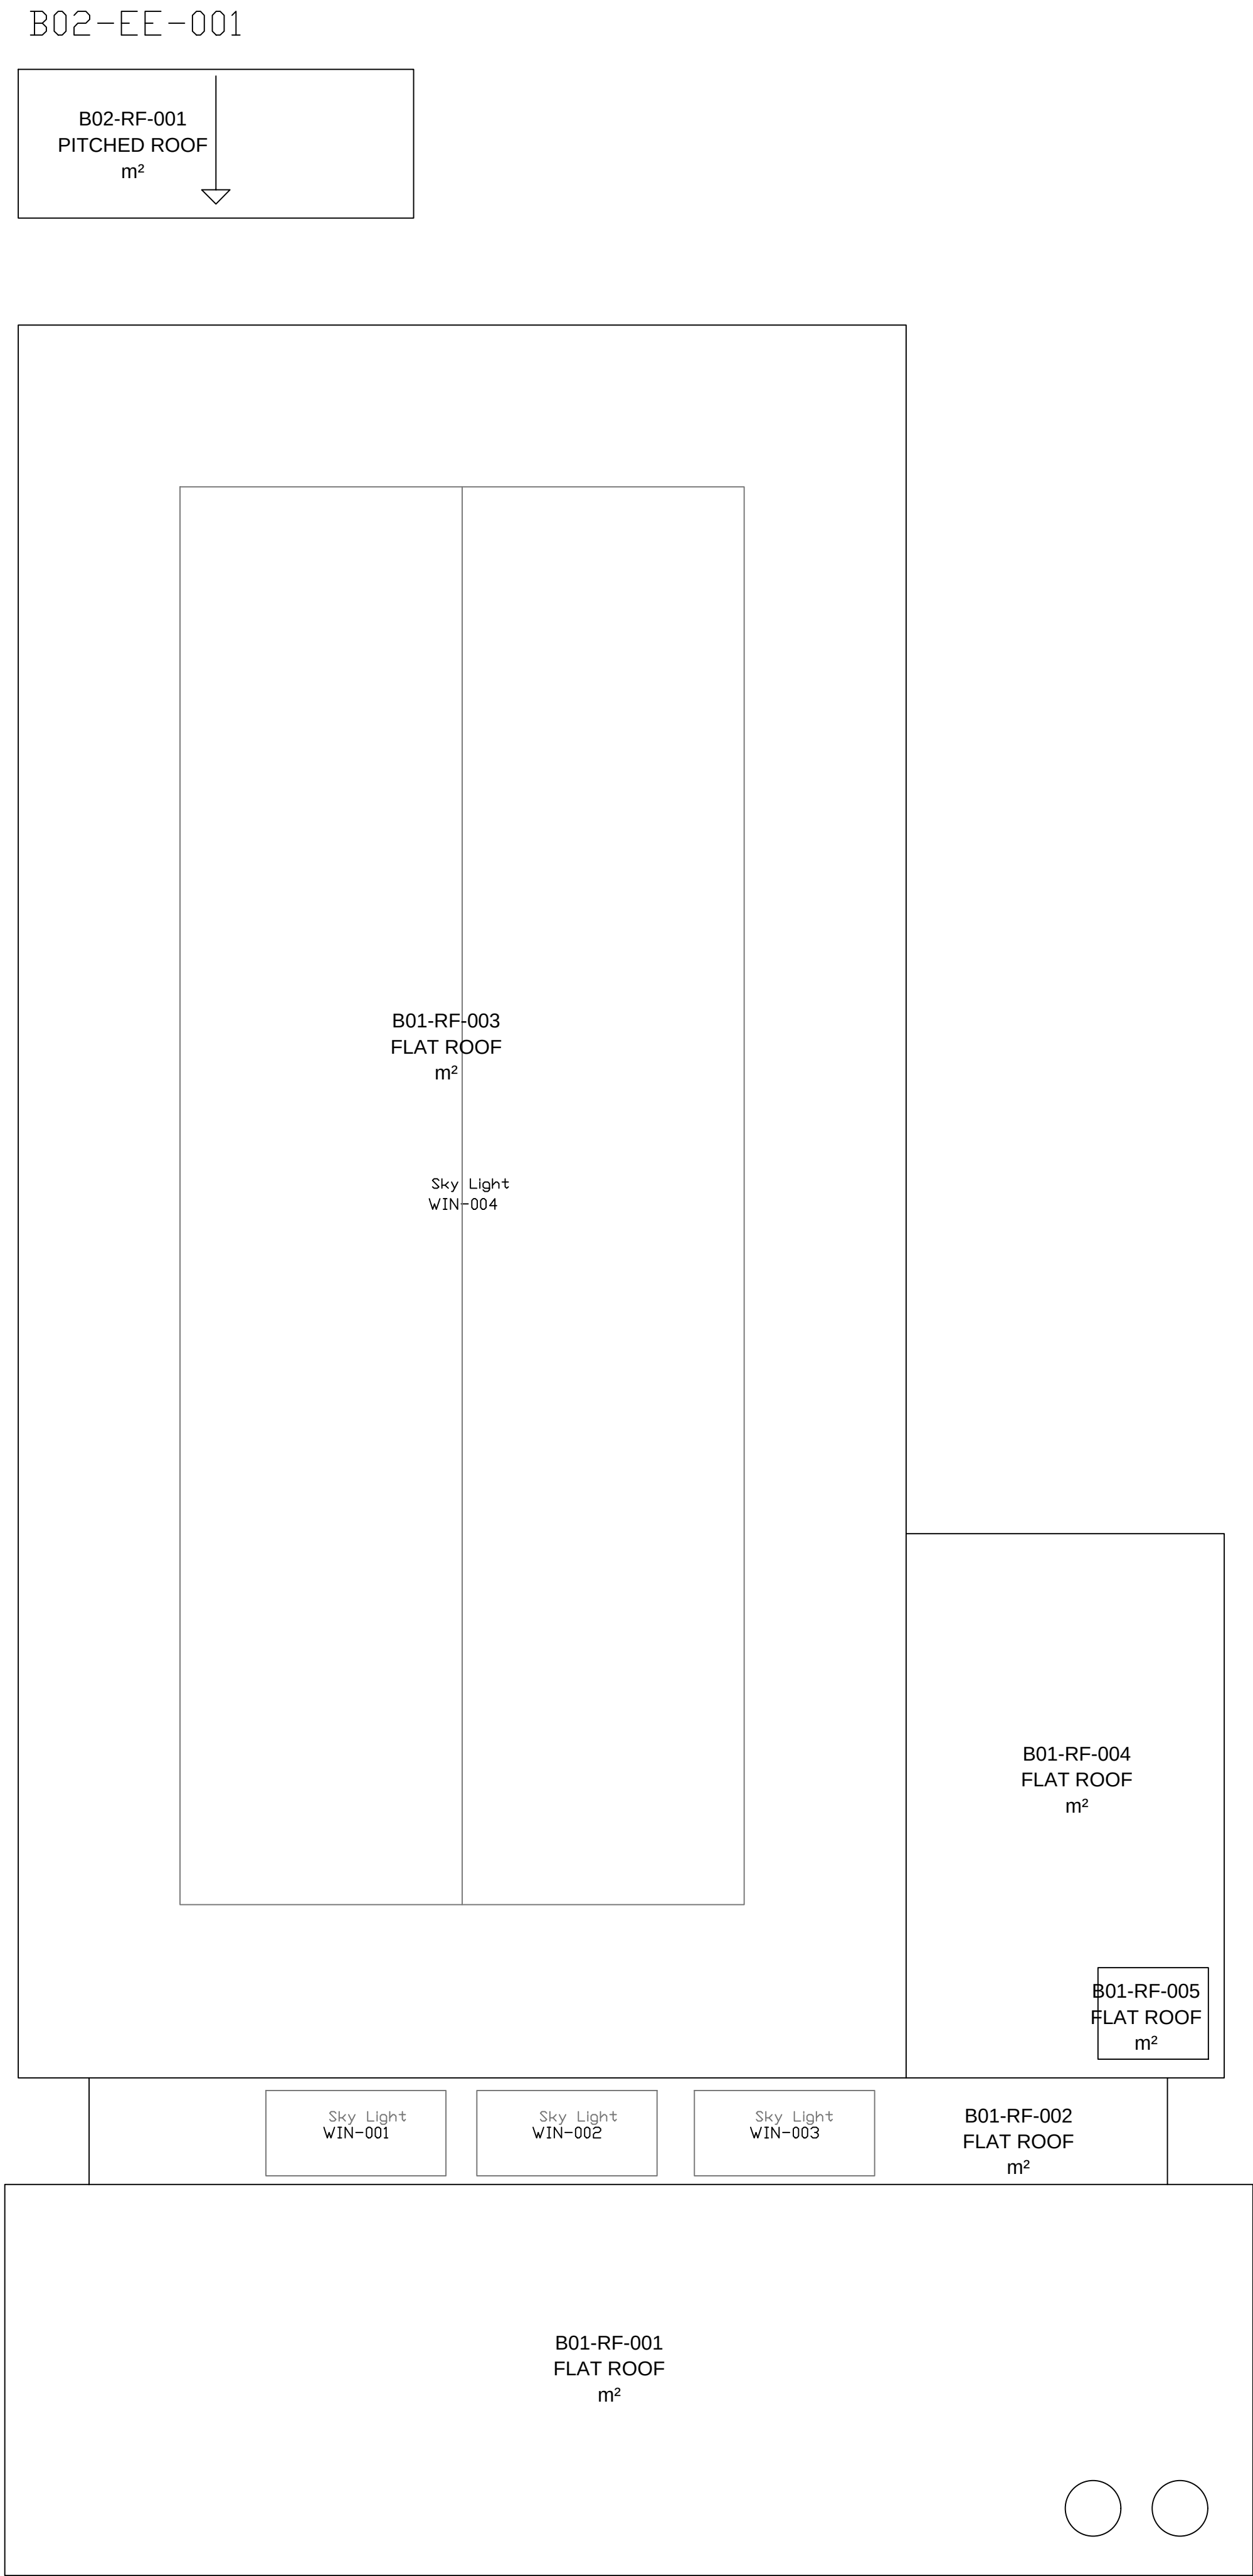

ACTIVE LIFESTYLES CENTRE
B01 - MAIN BLOCK
ROOF PLAN
GEA: 366.9
GIA: 347.5
NIA: 255.7

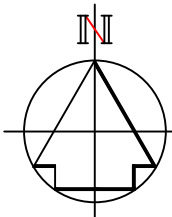

No part of this drawing or data file may be reproduced without prior written permission of the Manchester City Council or approved representative.

Contains OS data © Crown copyright and database 2019 . Ordnance Survey100019568.

1:1250

- NOTES:**
- ALL DIMENSIONS ARE IN MILLIMETRES UNLESS OTHERWISE STATED.
 - THIS DRAWING IS TO BE READ IN CONJUNCTION WITH ALL OTHER RELEVANT DOCUMENTATION.
 - DO NOT SCALE FROM THIS DRAWING, ALL DIMENSIONS TO BE CONFIRMED ON SITE.



Capital Programmes Division

Manchester City Council
PO Box 532, Town Hall
Manchester
M60 2LA

DRAWING STATUS **Target Cost**

PROPERTY TITLE
Active Lifestyle Centre
Denmark Road, Hulme
M15 6FG

UPRN 010023054542 DFE NO. -

PROJECT TITLE
Building Fabric Repairs

DRAWING TITLE
Roof Plan - Existing

JOB NO. AMP/44787/1	DATE 12-11-2020	REV A
SCALE 1:100@A1	AUTHOR RH	CHECKED BY AJ
APPROVED BY		

DRAWING NO.
TC04