


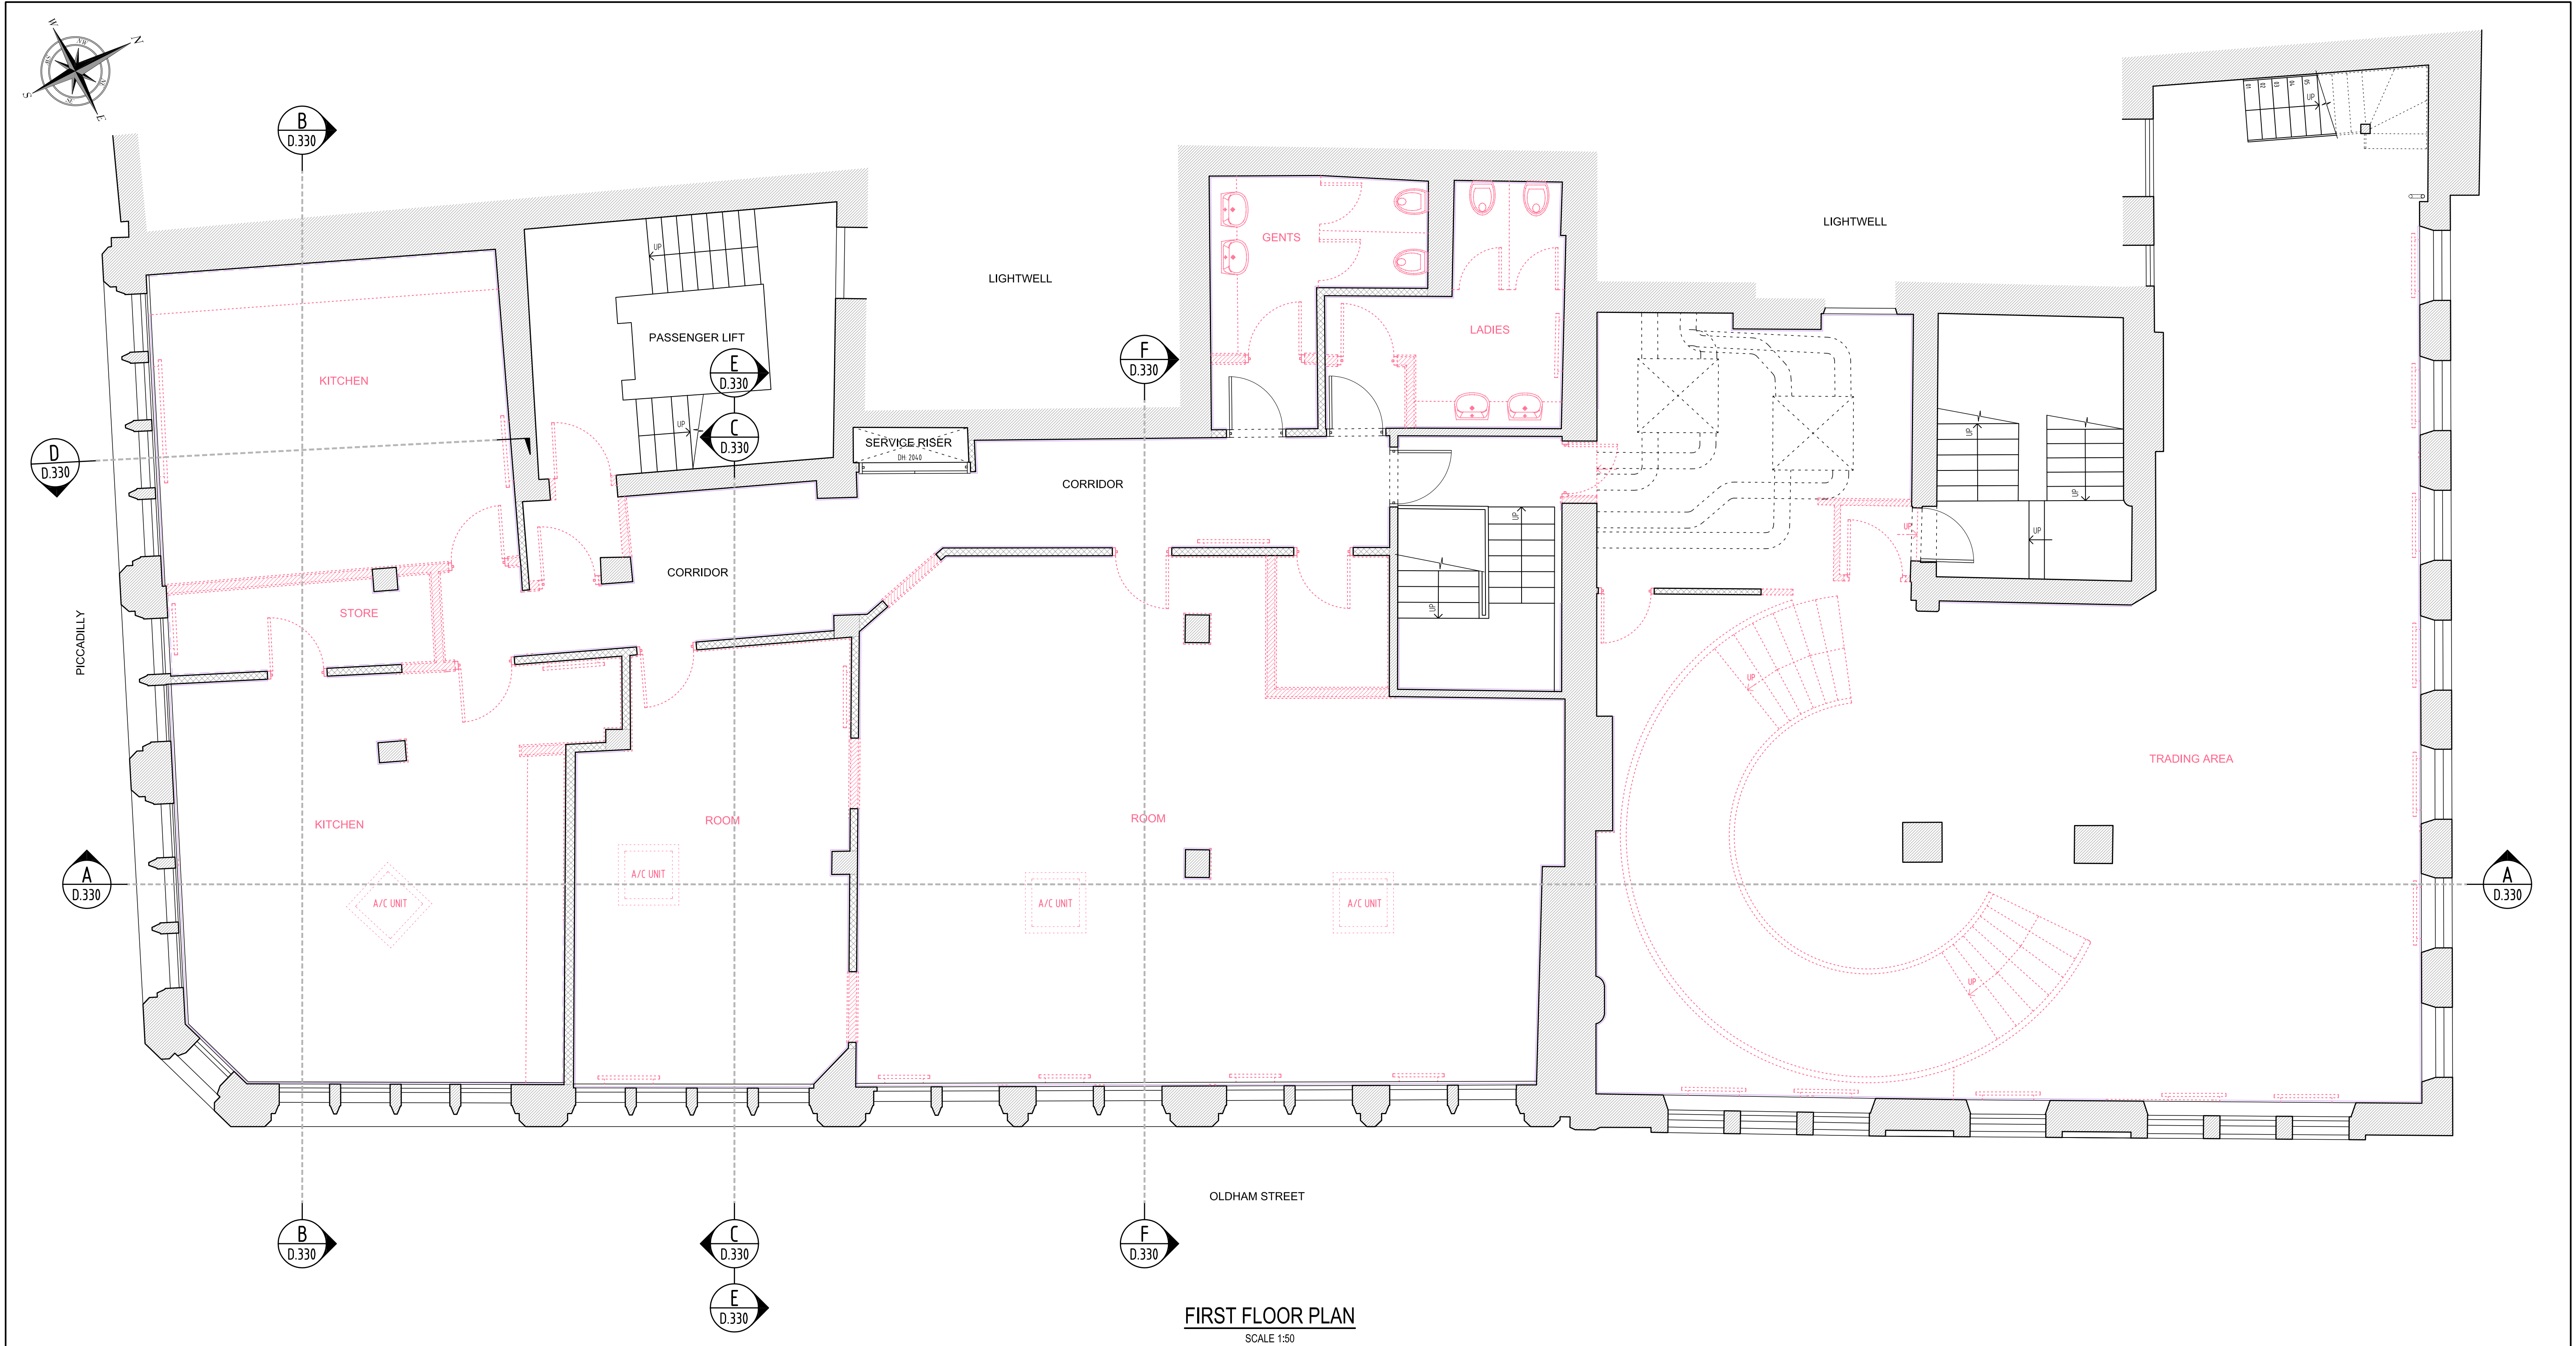

NOTES

1. GENERAL:

1.1 DO NOT SCALE FROM THIS DRAWING. CHECK ALL DIMENSIONS AND CONDITIONS ON SITE.

1.2 ALL WORKS TO BE CARRIED OUT IN ACCORDANCE WITH CURRENT HEALTH & SAFETY INCLUDING COMI REGULATIONS. ALL WORKS TO COMPLY WITH CURRENT BRITISH STANDARDS, CODES OF PRACTICE, BUILDING REGULATIONS AND APPROPRIATE EUROPEAN STANDARDS.

1.3 ALL STRUCTURAL WORK IS TO BE CARRIED OUT IN ACCORDANCE WITH THE STRUCTURAL ENGINEER'S DETAILS AND CALCULATIONS.

1.4 PRECISE POSITIONS OF ALL FIXTURES AND FITTINGS IS SUBJECT TO CONFIRMATION ON SITE.

1.5 THIS DRAWING IS PRODUCED FOR PLANNING APPLICATION ONLY AND SHOULD NOT BE USED FOR ANY OTHER PURPOSES.

LEGEND (DEMO):

	DENOTES ORIGINAL EXISTING WALL
	DENOTES NON-ORIGINAL EXISTING WALL
	DENOTES DEMOLITION WORKS
	DENOTES EXISTING SKIRTING BOARD
	DENOTES NOT OBSERVED SKIRTING BOARD

NOTE: ALL CEILING FINISHES AND WALLS HAVE BEEN DETERMINED BY NON-INTRUSIVE VISUAL INSPECTION.

SCALE BAR
(1:50 @ A1)
(1:100 @ A3)



REV	DATE	DESCRIPTION	BY
DRG STATUS		PLANNING	
DRAWN BY		ISP DRAWING SOLUTIONS	

JOB TITLE	YORKSHIRE BUILDING SOCIETY 17 PICCADILLY, MANCHESTER
DRG TITLE	SCHEME C – DEMOLITION WORKS FIRST FLOOR PLAN

	ISP DRAWING SOLUTIONS		
	21 MONKS CLOSE MIDDLESEX, HA4 9HX TEL: 0044 7886 116912 EMAIL: info@ispdrawingsolutions.co.uk www.ispdrawingsolutions.co.uk		
JOB NO	DRG NO	REV	SCALE
1192	D.301	/	1:50 @ A1 1:100 @ A3
DRN	DATE	IP	04/2021