




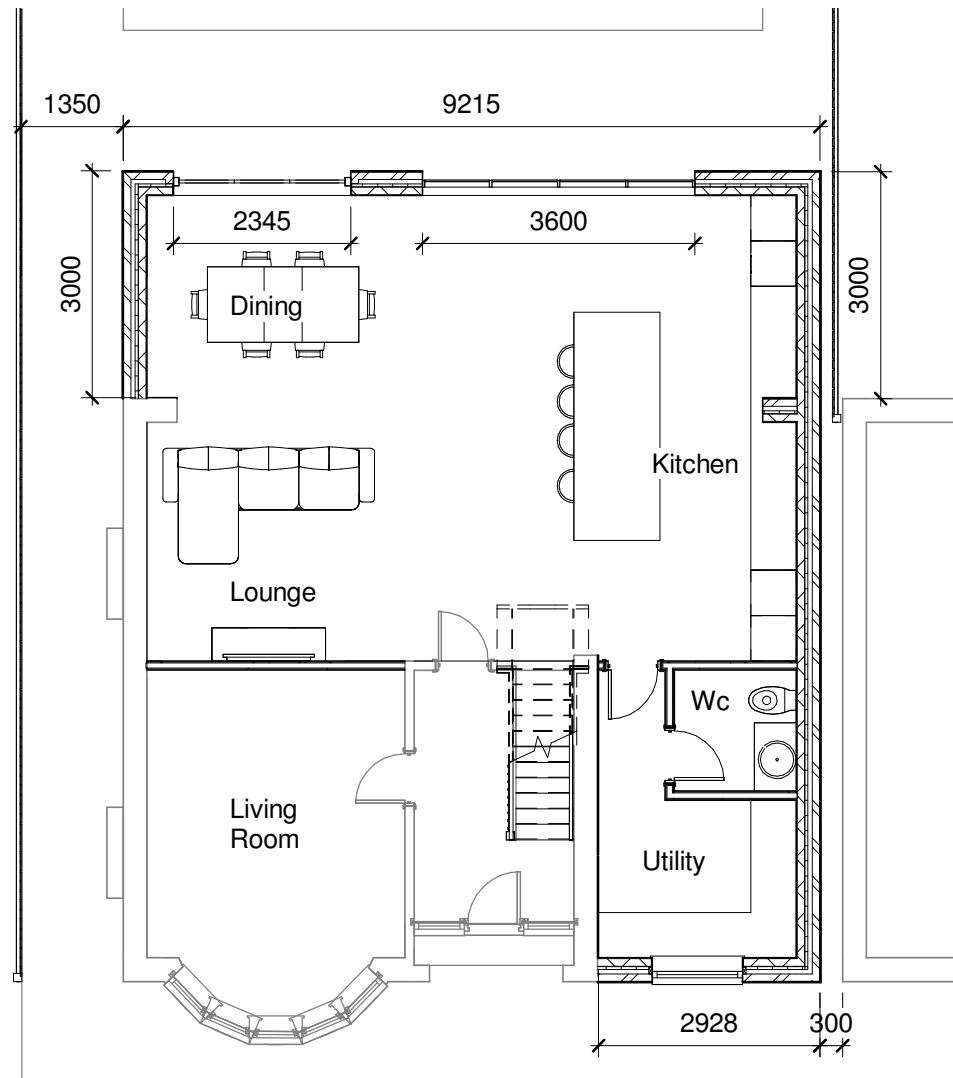


1 01 Proposed Ground Floor
1 : 100

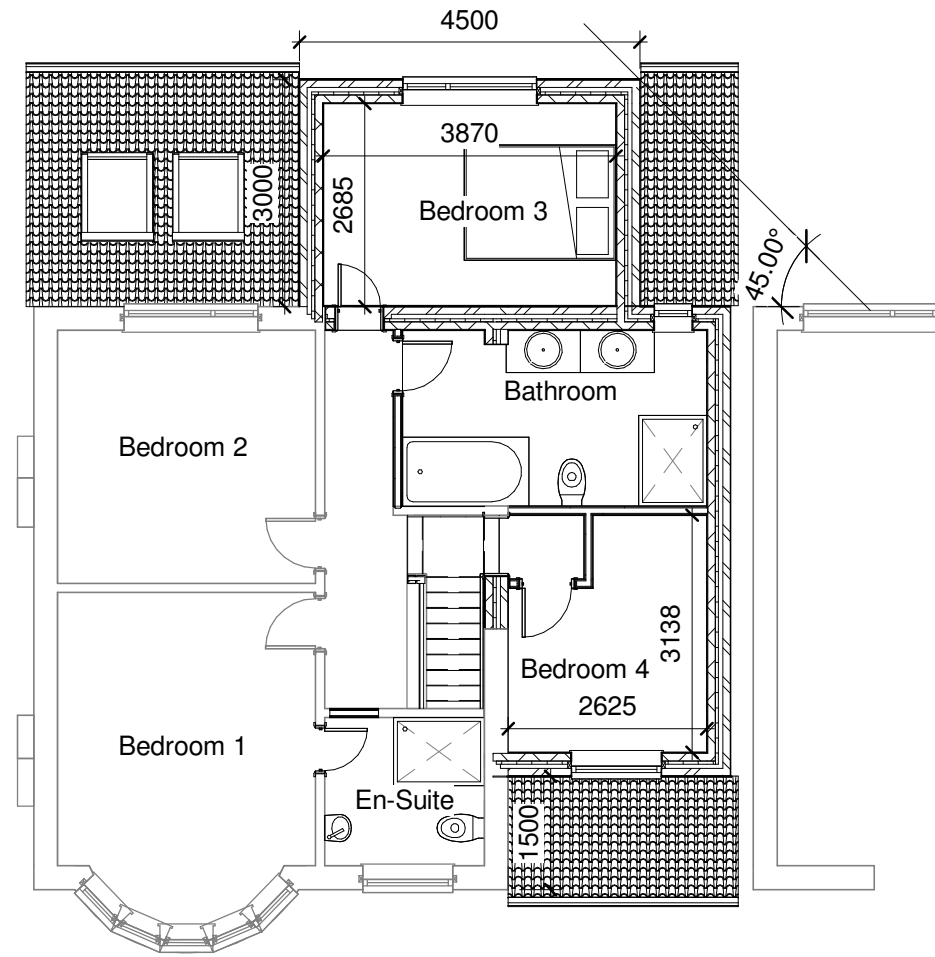

2 02 Proposed First Floor
1 : 100

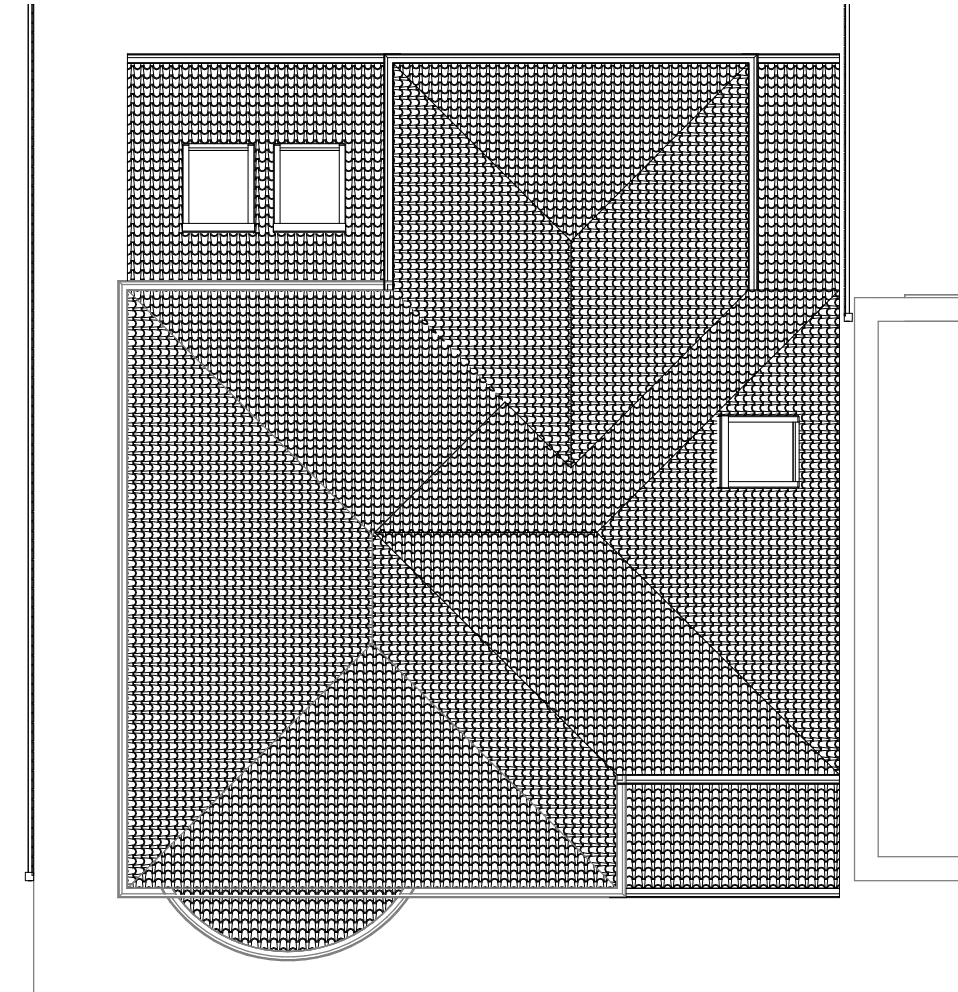


3 04 Proposed Roof Plan
1 : 100

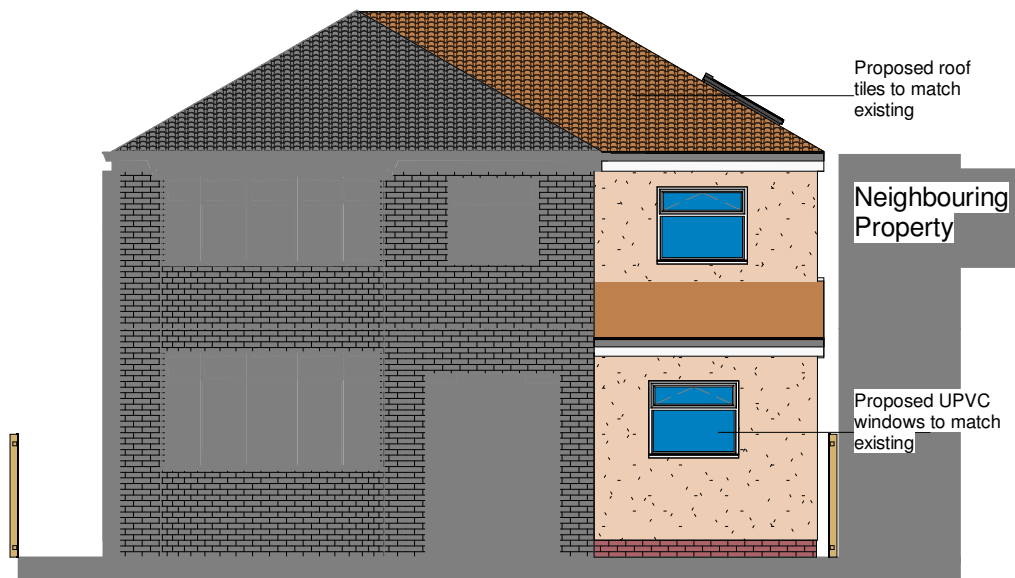


4 Proposed Front Elevation
1 : 100



5 Proposed Rear Elevation
1 : 100

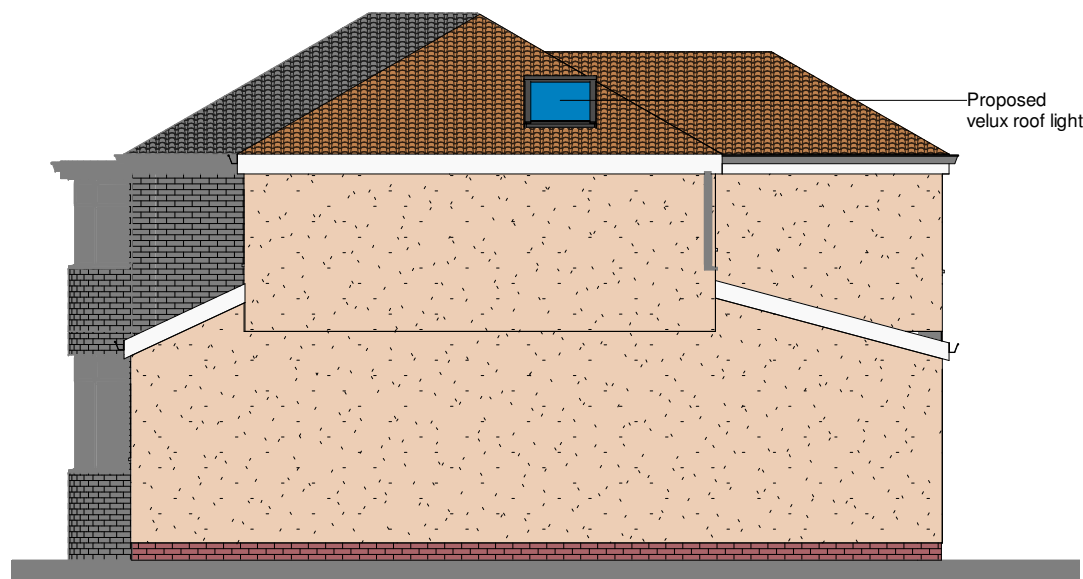

6 Proposed Side Elevation 1
1 : 100

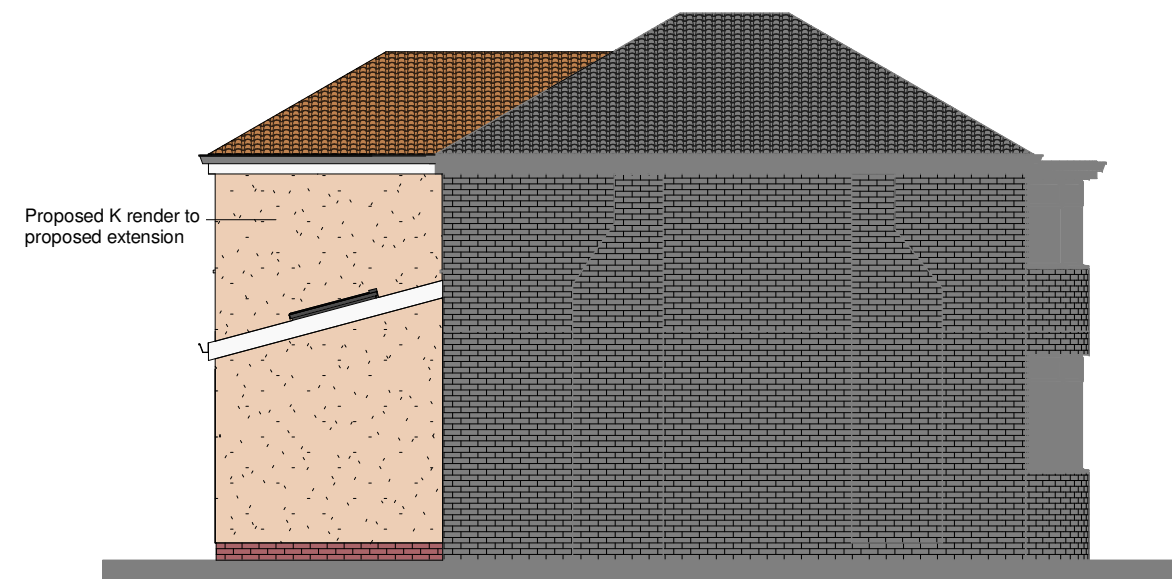

7 Proposed Side Elevation 2
1 : 100

Project Address:

131B Egerton Road
Chorlton
M21 0XD

Drawing:

Proposed Plans and
Elevations

Date Issued:

07/07/2020

Client Name:

Mr Richard
Sherwood

Project Description:

Proposed Double
Storey Side and
Single Storey Rear
Extension

Drawing Number:

PL002

Additional Notes:

Drawing not to be
scaled.

Proposed works not
to be started before
Planning Permission
is granted.

Dimensions shown
are in millimeters.

All measurements
to be verified on
site.



SCALE 1 : 100
A2 DRAWING