


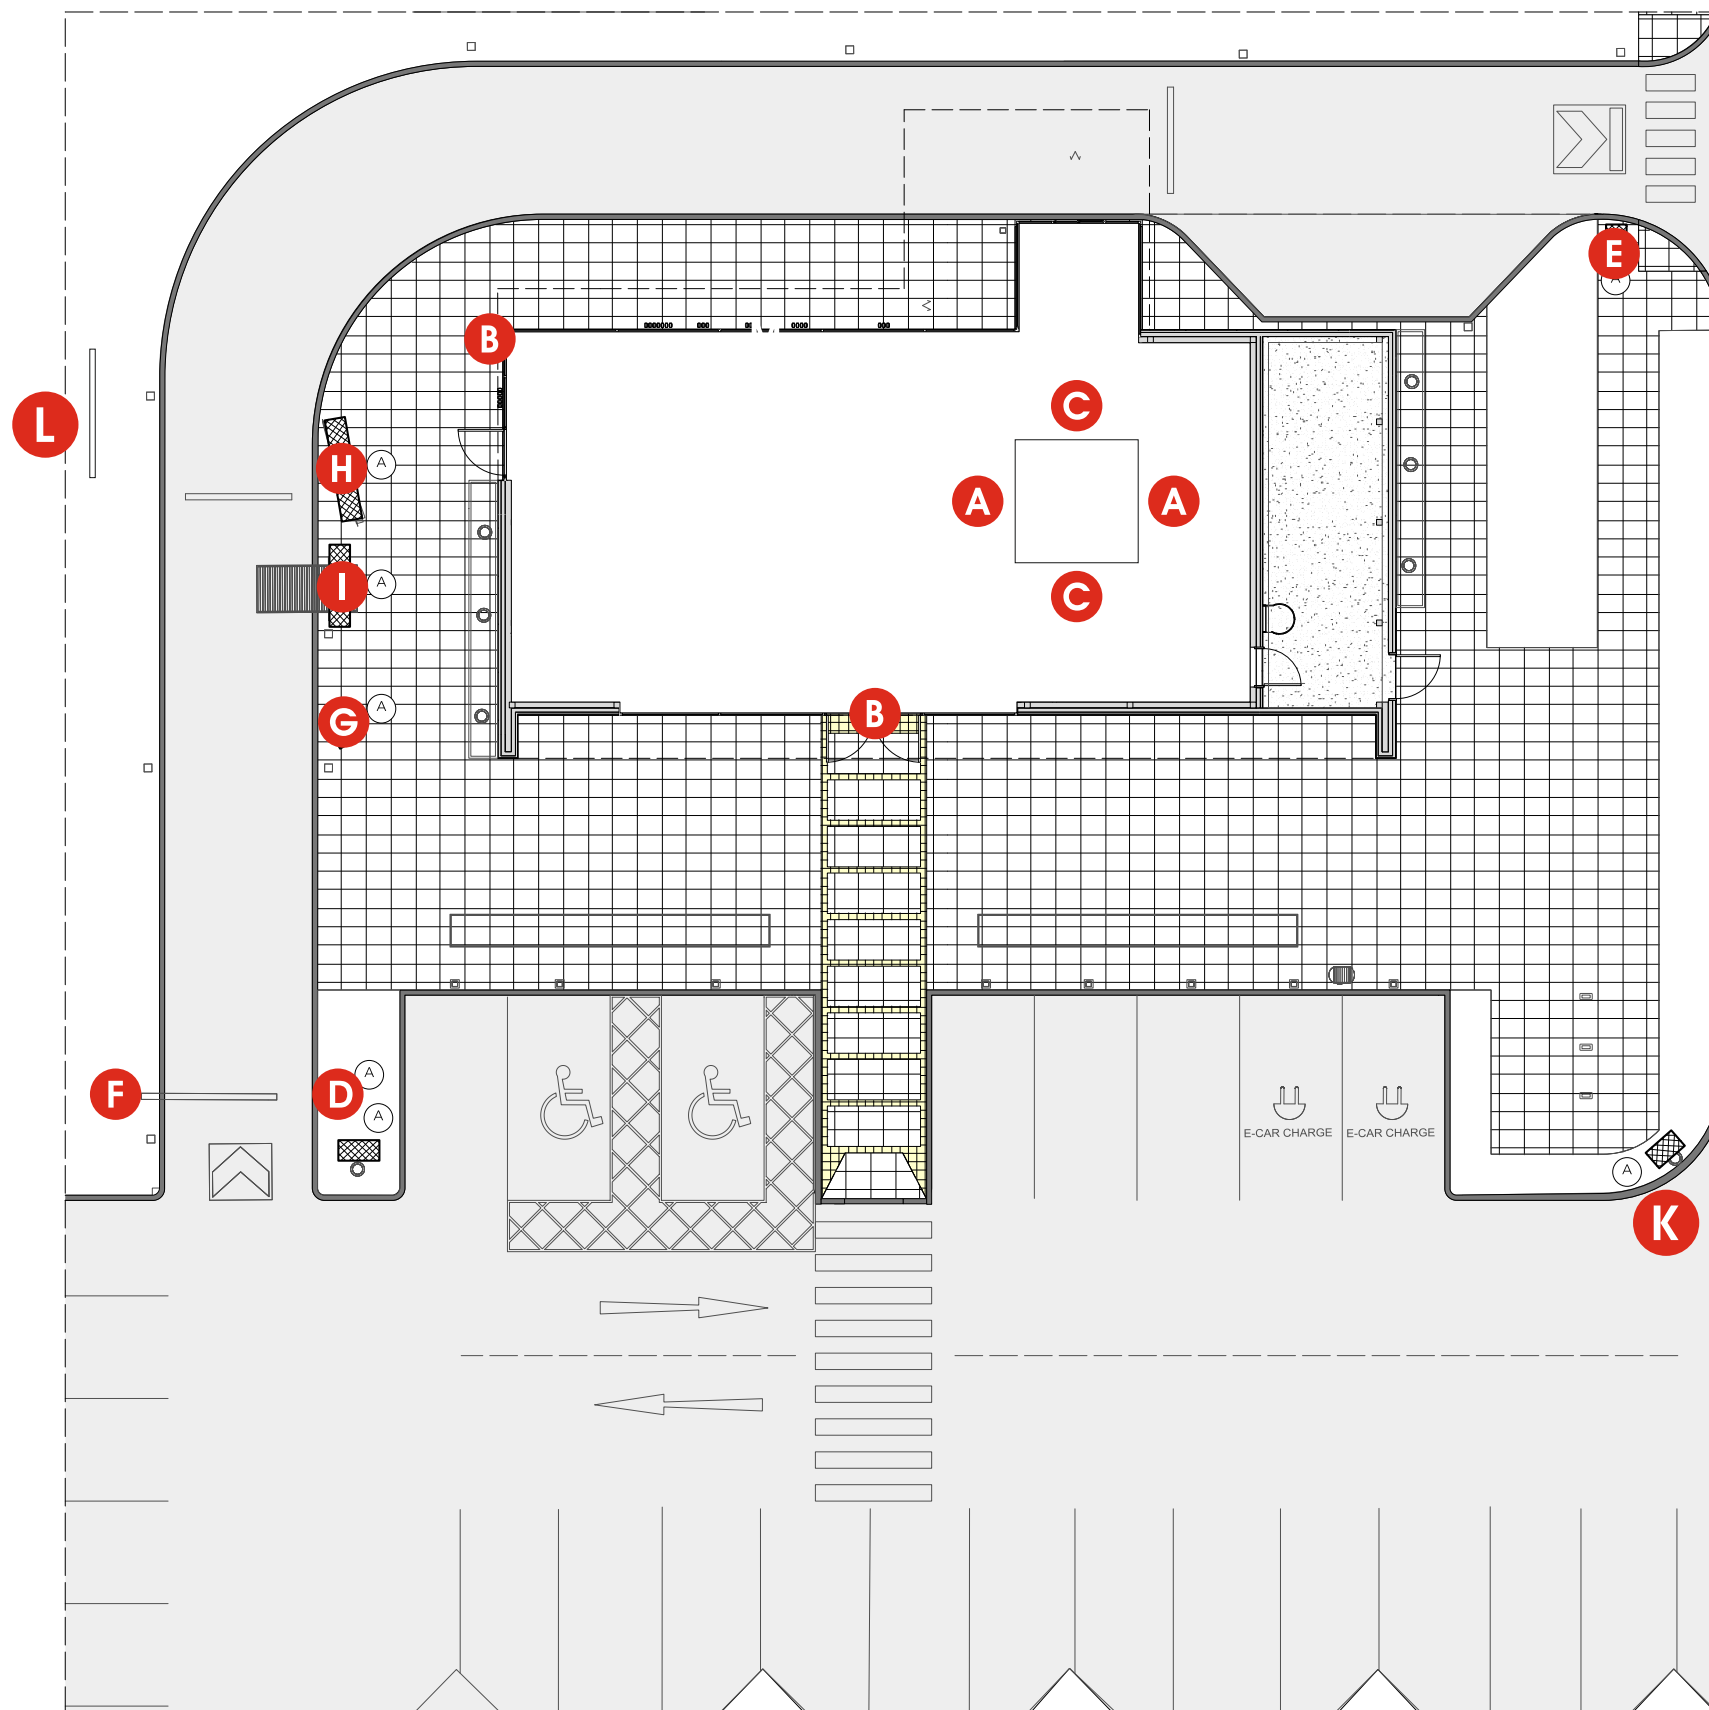

- A** DJ-0221-026
- B** DJ-0221-027
- C** DJ-0221-028
- D** DJ-0221-029
- E** DJ-0221-030
- F** DJ-0221-031
- G** DJ-0221-032
- H** DJ-0221-033
- I** DJ-0221-034
- J** DJ-0221-035 Position not shown
- K** DJ-0221-036
- L** DJ-0221-037

Scale 1:200
Site Plan

CLIENT: Euro Garages				DRAWING NUMBER: DJ-0221-041				JOB NO: 6554				DRAWN BY: D. Jewkes				All measurements in millimetres unless stated otherwise.			
PROJECT: Starbucks Ashton New Rd.				DATE: 11.02.21				ITEM REF: n/a				SCALE: a/s @A3				REV	DATE	BY	DESCRIPTION
DESCRIPTION: Site Plan																A	00.00.20	XX	XXXXXX
																B	00.00.20	XX	XXXXXX
																C	00.00.20	XX	XXXXXX
																D	00.00.20	XX	XXXXXX
																E	00.00.20	XX	XXXXXX