



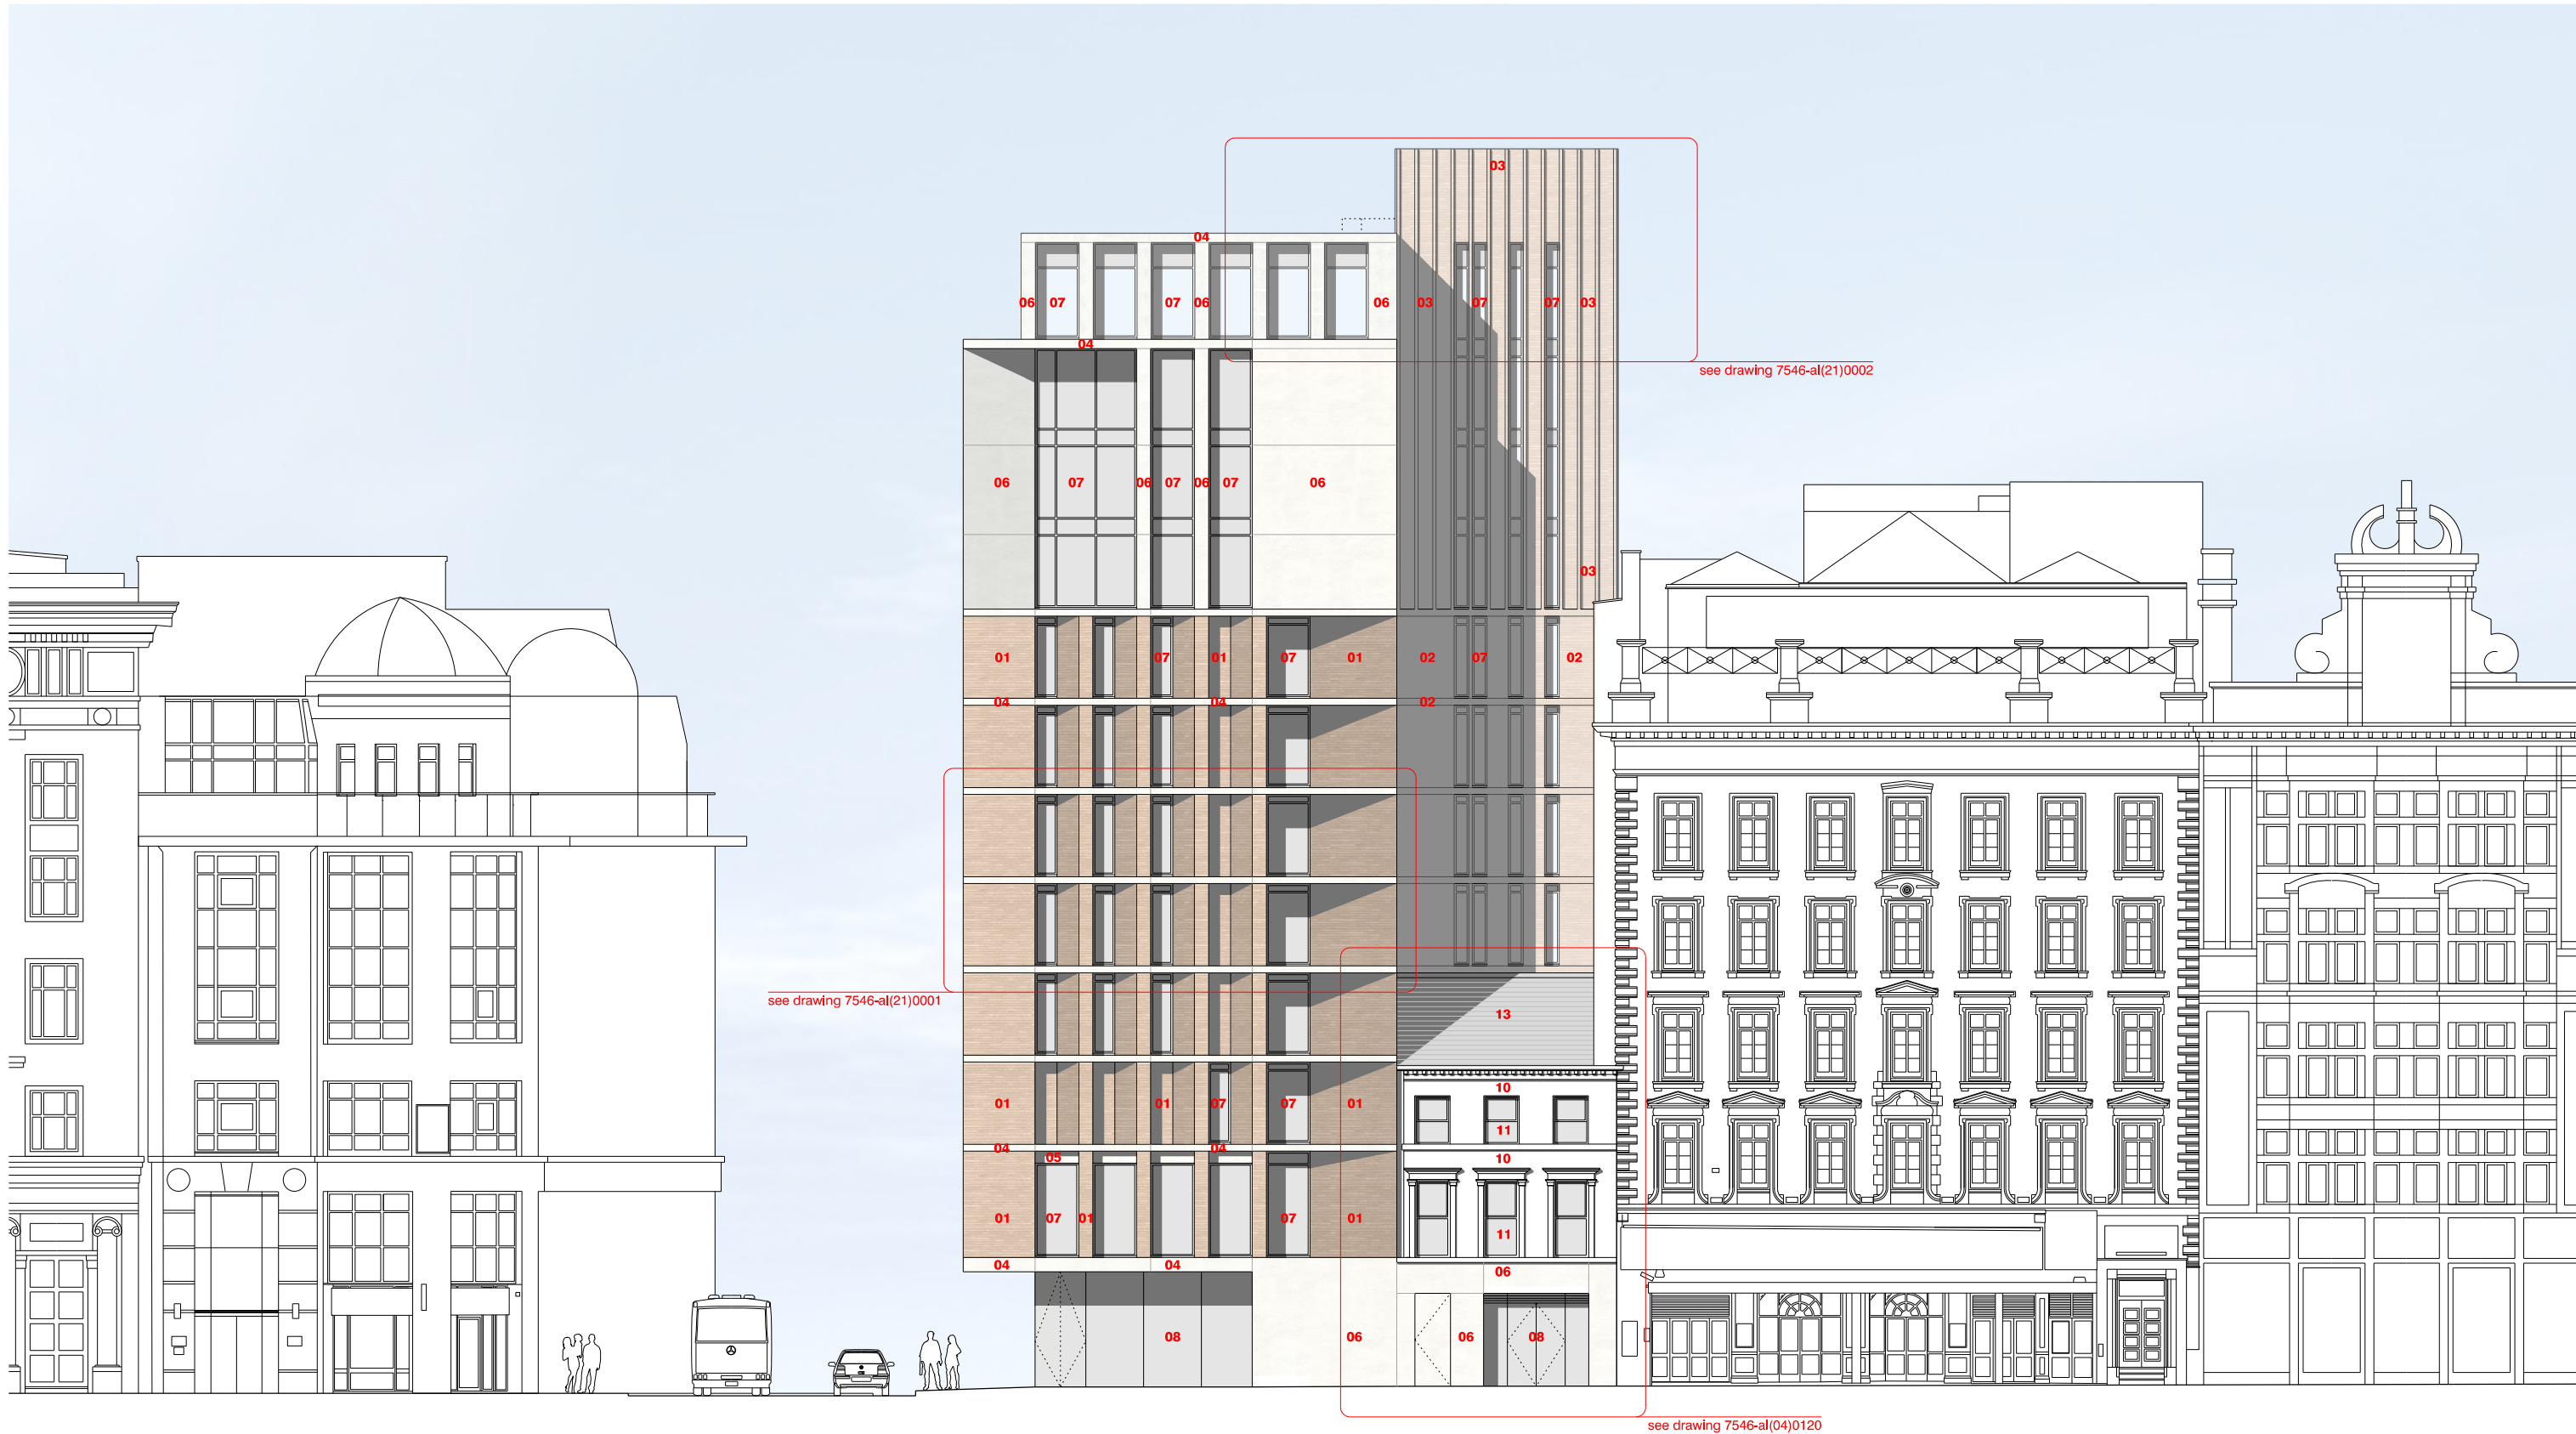

| revision: | date:      | note:                                            |
|-----------|------------|--------------------------------------------------|
| P01       | 2020.06.11 | preliminary first issue                          |
| P02       | 2020.06.29 | structure added                                  |
| P03       | 2020.07.06 | updated                                          |
| P04       | 2020.07.09 | updated                                          |
| P05       | 2020.07.31 | updated                                          |
| P06       | 2020.08.04 | updated                                          |
| P07       | 2021.01.08 | roof plant shown dotted                          |
| P08       | 2021.03.19 | amended following pre-app with MCC on 10th March |

 

| material legend                                                                           |
|-------------------------------------------------------------------------------------------|
| 01 brickwork in stretcher bond with flush mortar                                          |
| 02 brickwork in stretcher bond with flush mortar and soldier course banding to each floor |
| 03 brickwork in stretcher bond with flush mortar with protruding headers                  |
| 04 GRC cornice and associated soffit                                                      |
| 05 GRC over-panel                                                                         |
| 06 GRC panels                                                                             |
| 07 windows with mix of clear glass and blanking glass and micro-louvre at head            |
| 08 shop front glazing and associated doors                                                |
| 09 louvres and associated flush louvred doors                                             |
| 10 retained facade restored and made good                                                 |
| 11 existing timber windows / doors restored and re-glazed                                 |
| 12 new stone coping to retained facade                                                    |
| 13 restored slate roof                                                                    |

**project**  
43-47 piccadilly, manchester  
**job no.**  
7422

**title**  
proposed Piccadilly elevation

**scale**  
1:200 @ A3

**drawing no.**  
**7546-al(04)0030**

stephenson hamilton risley  
**STUDIO**

3 riverside mews  
4 commercial street  
manchester, M15 4RQ  
www.shr.studio  
mail@shr.studio  
0161 832 0244