



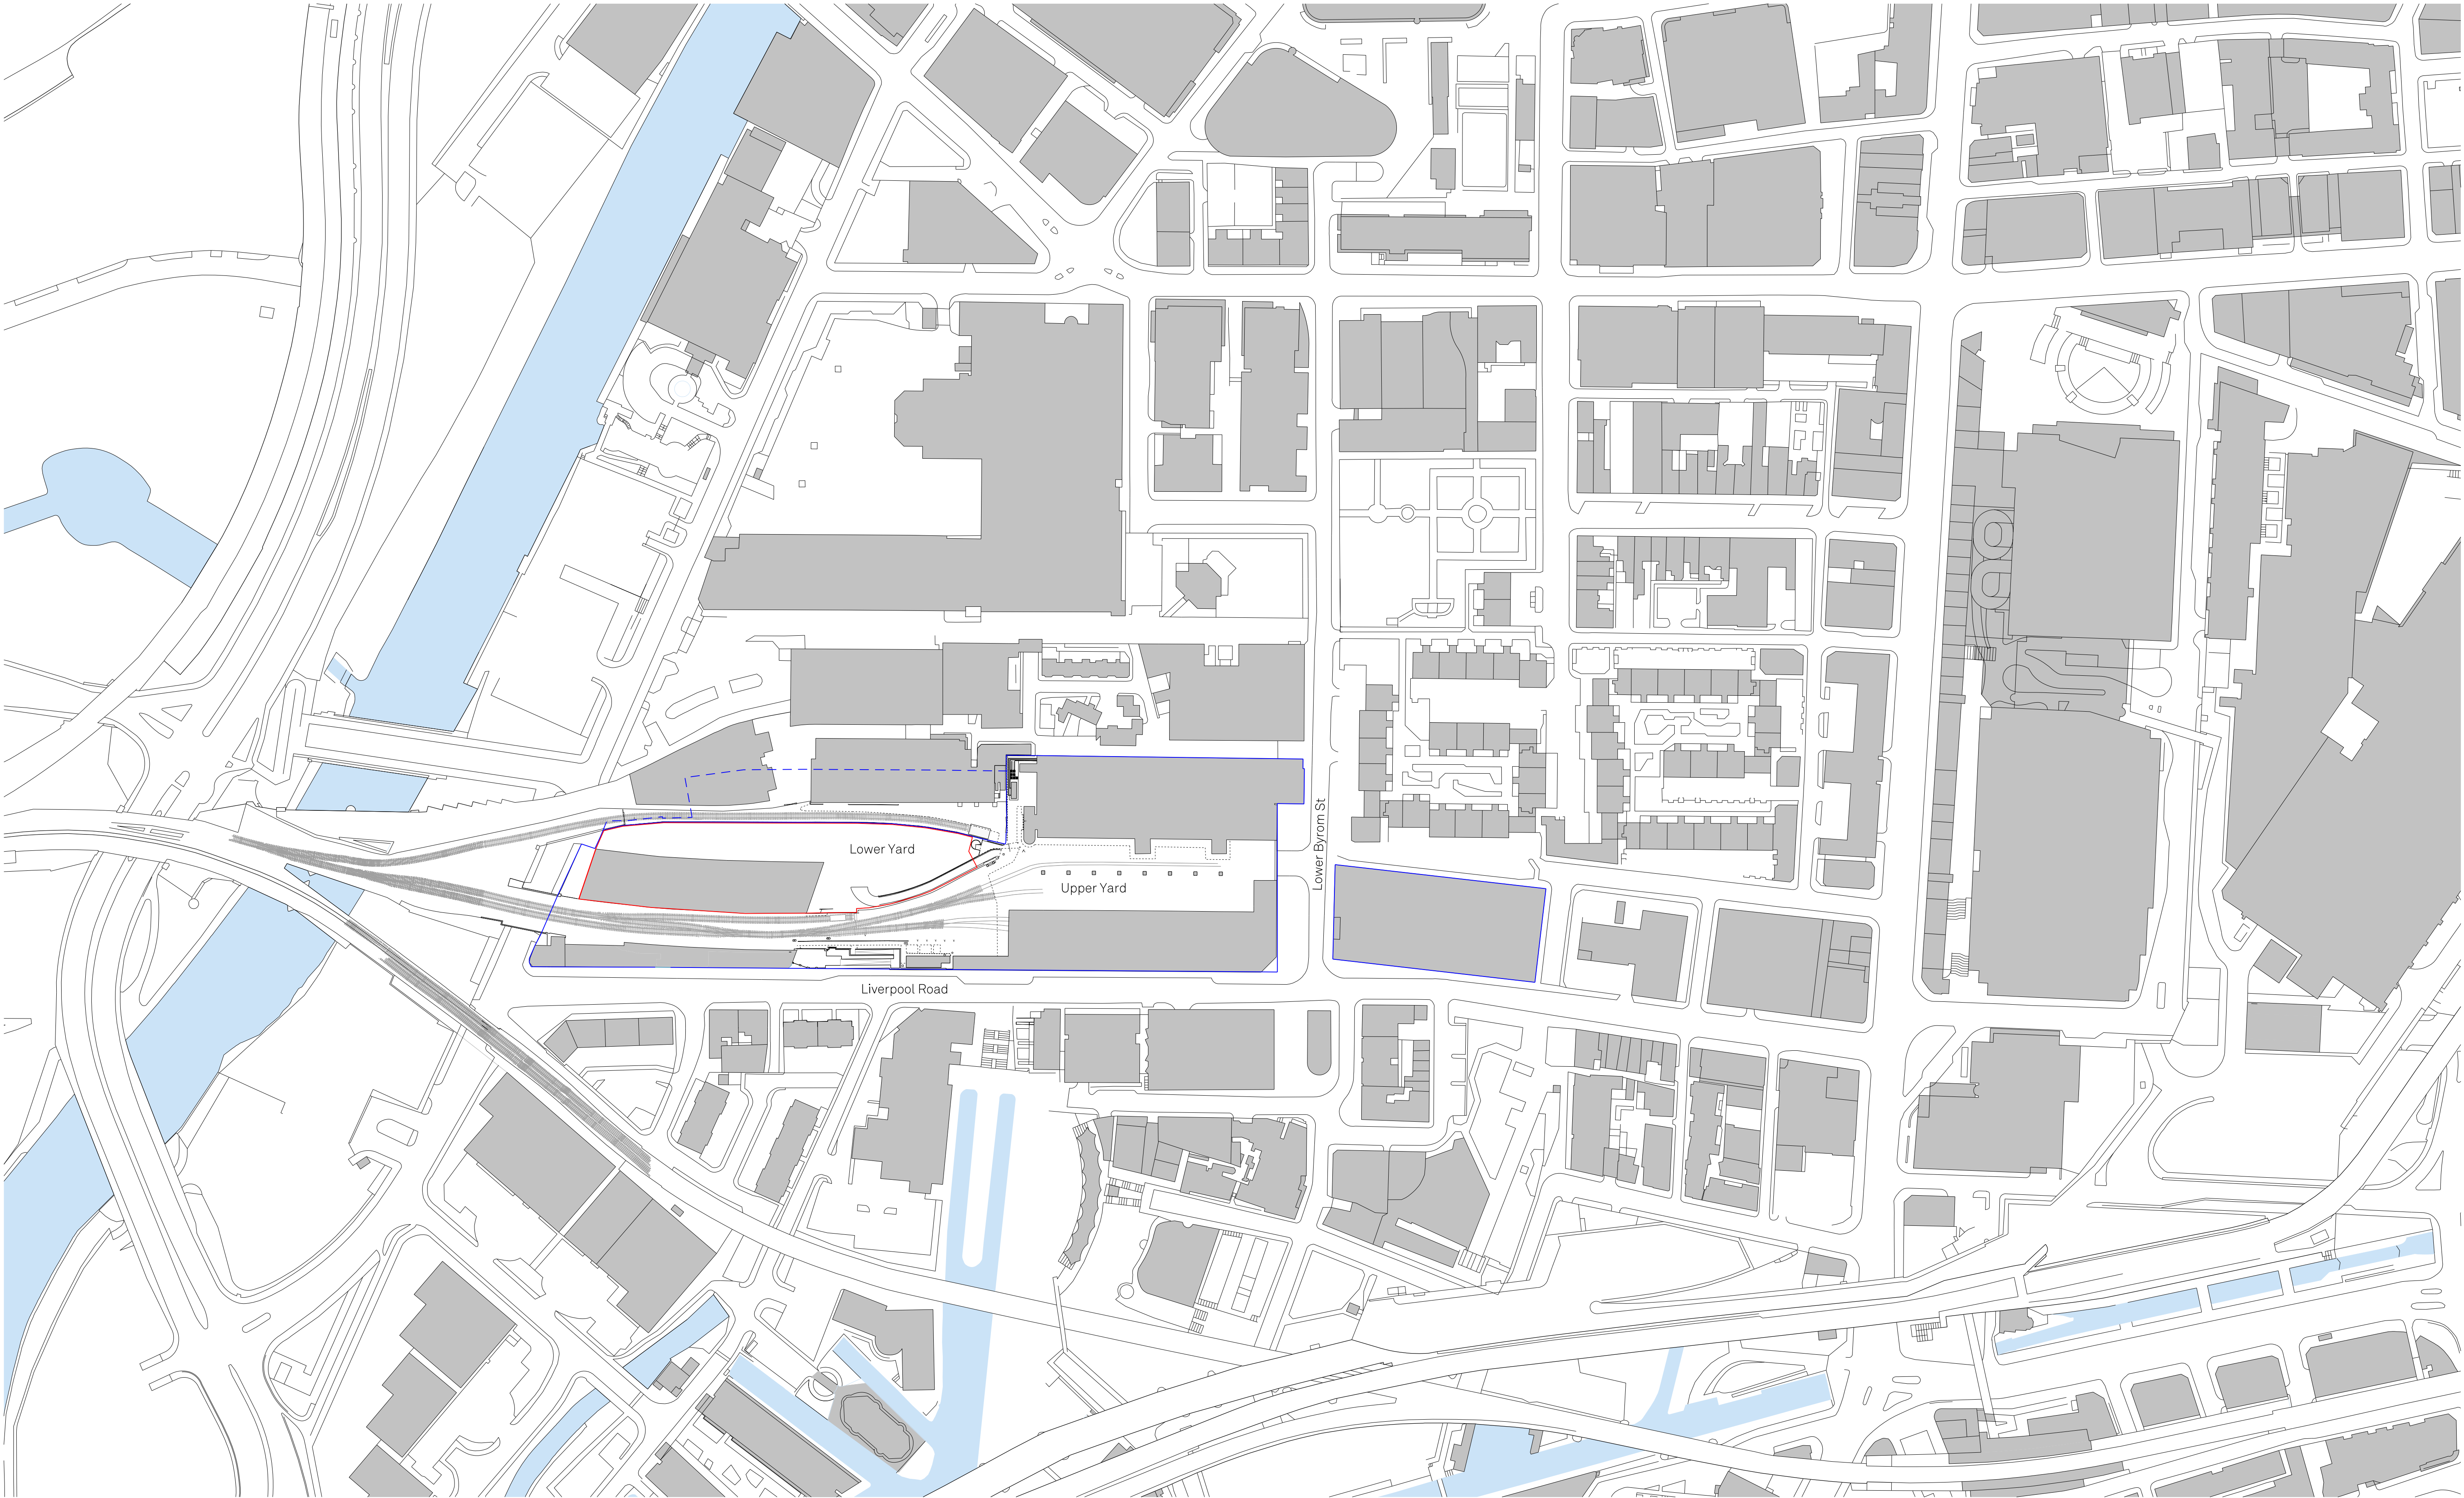

Revision	Description	Drawn/Check	Date
P1	Planning	CB0/ML	20/04/21

Key	
	Site boundary
	Ownership boundary
	Ownership/site below ground level

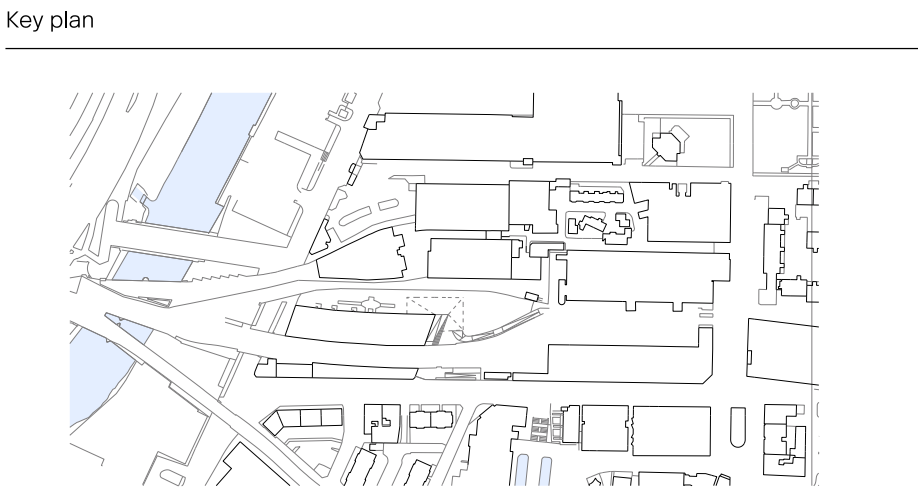


CARMODY GROARKE

Drawings are based on survey information provided and subject to changes to accommodate existing building structure and services installation. We have noted discrepancies in the survey information and clarification required following further site investigations by the contractor on site. Do not scale from drawing. Errors to be reported immediately to the Architect. All dimensions must be verified on site. To be read in conjunction with all relevant Architects', Services and Structural Engineers' drawings.

© Carmody Groarke Limited.

Carmody Groarke Limited, 67-74 Saffron Hill, London EC1N 8QX
+44 (0)20 7836 2333 www.carmodygroarke.com


Drawing name		Drawing number	
Site Location Plan		321_1B_X_00_00	
Date of current issue		Issue	
20th April 2021		Planning	
Project name	Power Hall & Decarbonisation	Scale/format	1:1250@A1
Client	Science + Industry Museum	Drawn/Checked	ML
Project number	321	Approved	AMF
		CAD Reference	P/Projects/321/CAD/sheets

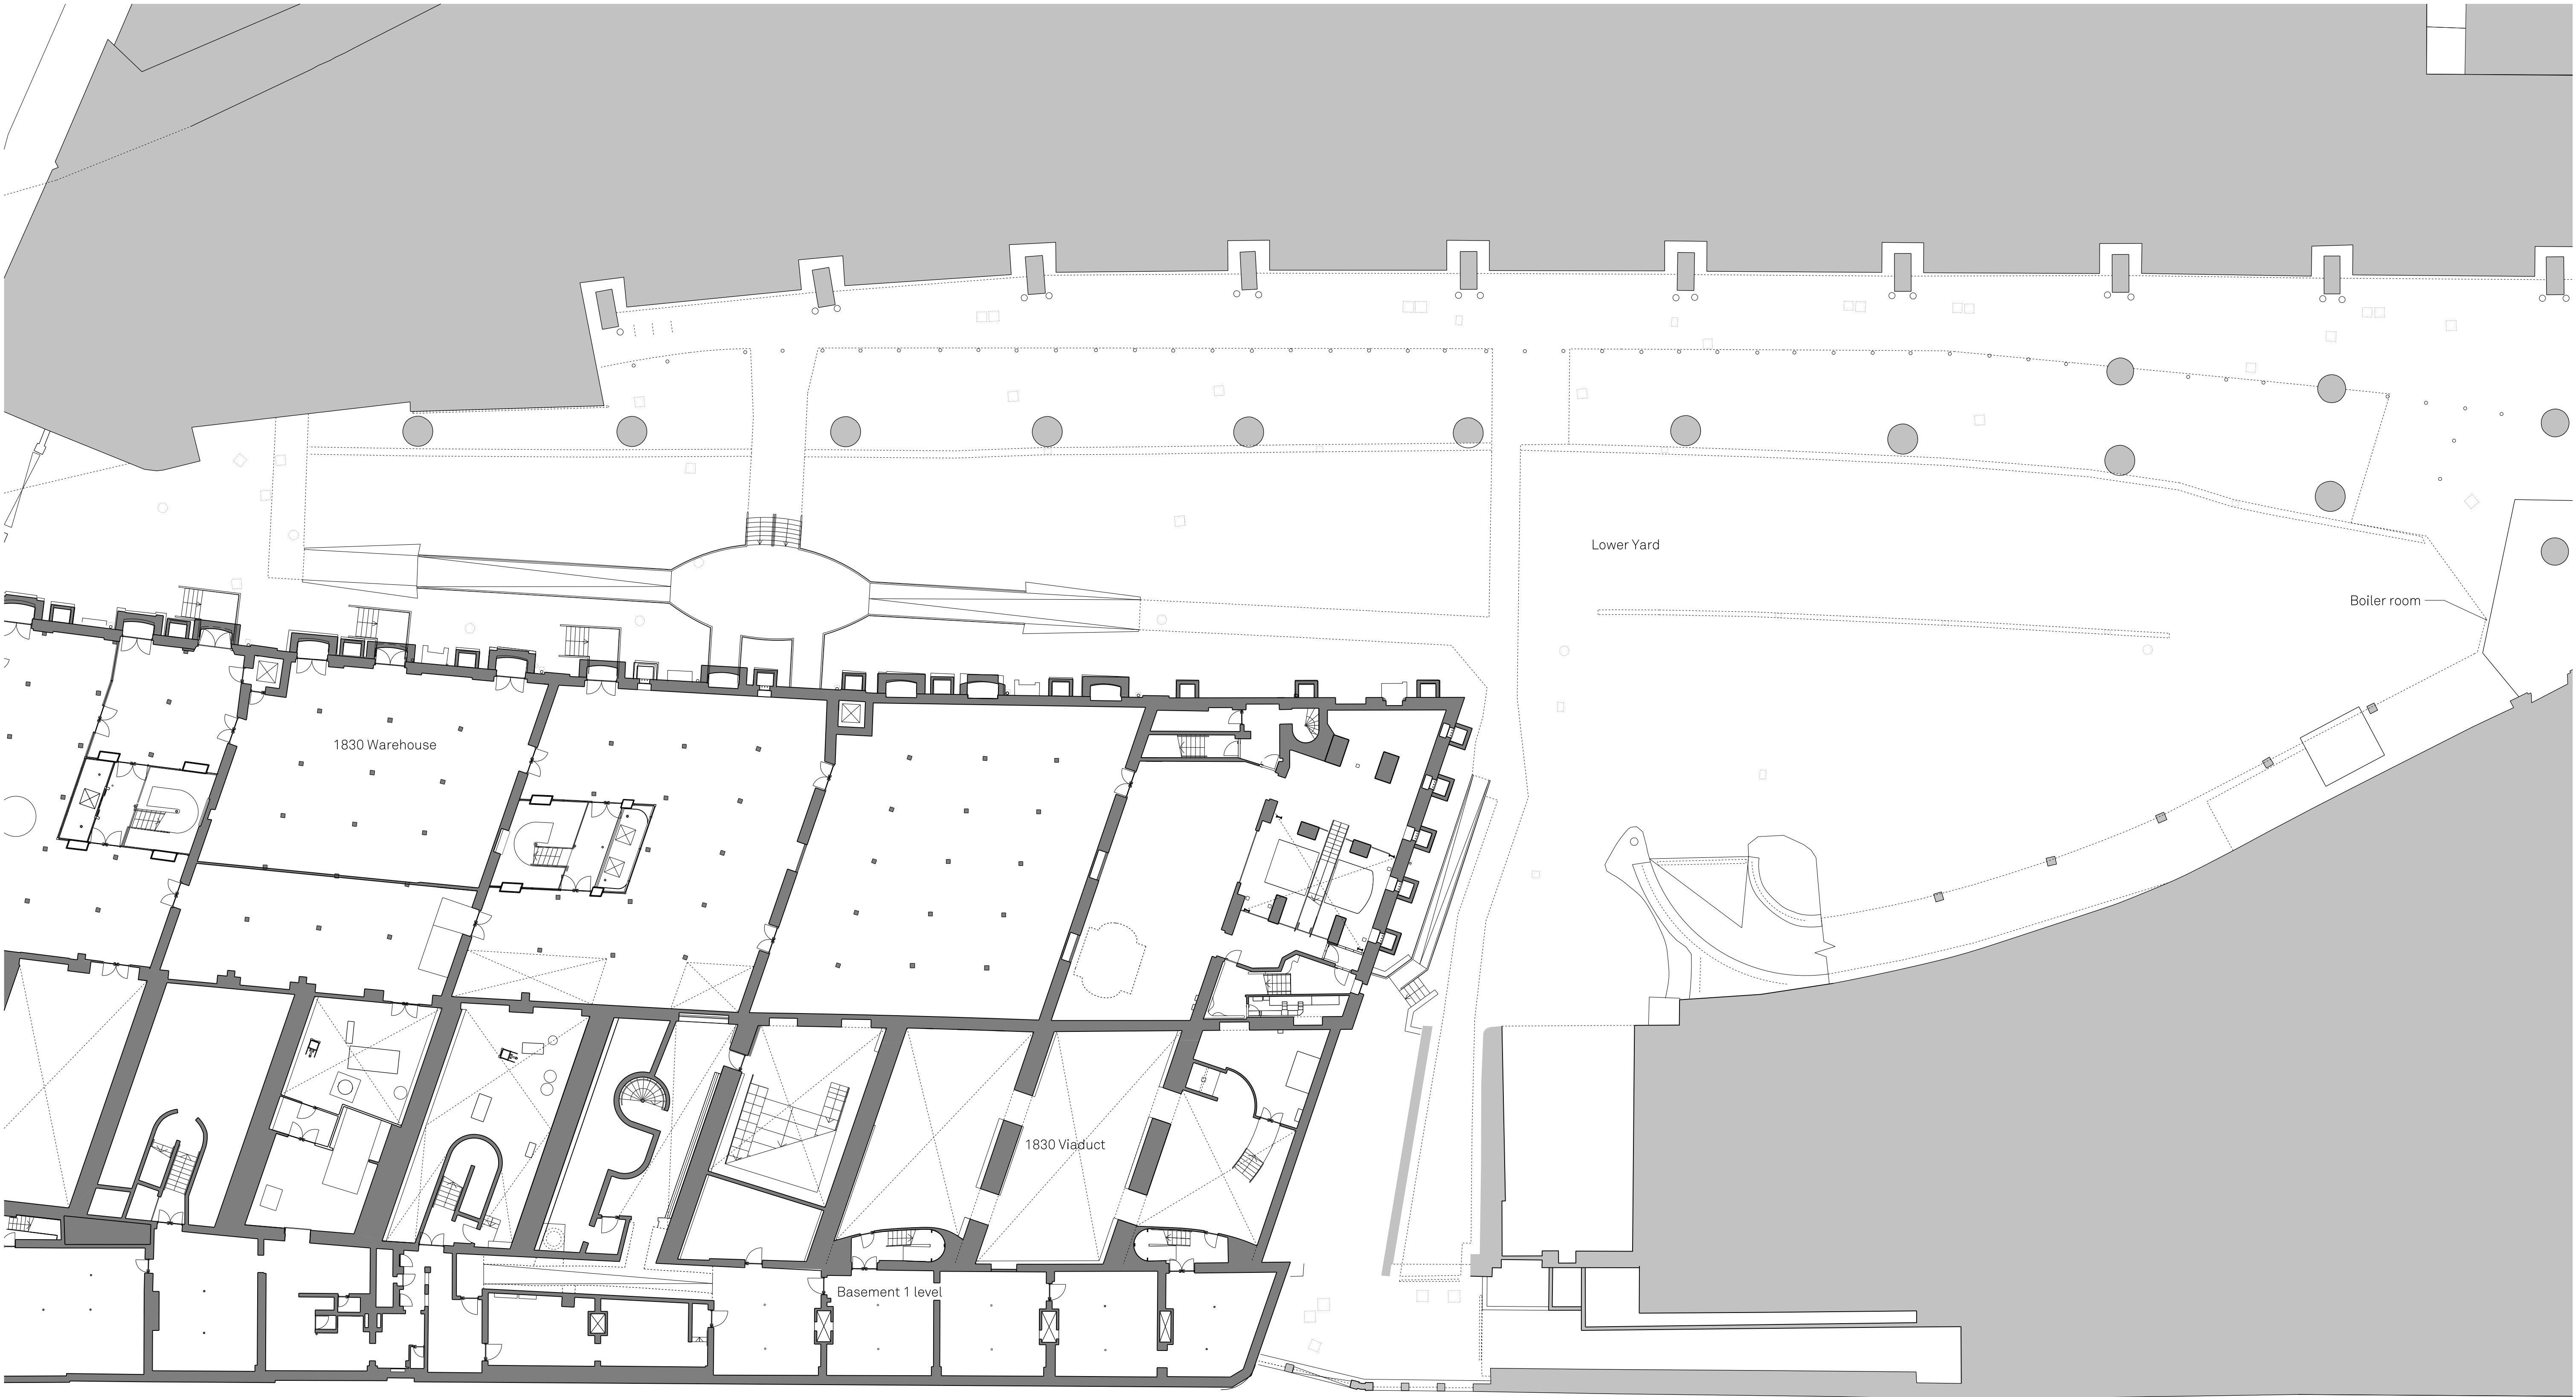

Revision	Description	Drawn/Check	Date
P1	Planning	CBo/ML	20/04/2021

Key

Key plan

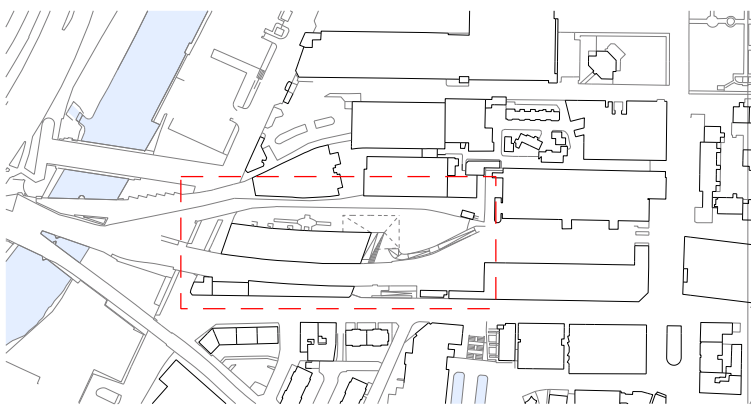

0 10m


Drawings are based on survey information provided and subject to changes to accommodate existing building structure and services installation. We have noted discrepancies in the survey information and clarification required following further site investigations by the contractor on site. Do not scale from drawing. Errors to be reported immediately to the Architect. All dimensions must be verified on site. To be read in conjunction with all relevant Architects', Services and Structural Engineers' drawings.

© Carmody Groarke Limited.

CARMODY GROARKE


Carmody Groarke Limited, 67-74 Saffron Hill, London EC1N 8QX
+44 (0)20 7836 2333 www.carmodygroarke.com

Drawing name		Drawing number	
Existing Lower Yard Site Plan		321_1B_X_10_00	
Date of current issue		Issue	
20th April 2021		Planning	
Project name	Power Hall & Decarbonisation	Scale/format	1:200@A1
Client	Science + Industry Museum	Drawn/Checked	ML
Project number	321	Approved	AMF
		CAD Reference	P/Projects/321/CAD/sheets

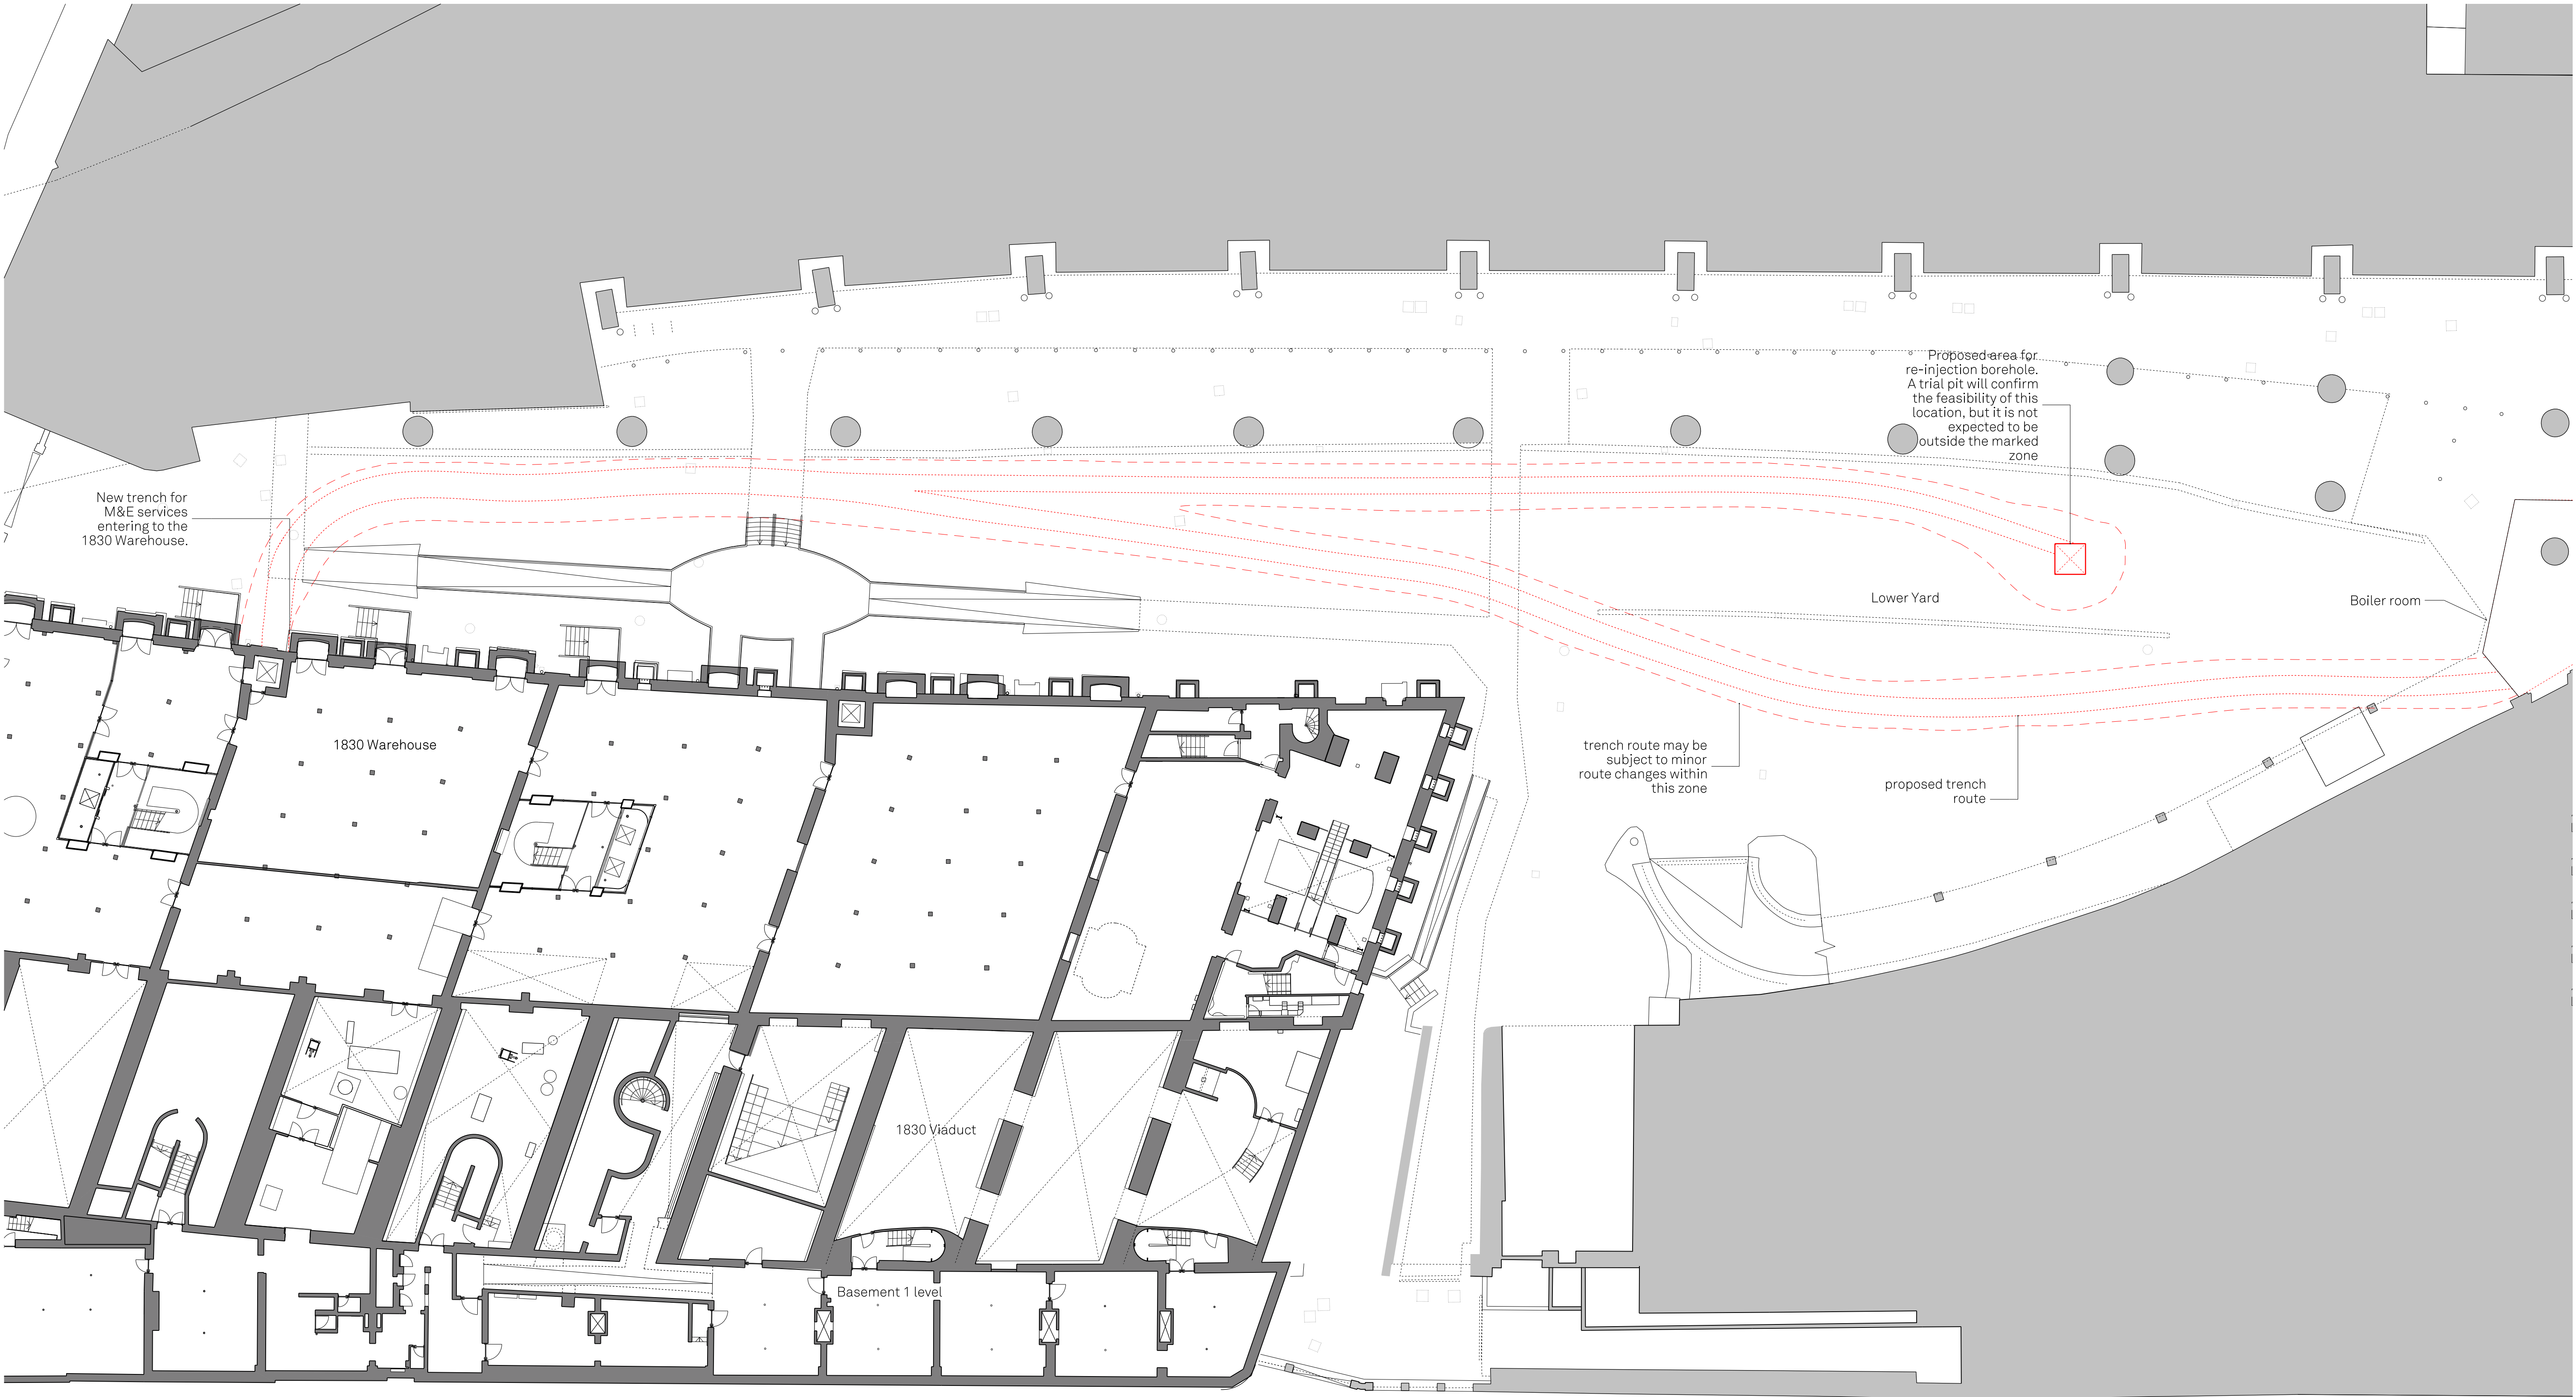

Revision	Description	Drawn/Check	Date
P1	Planning	CBo/ML	20/04/21

Key
 Proposed new trench route

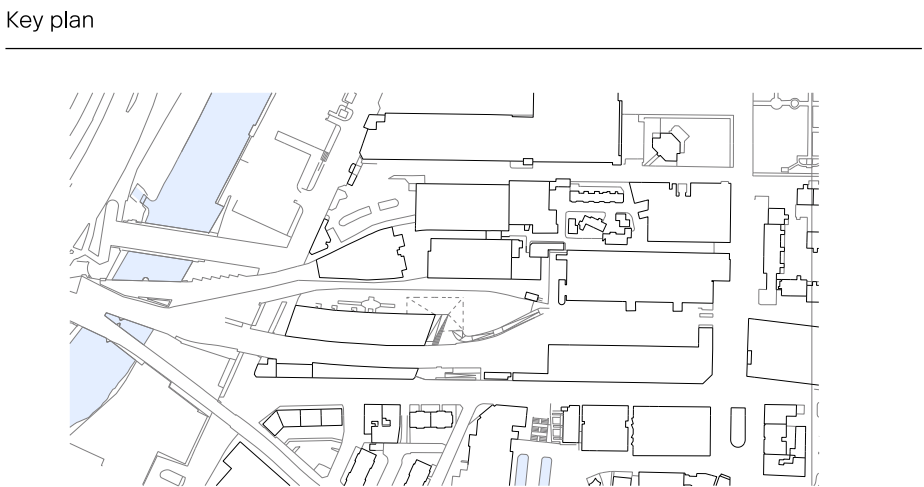


Drawings are based on survey information provided and subject to changes to accommodate existing building structure and services installation. We have noted discrepancies in the survey information and clarification required following further site investigations by the contractor on site. Do not scale from drawing. Errors to be reported immediately to the Architect. All dimensions must be verified on site. To be read in conjunction with all relevant Architects', Services and Structural Engineers' drawings.

© Carmody Groarke Limited.

CARMODY GROARKE



Carmody Groarke Limited, 67-74 Saffron Hill, London EC1N 8QX
+44 (0)20 7836 2333 www.carmodygroarke.com

Drawing name		Drawing number	
Proposed Lower Yard Site Plan		321_1B_P_10_00	
Date of current issue		Issue	
20th April 2021		Planning	
Project name	Power Hall & Decarbonisation	Scale/format	1:200@A1
Client	Science + Industry Museum	Drawn/Checked	ML
Project number	321	Approved	AMF
		CAD Reference	P/Projects/321/CAD/sh

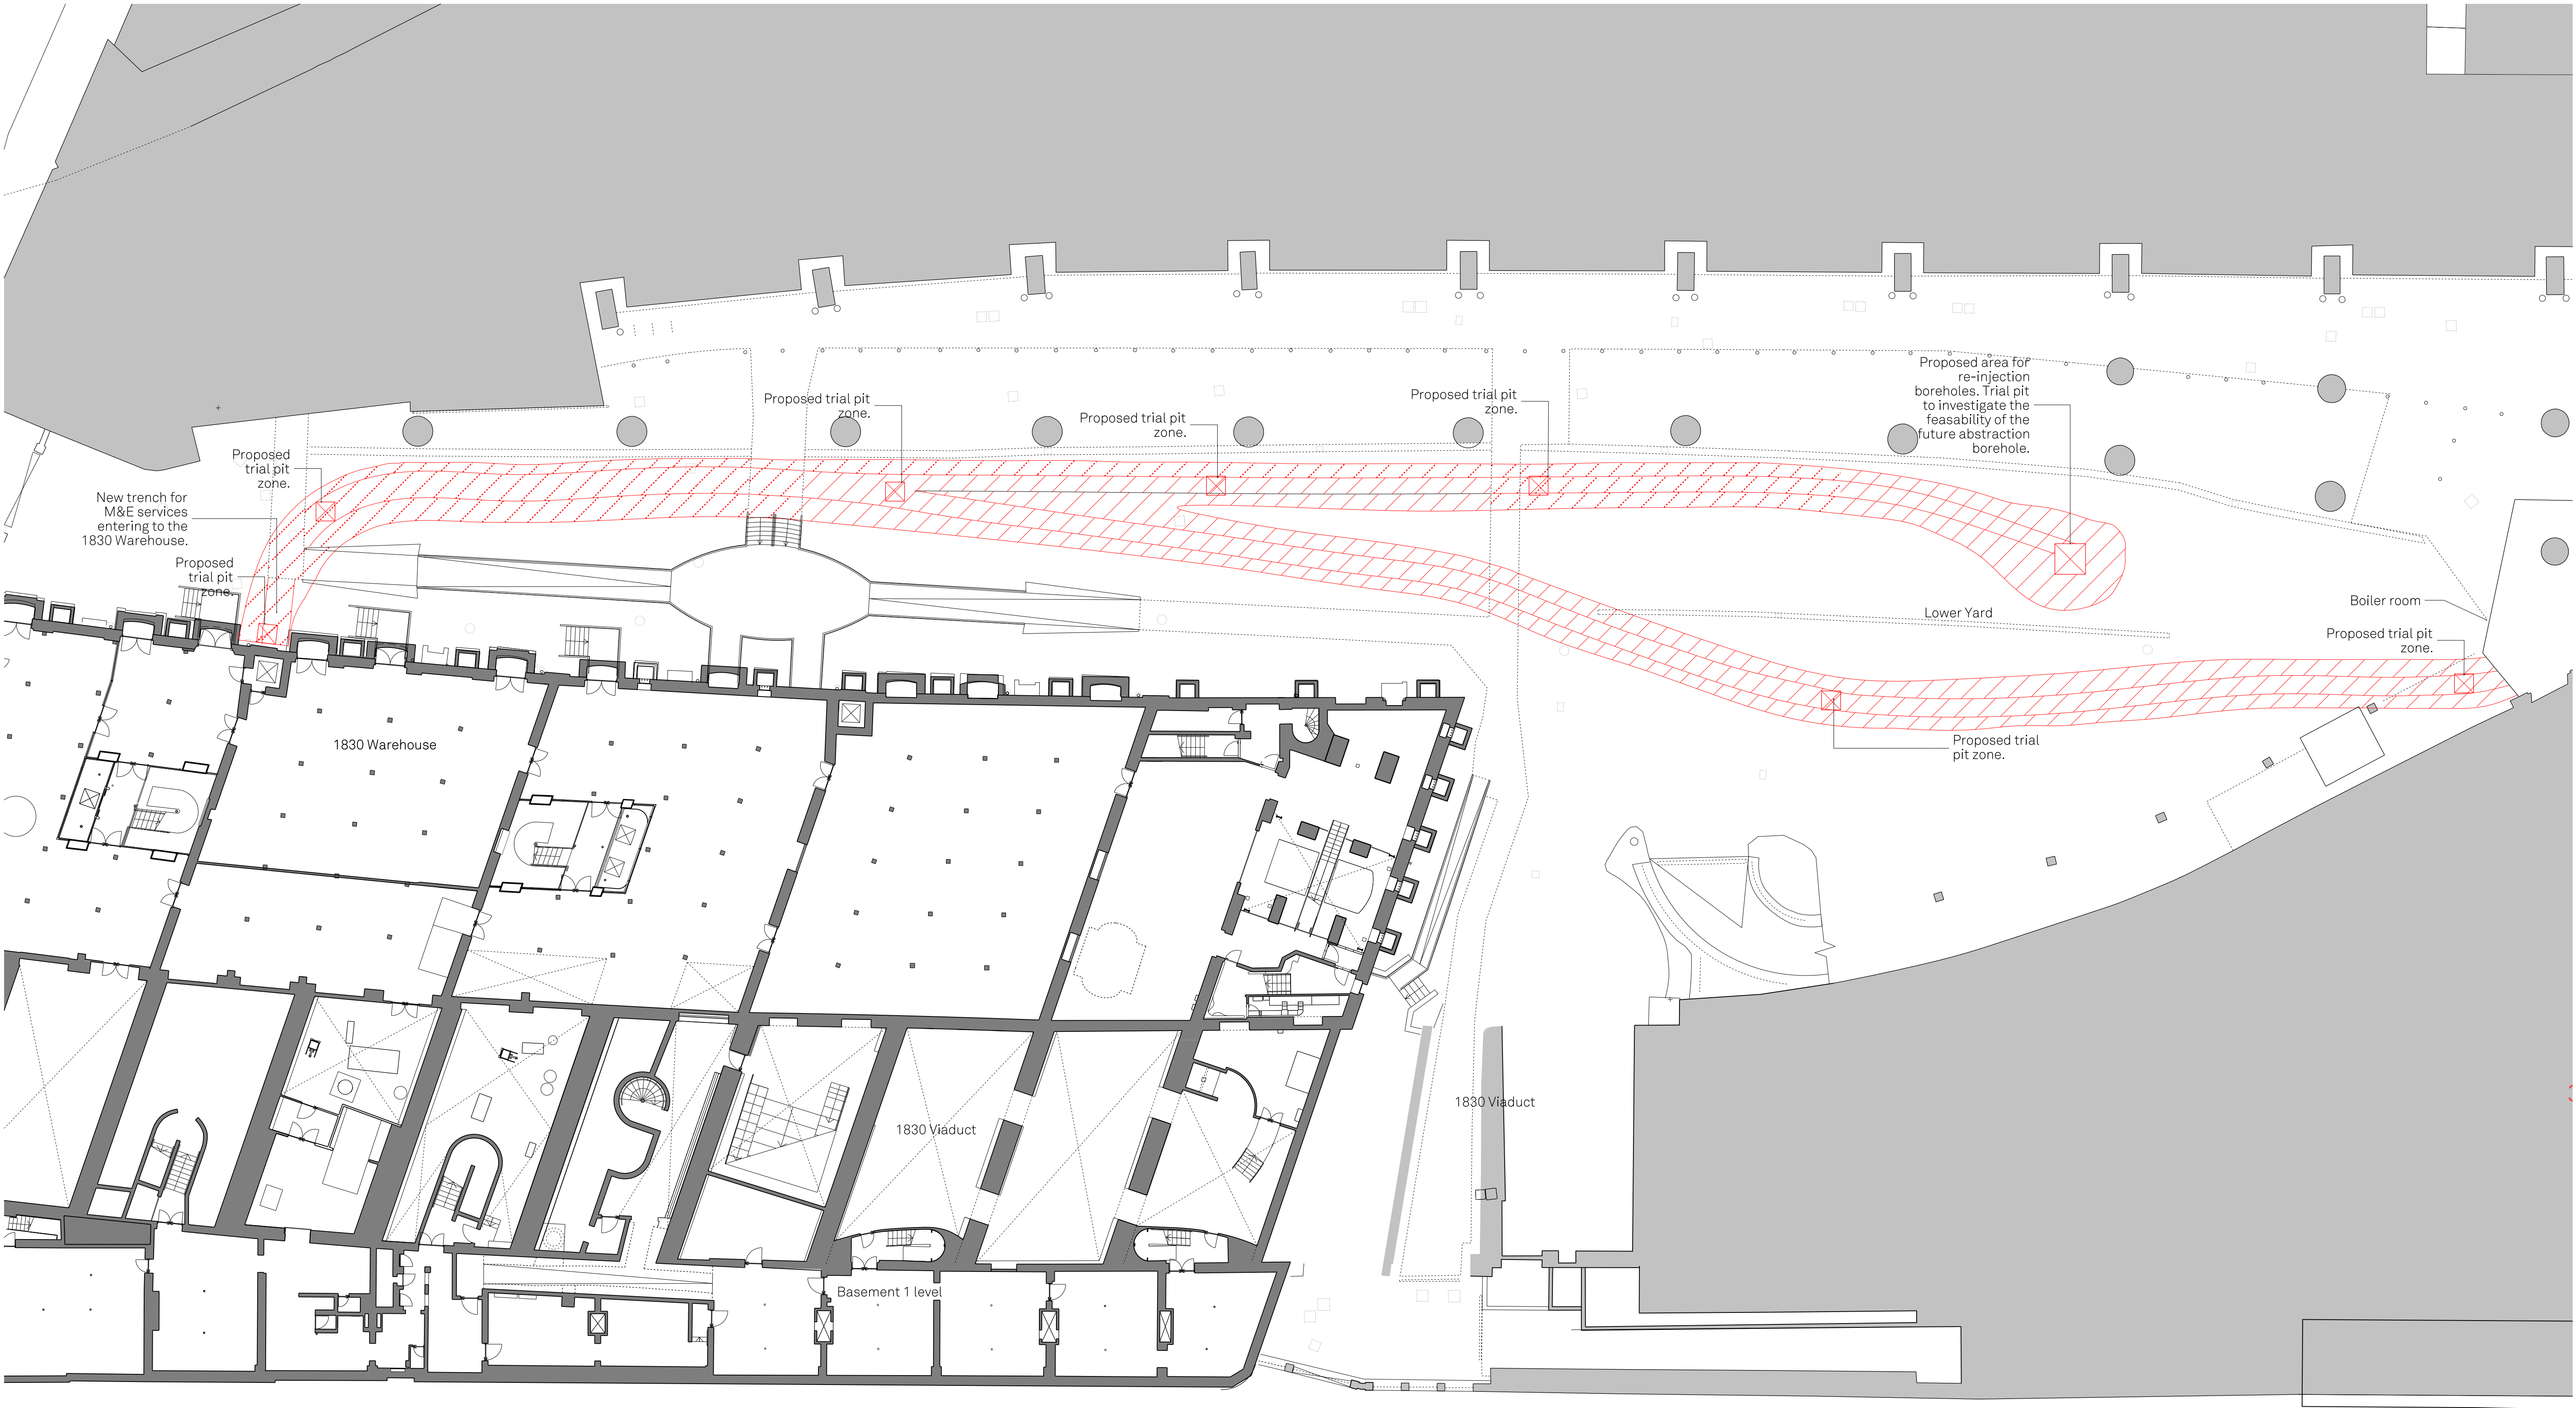

Revision	Description	Drawn/Check	Date
P1	Planning	CB0/ML	20/04/21

- Key
- Application zones: Trench route within areas of historic setts and rails. Setts to be reinstated following trenching works.
 - Trench route within areas containing modern surfaces. Works to be agreed by exchange of correspondence with MCC.

 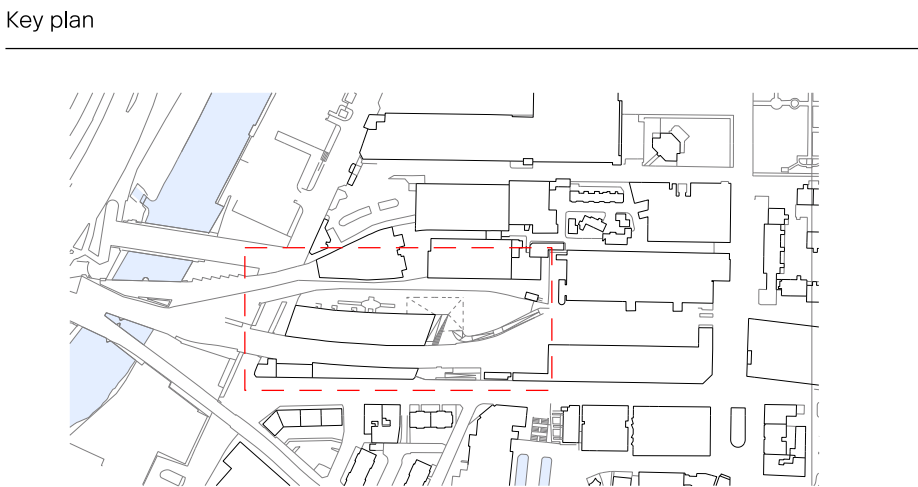

Drawings are based on survey information provided and subject to changes to accommodate existing building structure and services installation. We have noted discrepancies in the survey information and clarification required following further site investigations by the contractor on site. Do not scale from drawing. Errors to be reported immediately to the Architect. All dimensions must be verified on site. To be read in conjunction with all relevant Architects', Services and Structural Engineers' drawings.

© Carmody Groarke Limited.

CARMODY GROARKE

Carmody Groarke Limited, 67-74 Saffron Hill, London EC1N 8QX
+44 (0)20 7836 2333 www.carmodygroarke.com

Drawing name		Drawing number	
Proposed Lower Yard Demolition Site Plan		321_1B_P_11_00	
Date of current issue		Issue	
20th April 2021		Planning	
Project name	Power Hall & Decarbonisation	Scale/format	1:200@A1
Client	Science + Industry Museum	Drawn/Checked	ML
Project number	321	Approved	AMF
		CAD Reference	P/Projects/321/CAD/sheets



Revision	Description	Drawn/Check	Date
P1	Planning	CBo/ML	20/04/2021

Key
Existing

Key plan



CARMODY GROARKE

Drawing name	Drawing number
Existing Basement 1 RCP	321_1B_X_25_00


Date of current issue	Issue
20th April 2021	Planning

Project name	Power Hall & Decarbonisation	Scale/format	1:50@A1
Client	Science + Industry Museum	Drawn/Checked	CBo
Project number	321	Approved	/
		CAD Reference	P/Projects/321/CAD/sheets

Drawings are based on survey information provided and subject to changes to accommodate existing building structure and services installation. We have noted discrepancies in the survey information and clarification required following further site investigations by the contractor on site. Do not scale from drawing. Errors to be reported immediately to the Architect. All dimensions must be verified on site. To be read in conjunction with all relevant Architects', Services and Structural Engineers' drawings.


© Carmody Groarke Limited.

Carmody Groarke Limited, 67-74 Saffron Hill, London EC1N 8QX
+44 (0)20 7836 2333 www.carmodygroarke.com

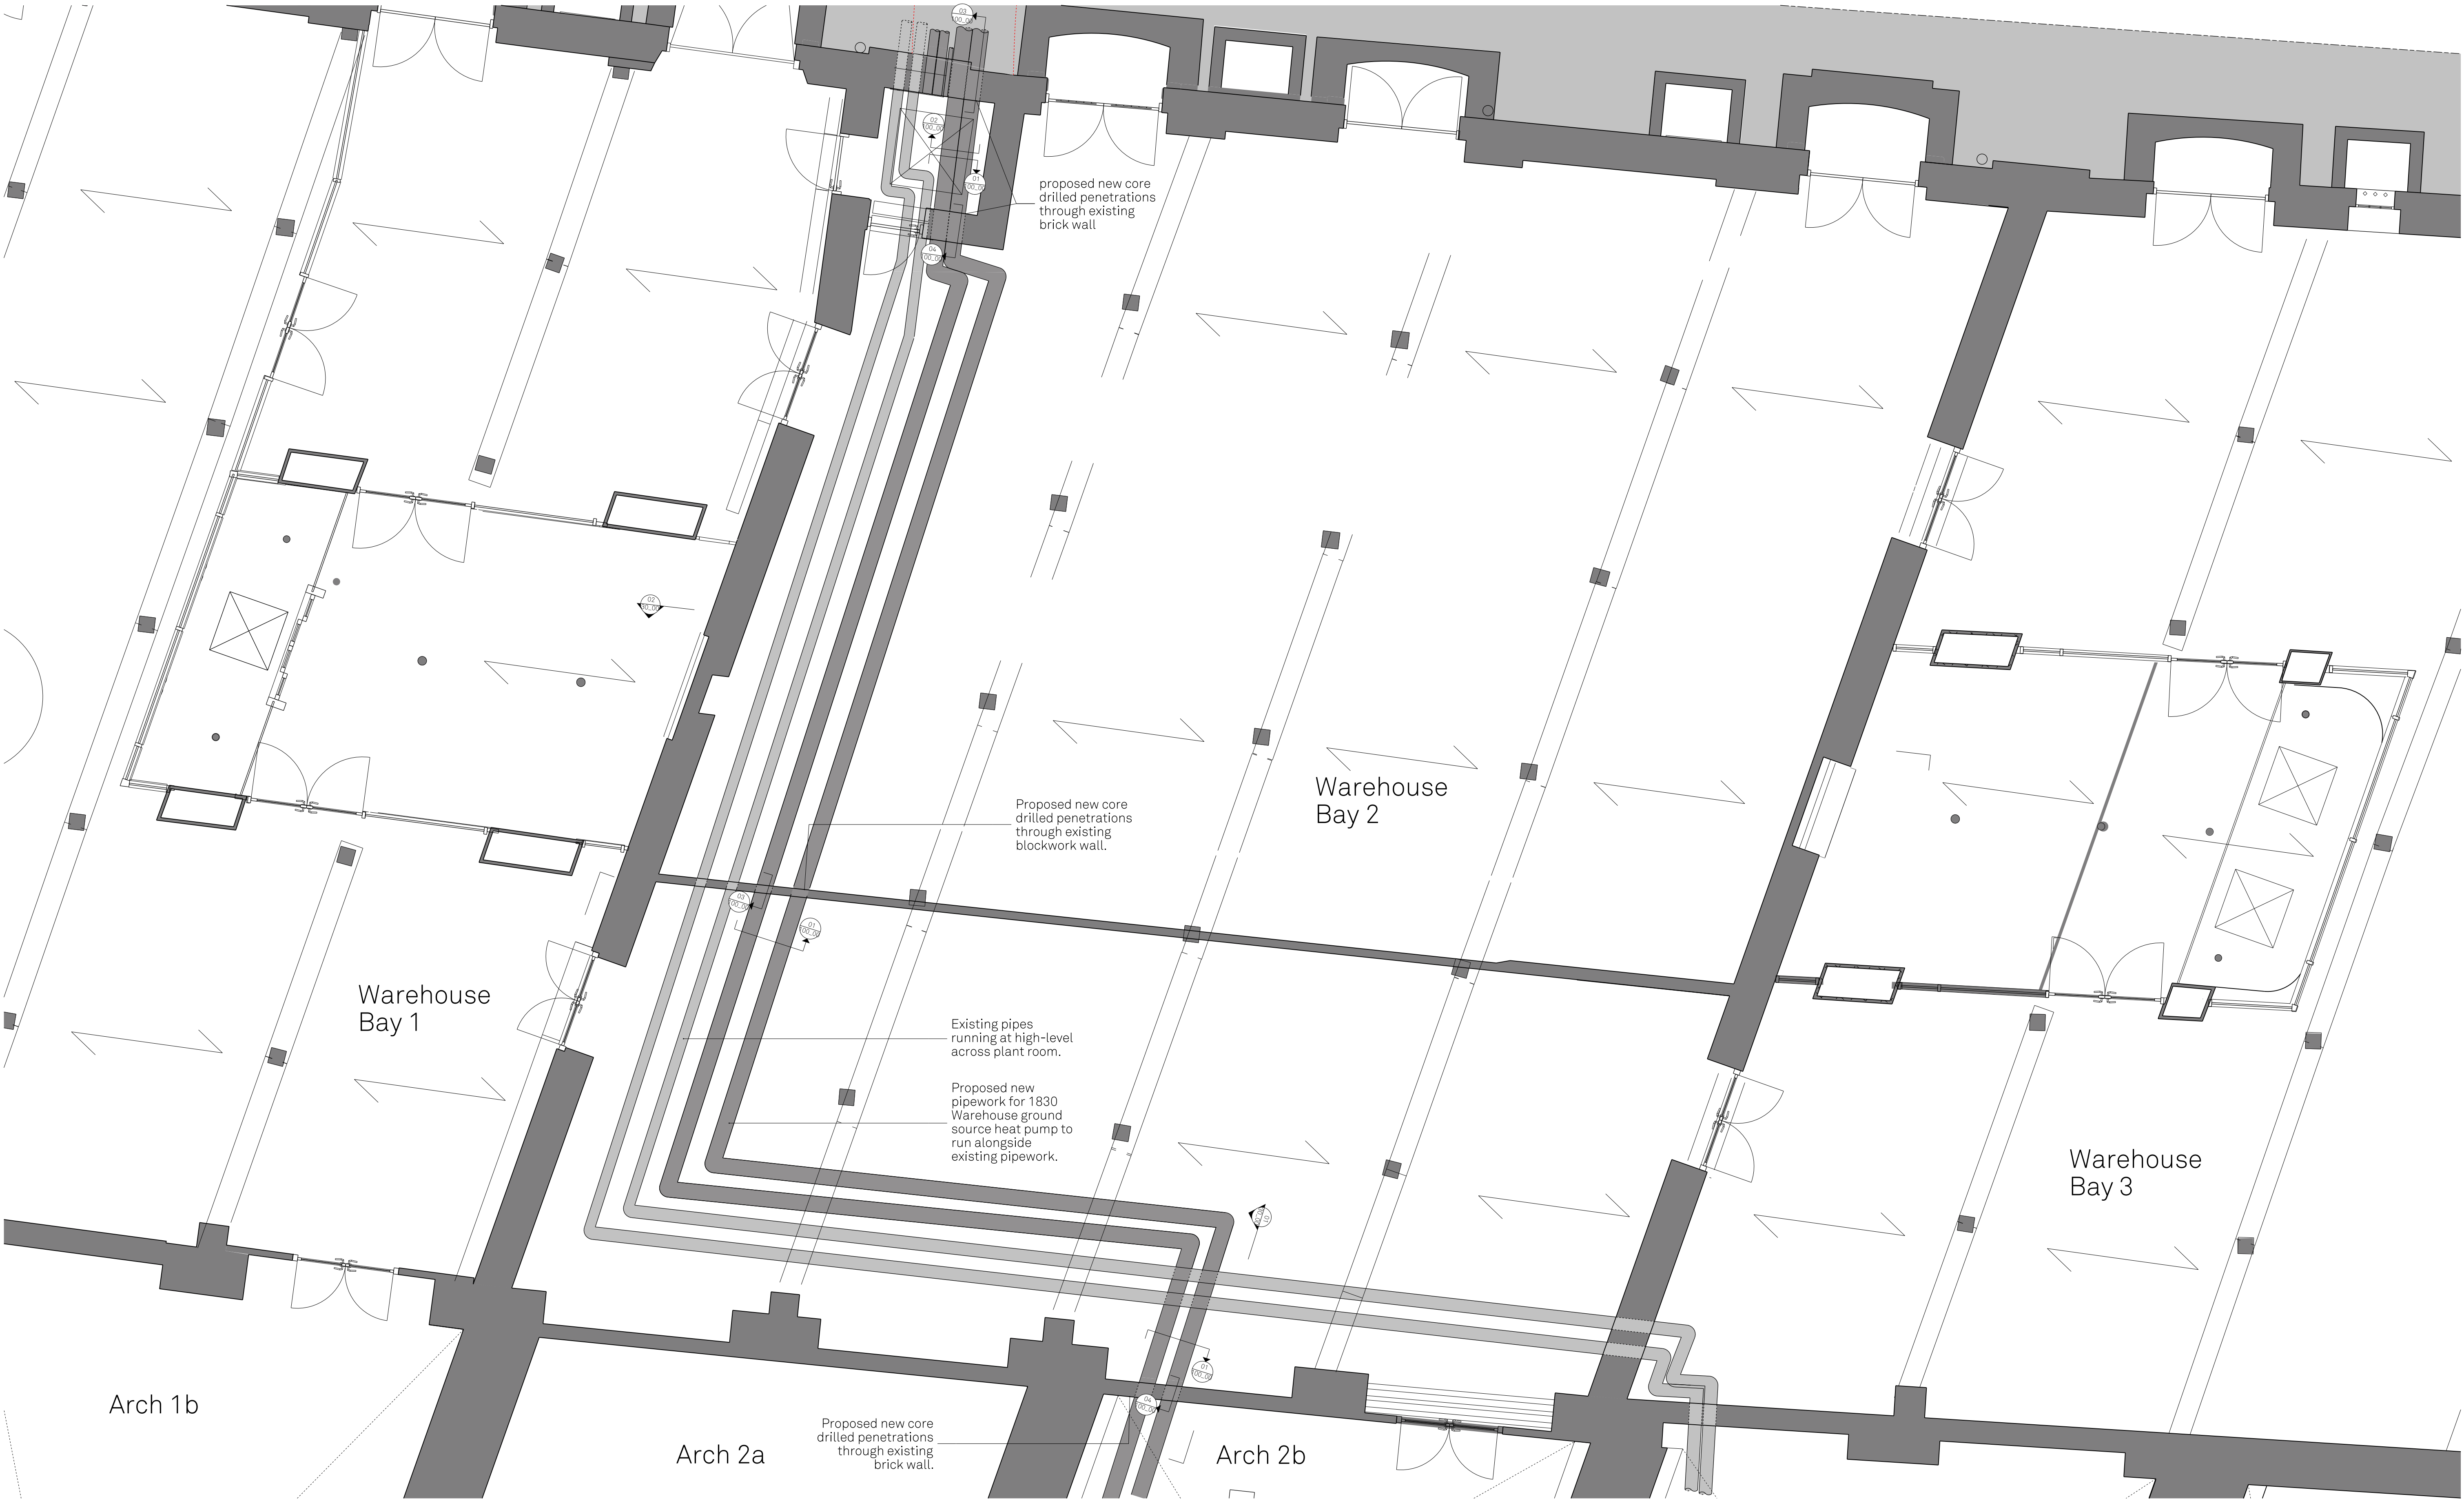

Revision	Description	Drawn/Check	Date
P1	Planning	CB0/ML	20/04/2021

Key
Existing
Proposed

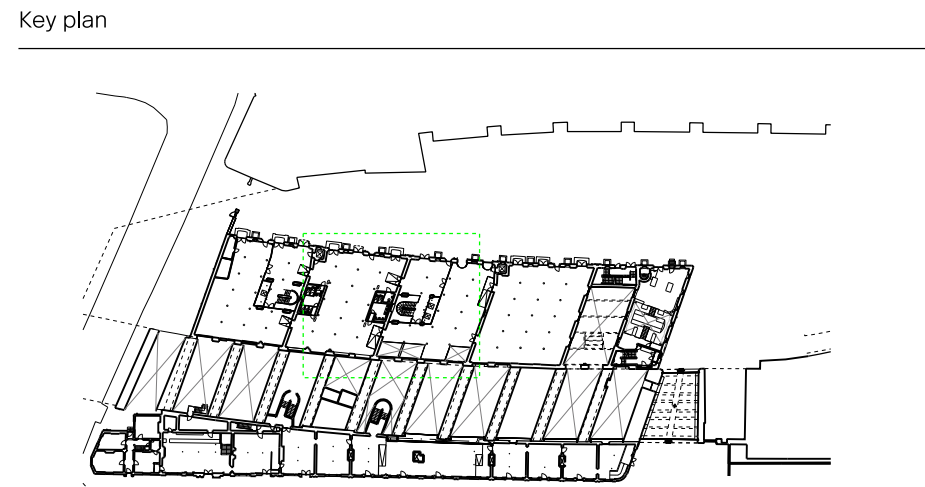


Drawings are based on survey information provided and subject to changes to accommodate existing building structure and services installation. We have noted discrepancies in the survey information and clarification required following further site investigations by the contractor on site. Do not scale from drawing. Errors to be reported immediately to the Architect. All dimensions must be verified on site. To be read in conjunction with all relevant Architects', Services and Structural Engineers' drawings.

© Carmody Groarke Limited.


CARMODY GROARKE

Carmody Groarke Limited, 67-74 Saffron Hill, London EC1N 8QX
+44 (0)20 7836 2333 www.carmodygroarke.com

Drawing name		Drawing number	
Proposed Basement 1 RCP		321_1B_P_25_00	
Date of current issue		Issue	
20th April 2021		Planning	
Project name	Power Hall & Decarbonisation	Scale/format	1:50@A1
Client	Science + Industry Museum	Drawn/Checked	CB0
Project number	321	Approved	/
		CAD Reference	P/Projects/321/CAD/sheets

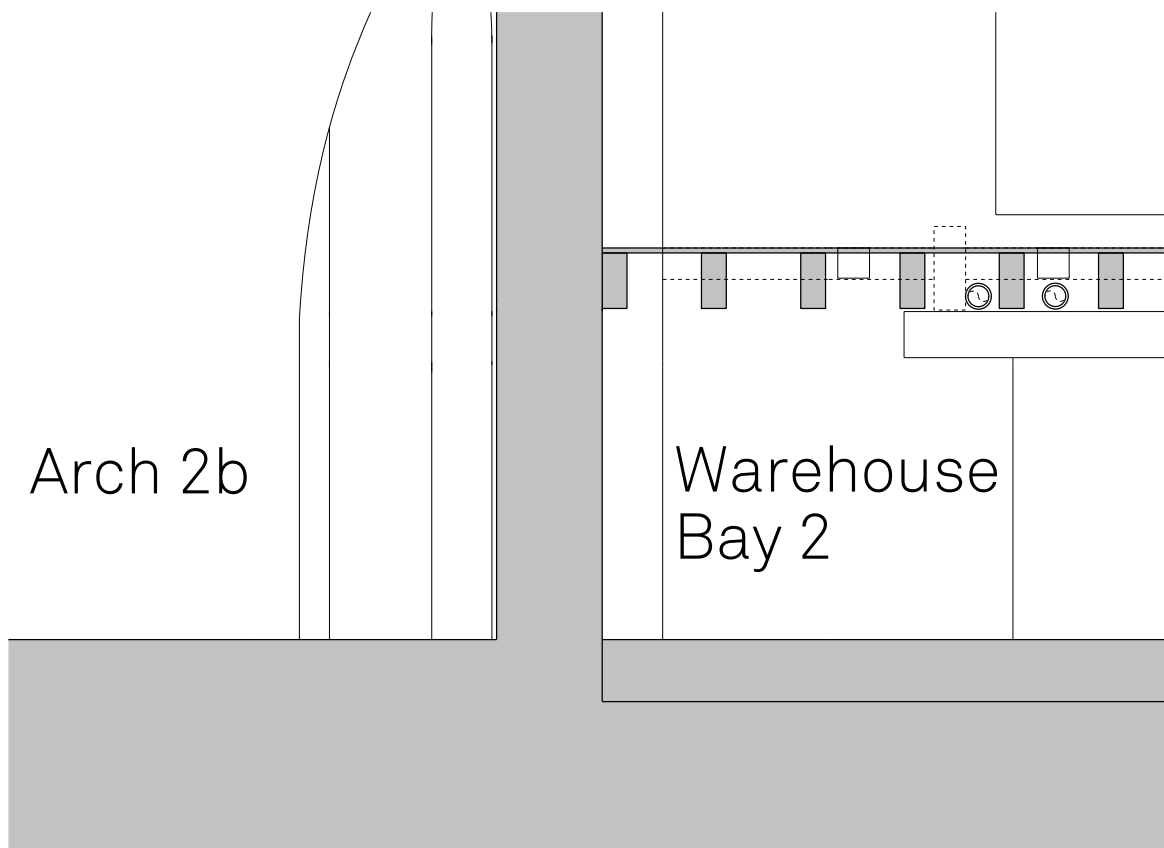


Section 01

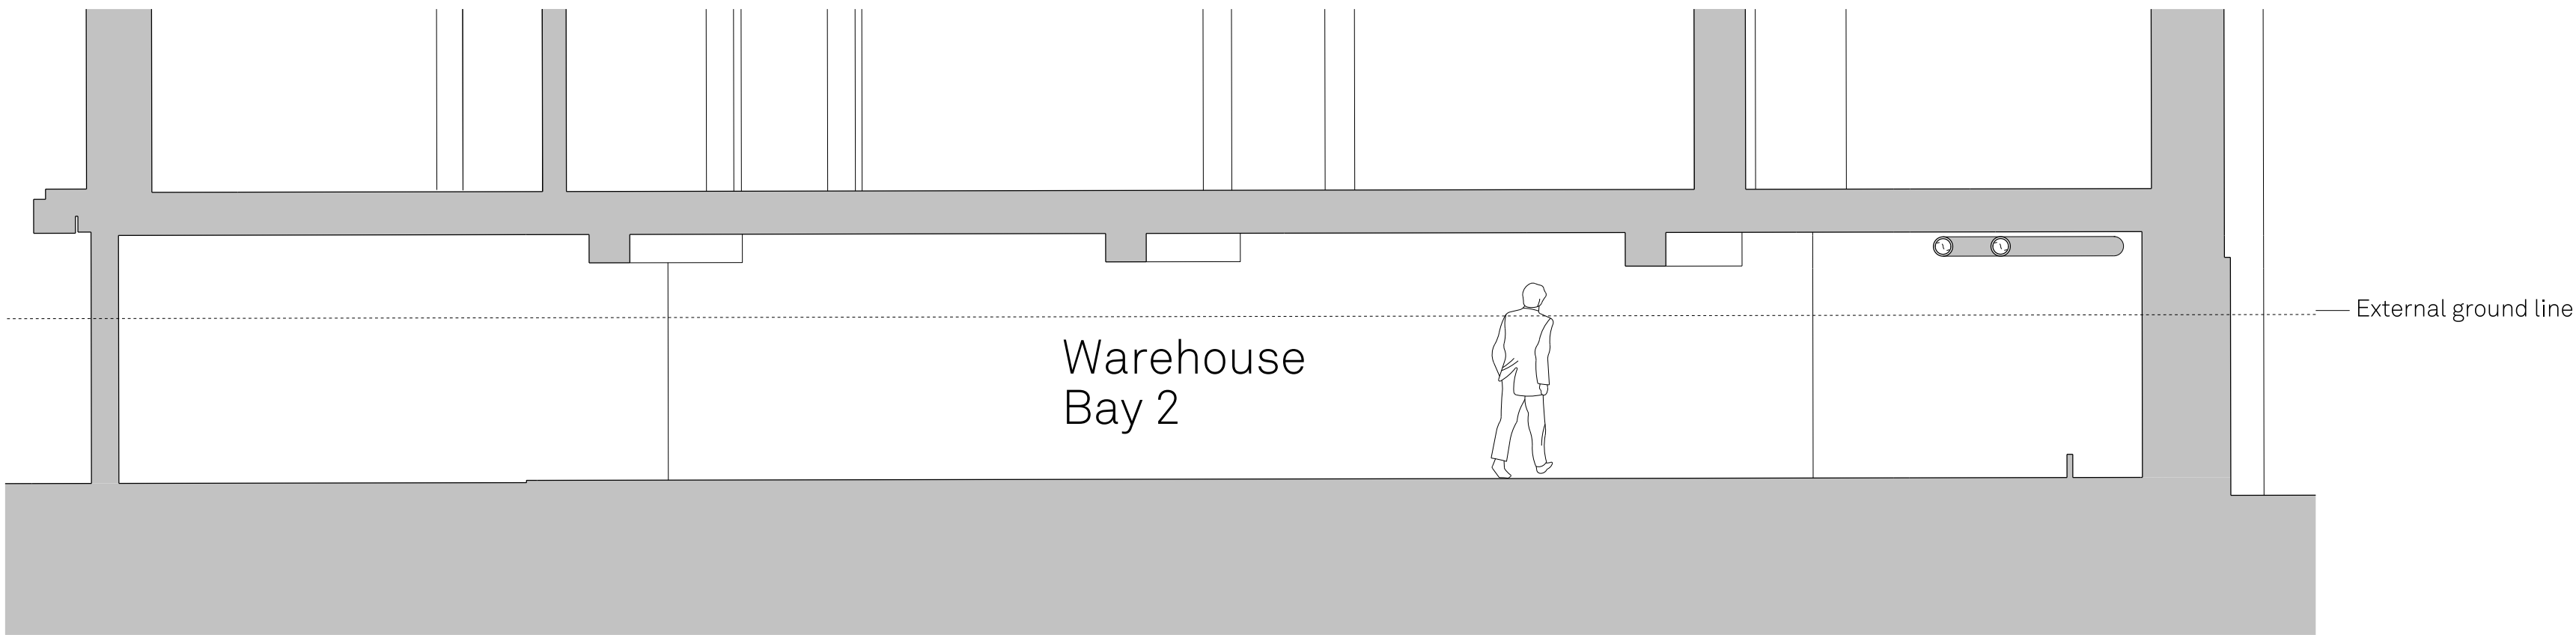

Section 02

Revision	Description	Drawn / Check	Date
P1	Planning	CBo/ML	20/04/2021

Key
Existing

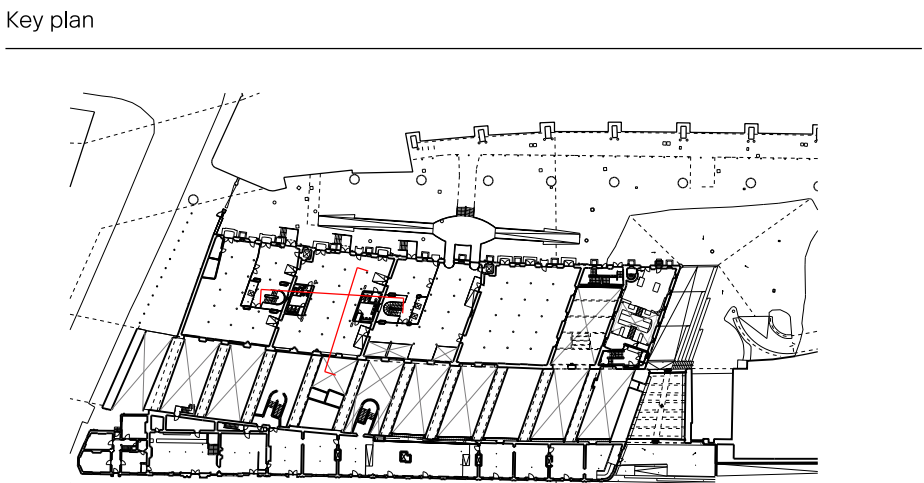

0 2.5m


Drawings are based on survey information provided and subject to changes to accommodate existing building structure and services installation. We have noted discrepancies in the survey information and clarification required following further site investigations by the contractor on site. Do not scale from drawing. Errors to be reported immediately to the Architect. All dimensions must be verified on site. To be read in conjunction with all relevant Architects', Services and Structural Engineers' drawings.

© Carmody Groarke Limited.


CARMODY GROARKE

Carmody Groarke Limited, 67-74 Saffron Hill, London EC1N 8QX
+44 (0)20 7836 2333 www.carmodygroarke.com

Drawing name		Drawing number	
Existing	Sections	321_1B_X_30_00	
Date of current issue		Issue	
20th April 2021		Planning	
Project name	Power Hall & Decarbonisation	Scale/format	1:50@A1
Client	Science + Industry Museum	Drawn/Checked	CBo
Project number	321	Approved	/
		CAD Reference	P/Projects/321/CAD/s

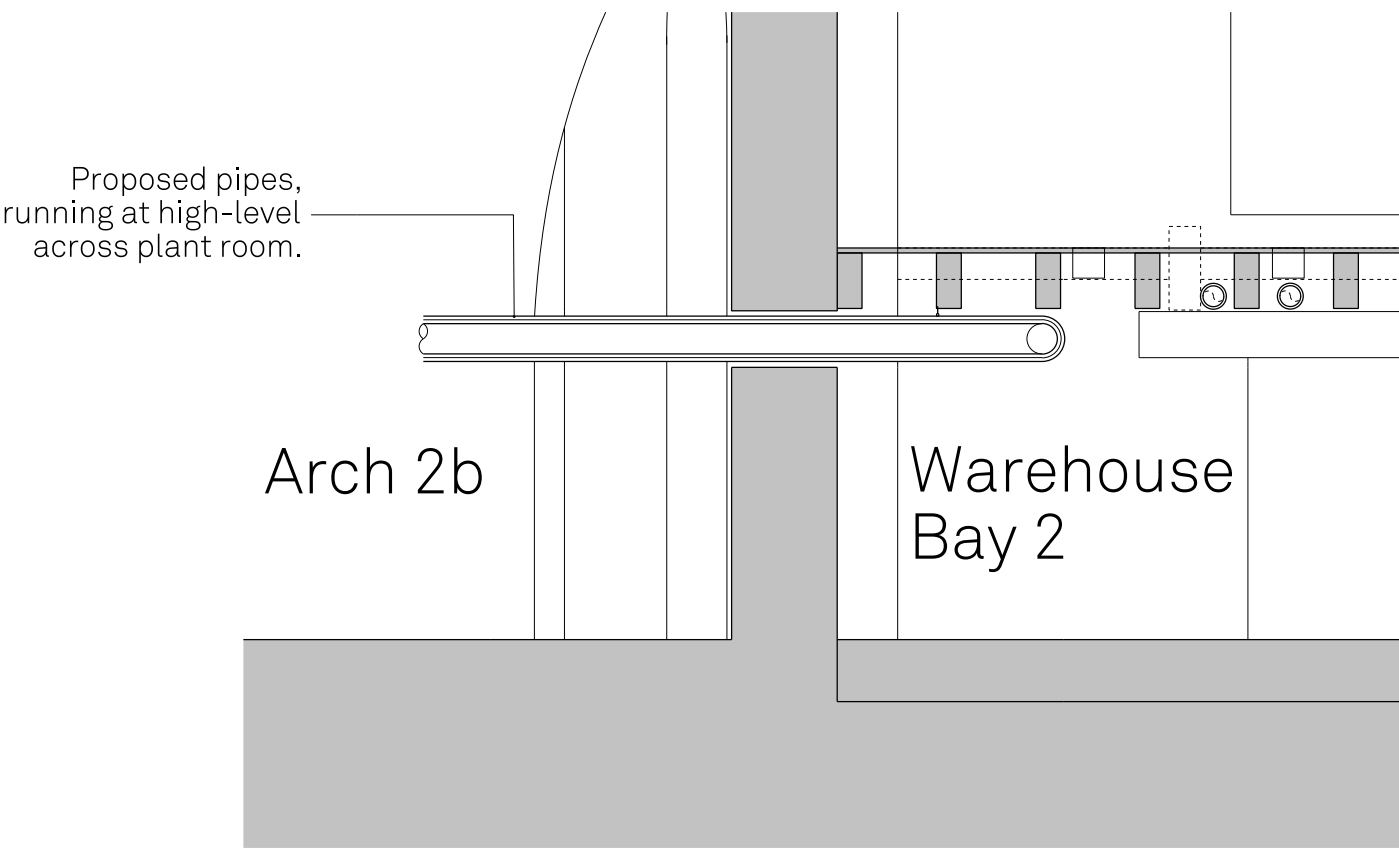


Section 01

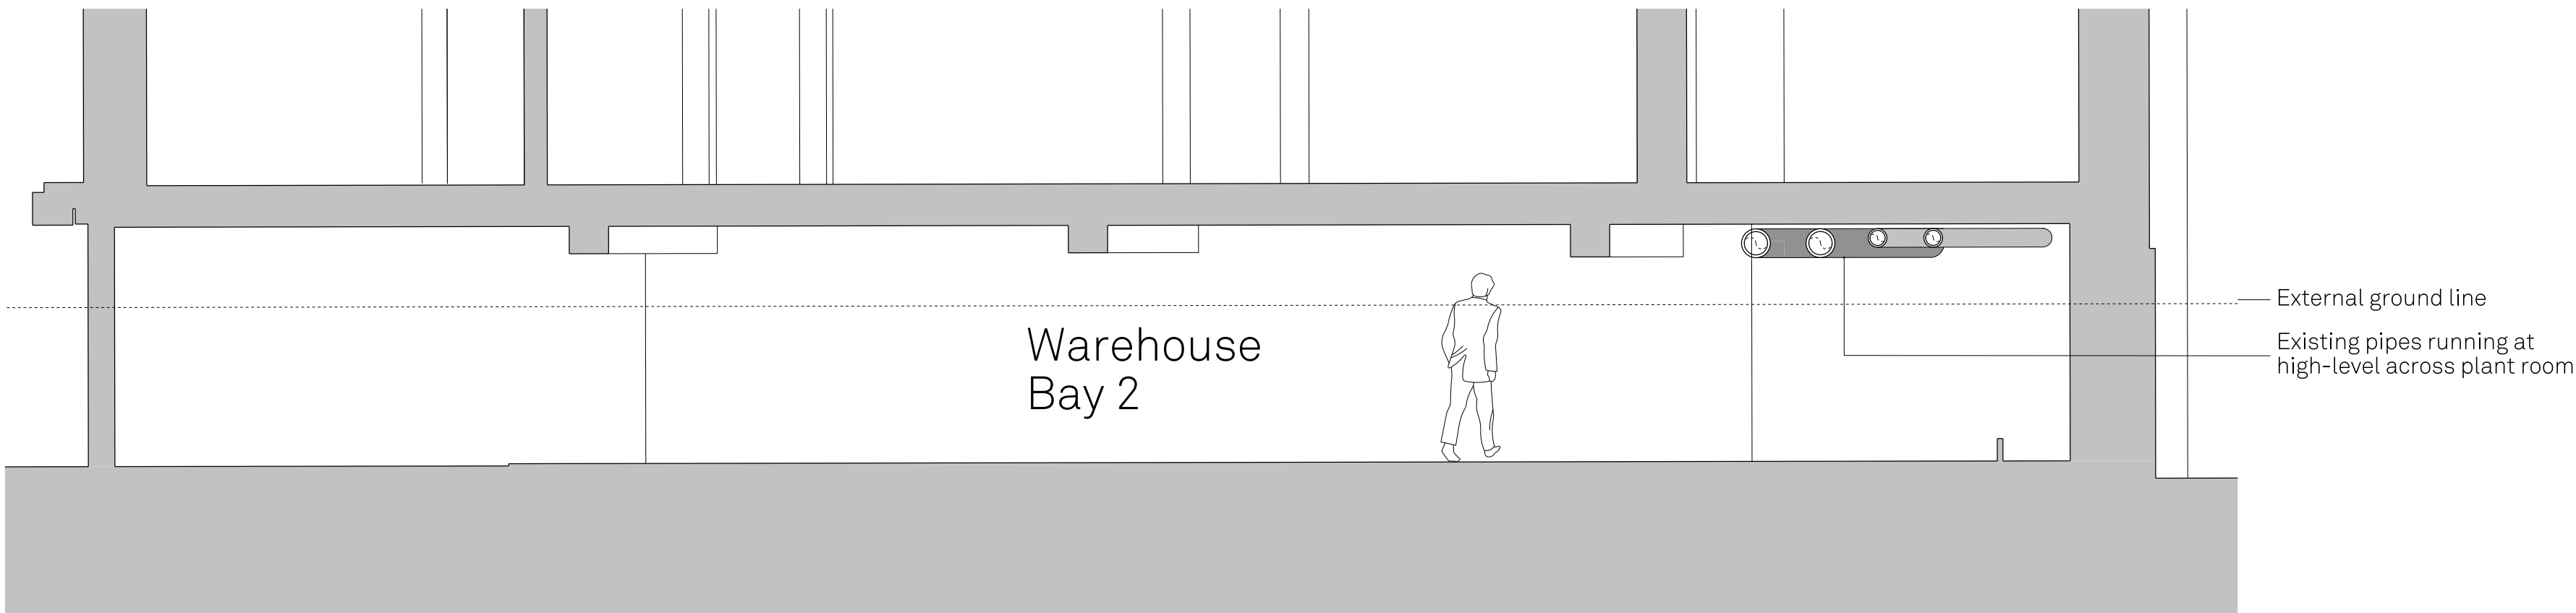

Section 02

Revision	Description	Drawn/Check	Date
P1	Planning	CBo/ML	20/04/2021

Key
■ Existing

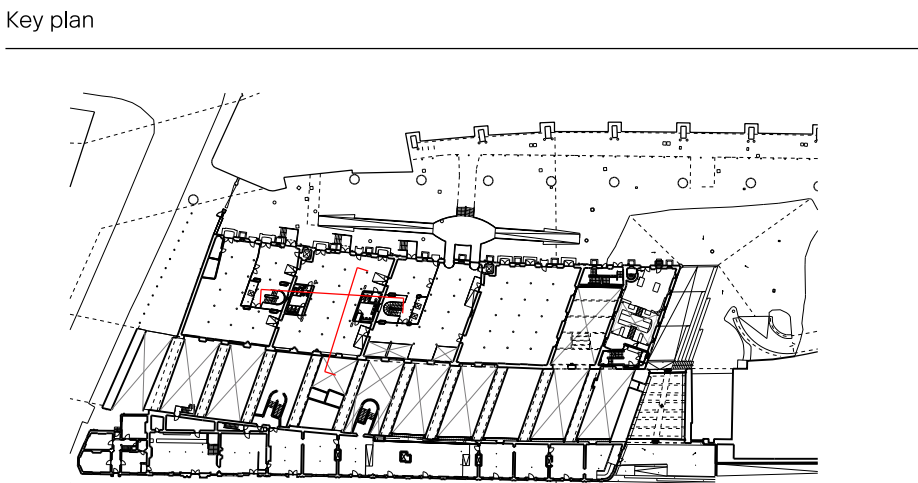

0 2.5m


Drawings are based on survey information provided and subject to changes to accommodate existing building structure and services installation. We have noted discrepancies in the survey information and clarification required following further site investigations by the contractor on site. Do not scale from drawing. Errors to be reported immediately to the Architect. All dimensions must be verified on site. To be read in conjunction with all relevant Architects', Services and Structural Engineers' drawings.

© Carmody Groarke Limited.


CARMODY GROARKE

Carmody Groarke Limited, 67–74 Saffron Hill, London EC1N 8QX
+44 (0)20 7836 2333 www.carmodygroarke.com


Drawing name		Drawing number	
Proposed Sections		321_1B_P_30_00	
Date of current issue		Issue	
20th April 2021		Planning	
Project name	Power Hall & Decarbonisation	Scale/format	1:50@A1
Client	Science + Industry Museum	Drawn/Checked	CBo
Project number	321	Approved	/
		CAD Reference	P/Projects/321/CAD/sr

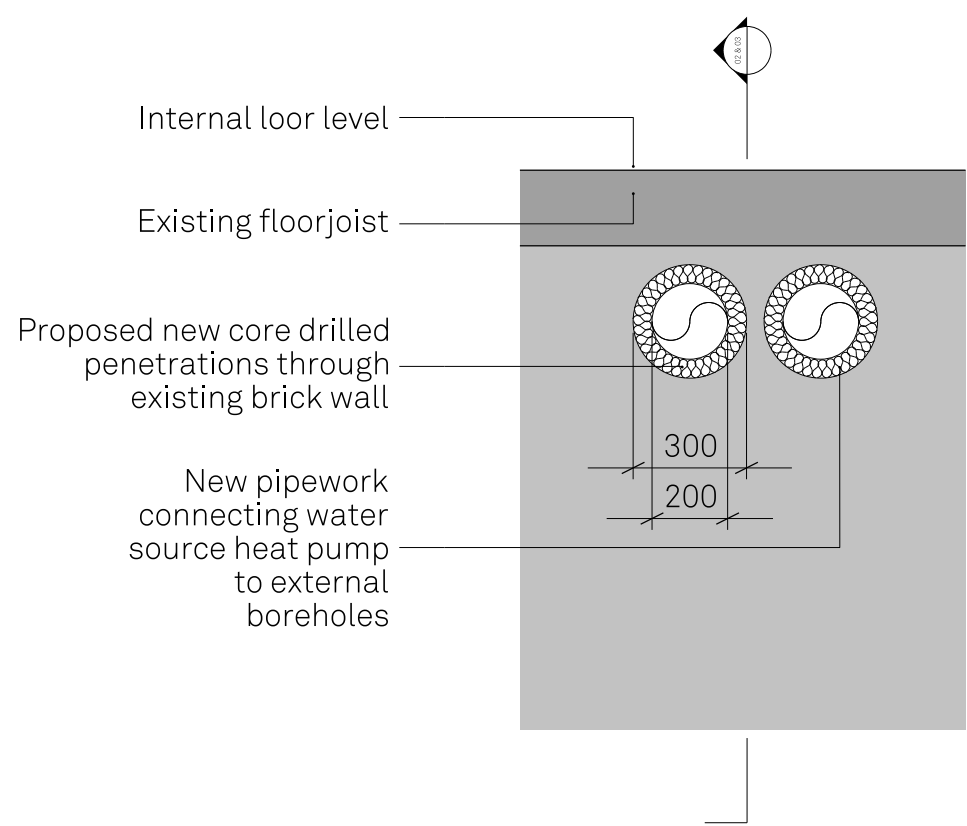


01 Elevation detail Internal

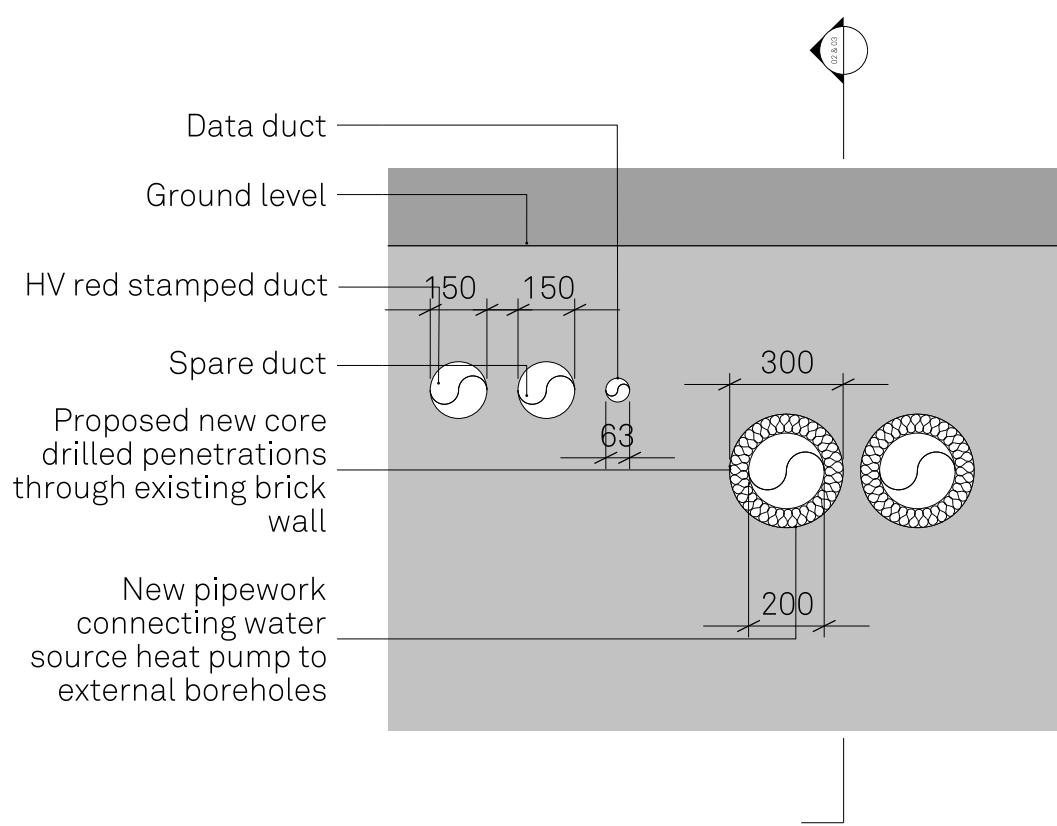

02 Elevation detail external

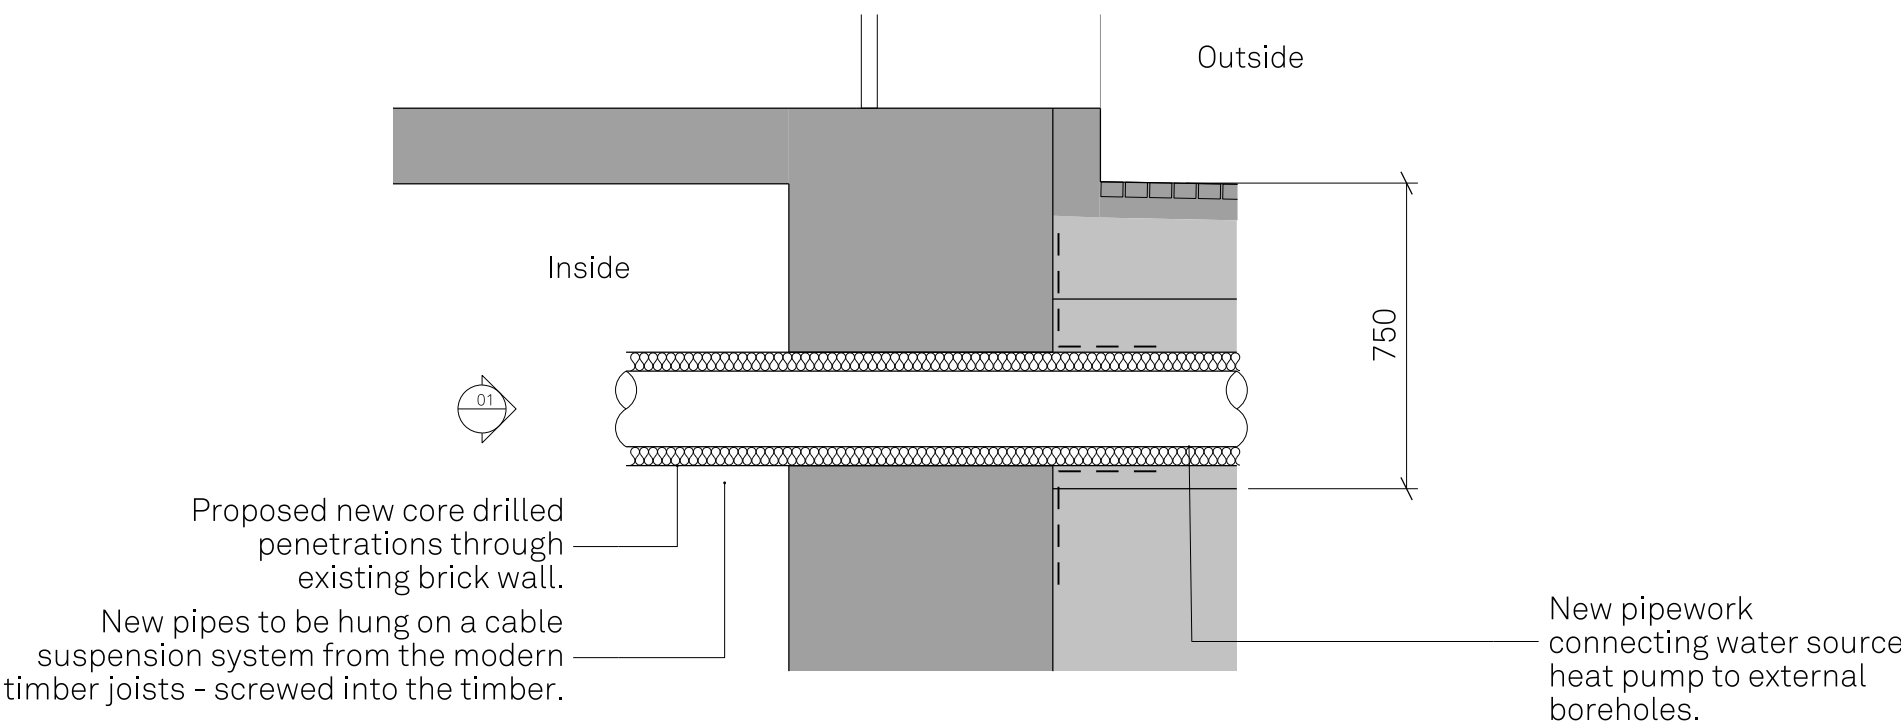

03 Section detail

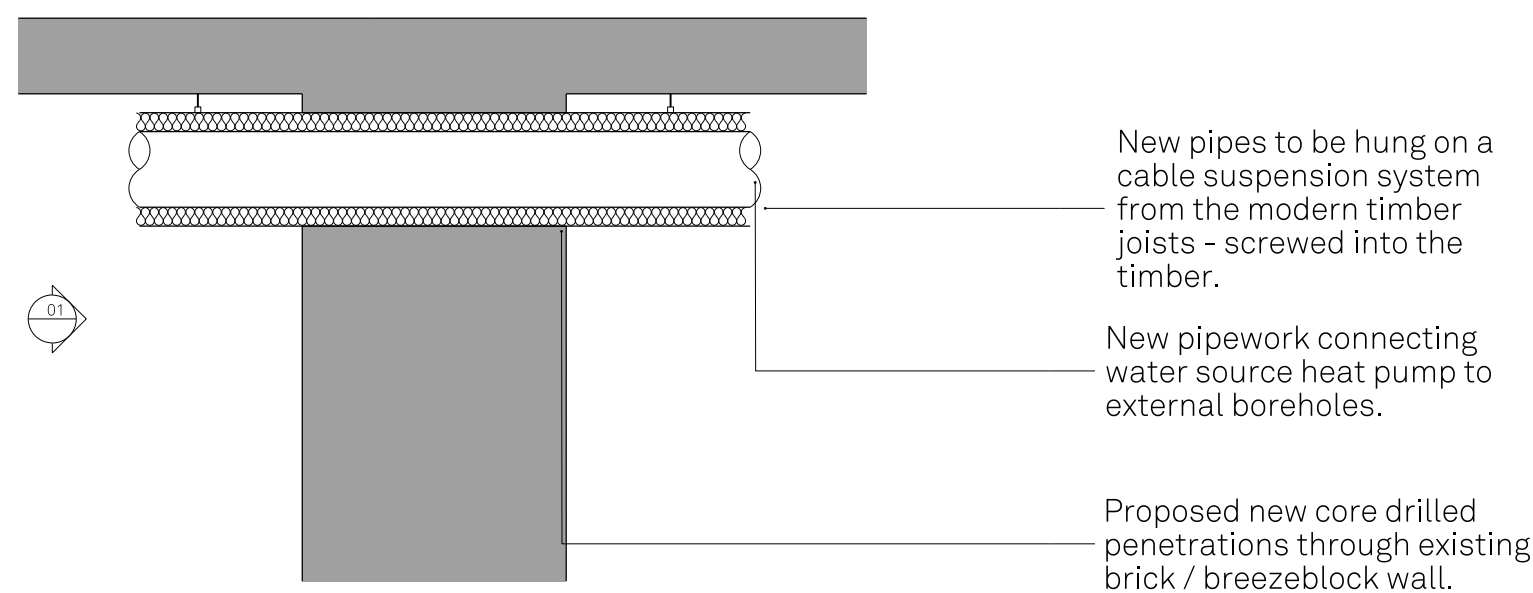

04 Typical core drilled wall section detail

Revision	Description	Drawn/Check	Date
P1	Planning	CBo/ML	20/04/2021

Key

Key plan



Drawings are based on survey information provided and subject to changes to accommodate existing building structure and services installation. We have noted discrepancies in the survey information and clarification required following further site investigations by the contractor on site. Do not scale from drawing. Errors to be reported immediately to the Architect. All dimensions must be verified on site. To be read in conjunction with all relevant Architects', Services and Structural Engineers' drawings.

© Carmody Groarke Limited.

CARMODY GROARKE

Carmody Groarke Limited, 67-74 Saffron Hill, London EC1N 8QX
+44 (0)20 7836 2333 www.carmodygroarke.com

Drawing name		Drawing number	
Proposed Wall Penetration Details		321_1B_P_100_00	
Date of current issue		Issue	
20th April 2021		Planning	
Project name	Power Hall & Decarbonisation	Scale/format	1:20@A1
Client	Science + Industry Museum	Drawn/Checked	CBo
Project number	321	Approved	AMF
		CAD Reference	P/Projects/321/CAD/s

DRAWING ISSUE SHEET		PROJECT TITLE	
		Power Hall Science and Industry Museum	
REFERENCE		NUMBER	
321_1B_Pipework in the 1830 Warehouse		321_2_1B_1830	
REVISION	DATE	ISSUED TO	STATUS
Planning (P)	20 th April 21	Deloitte	Planning

Drawing Description	Reference	Paper Size	Scale	Issue 20.04.21
00 Location Plan Site Location Plan	321_X_00_00	A1	1:1250	P1
10 Site Plan Existing Site Plan	321_X_10_00	A1	1:200	P1
Proposed Site Plan	321_P_10_00	A1	1:200	P1
21 Demolition Proposed Demolition Site Plan	321_1B_P_21_00	A1	1:200	P1
25 RCP Existing Basement 1 RCP	321_1B_X_25_00	A1	1:50	P1
Proposed Basement 1 RCP	321_1B_P_25_00	A1	1:50	P1
30 Sections Existing Sections	321_1B_X_30_00	A1	1:50	P1
Proposed Sections	321_1B_P_30_00	A1	1:50	P1
100 Detailed Drawings Proposed Wall Penetration Details	321_1B_P_100_00	A1	1:20	P1
DISTRIBUTION CLIENT PROJECT MANAGER PLANNING CONSULTANT QUANTITY SURVEYOR M&E ENGINEER STRUCTURAL ENGINEER HERITAGE CONSULTANT CONTRACTOR	Science and Industry Museum Gardiner and Theobald Deloitte Appleyard and Trew Max Fordham Conisbee Insall HH Smith			/