



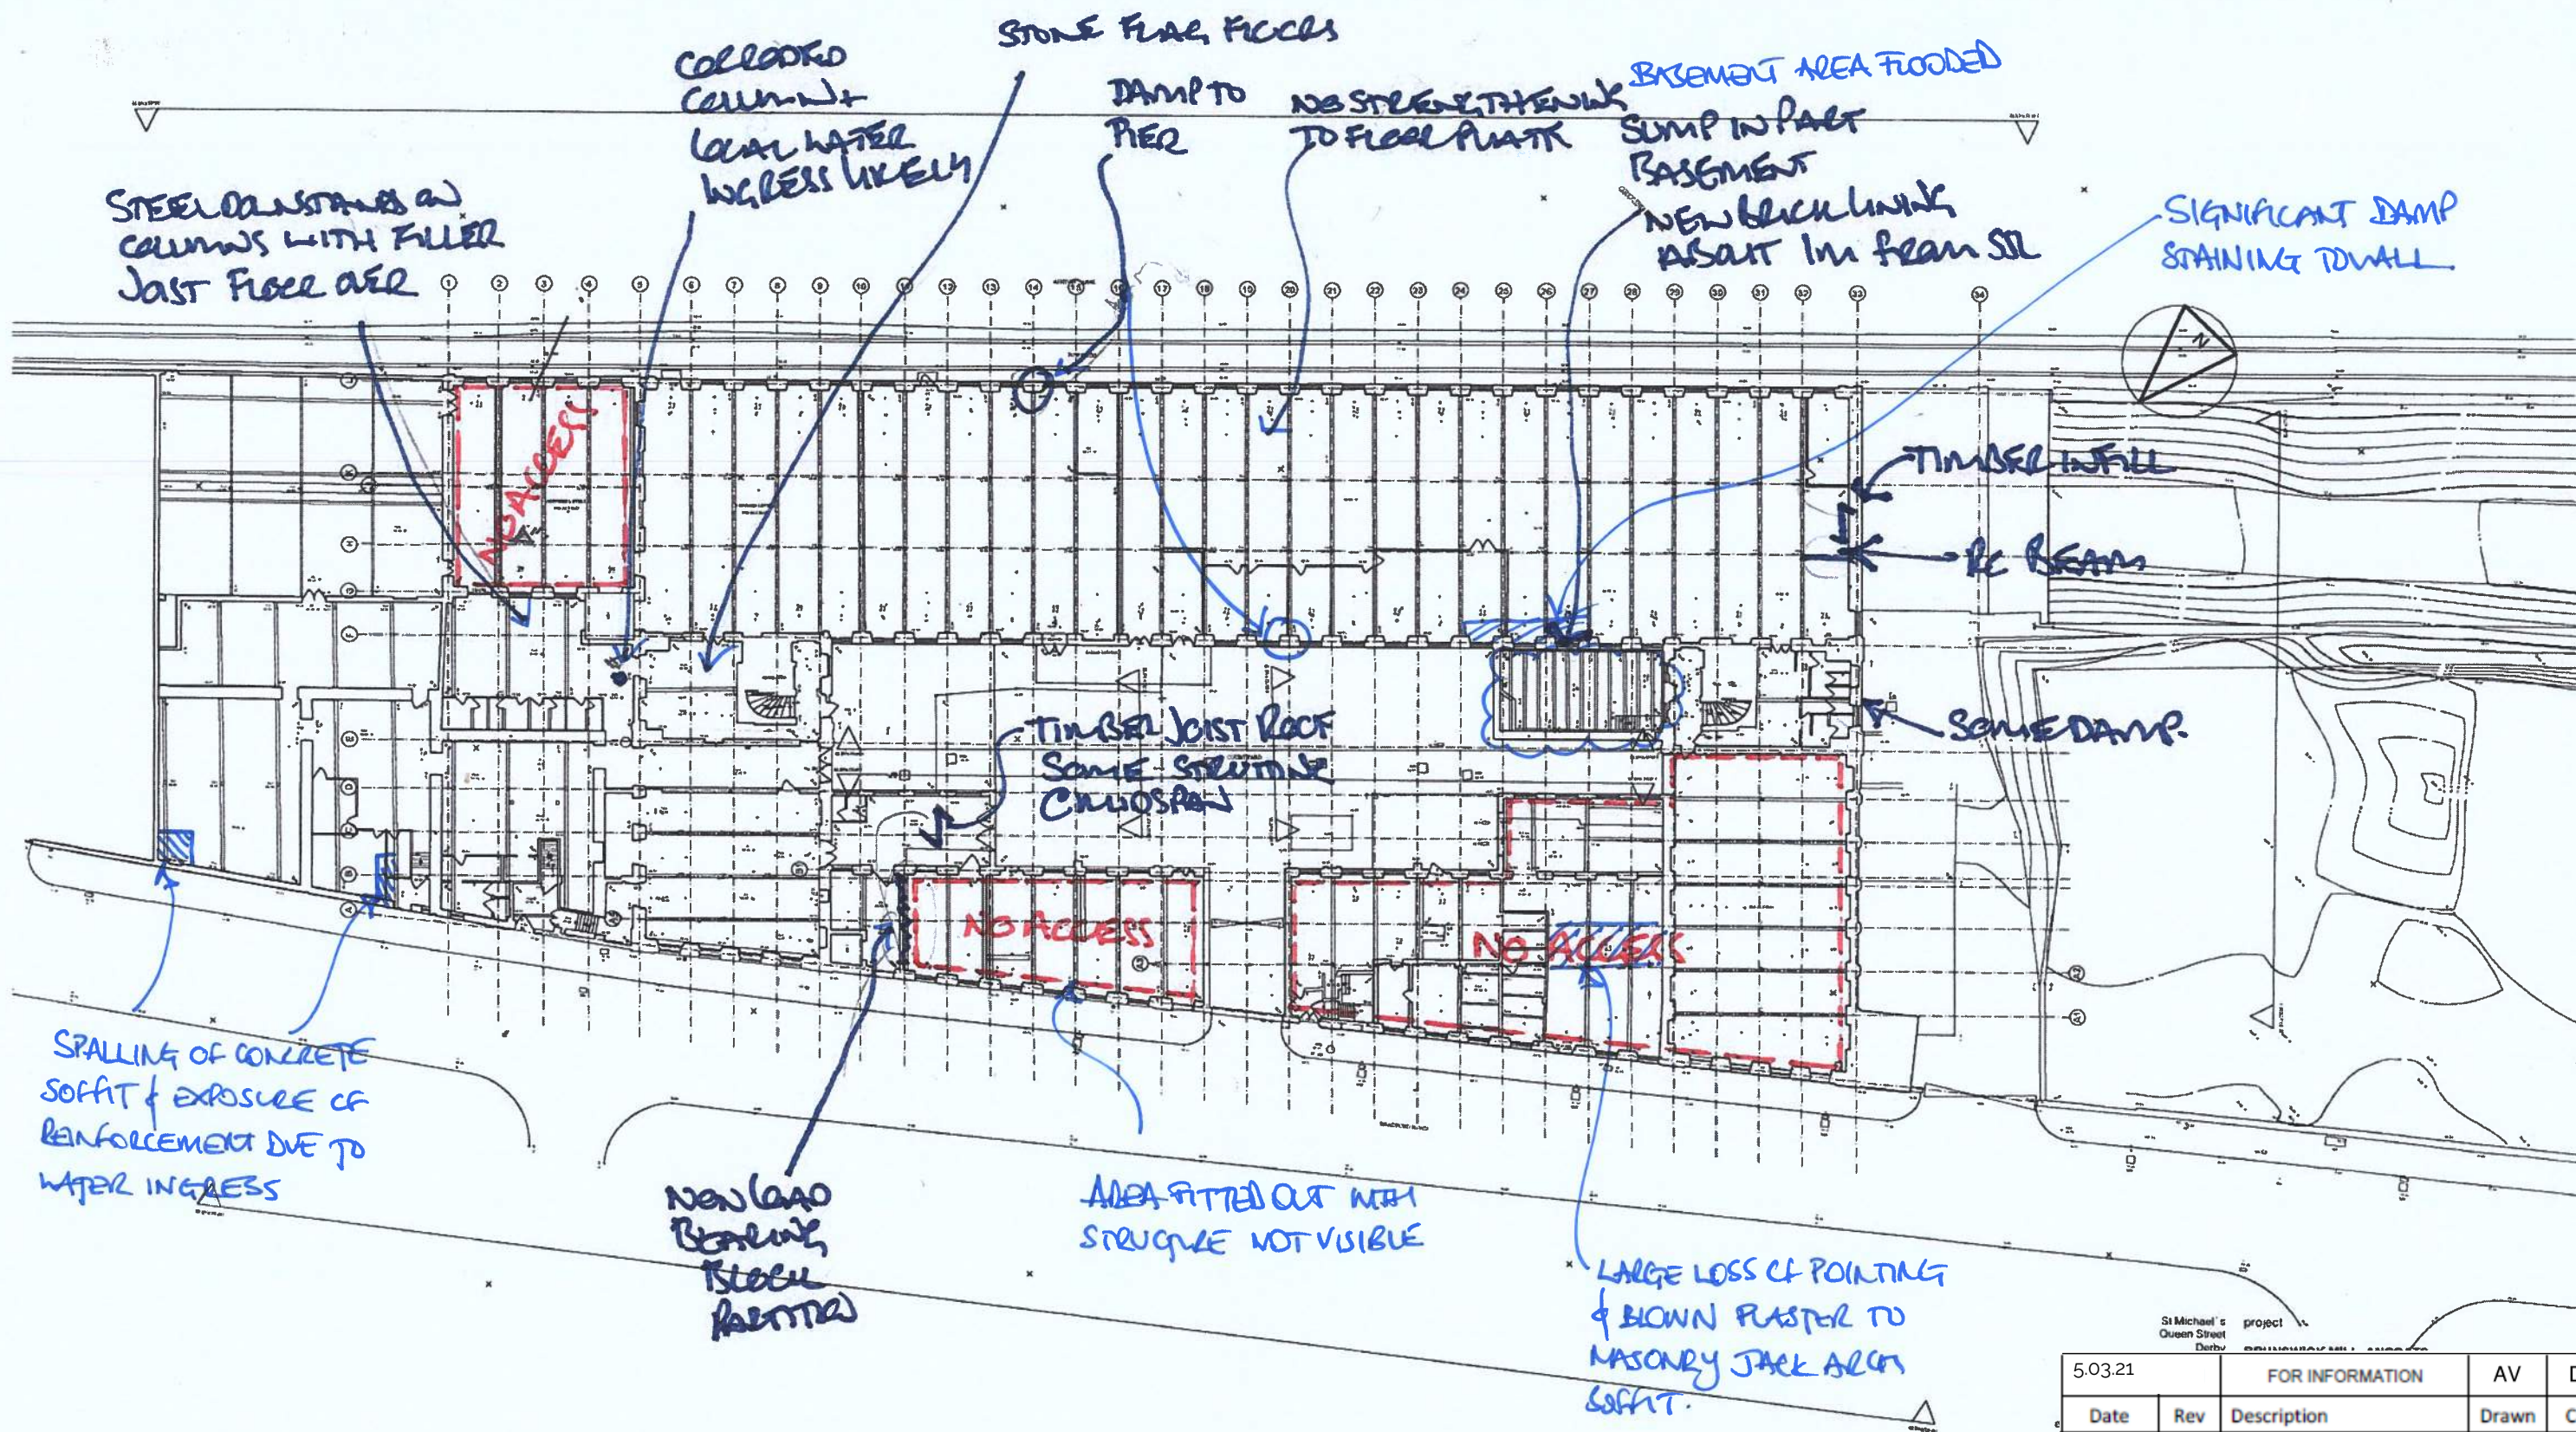



5.03.21		FOR INFORMATION		AV	DP
Date	Rev	Description	Drawn	Chkd	
 Civic Engineers					
Project Brunswick Mill					
Title Brunswick Mill - Ground Floor					
Project Number	Drawing Number	Scale @ A3	Revision		
846		1:200	P01		

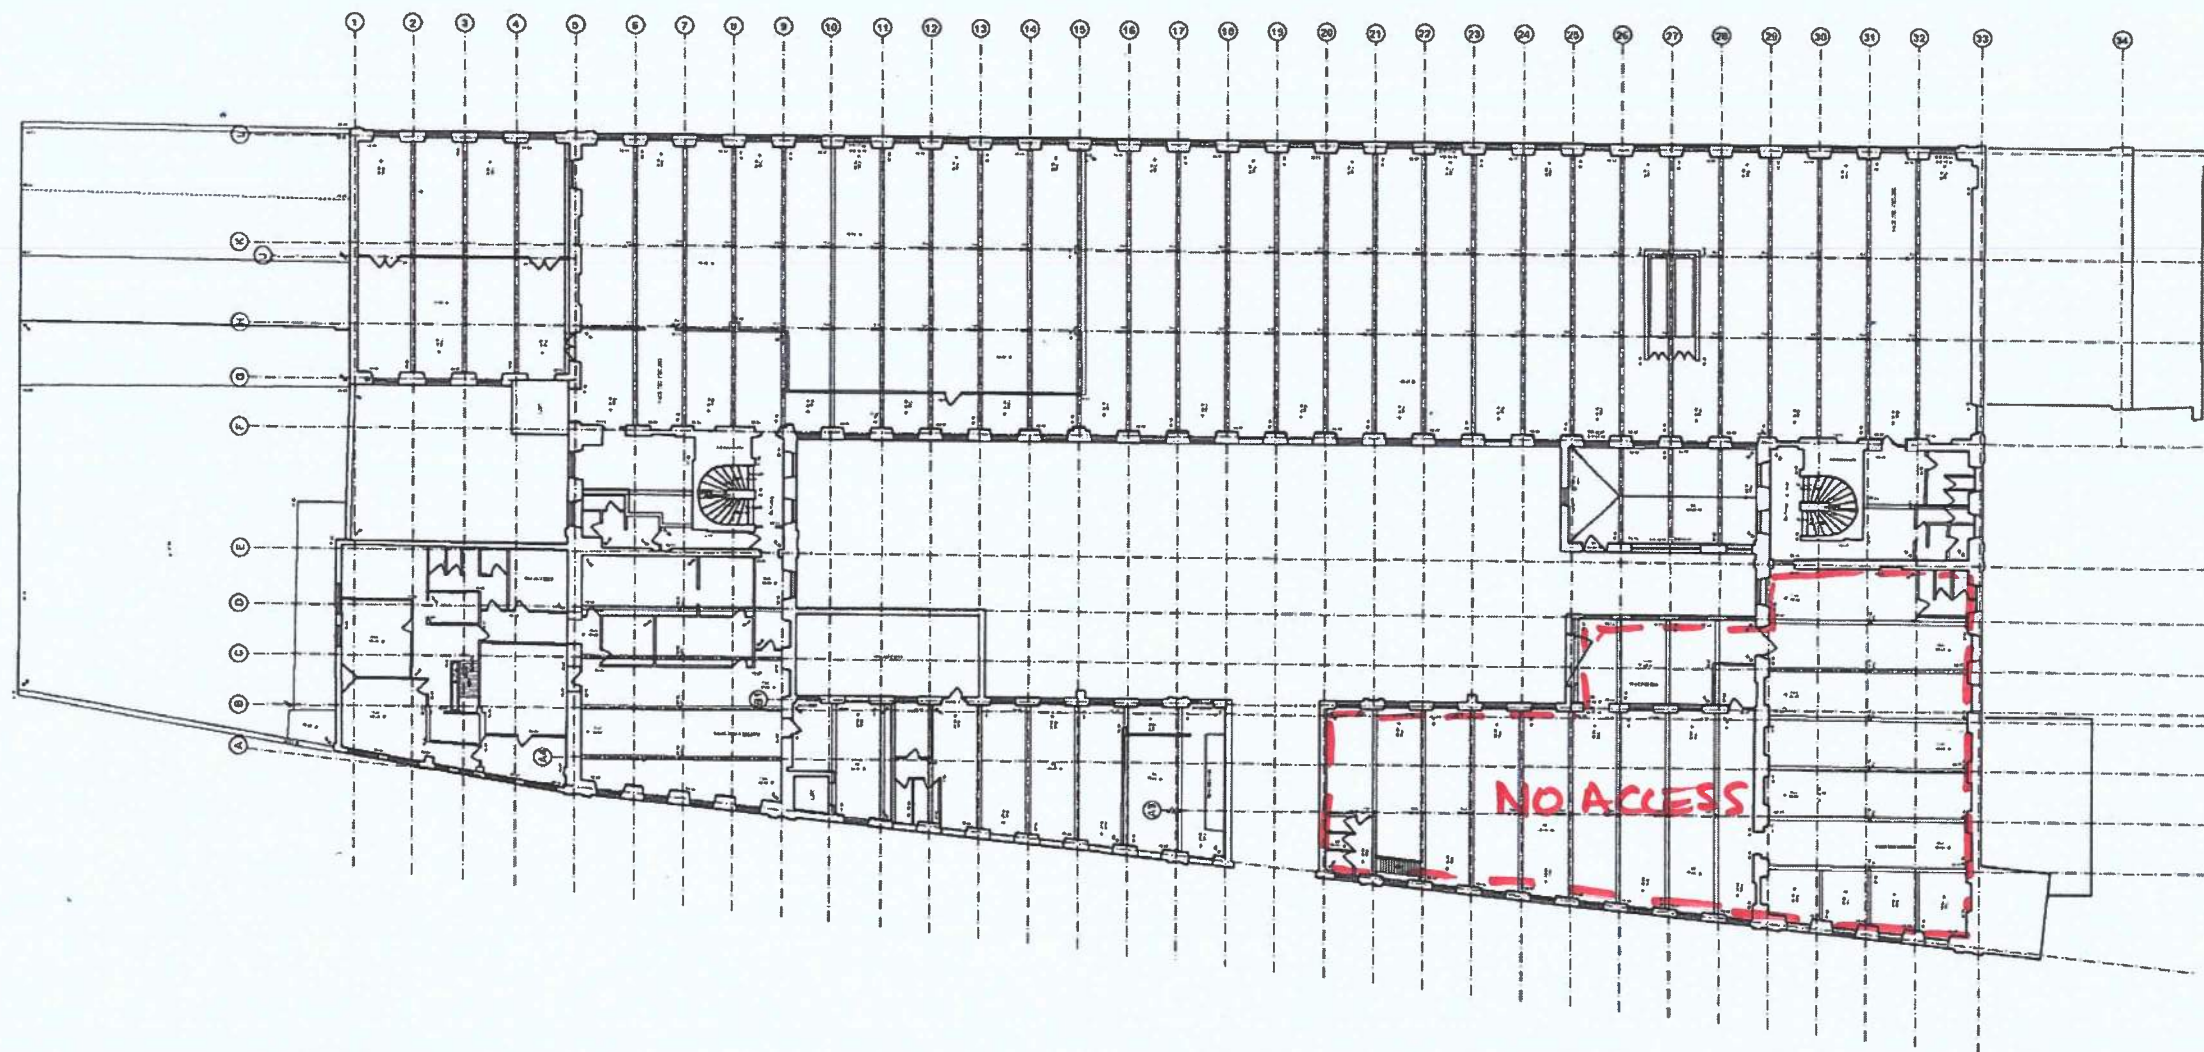


STRUCTURE GENERALLY
NOT VISIBLE DUE TO
PARTITIONING OUT &
FINISHES.

St Michael's
Queen Street
Derby
DE1 3SL
project
BRUNSWICK MILL, ANCOATS


5.03.21		FOR INFORMATION	AV	DP
Date	Rev	Description	Drawn	Chkd
				
Project Brunswick Mill				
Title Brunswick Mill -1st Floor				
Project Number 846	Drawing Number	Scale @ A3 1:200	Revision P01	

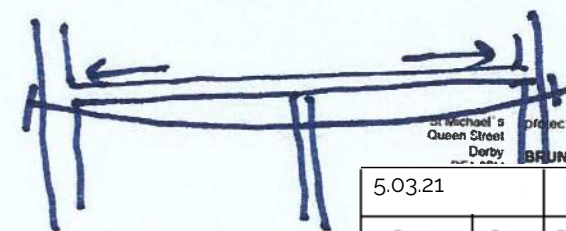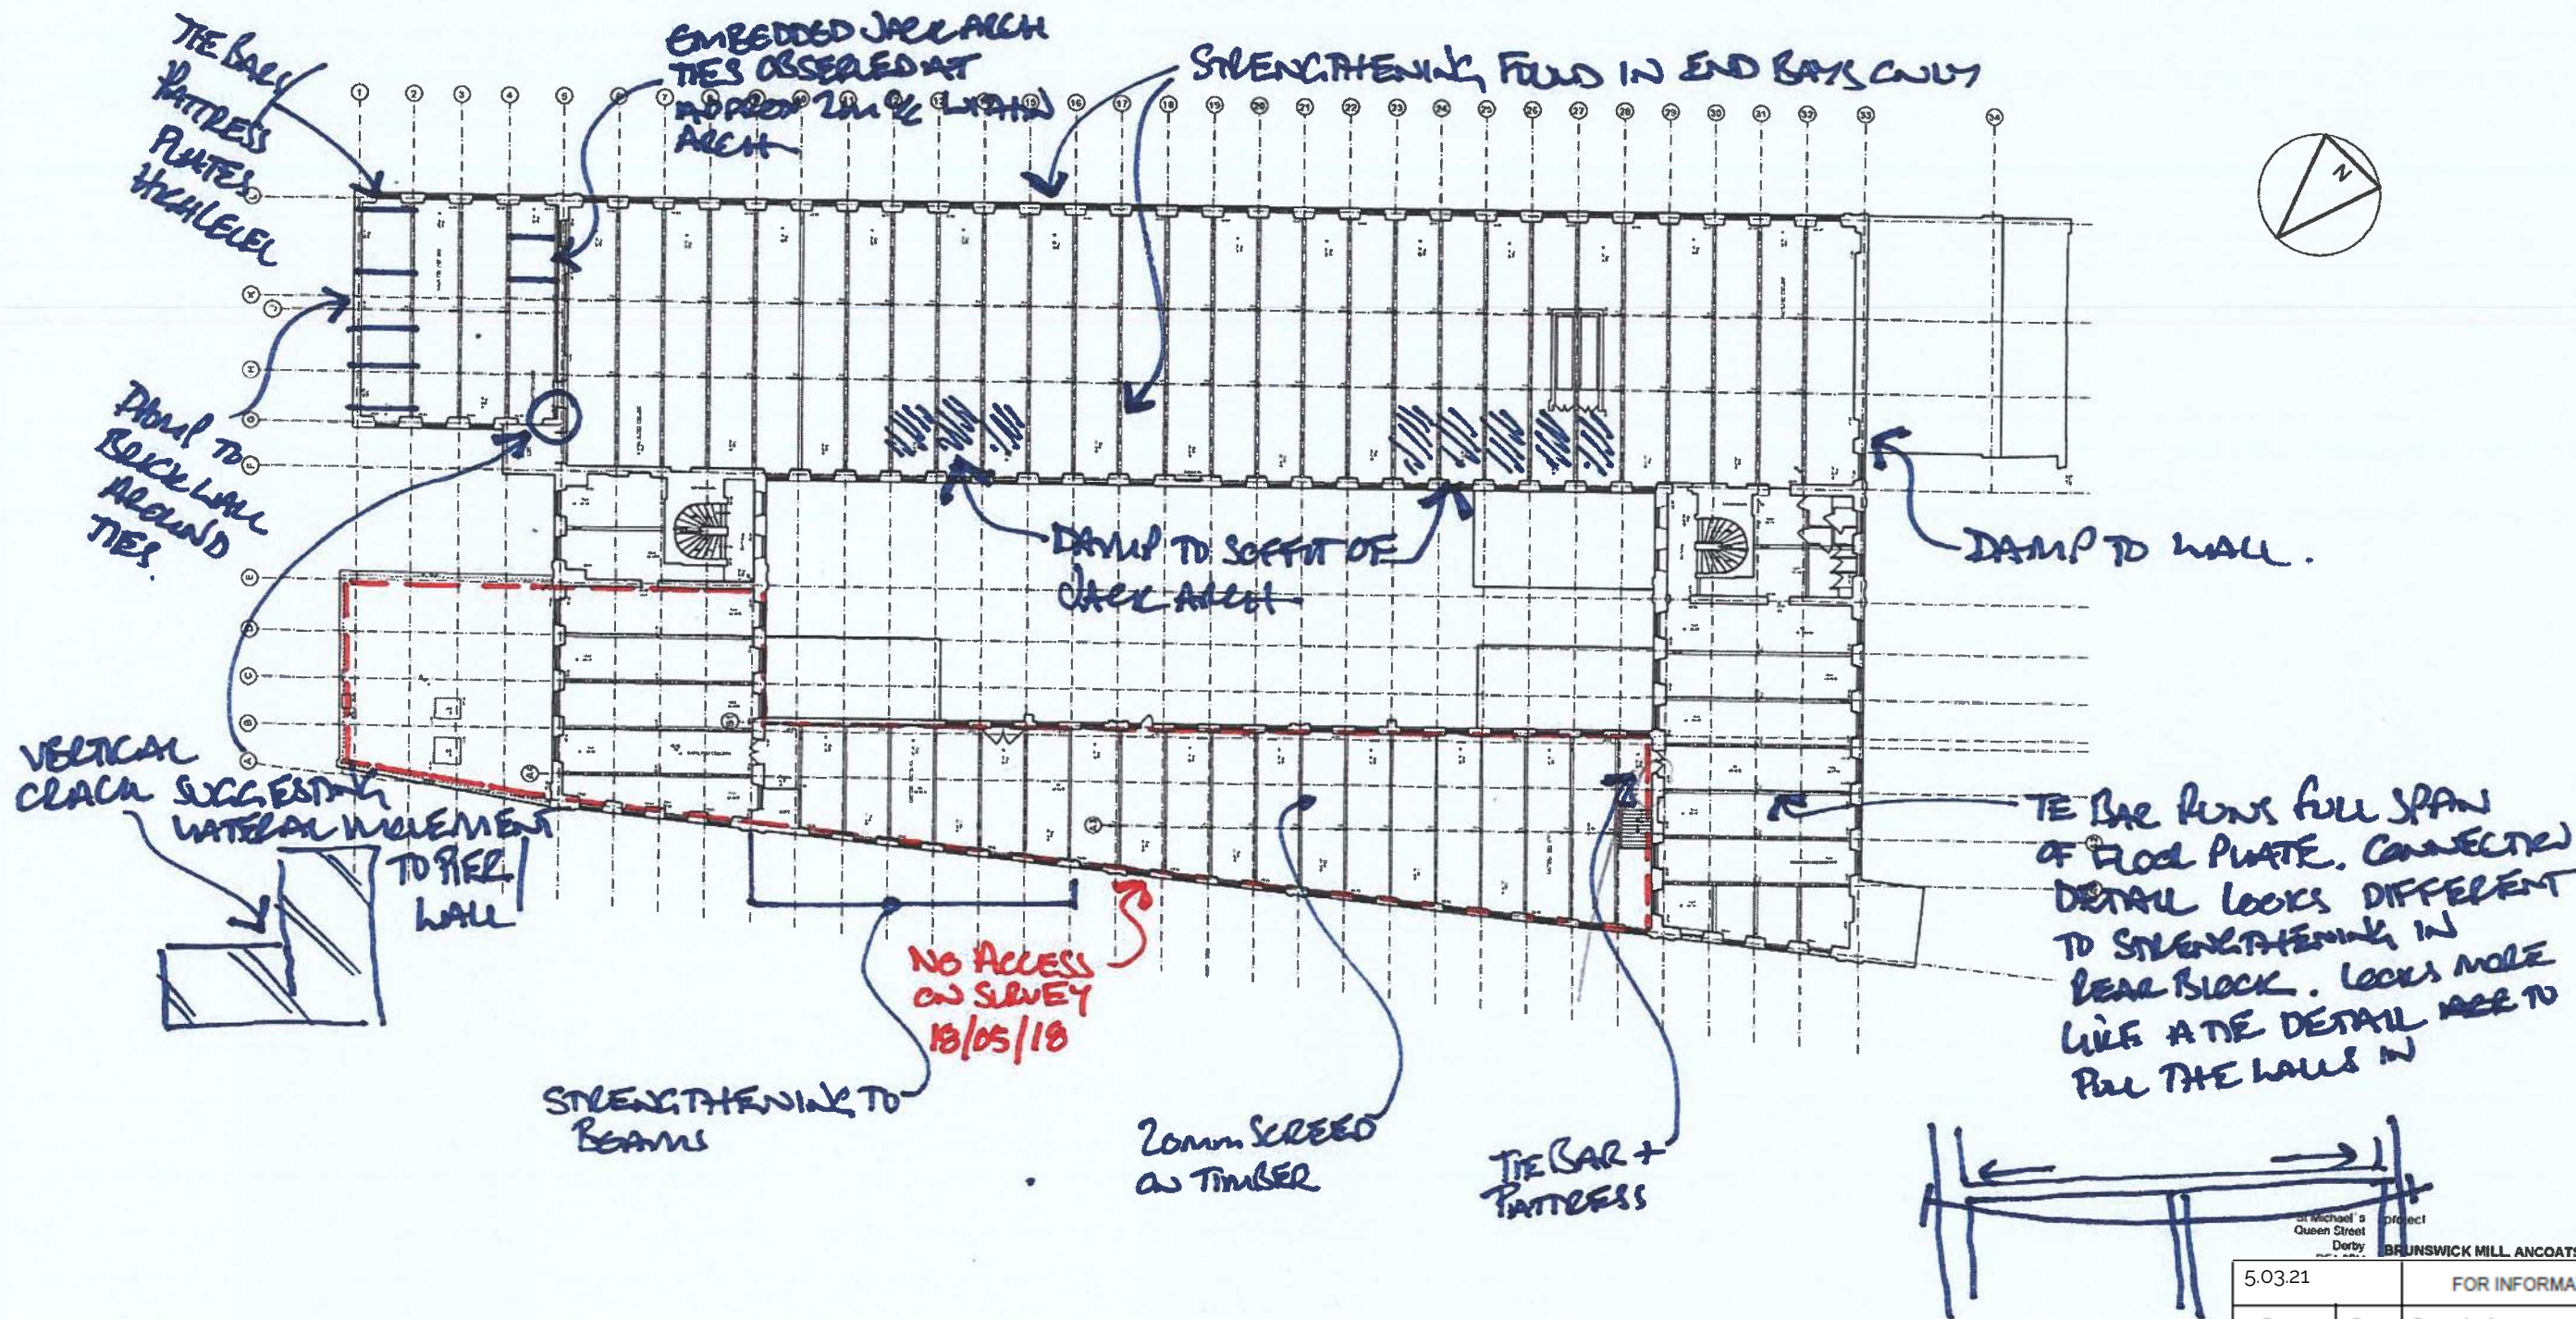


5.03.21		FOR INFORMATION		AV	DP
Date	Rev	Description		Drawn	Chkd
 Civic Engineers					
Project Brunswick Mill					
Title Brunswick Mill - 2nd Floor					
Project Number 846		Drawing Number		Scale @ A3 1:200	Revision P01

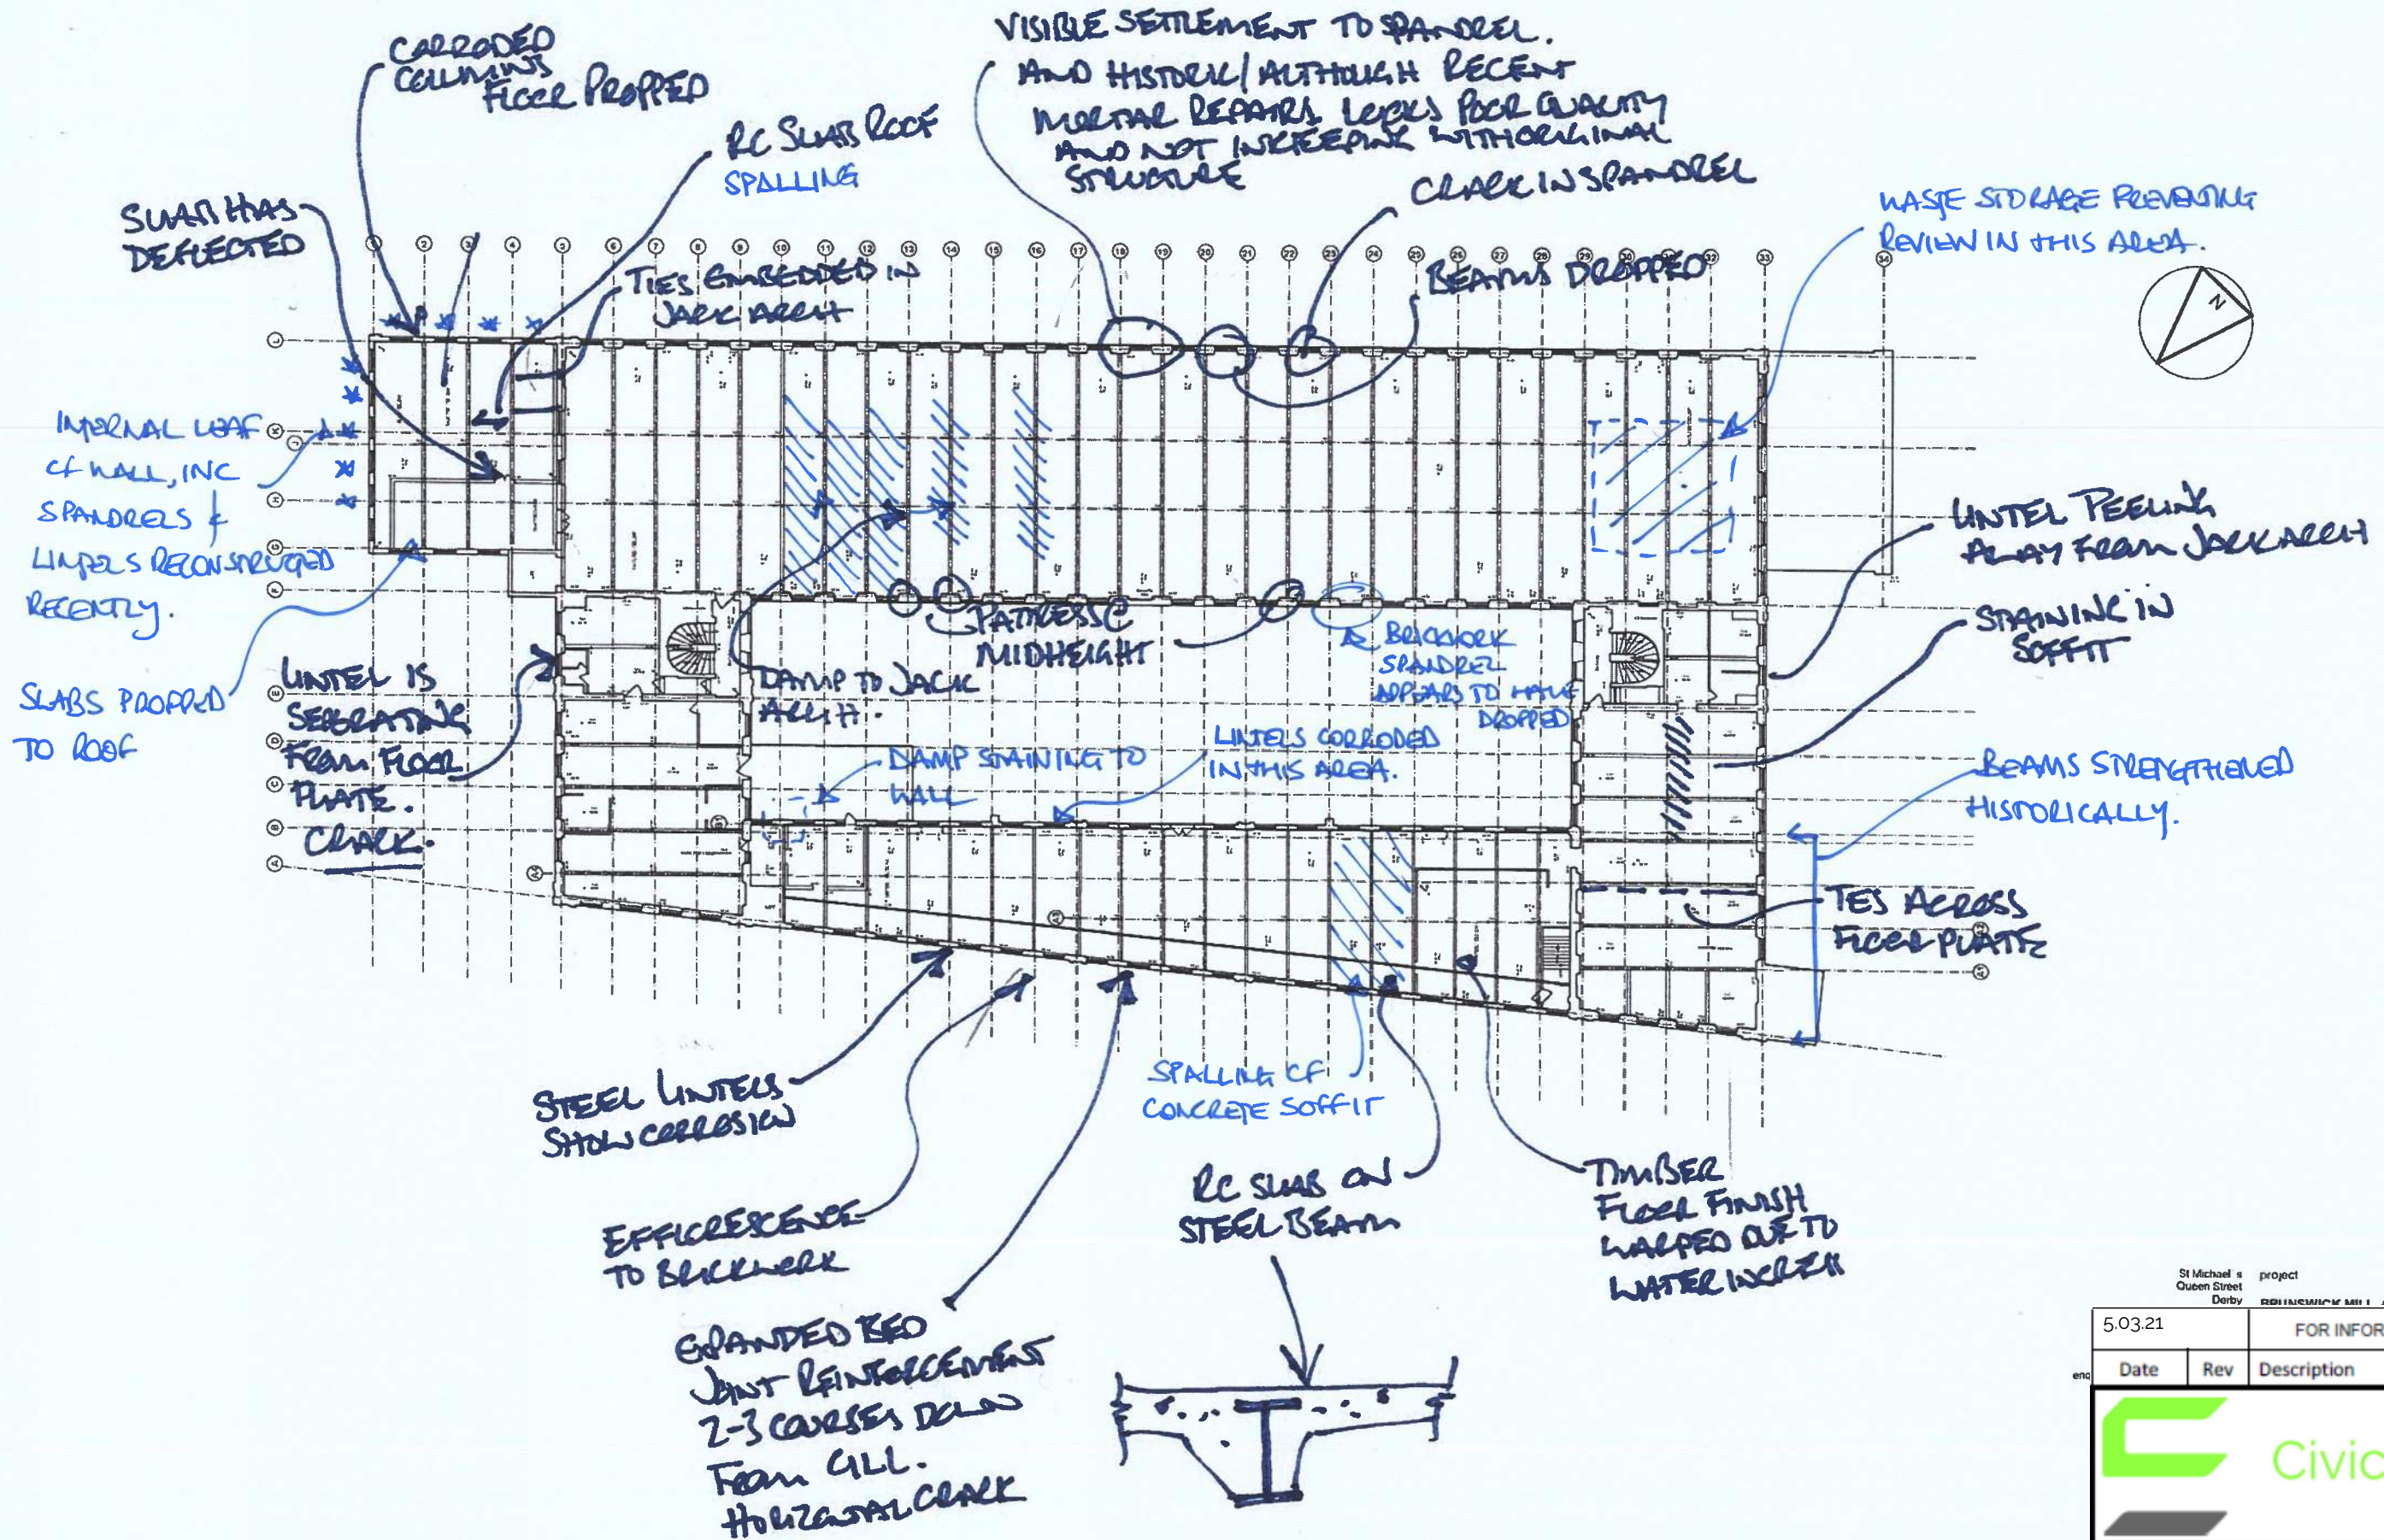



5.03.21		FOR INFORMATION	AV	DP
Date	Rev	Description	Drawn	Chkd
				
Project Brunswick Mill				
Title Brunswick Mill - 3rd Floor				
Project Number 846	Drawing Number	Scale @ A3 1:200	Revision P01	

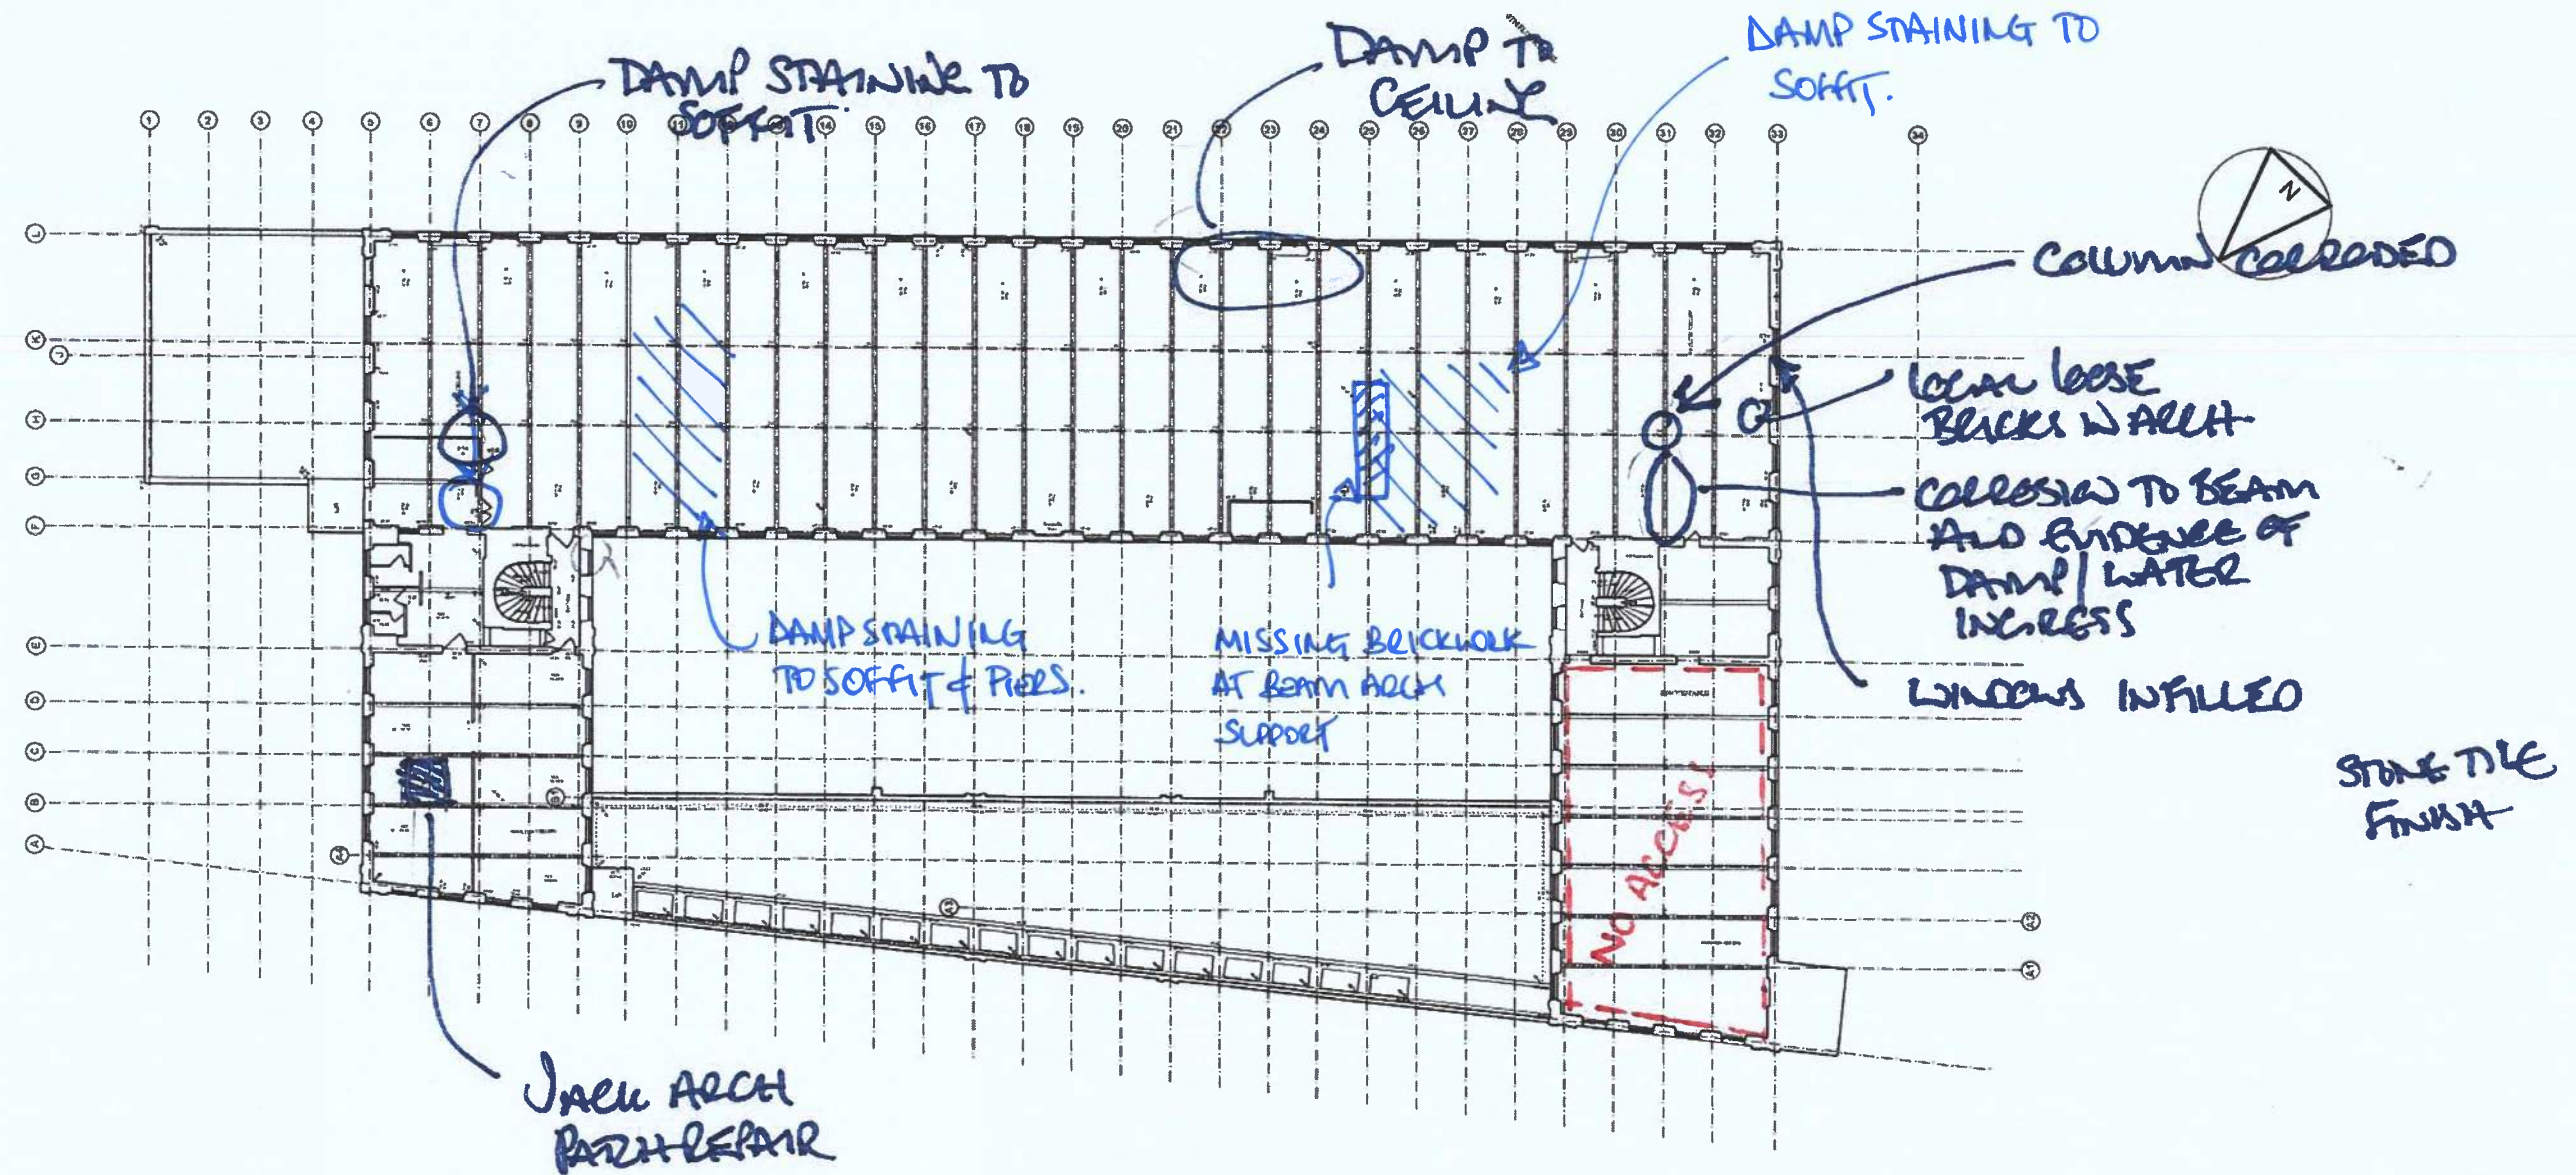


St Michael's Queen Street Derby		project BRUNSWICK MILL - ANCOATS			
5.03.21		FOR INFORMATION	AV	DP	
Date	Rev	Description	Drawn	Chkd	
					
Project Brunswick Mill					
Title Brunswick Mill - 4th Floor					
Project Number 846	Drawing Number	Scale @ A3 1:200	Revision P01		

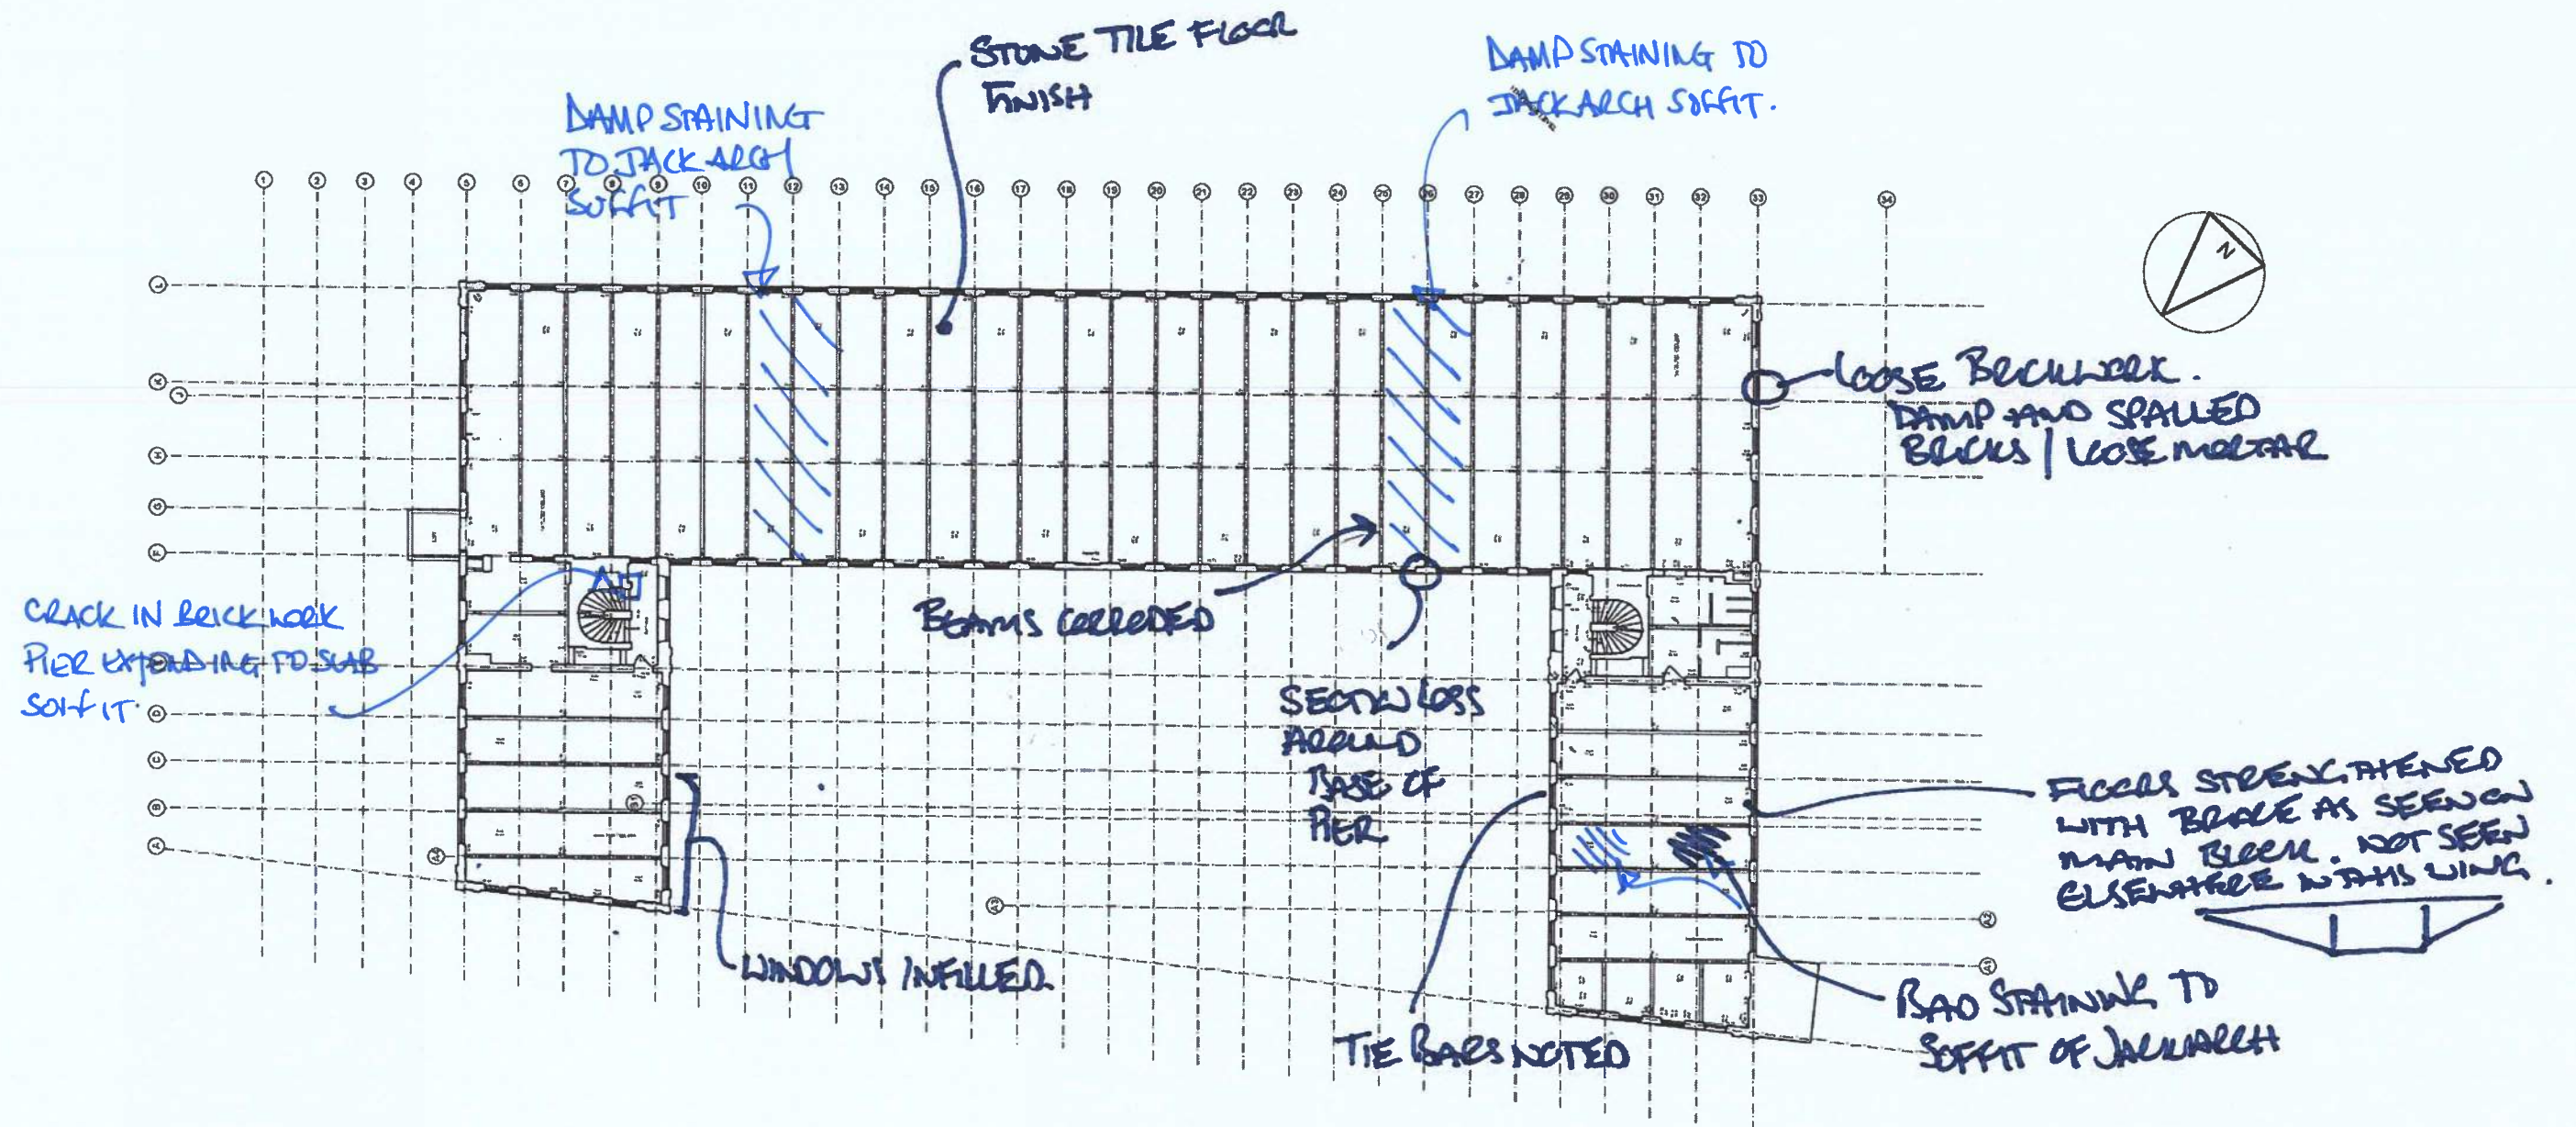


5.03.21		FOR INFORMATION		AV	DP
Date	Rev	Description	Drawn	Chkd	
					
Project Brunswick Mill					
Title Brunswick Mill - 5th Floor					
Project Number 846	Drawing Number	Scale @ A3 1:200	Revision P01		

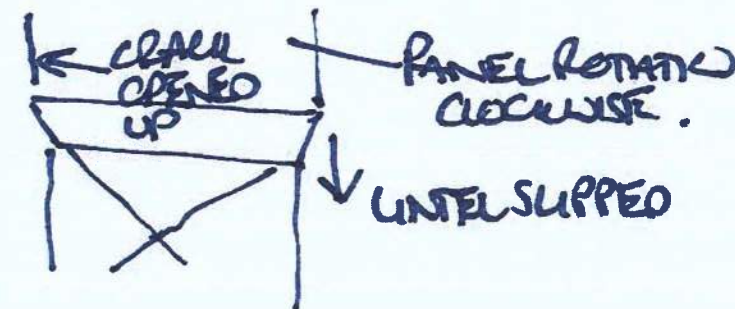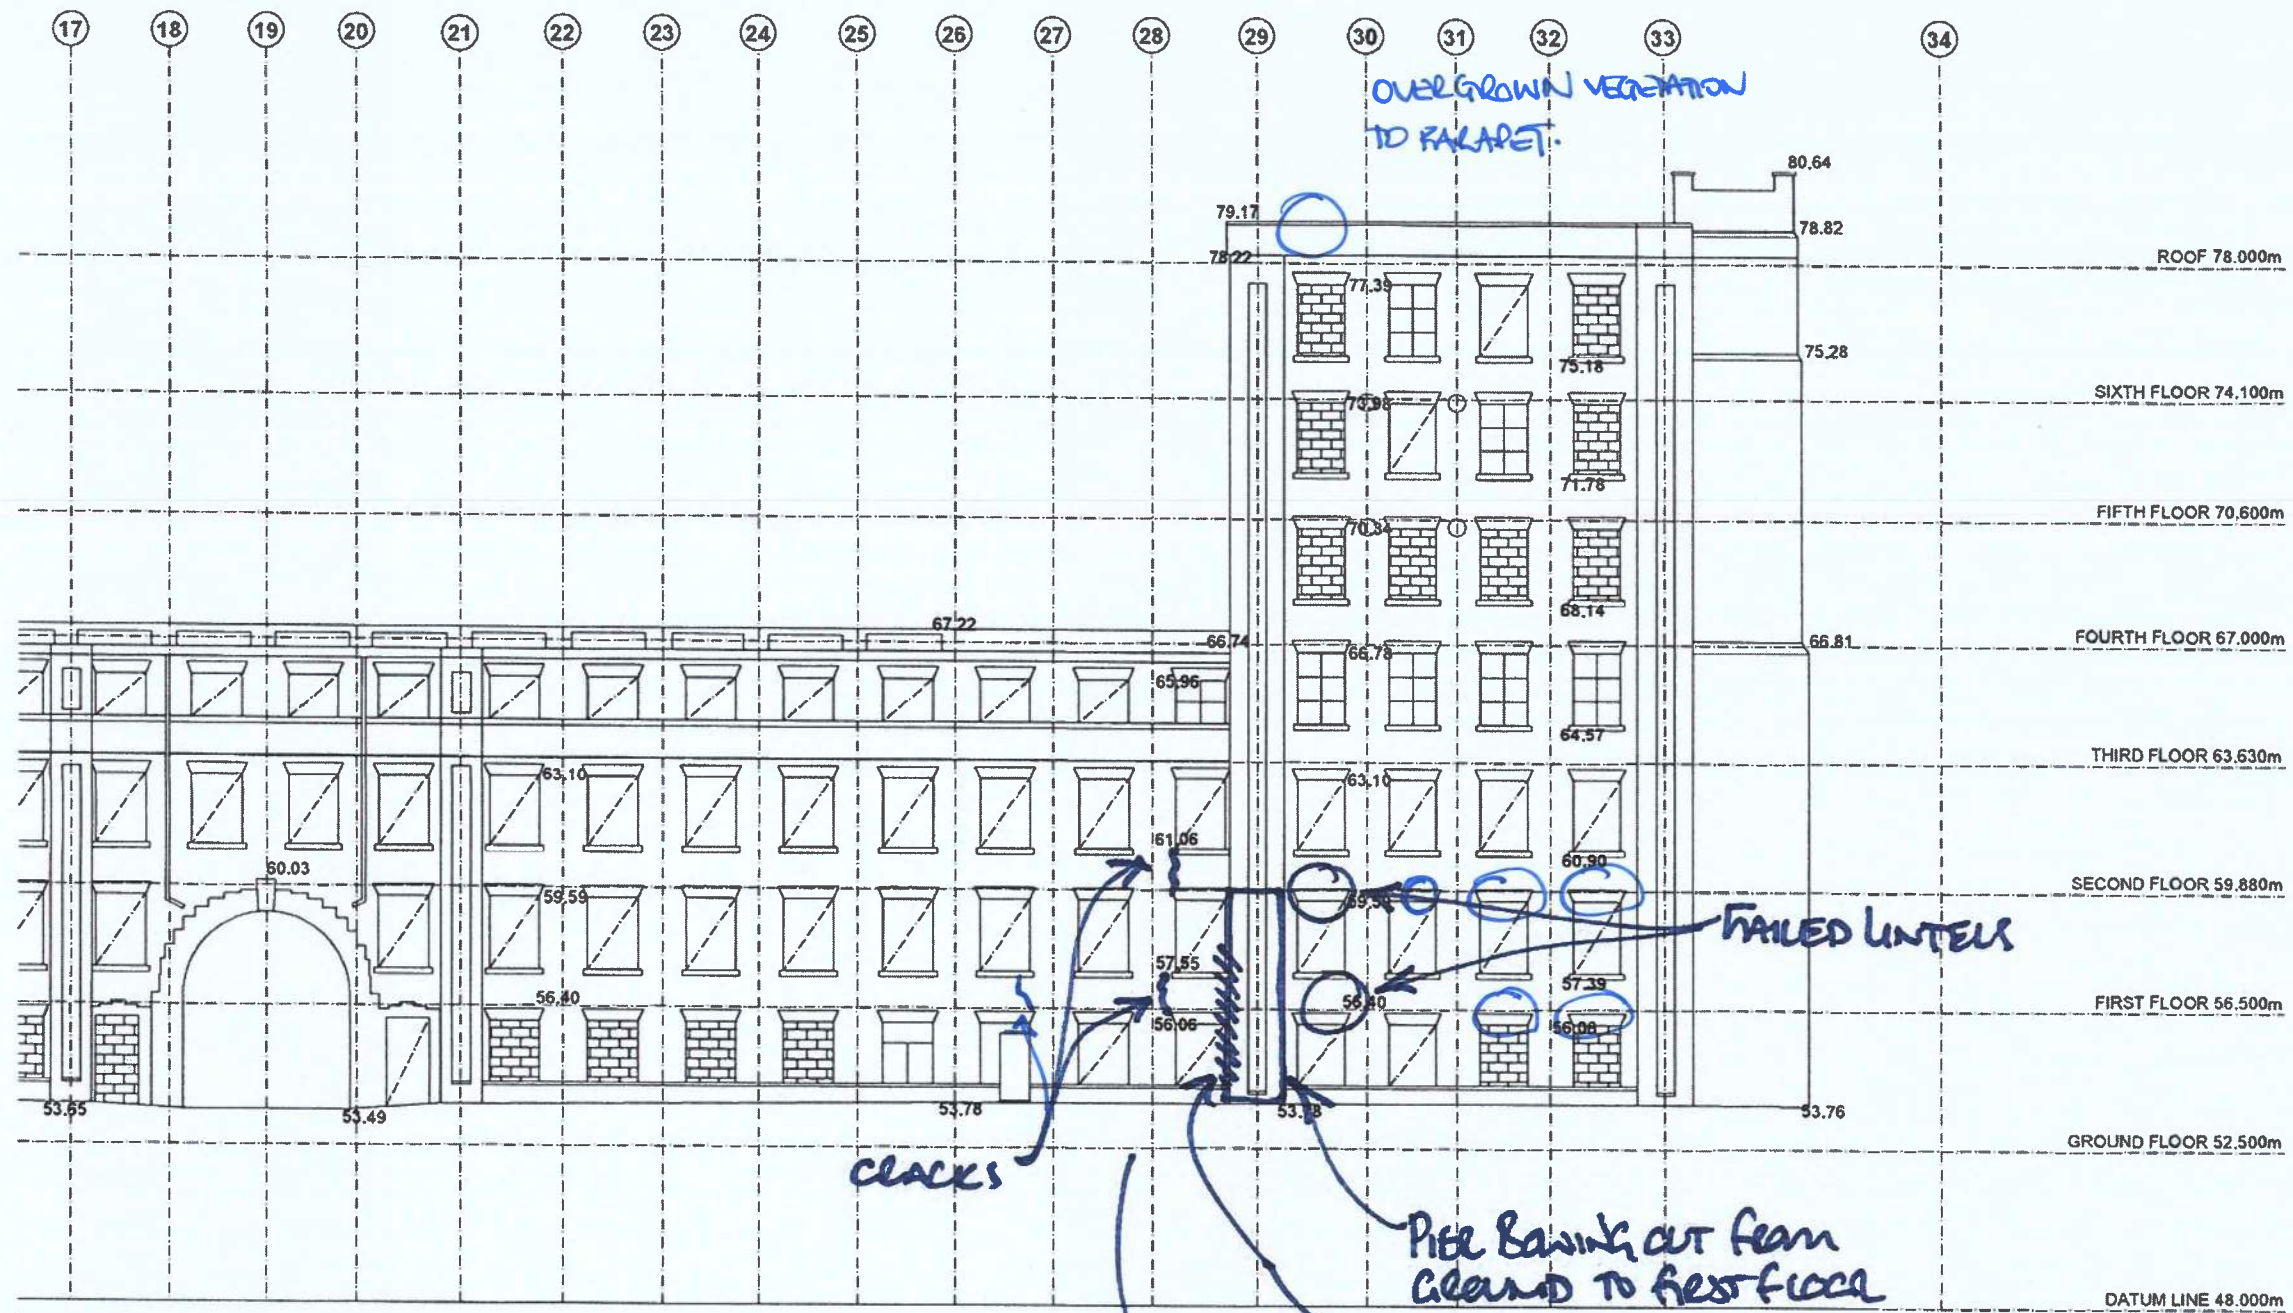


5.03.21		FOR INFORMATION	AV	DP
Date	Rev	Description	Drawn	Chkd
				
Project Brunswick Mill				
Title Brunswick Mill - NorthWest Elevation				
Project Number 846	Drawing Number	Scale @ A3 1:200	Revision P01	

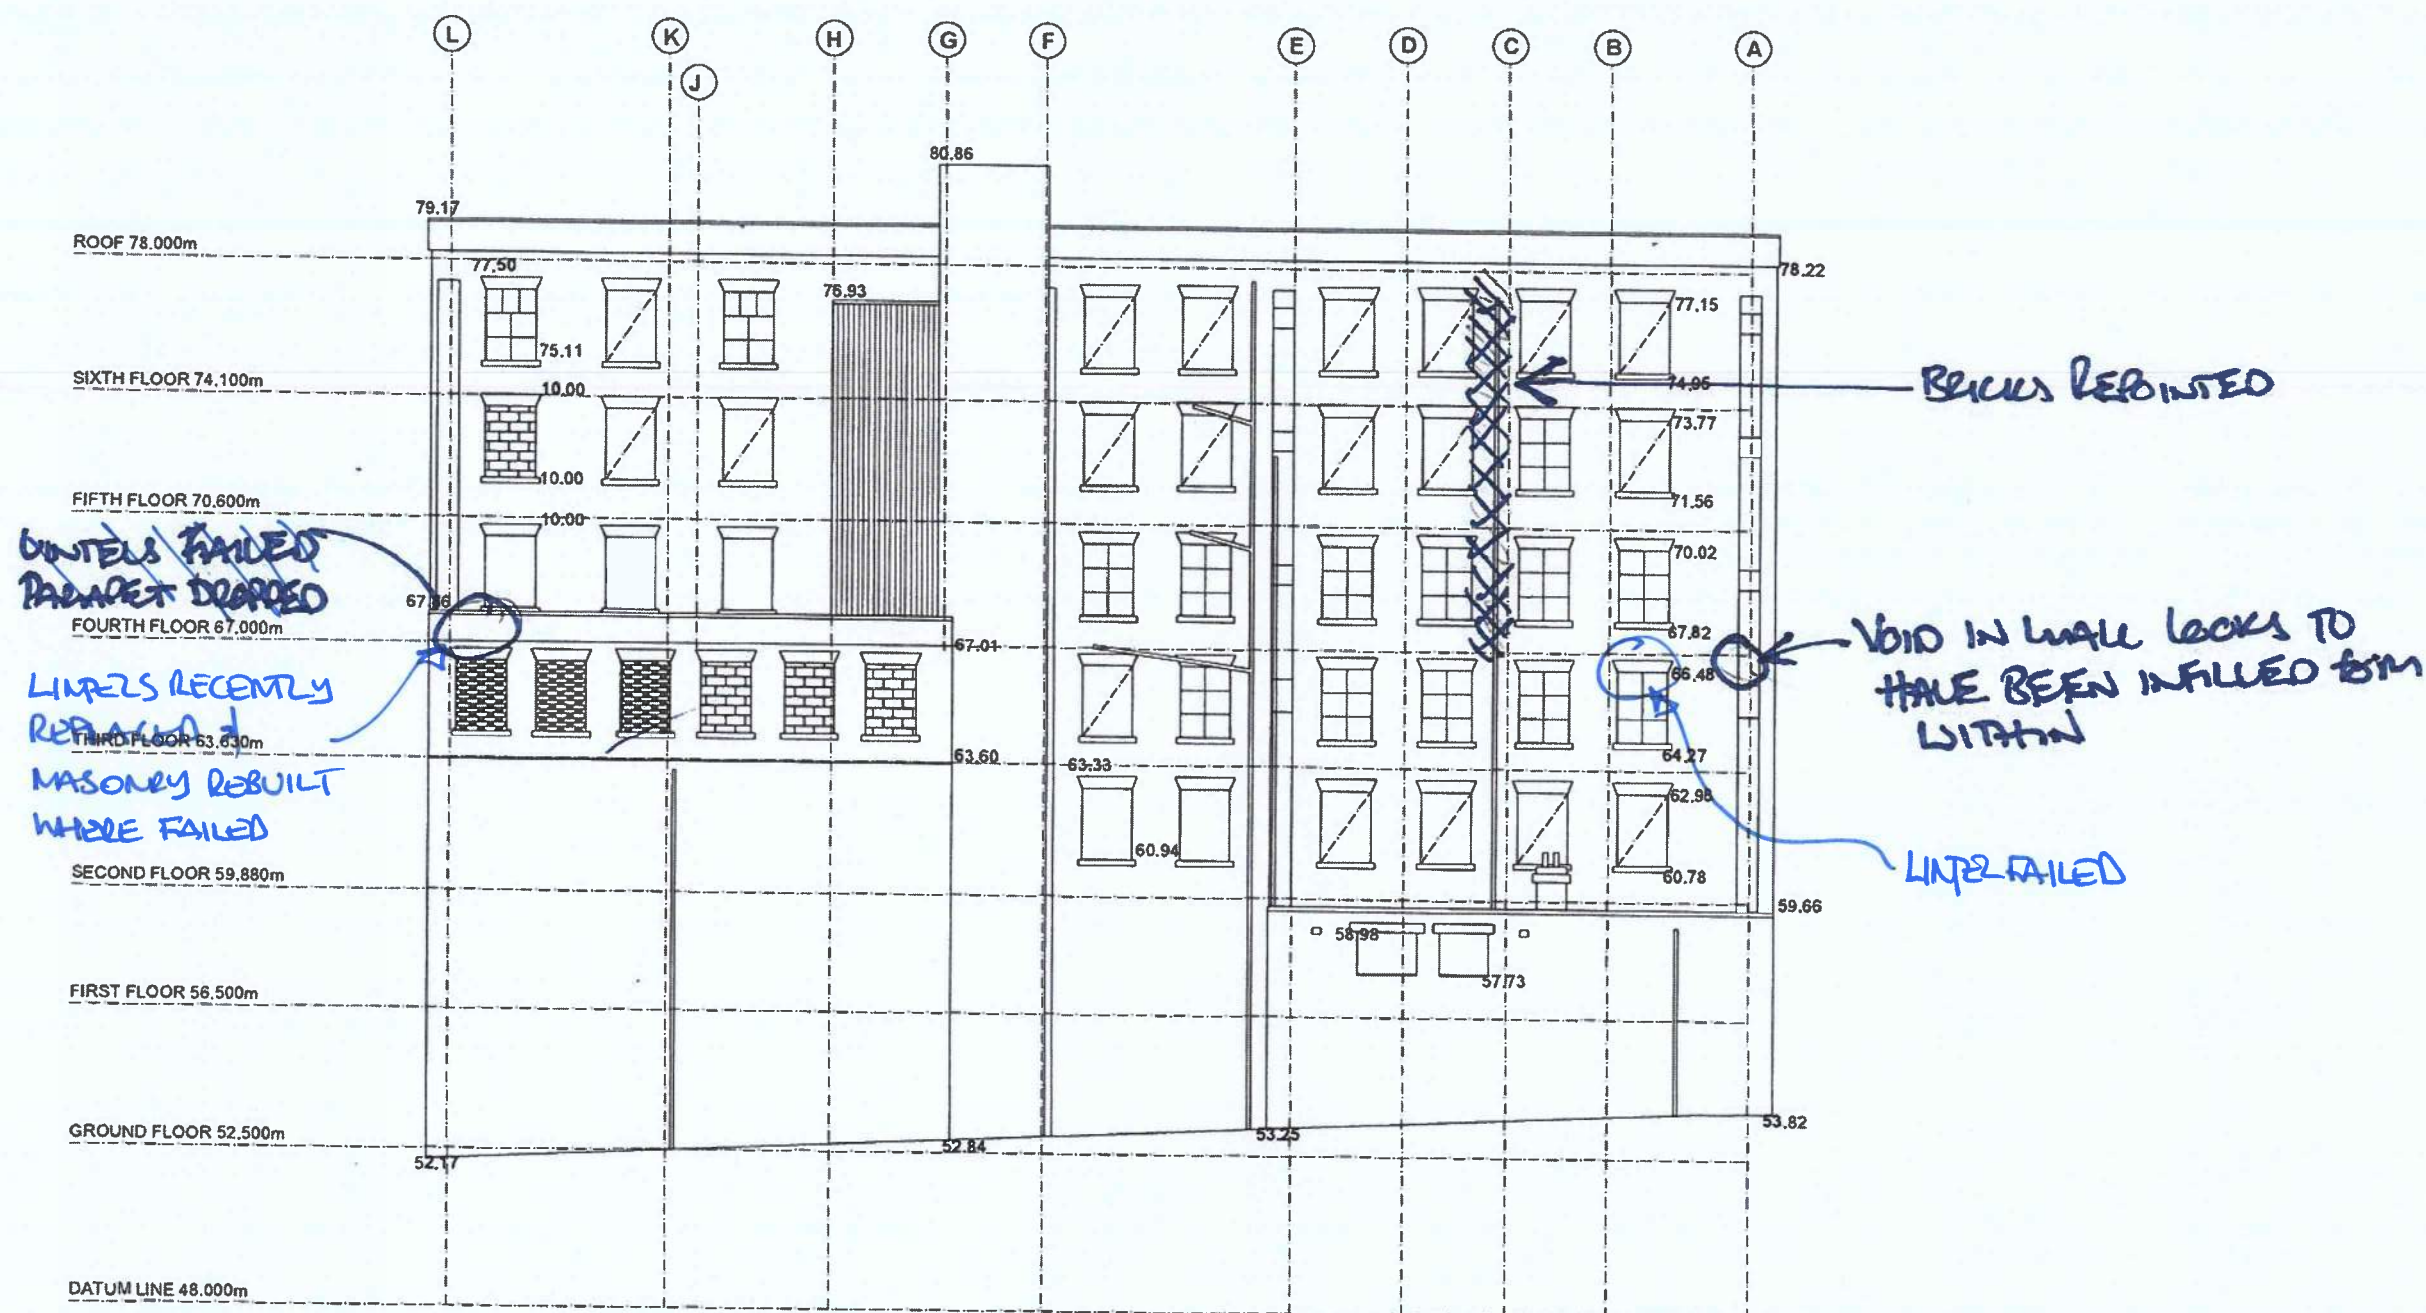


5.03.21		FOR INFORMATION		AV	DP
Date	Rev	Description	Drawn	Chkd	
					
Project Brunswick Mill					
Title Brunswick Mill - NorthEast Elevation					
Project Number 846	Drawing Number	Scale @ A3 1:200	Revision P01		

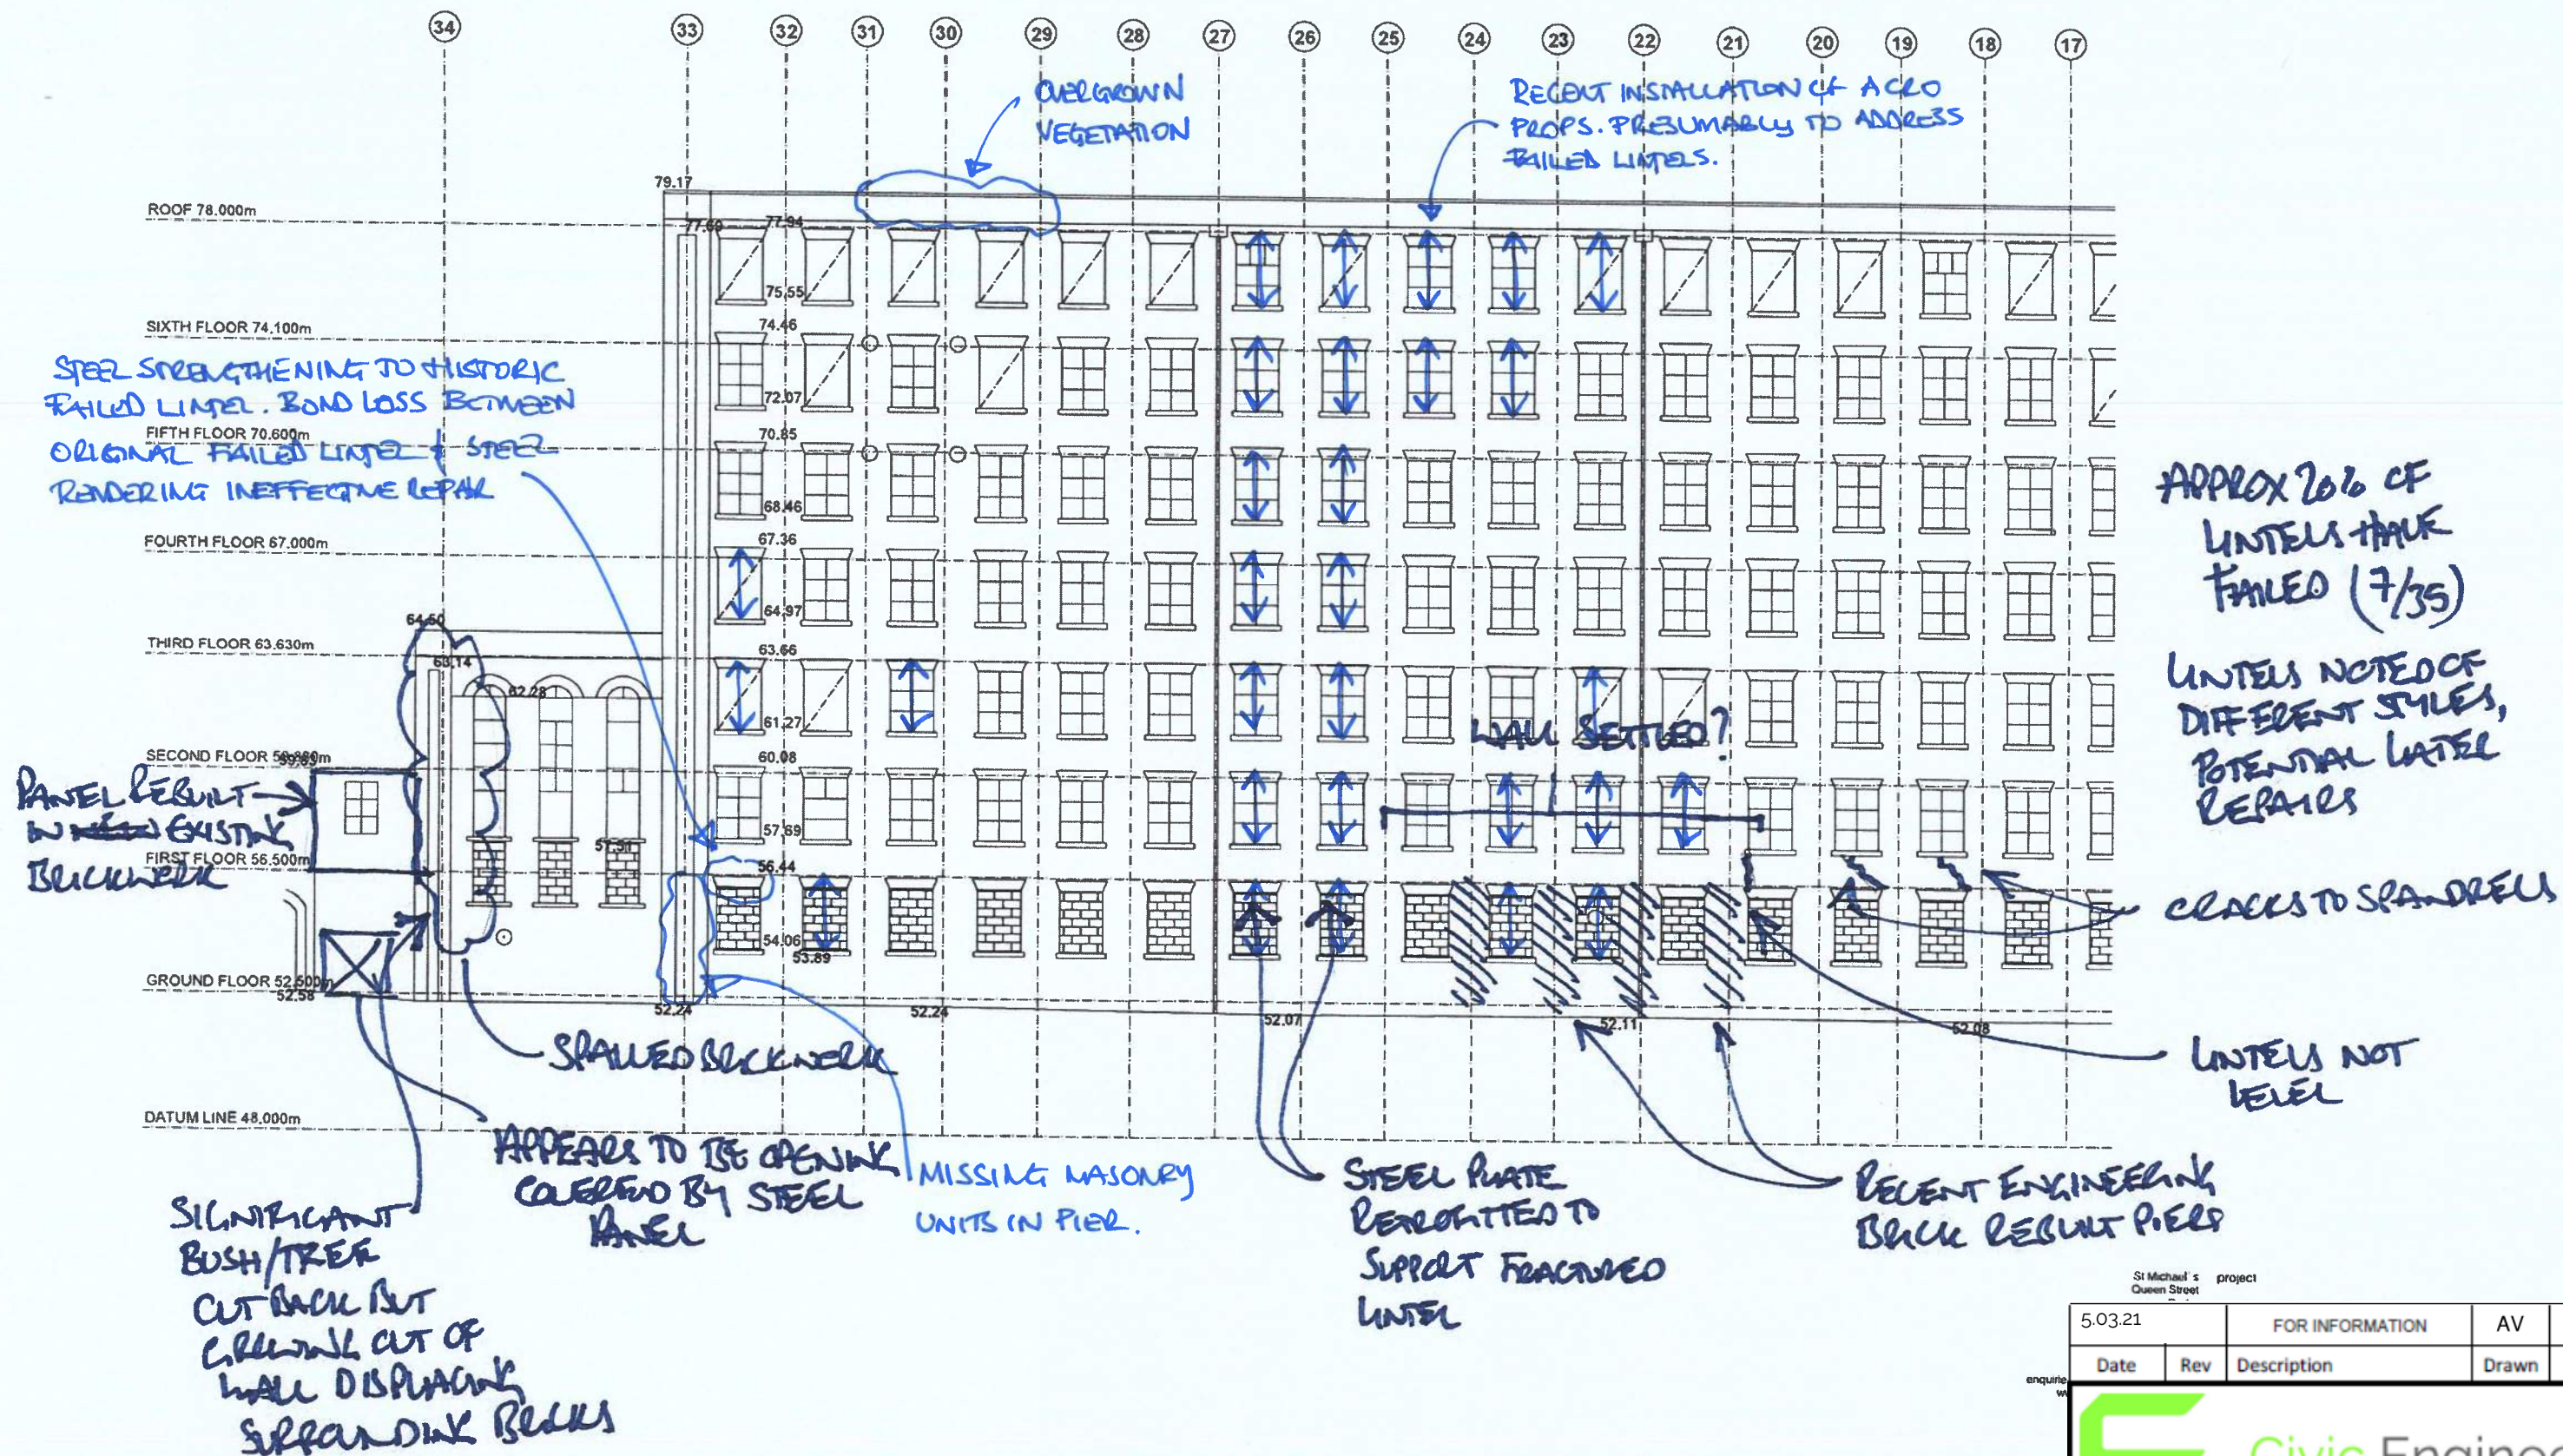

5.03.21		FOR INFORMATION		AV	DP
Date	Rev	Description	Drawn	Chkd	
					
Project Brunswick Mill					
Title Brunswick Mill - SouthEast Elevation					
Project Number	Drawing Number	Scale @ A3	Revision		
846		1:200	P01		

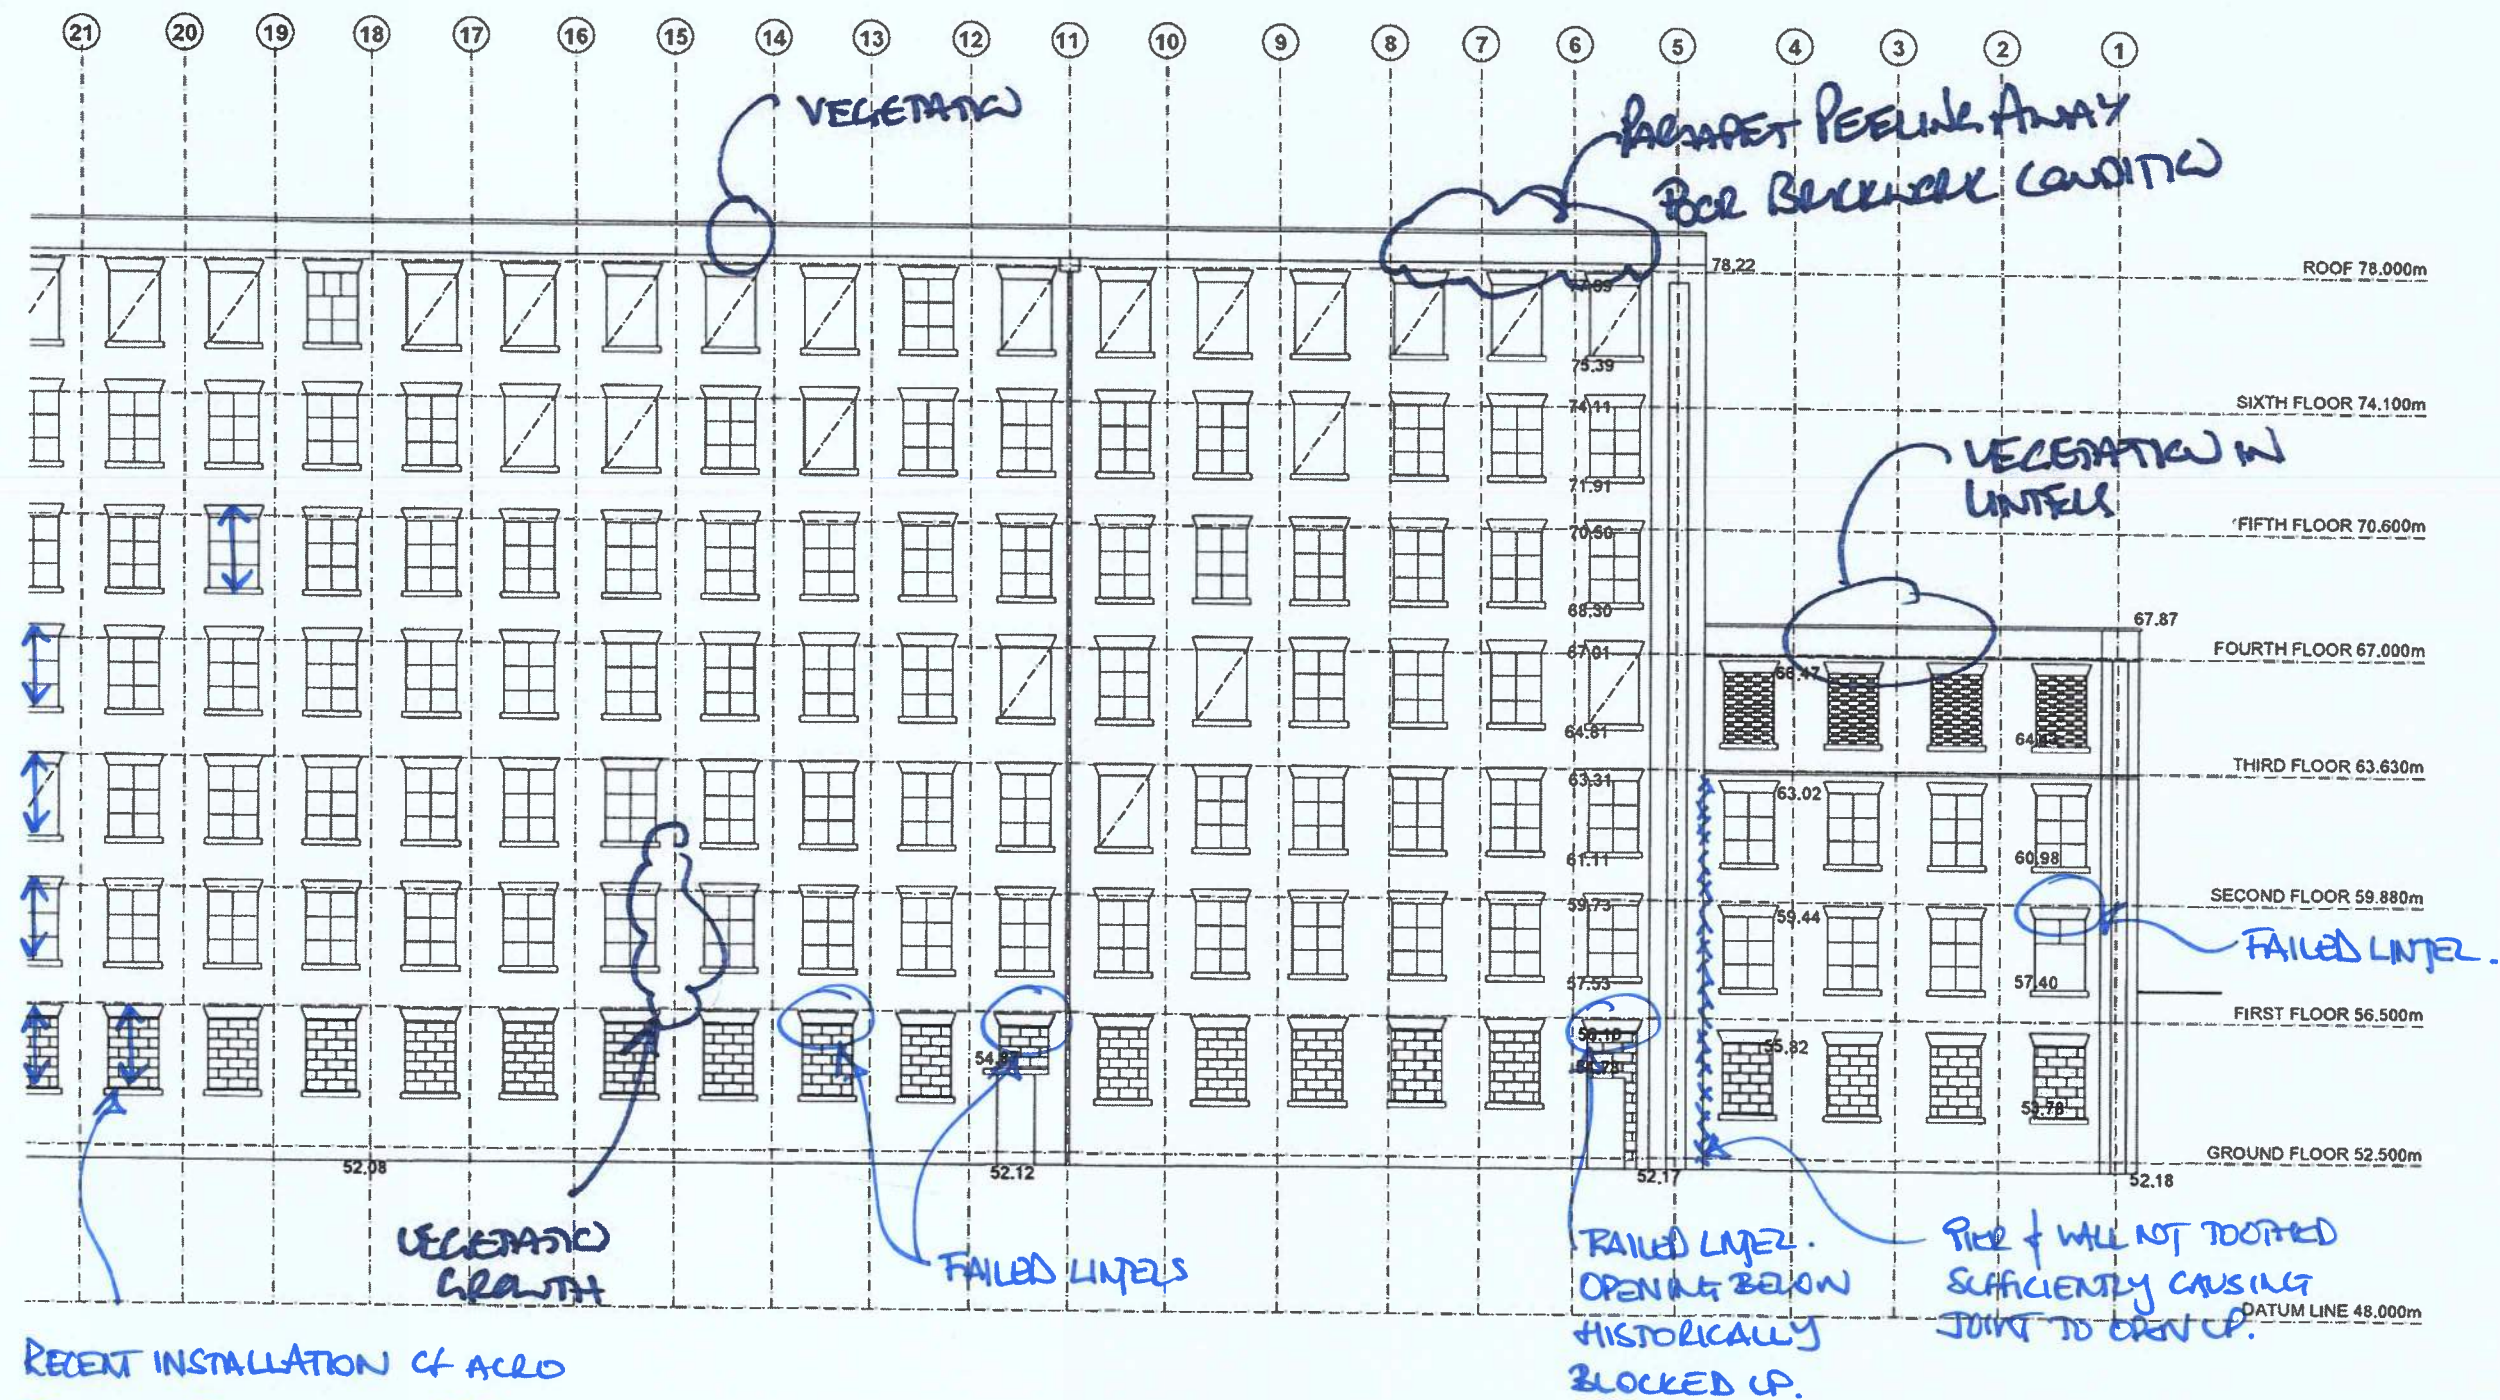


5.03.21	FOR INFORMATION		AV	DP
Date	Rev	Description	Drawn	Chkd
 Civic Engineers				
Project Brunswick Mill				
Title Brunswick Mill - SouthEast Elevation				
Project Number 846	Drawing Number	Scale @ A3 1:200	Revision P01	

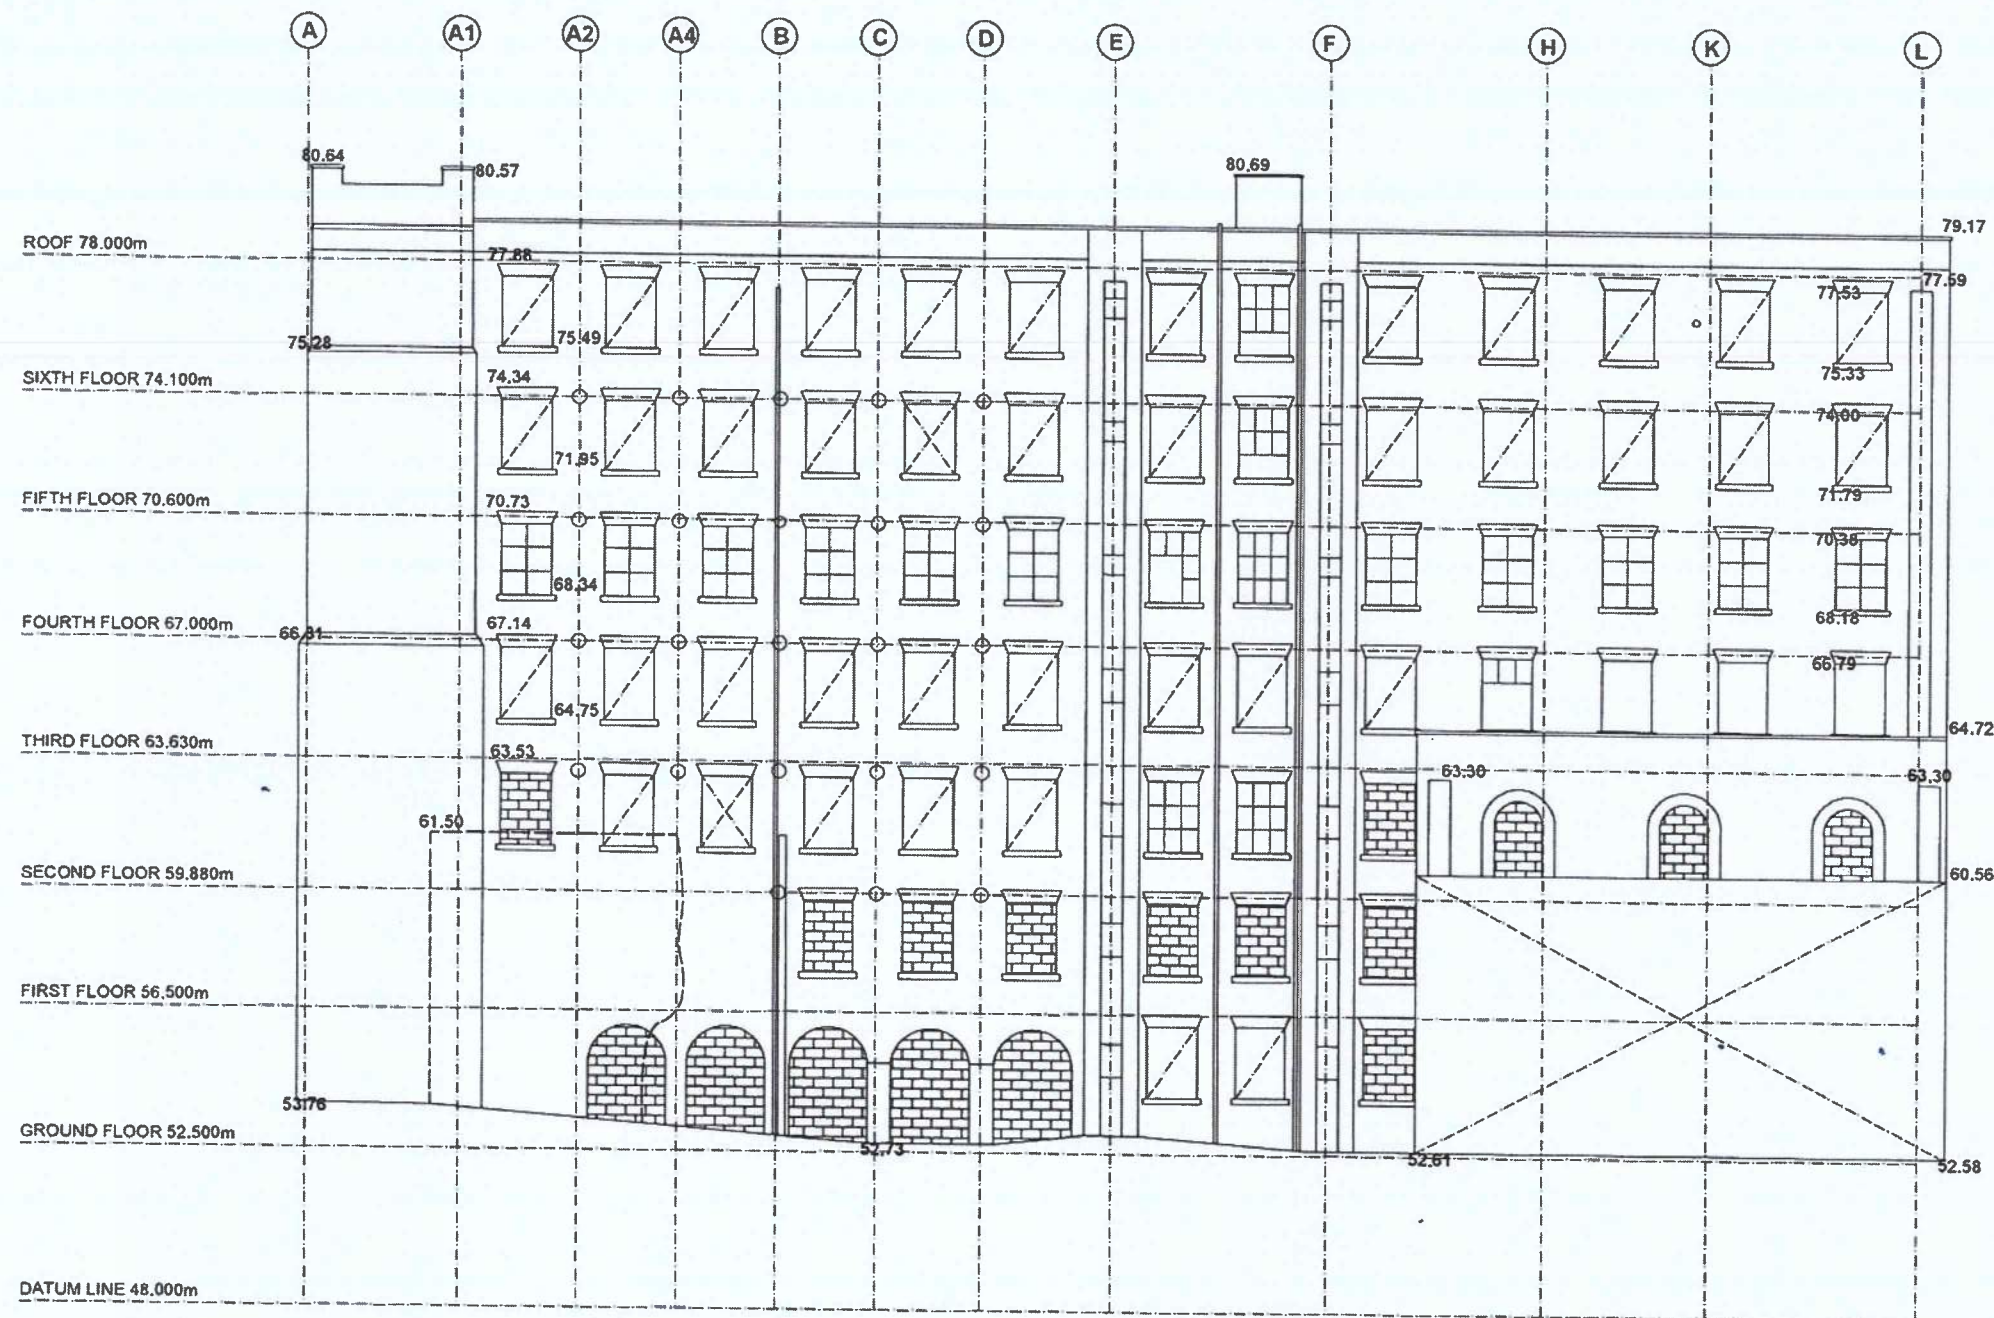


NOT ASSURED.

St Michael's project
Queen Street

5.03.21	FOR INFORMATION		AV	DP
Date	Rev	Description	Drawn	Chkd
				
Project Brunswick Mill				
Title Brunswick Mill - SouthWest Elevation				
Project Number 846	Drawing Number	Scale @ A3 1:200	Revision P01	

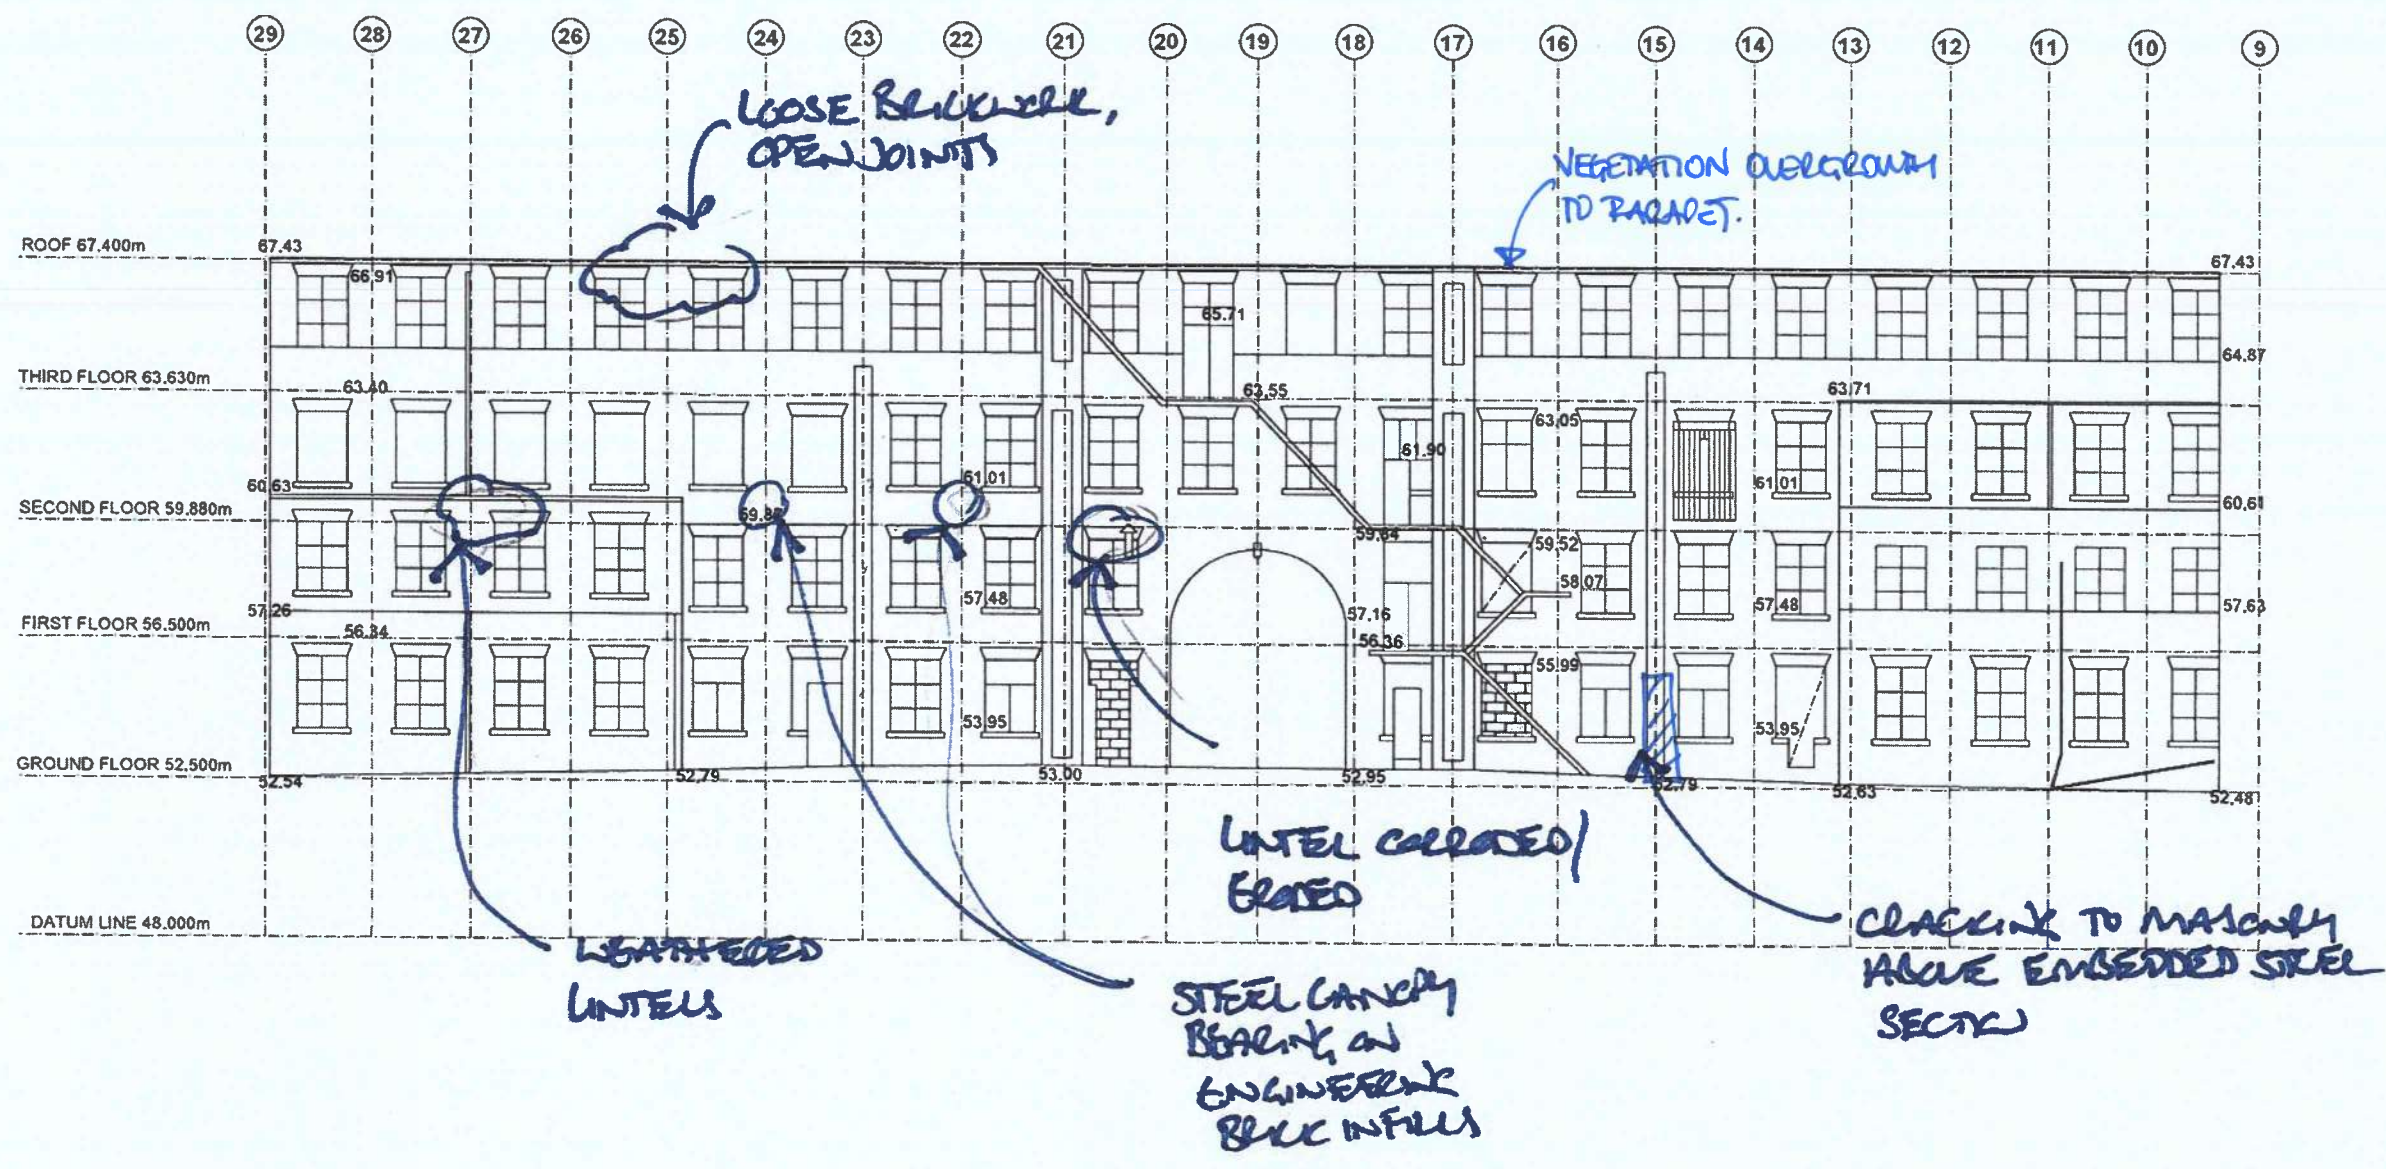

5.03.21		FOR INFORMATION		AV	DP
Date	Rev	Description	Drawn	Chkd	
					
Project Brunswick Mill					
Title Brunswick Mill - NorthEast Elevation					
Project Number 846	Drawing Number	Scale @ A3 1:200	Revision P01		

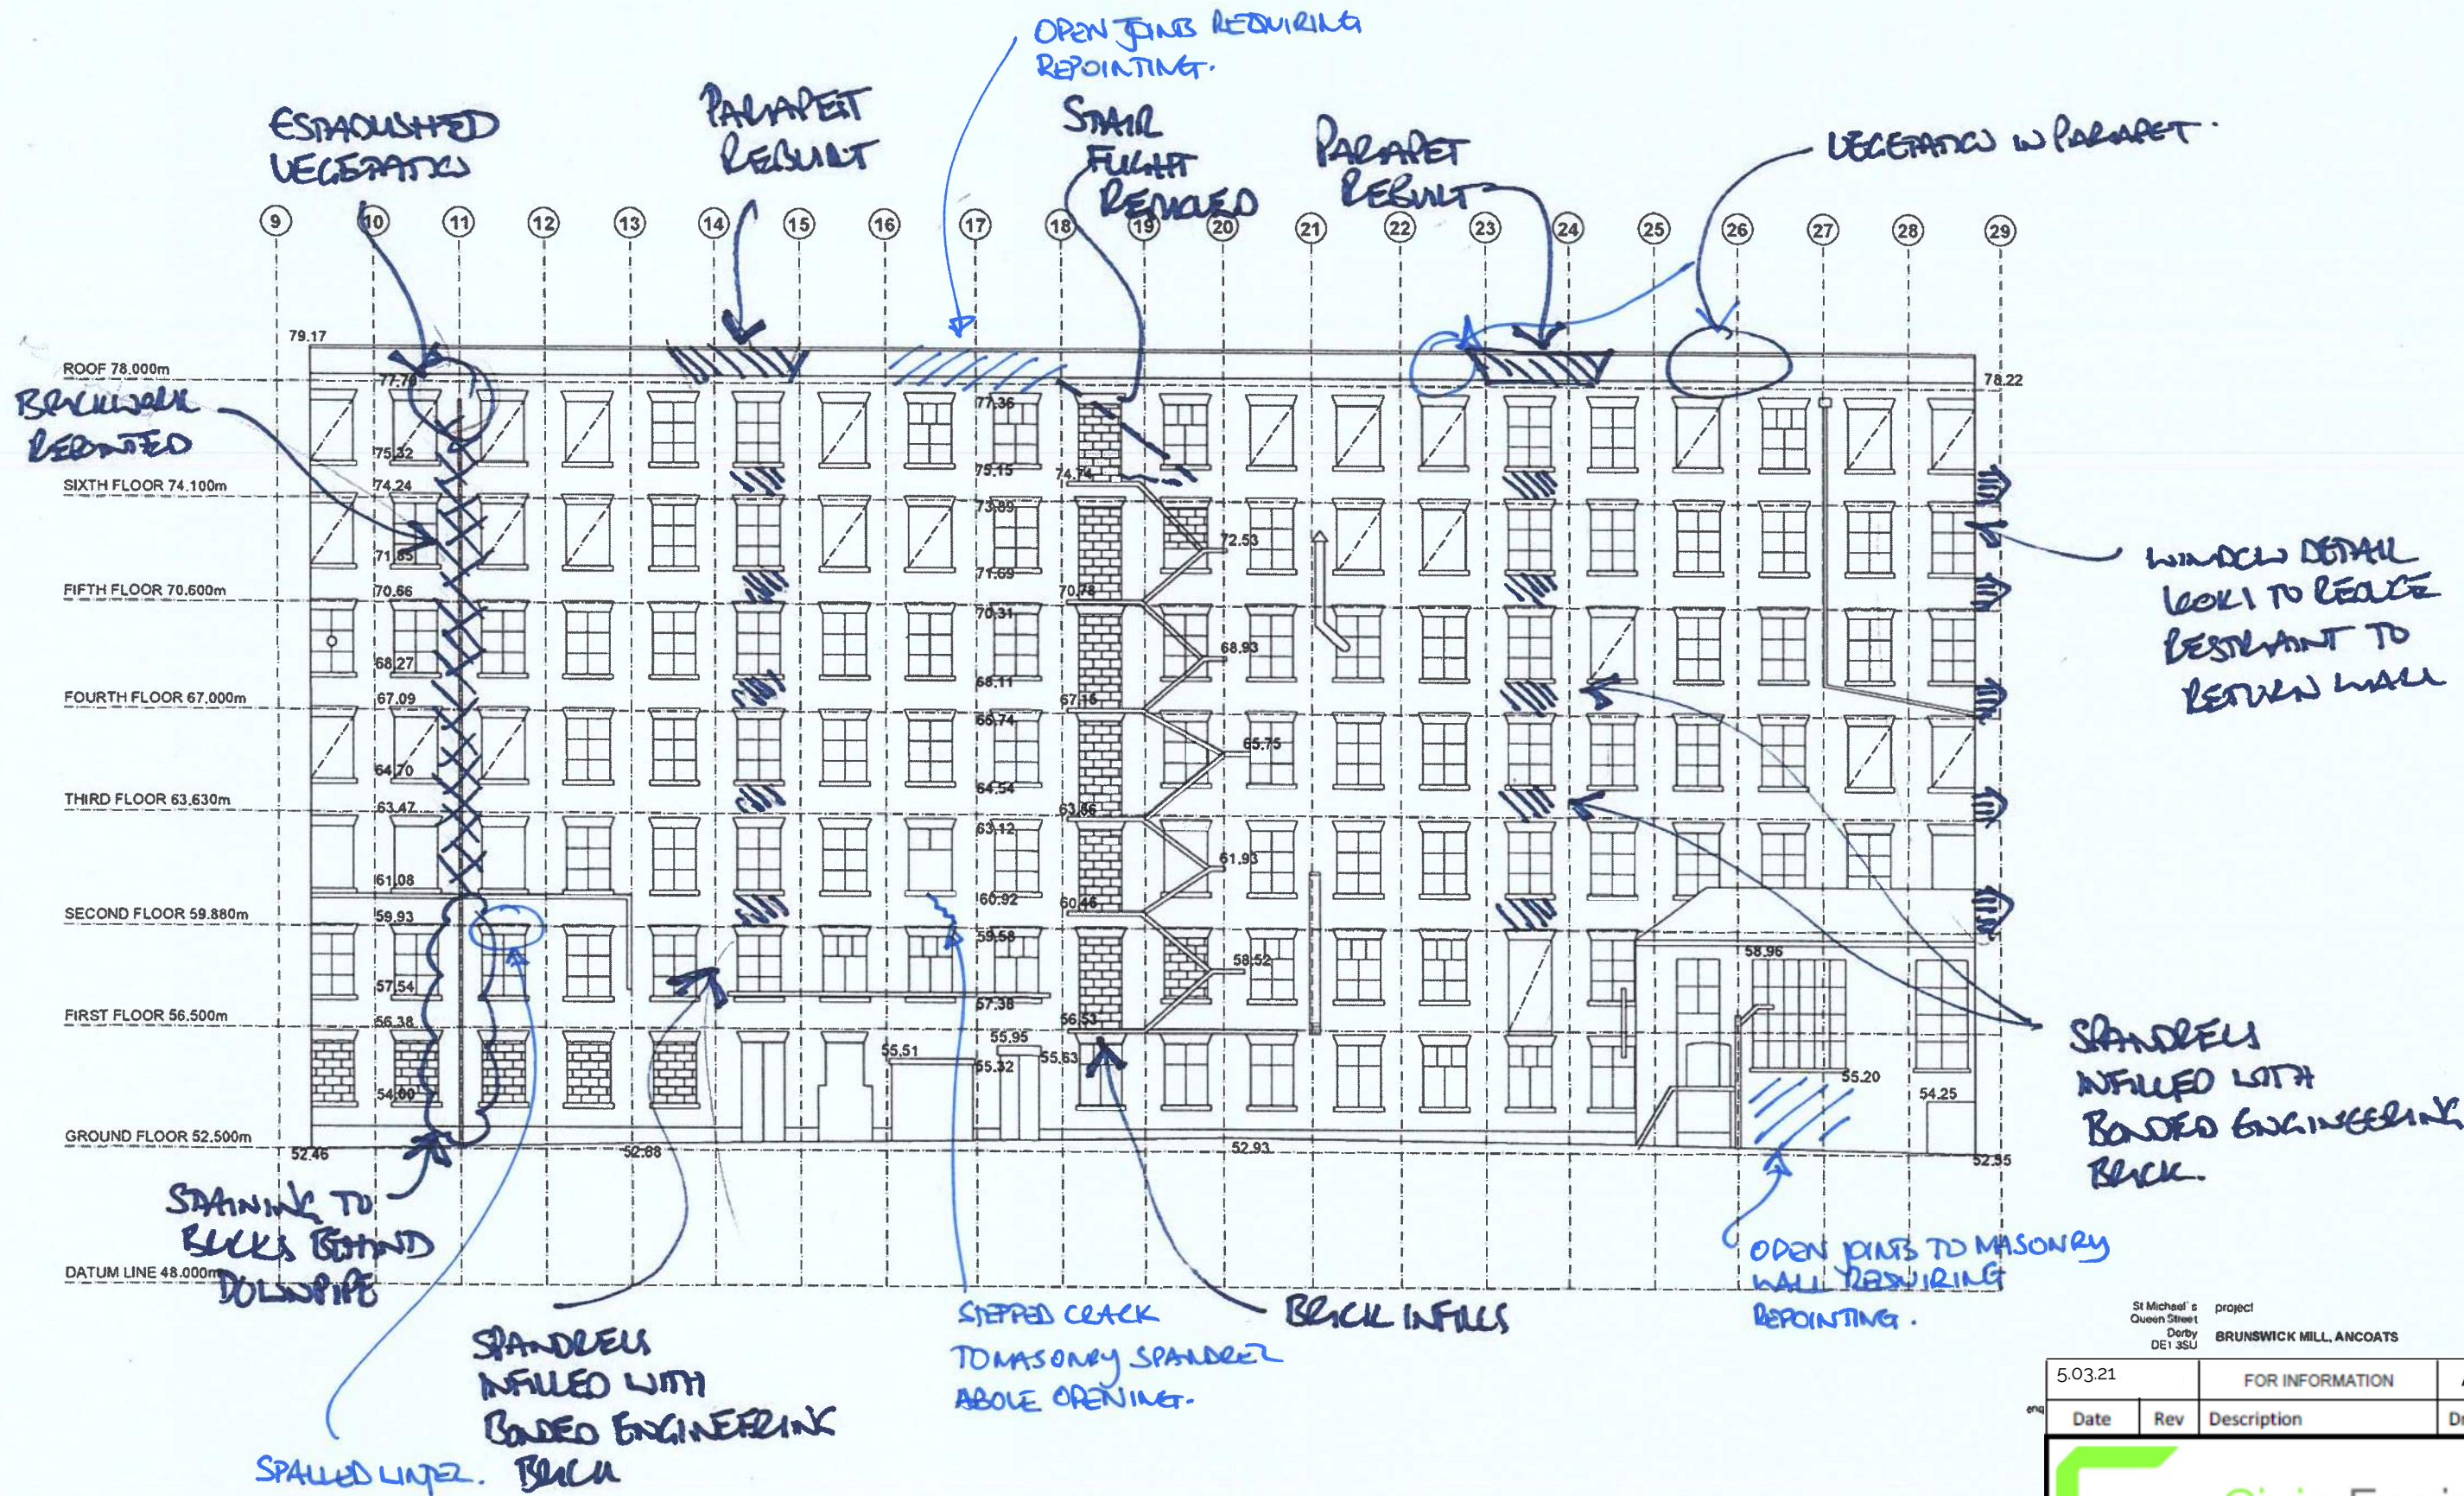

St Michael's
Queen Street
Derby
DE1 3SU

project
BRUNSWICK MILL, ANCOATS

5.03.21	FOR INFORMATION		AV	DP
Date	Rev	Description	Drawn	Chkd
 Civic Engineers				
Project Brunswick Mill				
Title Brunswick Mill - South East Elevation				
Project Number 846	Drawing Number		Scale @ A3 1:200	Revision P01

