



SITE LOCATION
(Scale 1:50000)

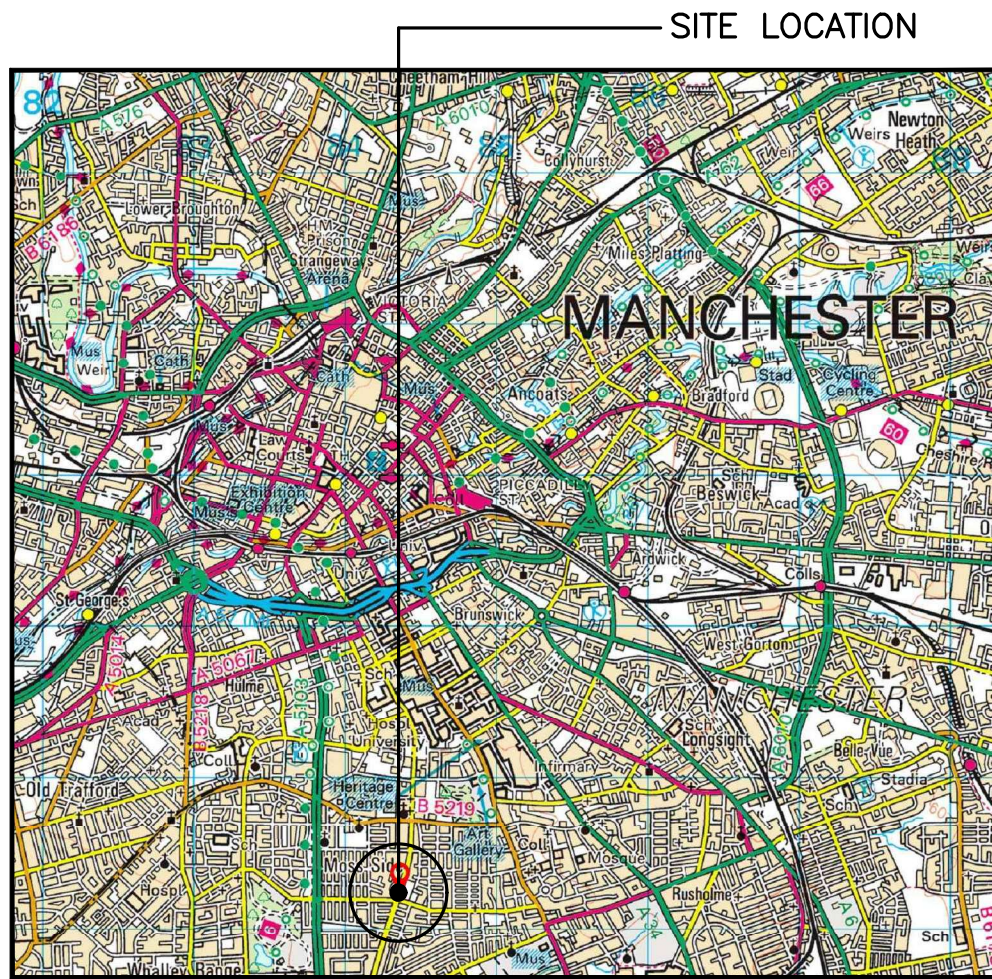



SITE PHOTOGRAPH

The drawings comply with TEF & Vodafone Standard ICNIRP guidelines.
Designed in accordance with CORNERSTONE document: SDN0008

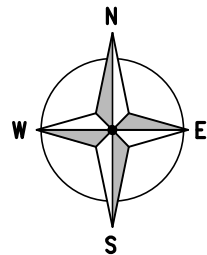

3953.00

3952.00

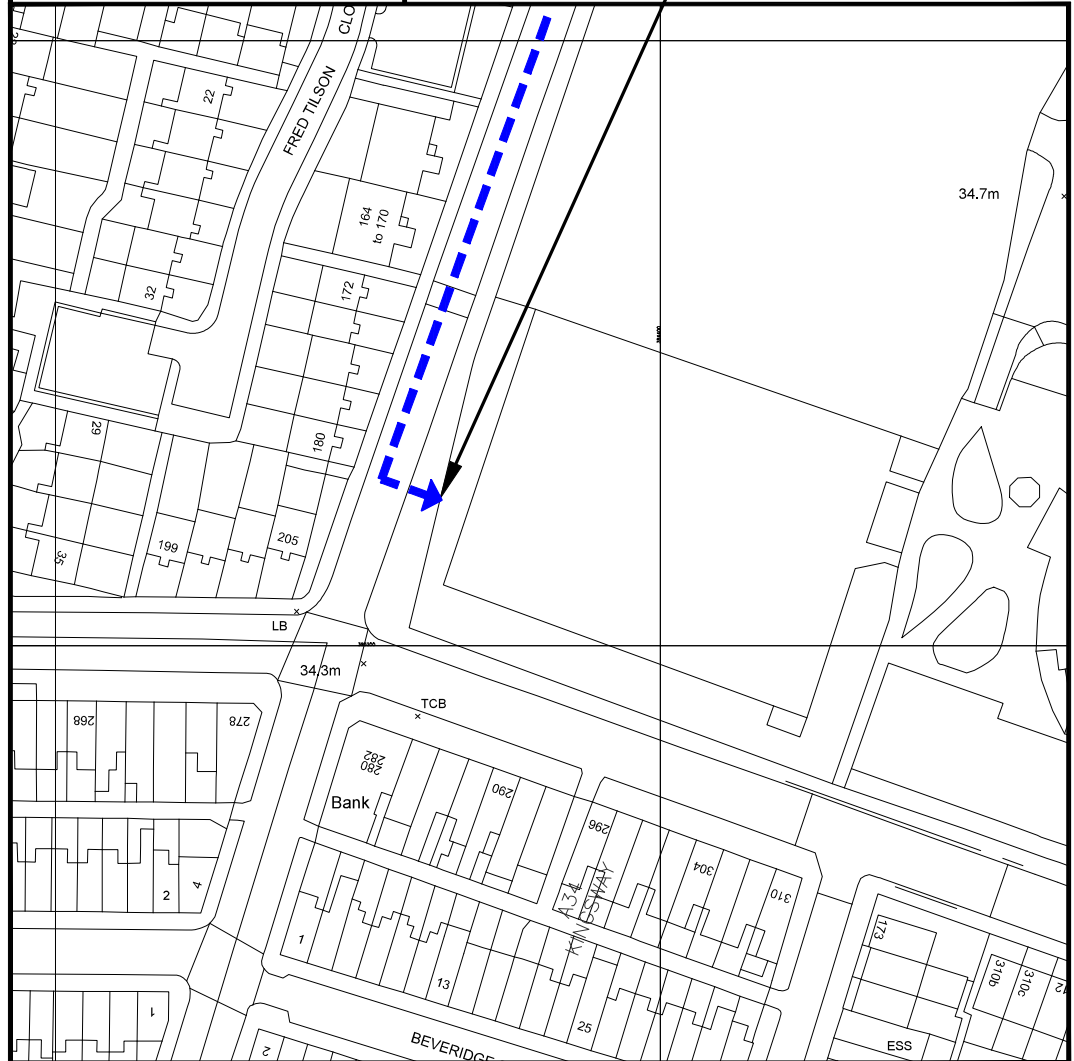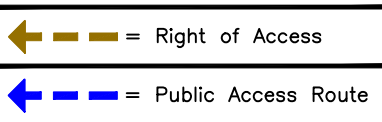


3843.00

3844.00

DETAILED SITE LOCATION

(Scale 1:1250)

Based upon Ordnance Survey map extract
with the permission of the Controller of
Her Majesty's Stationery Office.
Crown copyright.
Licence No. 100060010

 

ALL DIMENSIONS ARE IN mm UNLESS NOTED OTHERWISE

N.G.R | E: 384359 N: 395218

DIRECTIONS TO SITE:
TRAVELLING ALONG THE M60 MANCHESTER
OUTER RING ROAD EXIT AT JUNCTION 5 AND
TAKE THE A5103 PRINCESS ROAD HEADING
TOWARDS THE CITY CENTRE FOR 5Km
(APPROX.)
TURN RIGHT ONTO GREAT WESTERN STREET
FOR 610m (APPROX.) THEN RIGHT AGAIN
DOWN UPPER LLOYD STREET.
SITE IS LOCATED JUST INFRONT OF
CLAREMONT PRIMARY SCHOOL PLAYGROUND.

NOTES:

A	Issued for Approval	MD	RW	26.02.21
REV	MODIFICATION	BY	CH	DATE

CLARKE
telecom
Unit E, Madison Place, Northampton Road,
Manchester, M40 5AG
Tel: 0161 785 4500
Fax: 0161 785 4501
Web: www.clarke-telecom.com


O₂
BEACON 3

Cell Name	Opt.
SW ON UPPER LLOYD STREET	—

Cell ID No		
CORNERSTONE	TEF	VF
305253	094692	N/A

Site Address / Contact Details
JCT. OF UPPER LLOYD STREET & CLAREMONT ROAD
MOSS SIDE
MANCHESTER
M14 4NW

Drawing Title: SITE LOCATION MAPS				
Purpose of issue: PLANNING				Dwg Rev:
Drawing Number: 100				A
Surveyed By: RW		Original Sheet Size: A3		Pack Issue:
Drawn: MD	Date: 26.02.21	Checked: RW	Date: 26.02.21	A

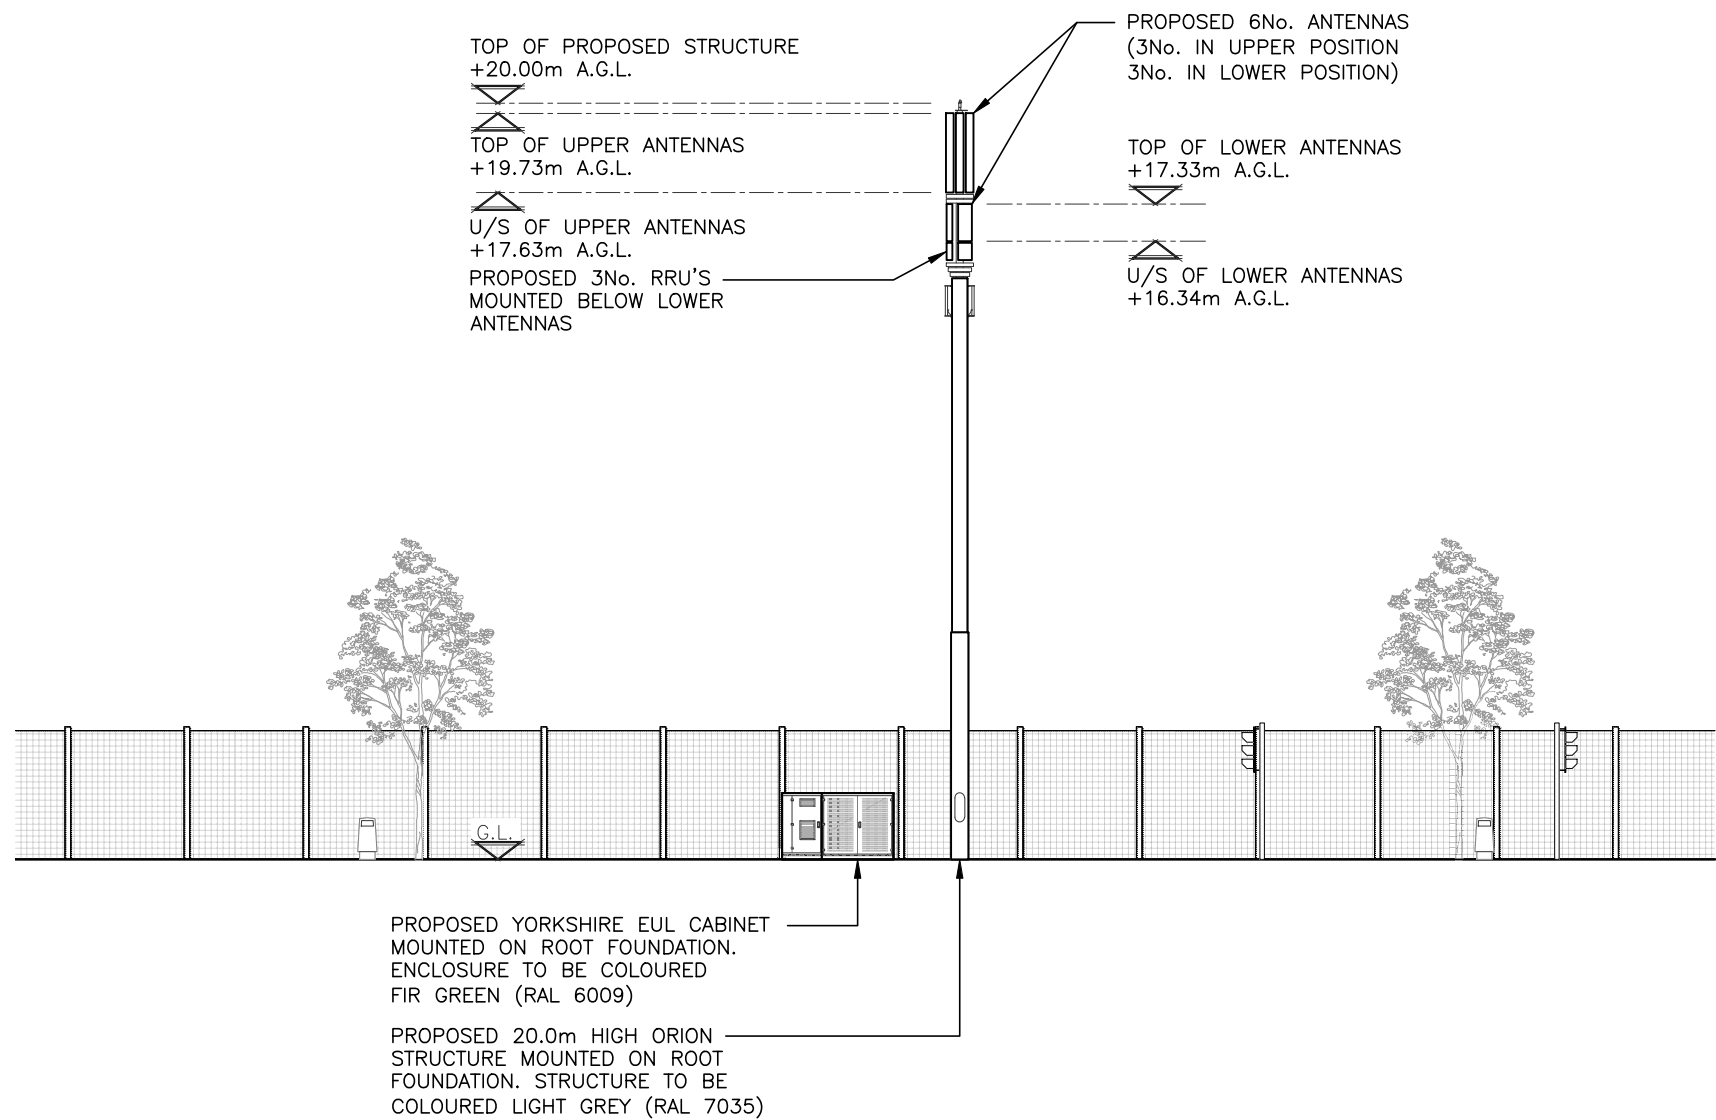

PROPOSED SOUTH ELEVATION
(1:200)

The drawings comply with TEF & Vodafone Standard ICNIRP guidelines.
Designed in accordance with CORNERSTONE document: SDN0008

ALL DIMENSIONS ARE IN mm UNLESS NOTED OTHERWISE

N.G.R | E: 384359 N: 395218

NOTES:

A	Issued for Approval	MD	RW	26.02.21
REV	MODIFICATION	BY	CH	DATE



Unit E, Madison Place, Northampton Road,
Manchester, M40 5AG
Tel: 0161 785 4500
Fax: 0161 785 4501
Web: www.clarke-telecom.com



BEACON 3

Cell Name	Opt.
SW ON UPPER LLOYD STREET	—

Cell ID No		
CORNERSTONE	TEF	VF
305253	094692	N/A

Site Address / Contact Details
JCT. OF UPPER LLOYD STREET & CLAREMONT ROAD
MOSS SIDE
MANCHESTER
M14 4NW

Drawing Title: PROPOSED SITE ELEVATION				
Purpose of issue: PLANNING				Dwg Rev: A
Drawing Number: 301				Pack Issue: A
Surveyed By: RW		Original Sheet Size: A3		Pack Issue: A
Drawn: MD	Date: 26.02.21	Checked: RW	Date: 26.02.21	Pack Issue: A