


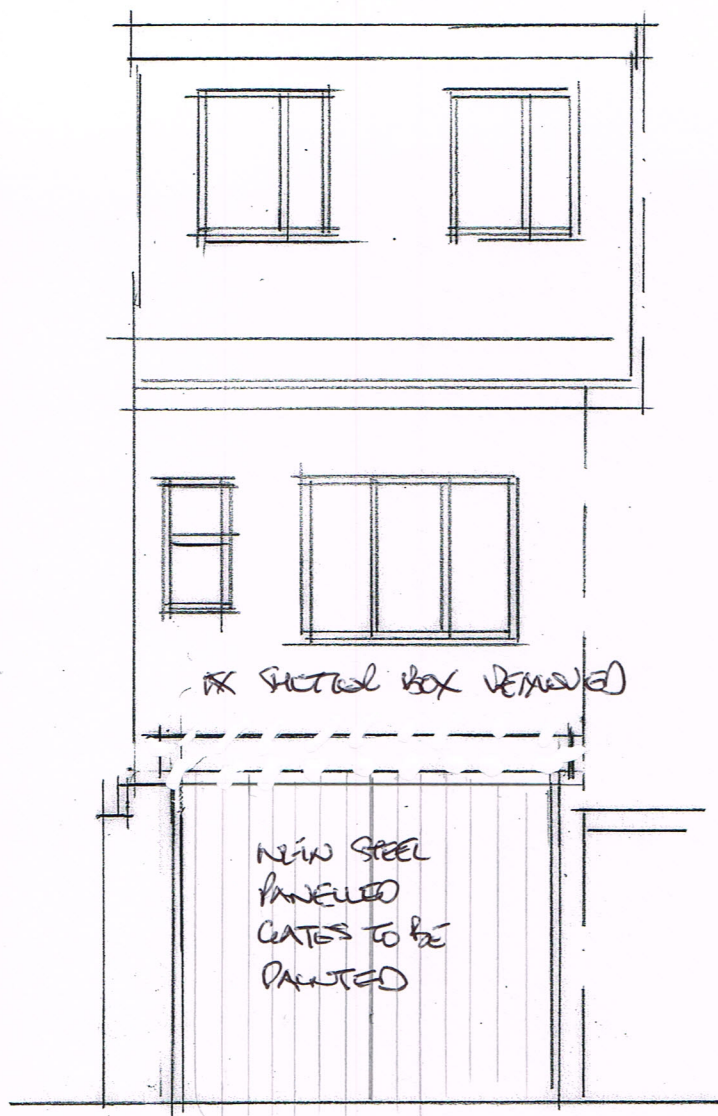


REAR ELEVATION

711 STOCKPORT RD

LEVENSHULME M19 3AG

EXTERNAL
SHUTTER BOX & SHUTTER
TO BE REMOVED

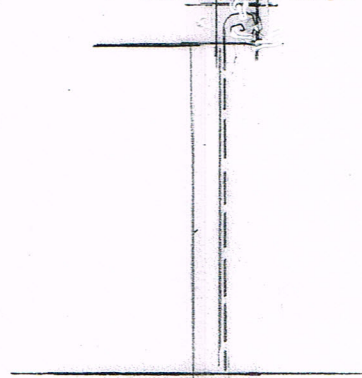

REAR SECTION

Scale 1:50 & 1:10

DRG NO 241/20/05A