


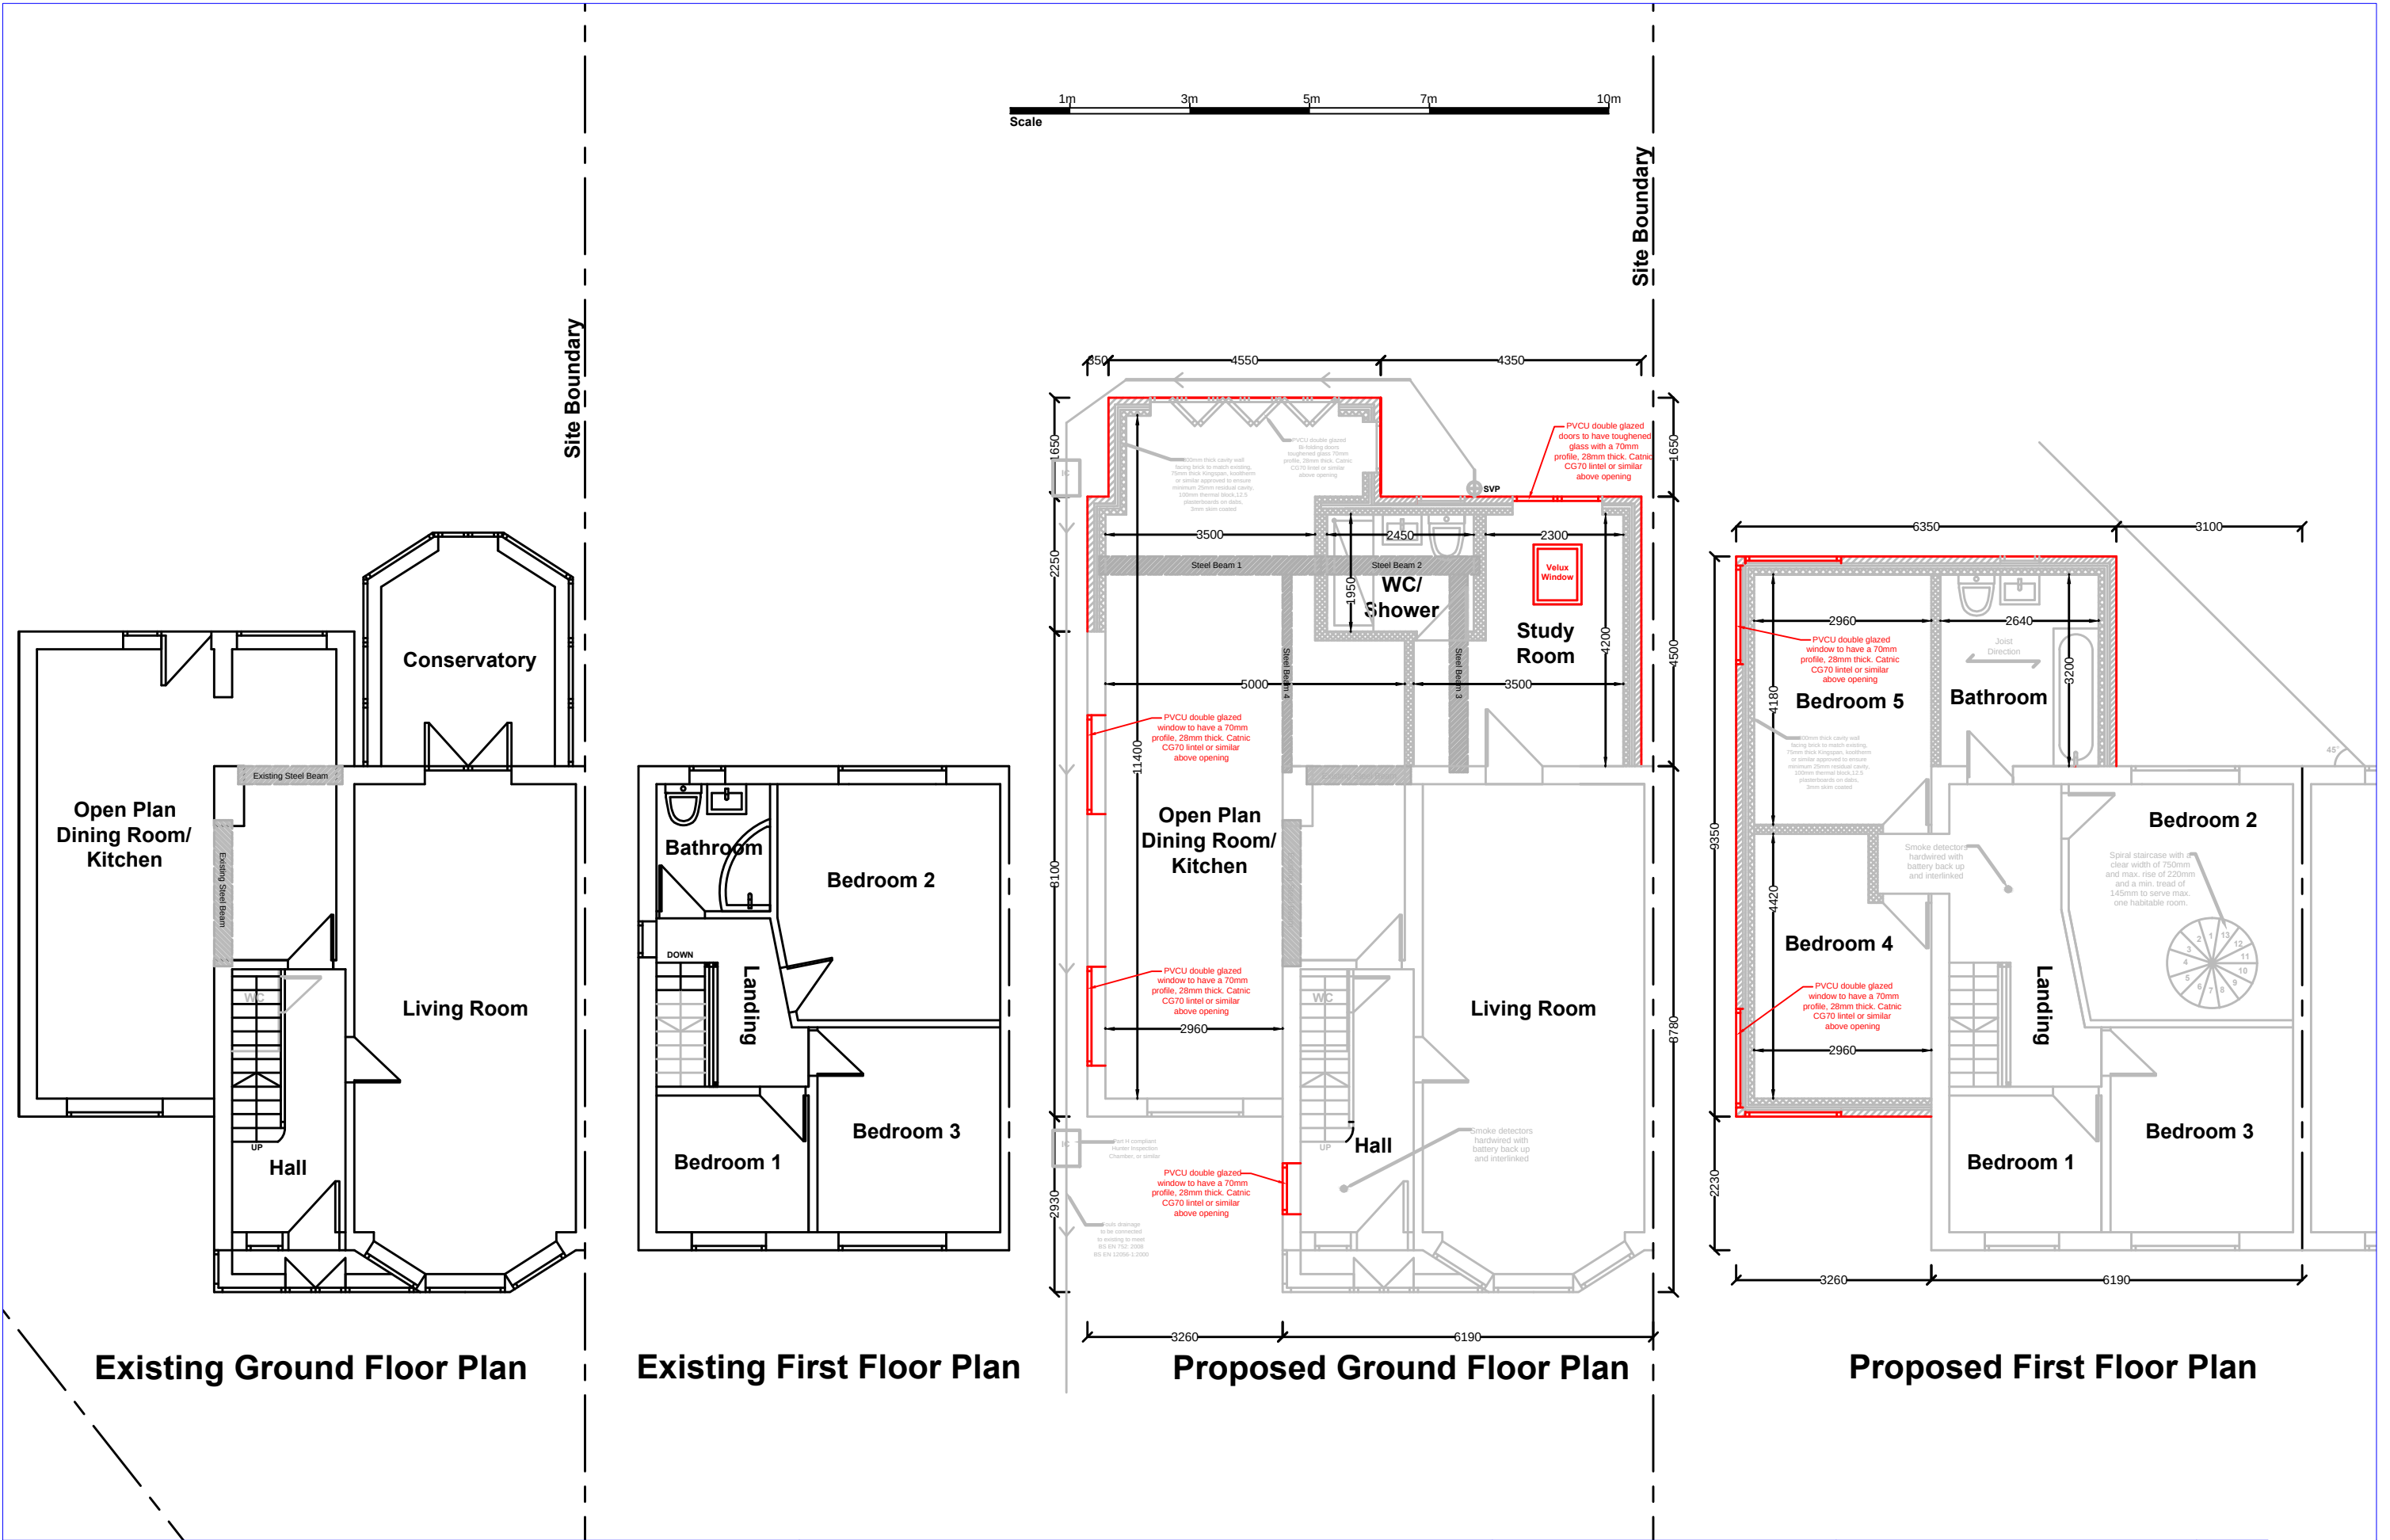

Mohammed Khan BSc (Hons) MCIOB MNAEA Chartered Construction Manager & Property Consultant Ash 4 Homes, Pure Offices, Brooks Drive, Cheadle Royal Business Park, Cheadle, SK8 3TD, Tel: 0161 428 8652 Mobile: 07890 269580	Project Name:	Project Address:	Project Ref: MK/071901	Sheet: 01
	Proposed extensions to the side and rear and loft conversion.	82 Egerton Road South, Chorlton, Manchester, M21 0ZH	Date: 11.03.21	
	Drawing Name:		Scale: 1:100	
	Existing & Proposed Site Plans		Paper Size: A3	Rev: 01