






Note:
Do not scale from this drawing.
Dimensions are to be checked on site.
If in doubt please ask.

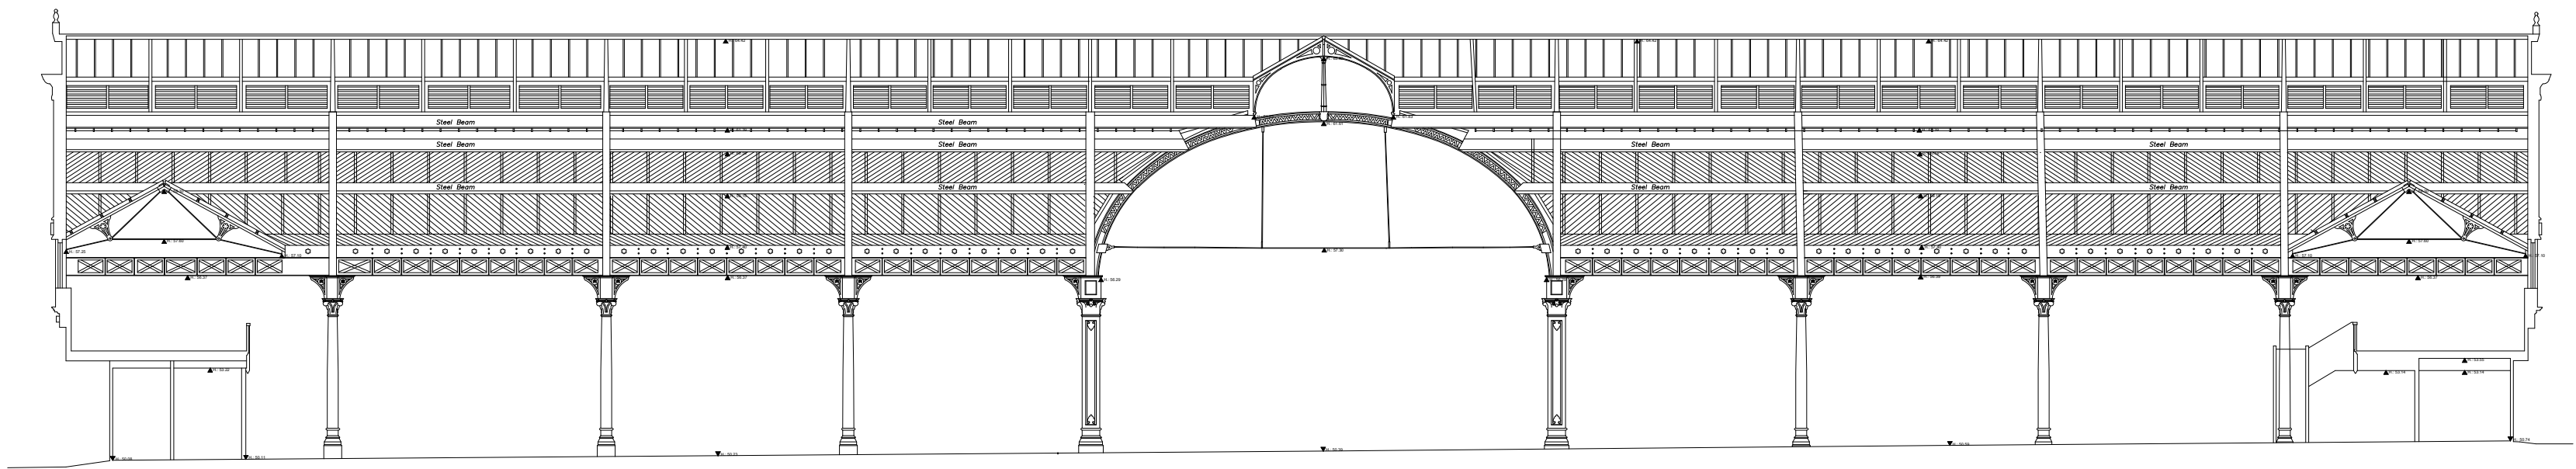

Section X-X

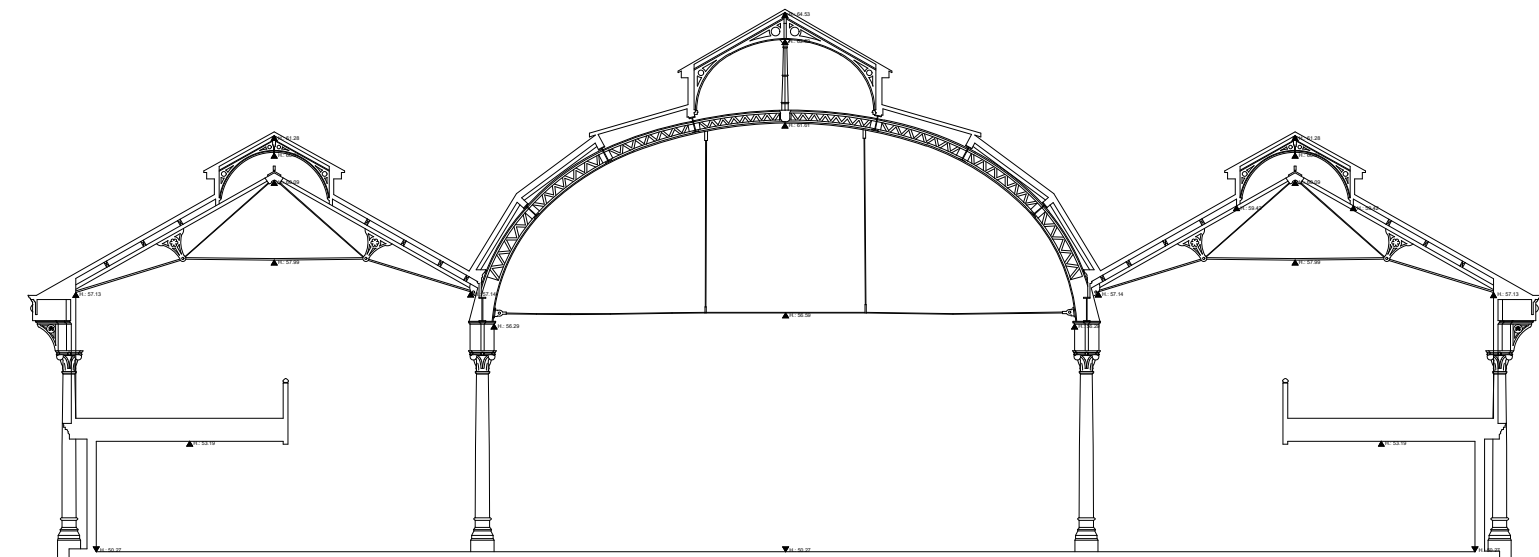

Section Y-Y

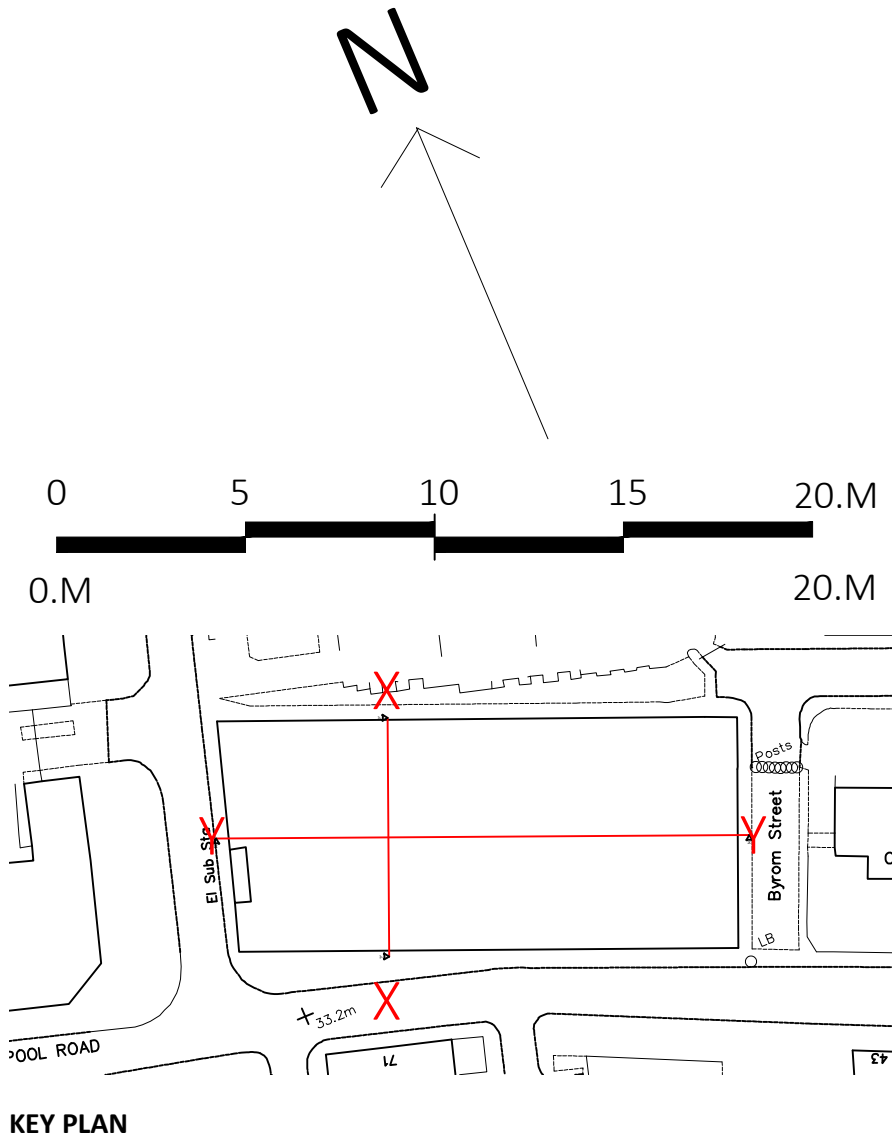

Rev	Date/Intls	Details
-----	------------	---------

© The moral rights of the author are hereby asserted.
This drawing and design is the sole property of Buttress Ltd and must not be reproduced without permission.
Buttress Ltd is Registered in England and Wales: 336373

SCIENCE
MUSEUM
GROUP

Buttress

41 Bengal St
Manchester
M4 6AF

T 0161 236 3303
E contact@buttress.net
W www.buttress.net

Project Title	8869 MSI AIR AND SPACE DECANT
Client	SIM
Location	MANCHESTER

Drawing Title	Existing Sections Ground Floor Plan Mezzanine Plan
---------------	--

Date	18/09/19	Scale	1:200
Checked	AS	Orig Paper Size	A1

Status **TENDER**

Drawing ref	Job No	Drawing No	Revision
	8869	(03) 001	Rev