



* Plans to be considered in conjunction with submitted planning statement

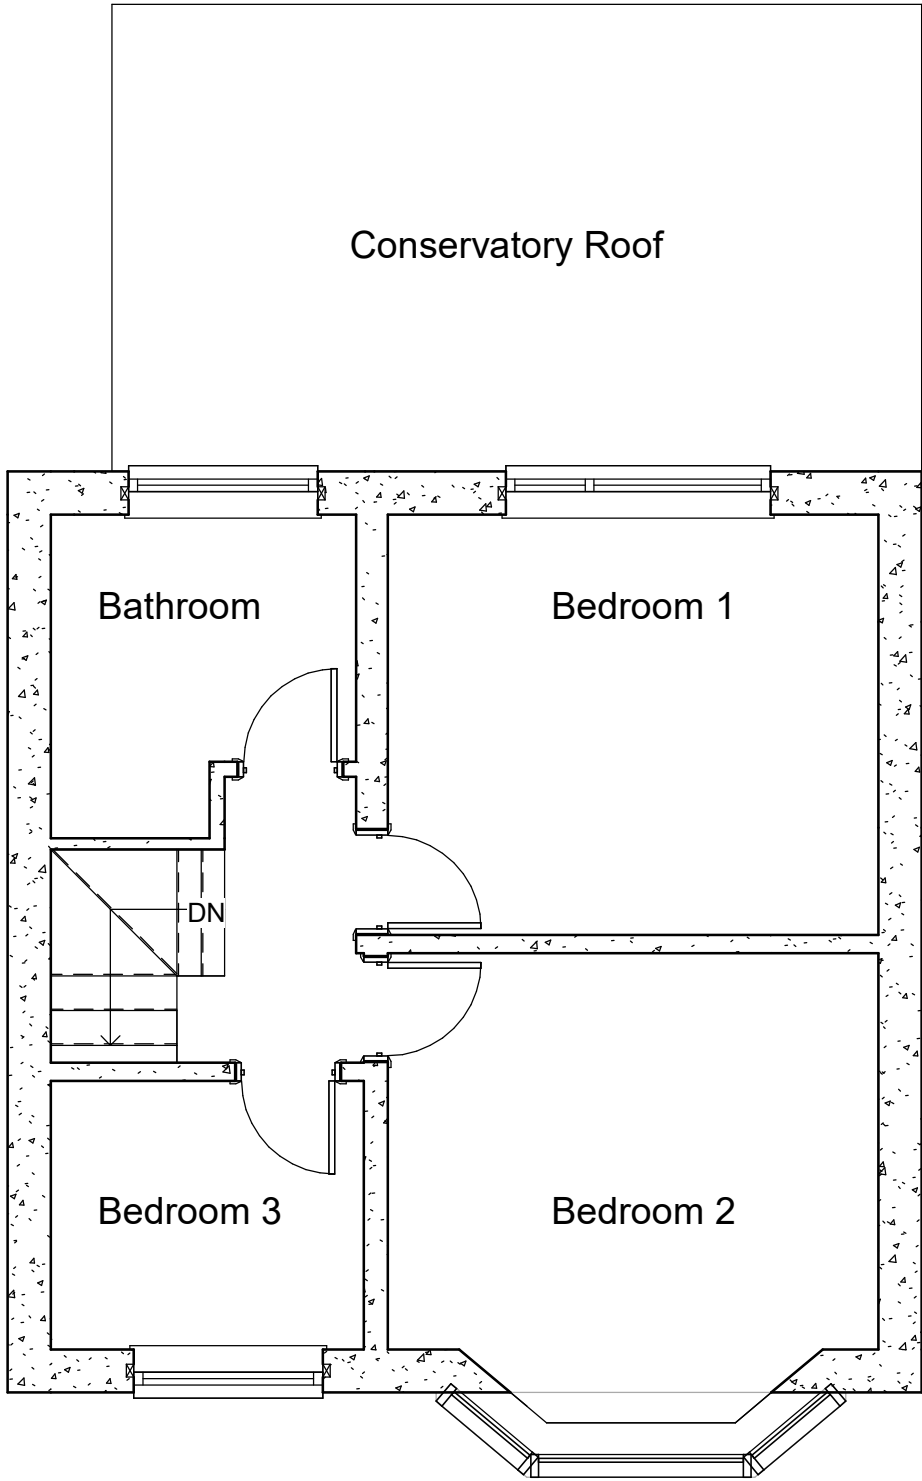

1 First Floor Existing
1 : 50

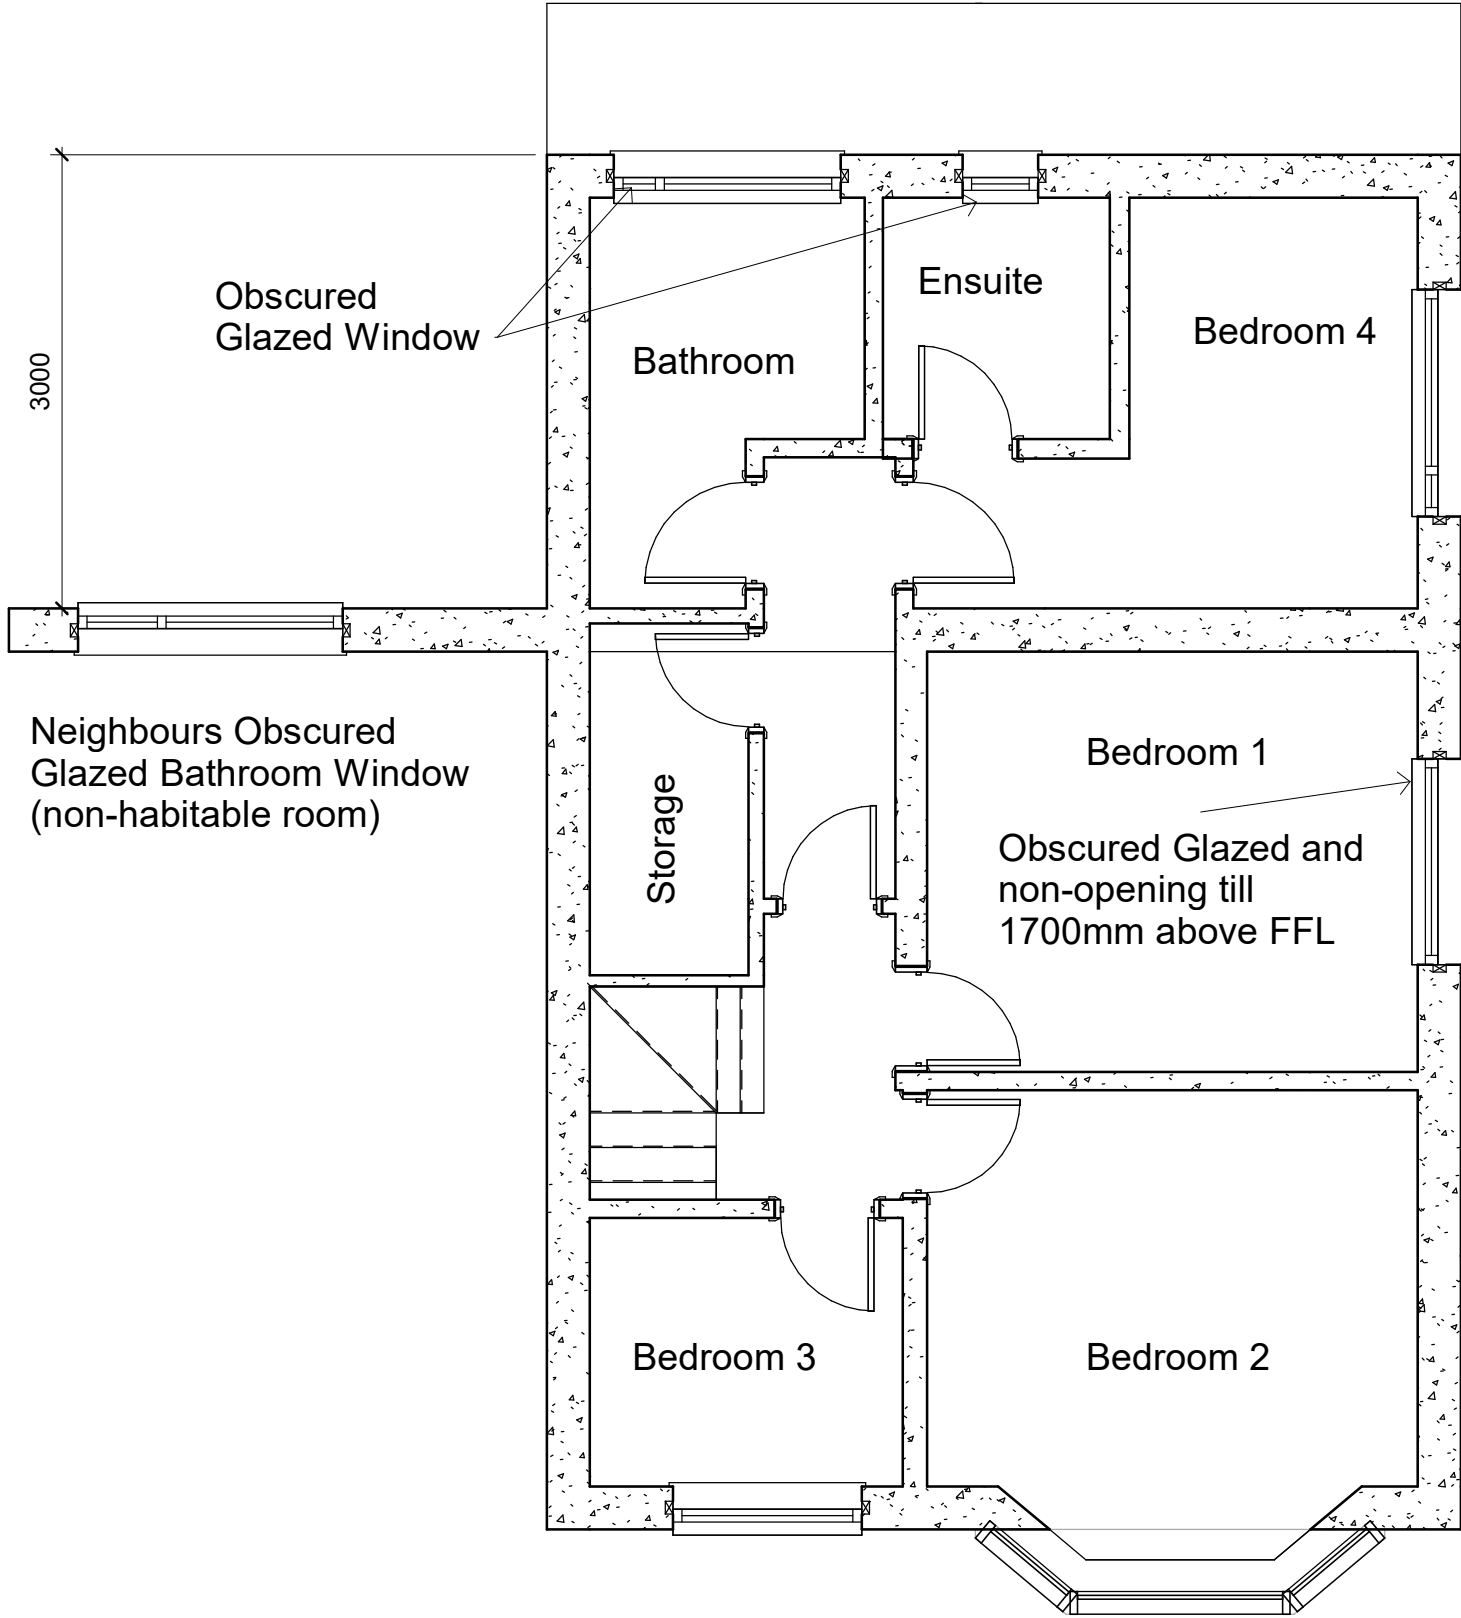

2 First Floor Proposed
1 : 50

1. DO NOT SCALE FROM DRAWING - ALL MEASUREMENTS ARE TO BE CHECKED ON SITE
2. ALL PARTY WALL ISSUES ARE TO BE DEALT WITH BY THE APPLICANT IN ACCORDANCE WITH PARTY WALL ACT 1996
3. APPLICANT TO SEEK PLANNING APPROVAL AND BUILDING REGULATION APPROVAL BEFORE PROCEEDING WITH ANY WORK
4. PROPERTY OF ALL PLANNING SERVICES - NOT TO BE USED OR DISTRIBUTED WITHOUT PERMISSION

PROJECT		30, Seddon Avenue		
SHEET		First Floor Plans		
Date	09/03/21	Project number	210307	Scale (@ A3)
Drawn by	FYP	DRAWING NUMBER		REV
Checked by	GDP	A101		A