

PROJECT REF
21003

DRAWING REF
001

BLUECHIP ARCHITECTS

SCALE
1:100 @ A1

RIBA #
Chartered Practitioner

architects

DATE


FEB '20

CLIENT
MR DOVEYTON
2 VINCENT AVENUE
CHORLTON
MANCHESTER
M21 9GR


PROJECT
CELLAR CONVERSION
INTERNAL REMODELLING

EXISTING FLOOR PLANS AND
ELEVATIONS


DRAWING TITLE
PLANNING

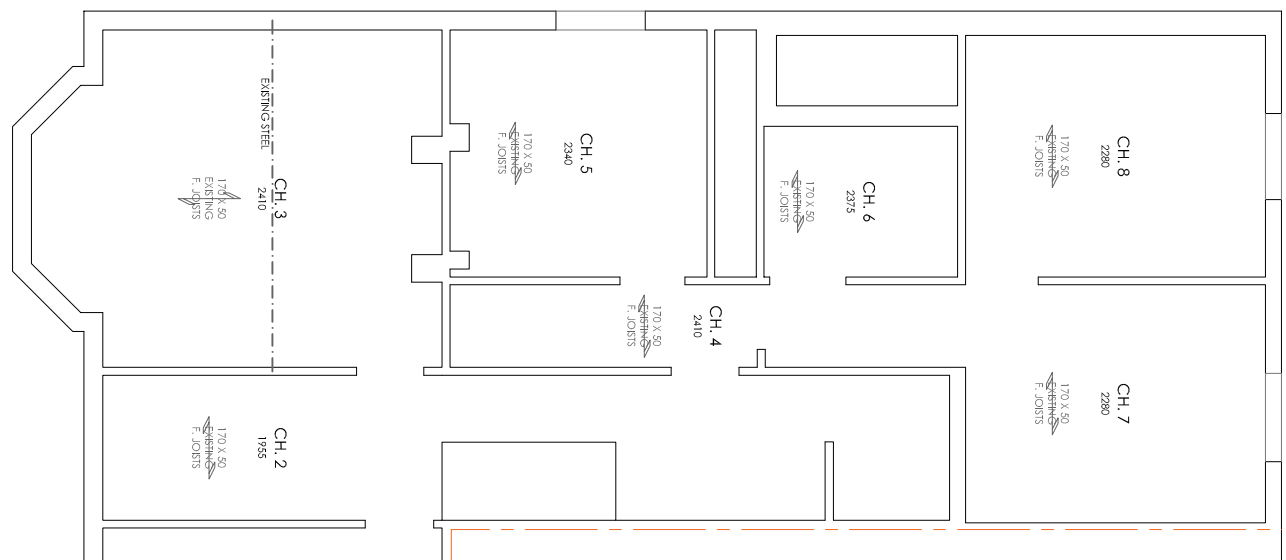


BASEMENT

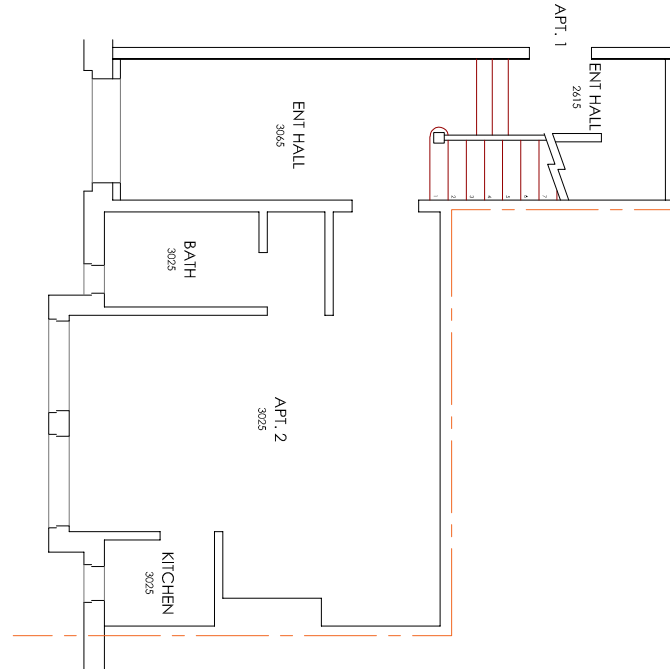


GROUND FLOOR

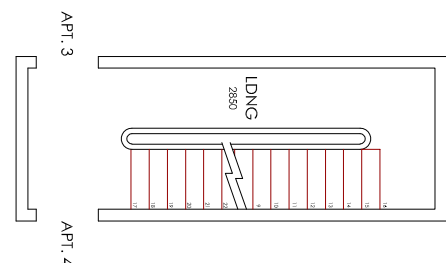


FIRST FLOOR

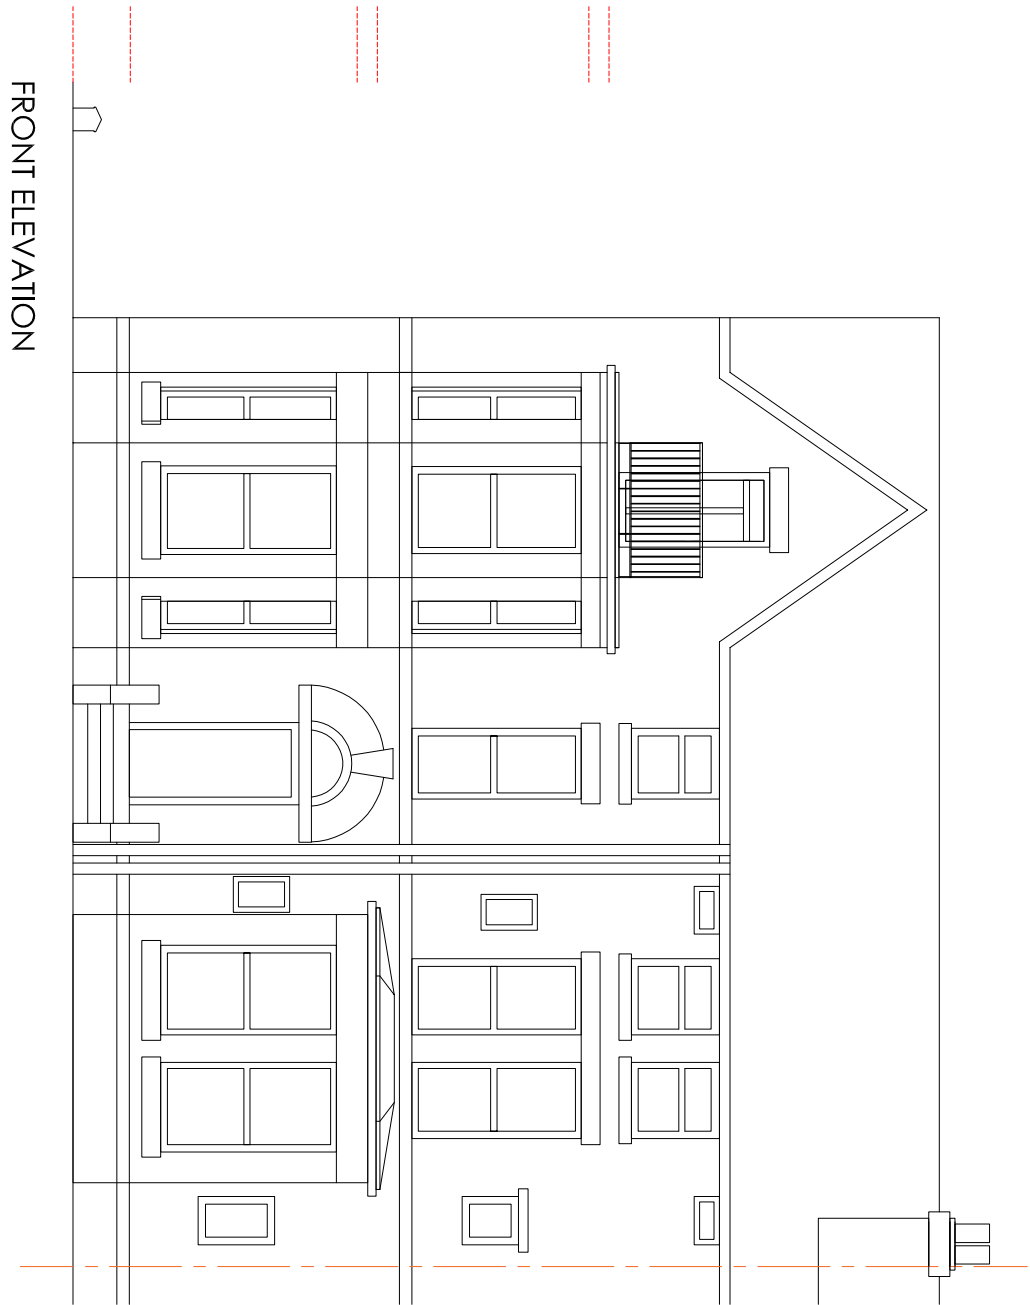


FRONT ELEVATION

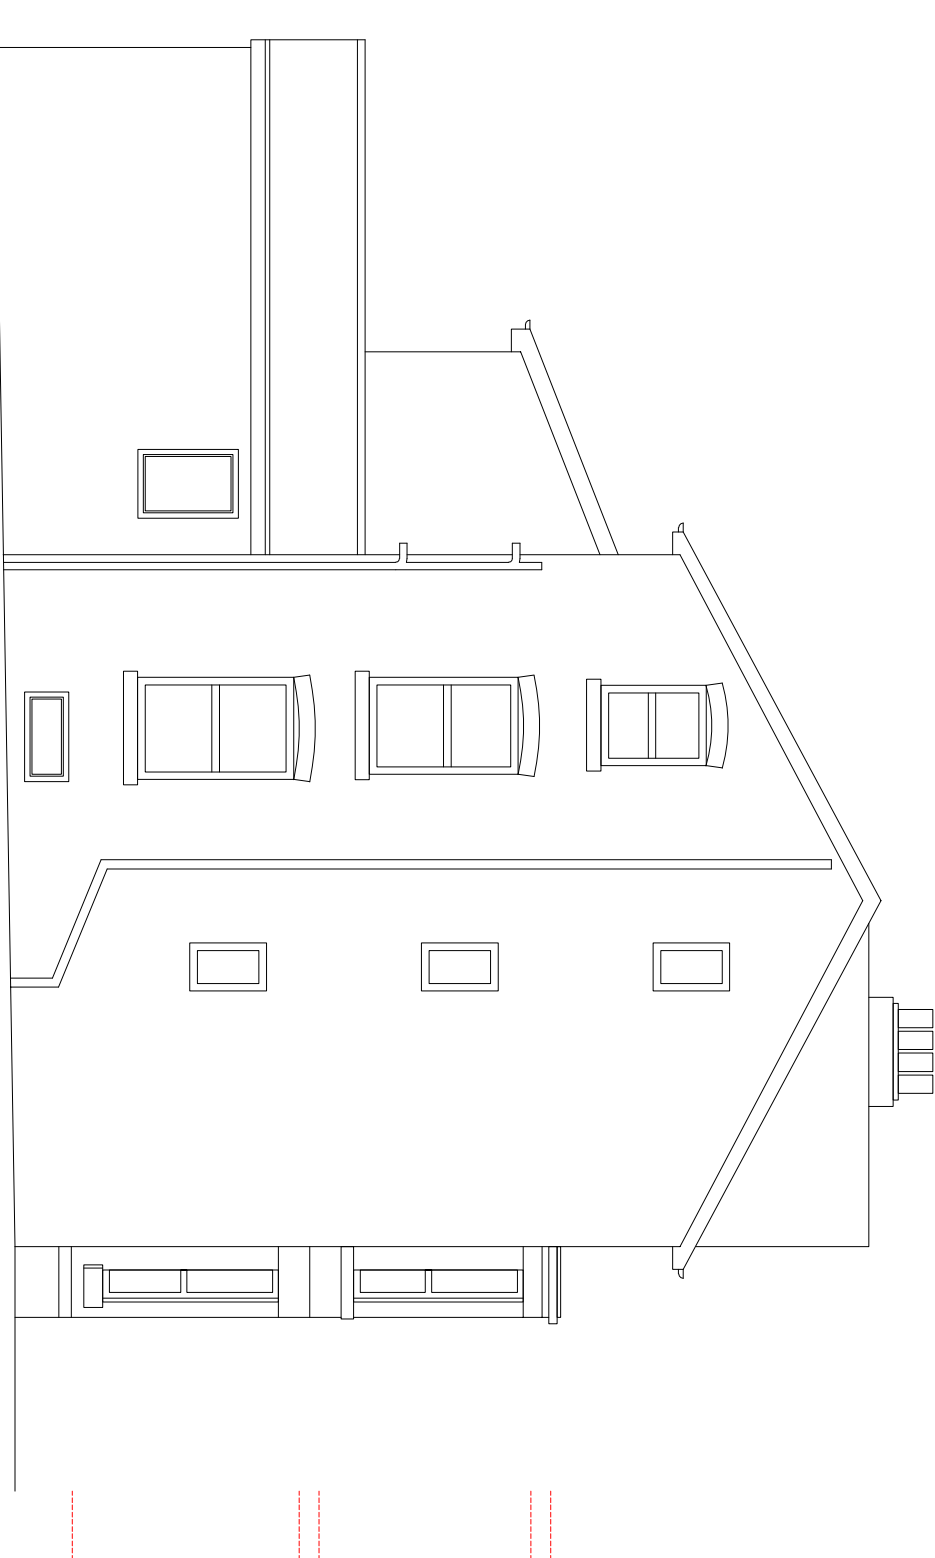

SIDE ELEVATION

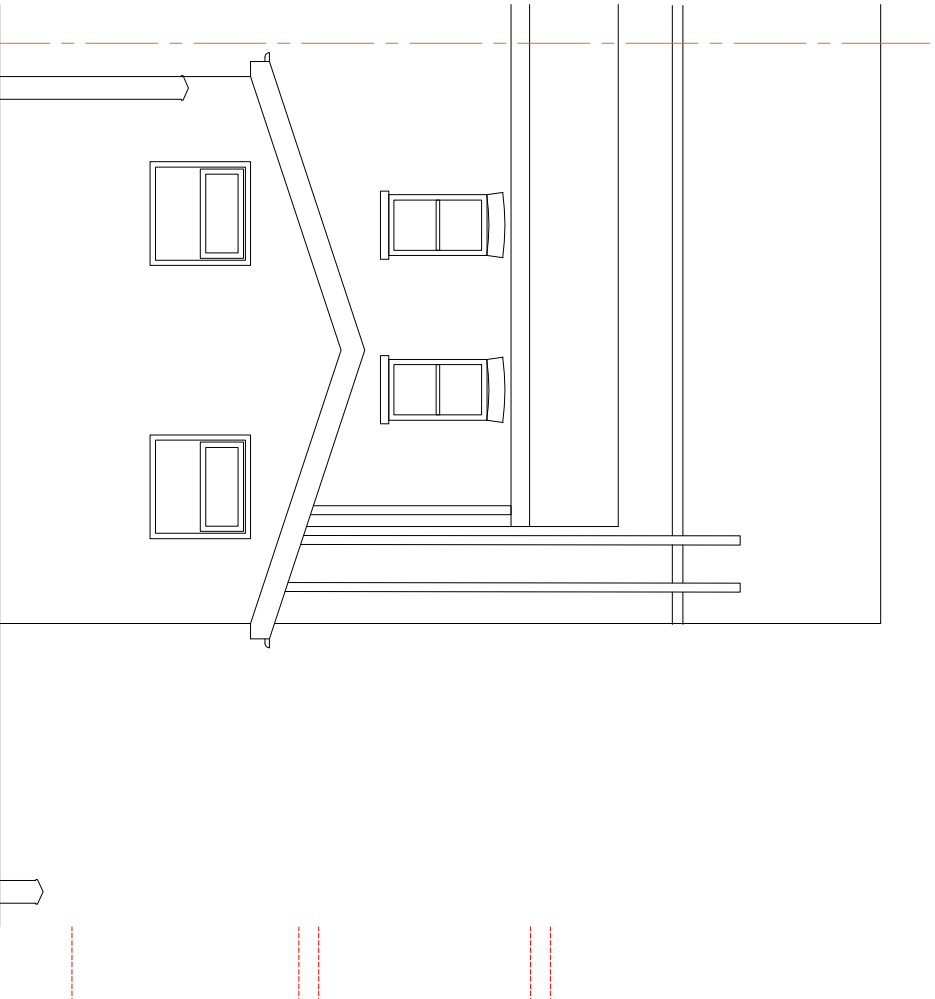

REAR ELEVATION

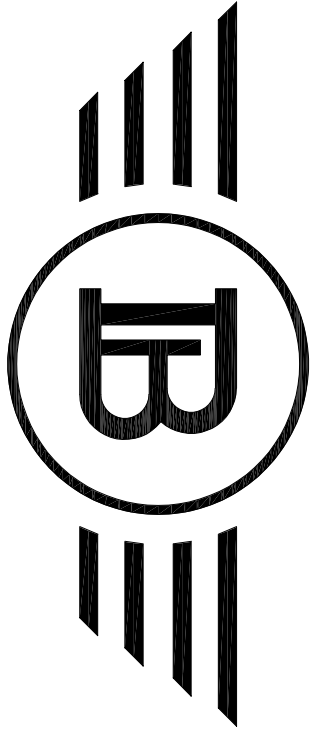

BLUECHIP ARCHITECTS

07999 294 675

DESIGN@BLUECHIP-ARCHITECTURE.CO.UK
WWW.BLUECHIP-ARCHITECTURE.CO.UK

ISSUED FOR PLANNING APPROVAL

09.03.21

DO NOT SCALE FROM THE DRAWING. COPYRIGHT PROTECTED & ISSUED UNDER LICENCE TO THE CLIENT NAMED BELOW. ALL INFORMATION CONTAINED HEREIN IS NON-TRANSFERABLE WITHOUT APPROVAL FROM BLUECHIP ARCHITECTS.