




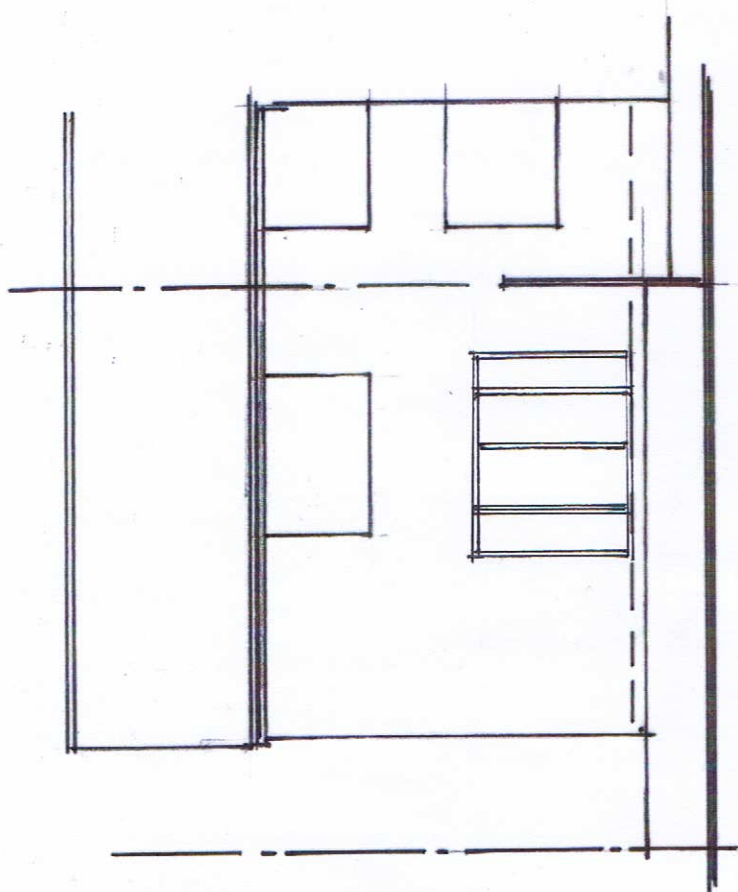

EXISTING REAR ELEVATION

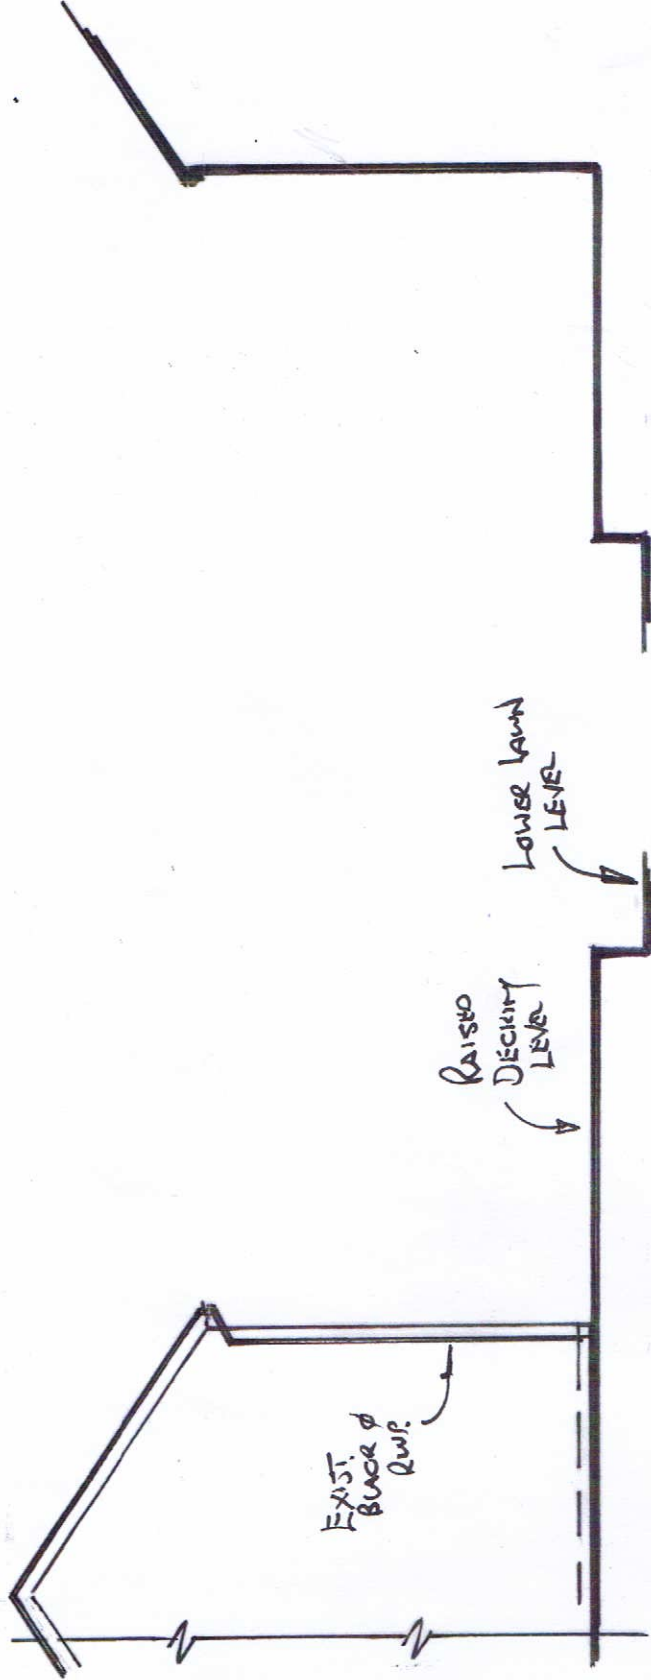

EXISTING SIDE ELEVATIONS

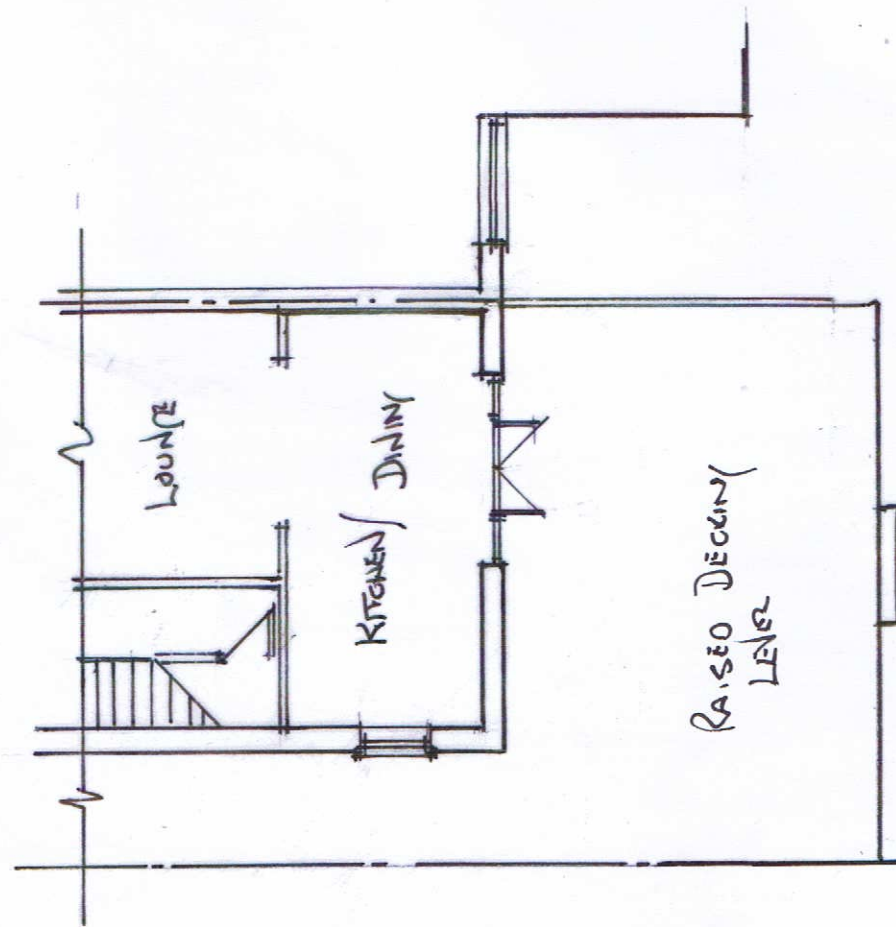


EXISTING (PART) GROUND FLOOR PLAN (1:100)

MR & MRS PRICE
PROP. REAR CONSERVATORY
AT 58 HOMESTEAD CRESCENT MANCHESTER M19 1QL
A.J. DESIGN LTD 78 CALDWY ROAD HANFORTH WILTSHIRE SN9 3B ajdesignlimited@gmail.com
SCALE 1:50 1:100
DATE 22/4/21
D901


WHITE VAC FRAMES INSIDE & OUT

WHITE VAC FRAMES INSIDE & OUT
SMOOTHED FINISH
CLEAR 'N' BATED GLASS TO VIEW FRAMES
CEILING EMTIE GLASS TO ROOF WITH
BLUE TINT.
HARDLY COLOUR TBC @ CLIENT FROM
OPTIONS
WHITE, BLACK, RED, SATIN SILVER OR CHROME
CAT FLAP TO SIDE OF DOORS

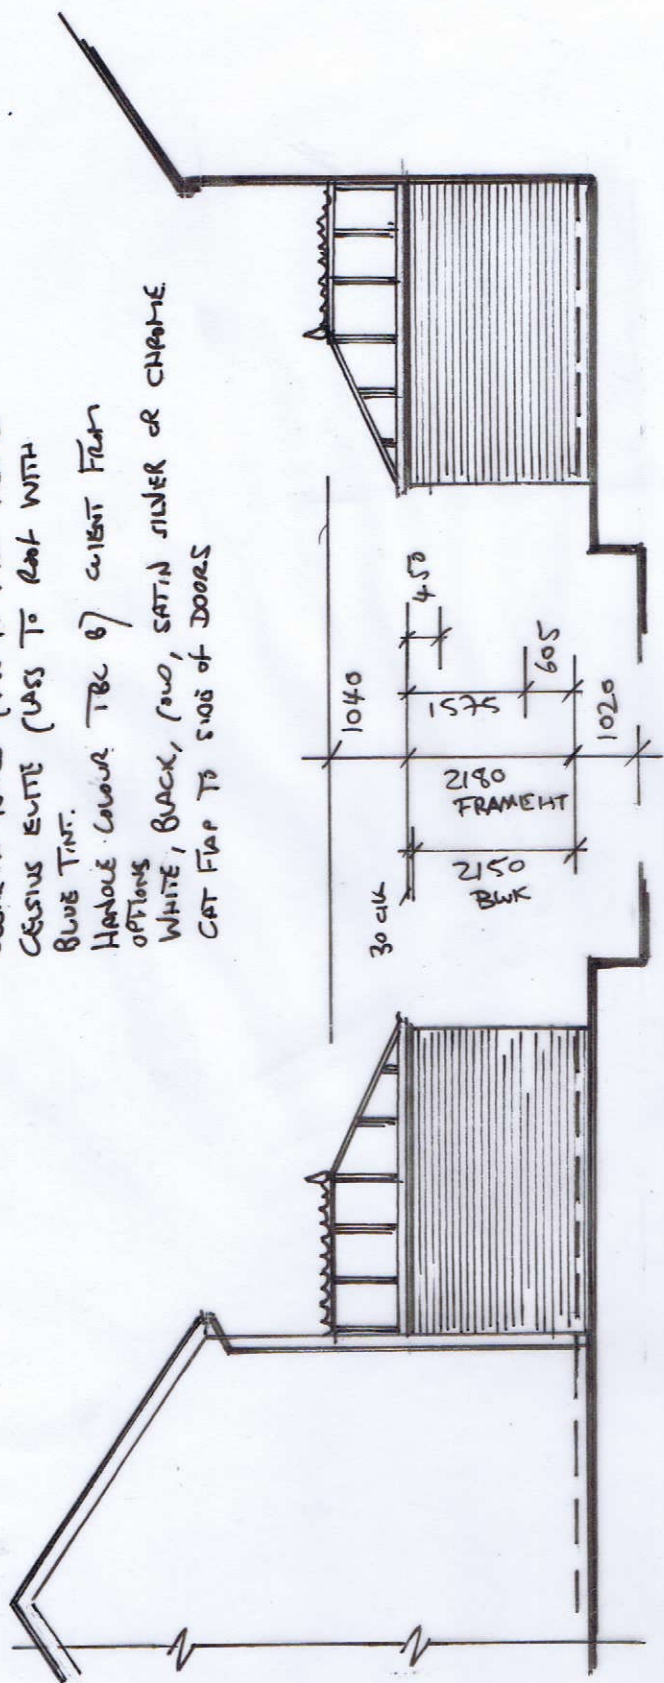


PROPOSED REAR ELEVATION

PROPOSED SIDE ELEVATIONS

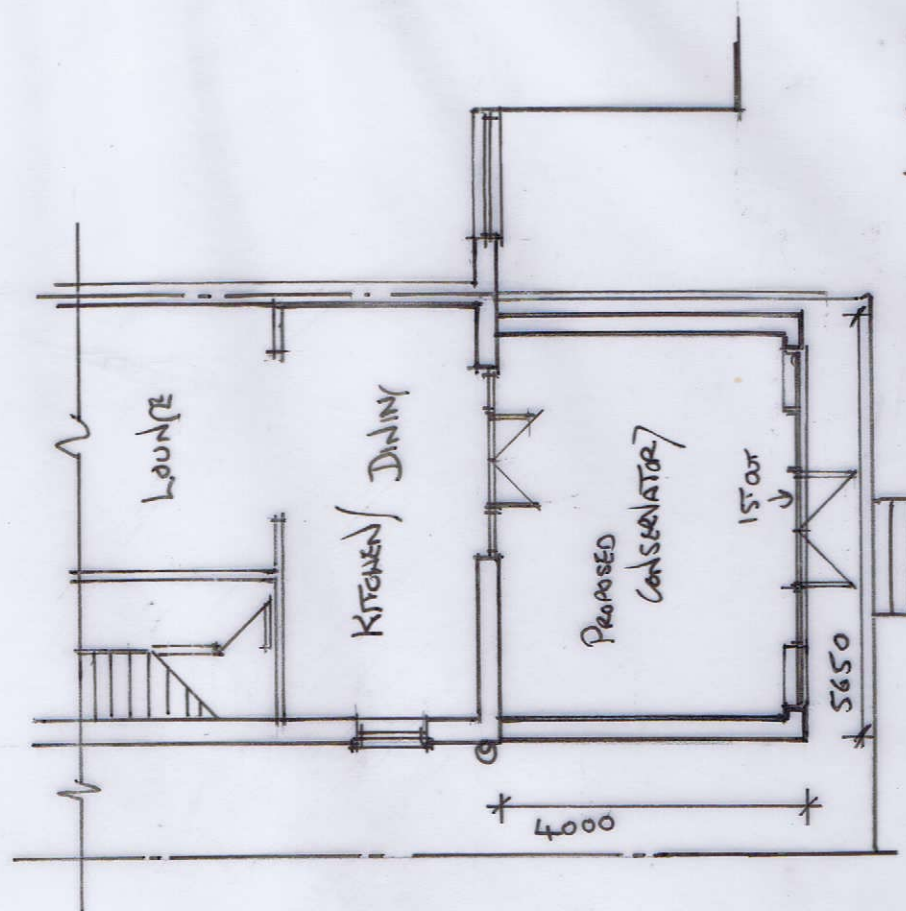

PROPOSED (PART) GROUND FLOOR PLAN (1:100)

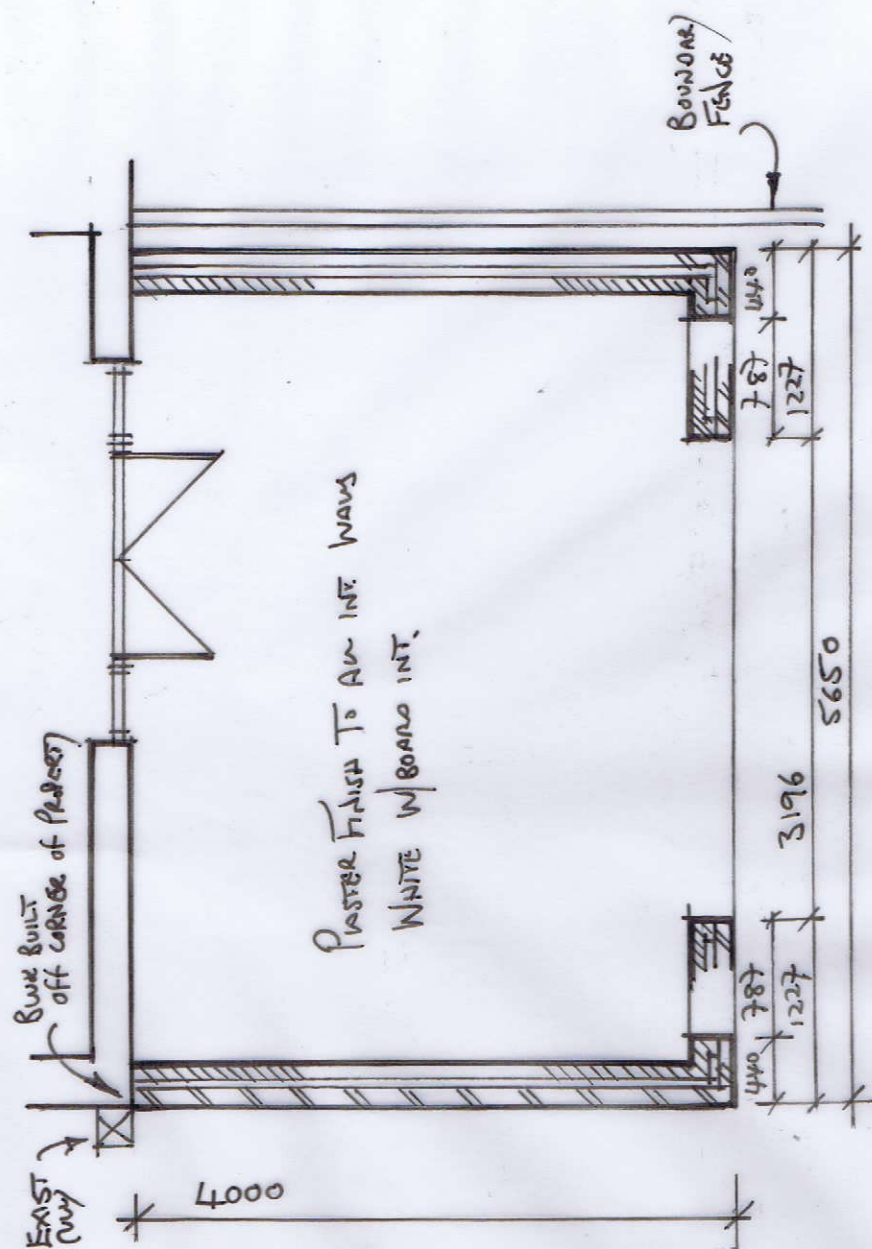

BASE PLAN (SCALE 1:50)

MR & MRS PRICE	PROF. RICHARD CONSERVATOR	AT	58 HOMESTEAD CRESCENT	MANCHESTER	M19 1 9L
A.J. DESIGN LTD	78 CROFT ROAD	HANFORTH	WILTON	SK9 3B	ajdesignlimited@gmail.com
SCALE	1:50	1:100			
DATE	22/4/21	DGO			