



SITE PLAN 1:500

1 CROMBIE AVENUE, NORTHERN, MIL

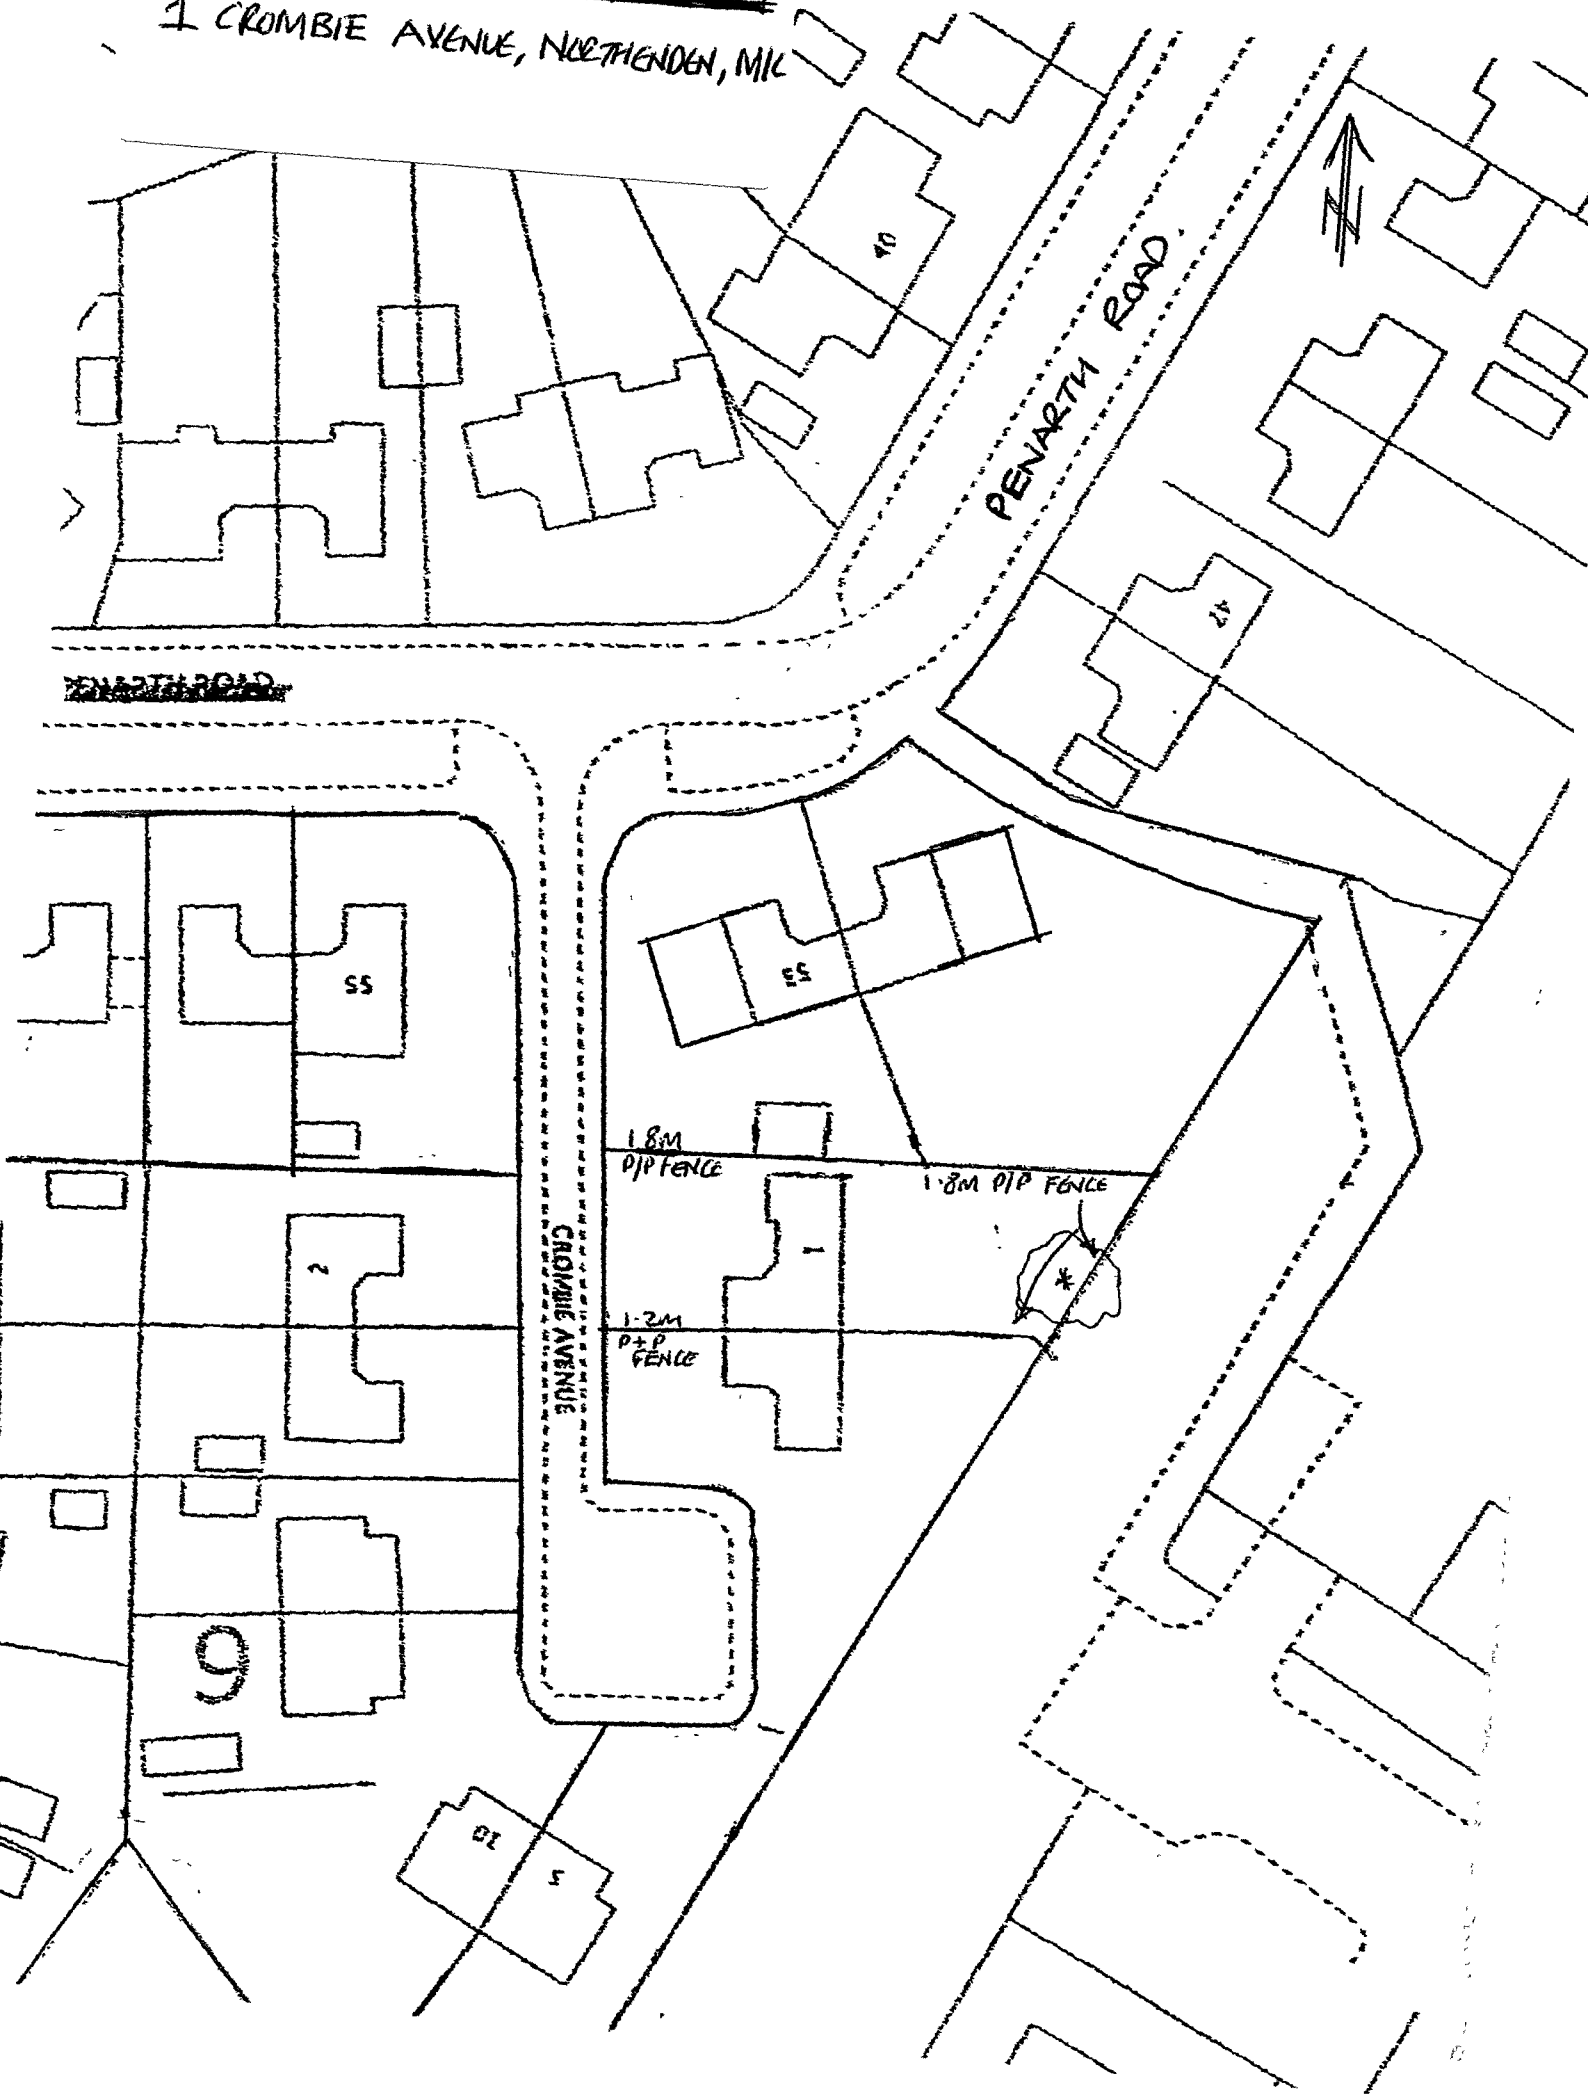

Land Registry
Official copy of
title plan

Title number MAN1074
Ordnance Survey map reference SJ8289NE
Scale 1:1250
Administrative area MANCHESTER

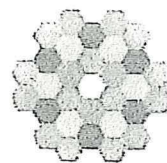

©Crown Copyright. Produced by Land Registry. Reproduction in whole or in part is prohibited without the prior written permission of Ordnance Survey. Licence Number 100026316.
The land tinted green is not included in this title.

