


NOTES:

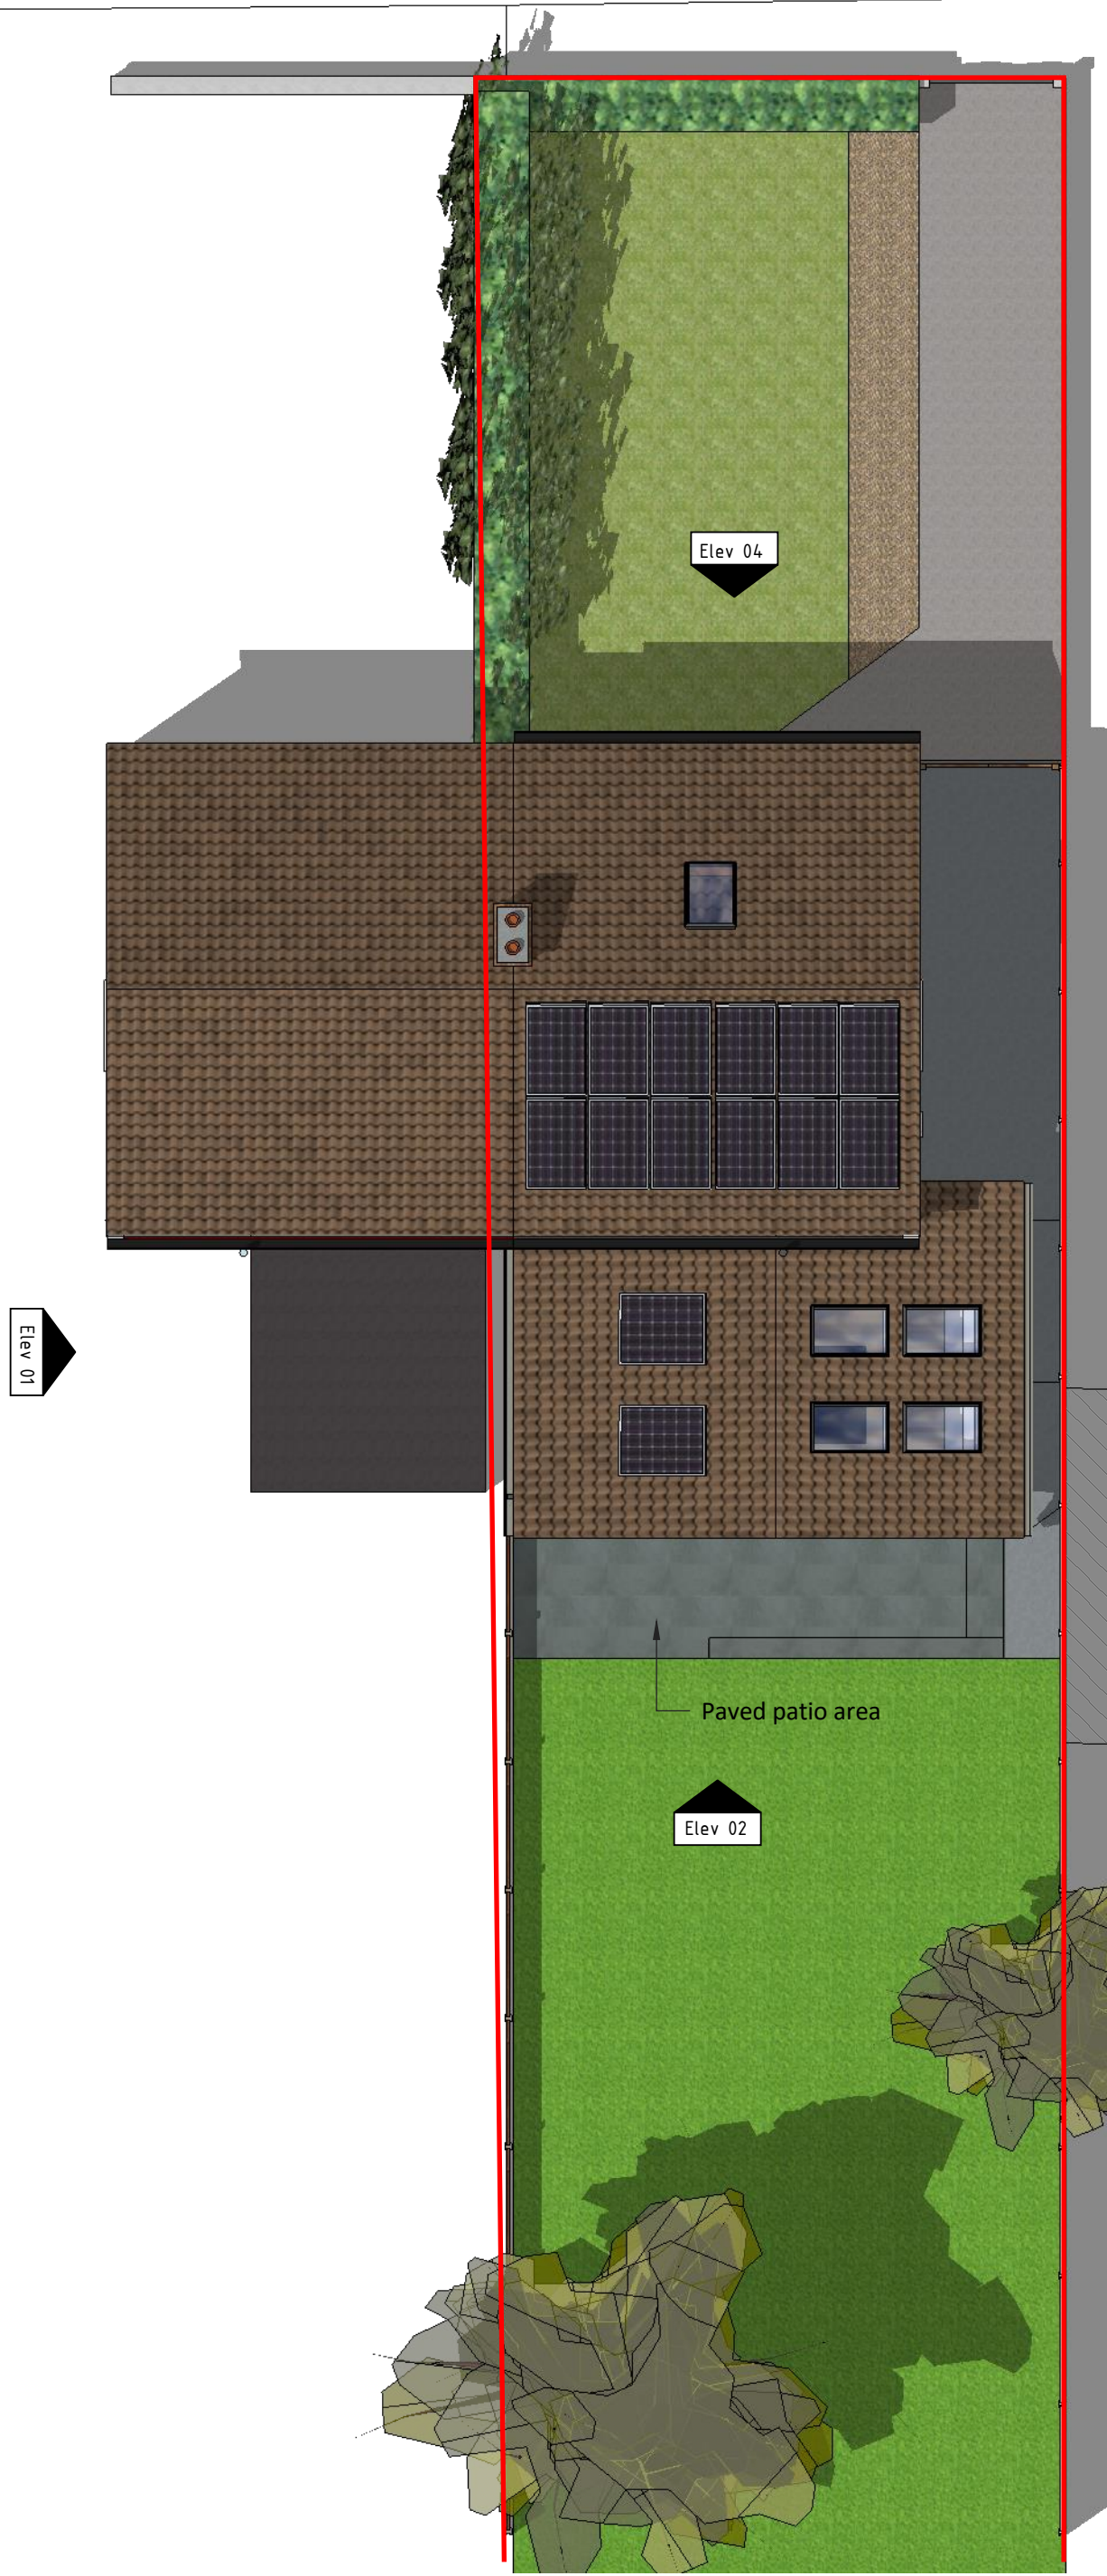

CARLTON ROAD



A	17.03.21	Roof finish revised. Solar panels revised.	
Rev	Date	Details Of Issue	Initials

Status

PLANNING



steve elson: architecture

Tel: 0161 425 4818
Email: stj.elson@steveelson-architecture.com
Web: www.steveelson-architecture.com

This document and all information herein is confidential and the intellectual property of Steve Elson Architecture. It is disclosed in confidence on terms that it will not be disclosed to any third party, used, sold, loaned, licensed, or reproduced in whole or in any part in any manner or form for manufacturing, tendering or for any other purpose without written permission.

© Steve Elson Architecture

Client	Mr C Fox		
Project	Proposed Extension at 29 Carlton Rd		
Title	Proposed Site Plan		
Drawn	SE	Date: 09/02/21	Scale (at A1) 1/50
Dwg no.	1079 - 04		Revision No. A

SITE PLAN (at scale 1/100)