



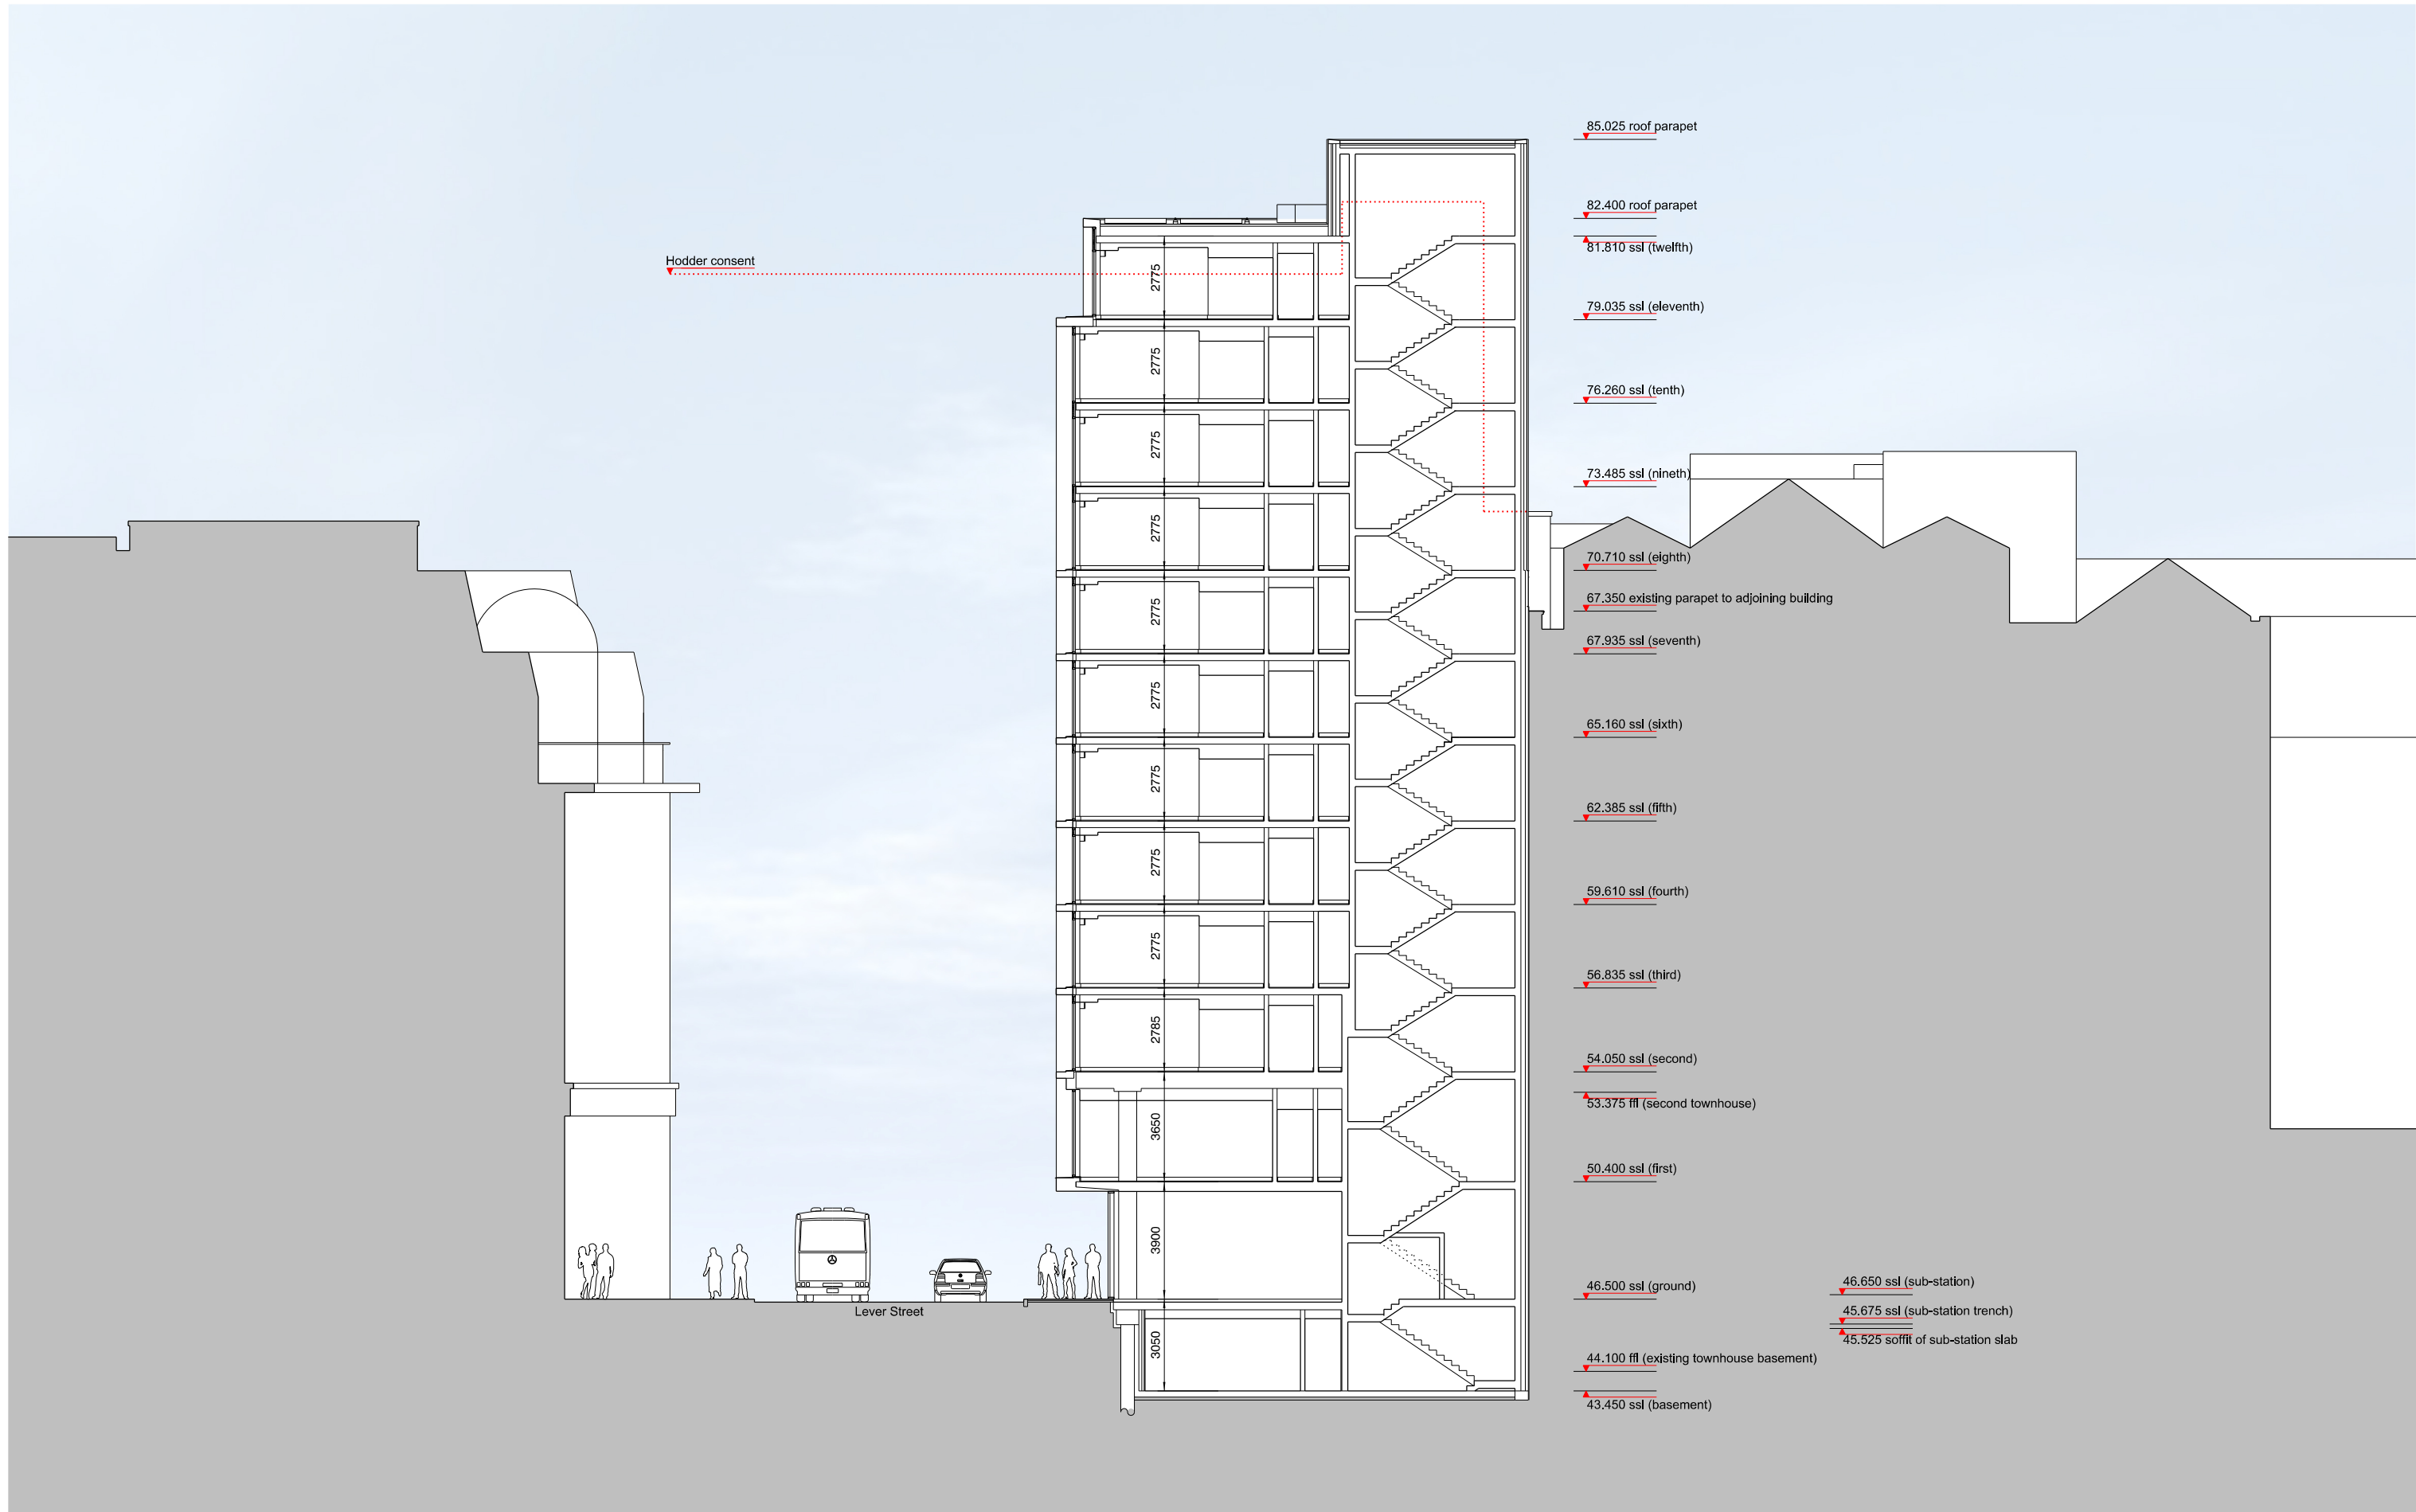

revision:	date:	note:
P01	2020.06.11	preliminary first issue
P02	2020.06.29	structure added
P03	2020.07.09	updated
P04	2021.01.08	roof plant and PVs added
P05	2021.03.19	amended following pre-app with MCC on 10th March

 

project
43-47 piccadilly, manchester

job no.
7422

title
proposed section A-A

scale
1:200 @ A3

drawing no.
7546-al(04)0033

stephenson hamilton risley
STUDIO

3 riverside mews
4 commercial street
manchester, M15 4RQ
www.shr.studio
mail@shr.studio
0161 832 0244