




This drawing to be read in accordance with the Specification/Bills of Quantities and related drawings. No dimensions to be scaled from this drawing. All stated dimensions to be verified on site and the designer notified of any discrepancies.

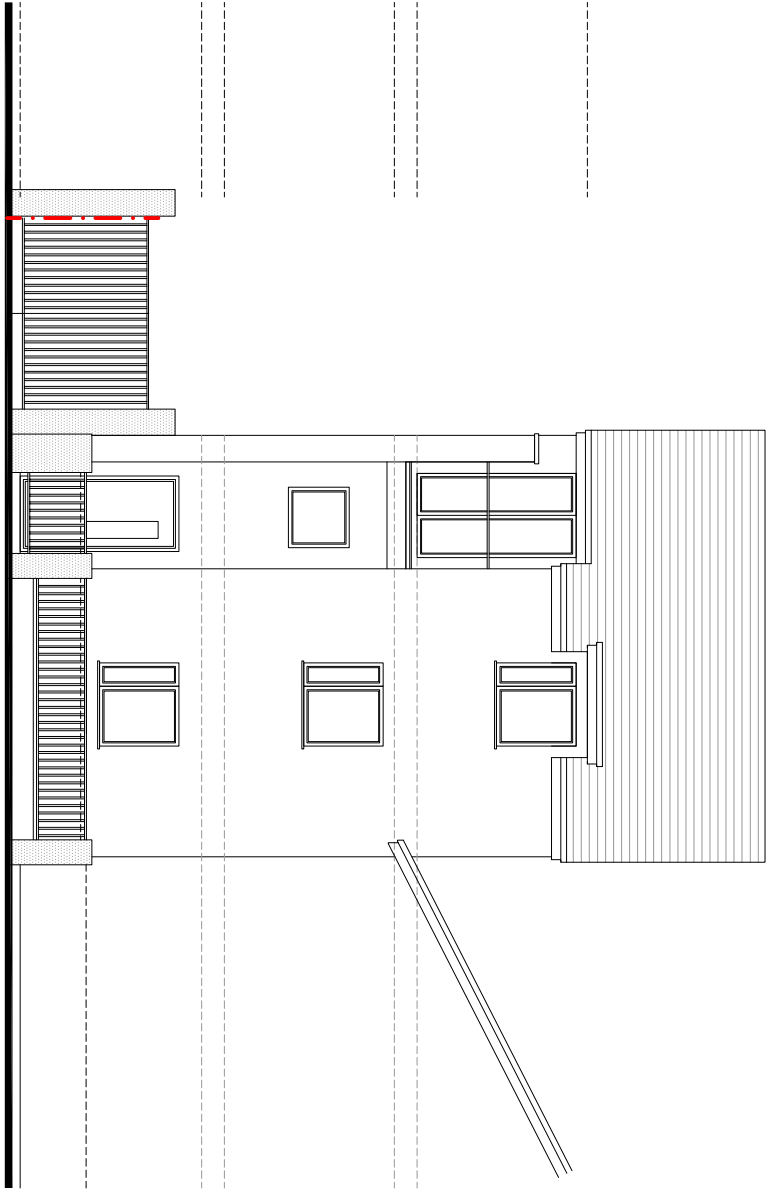


EXISTING front elevation

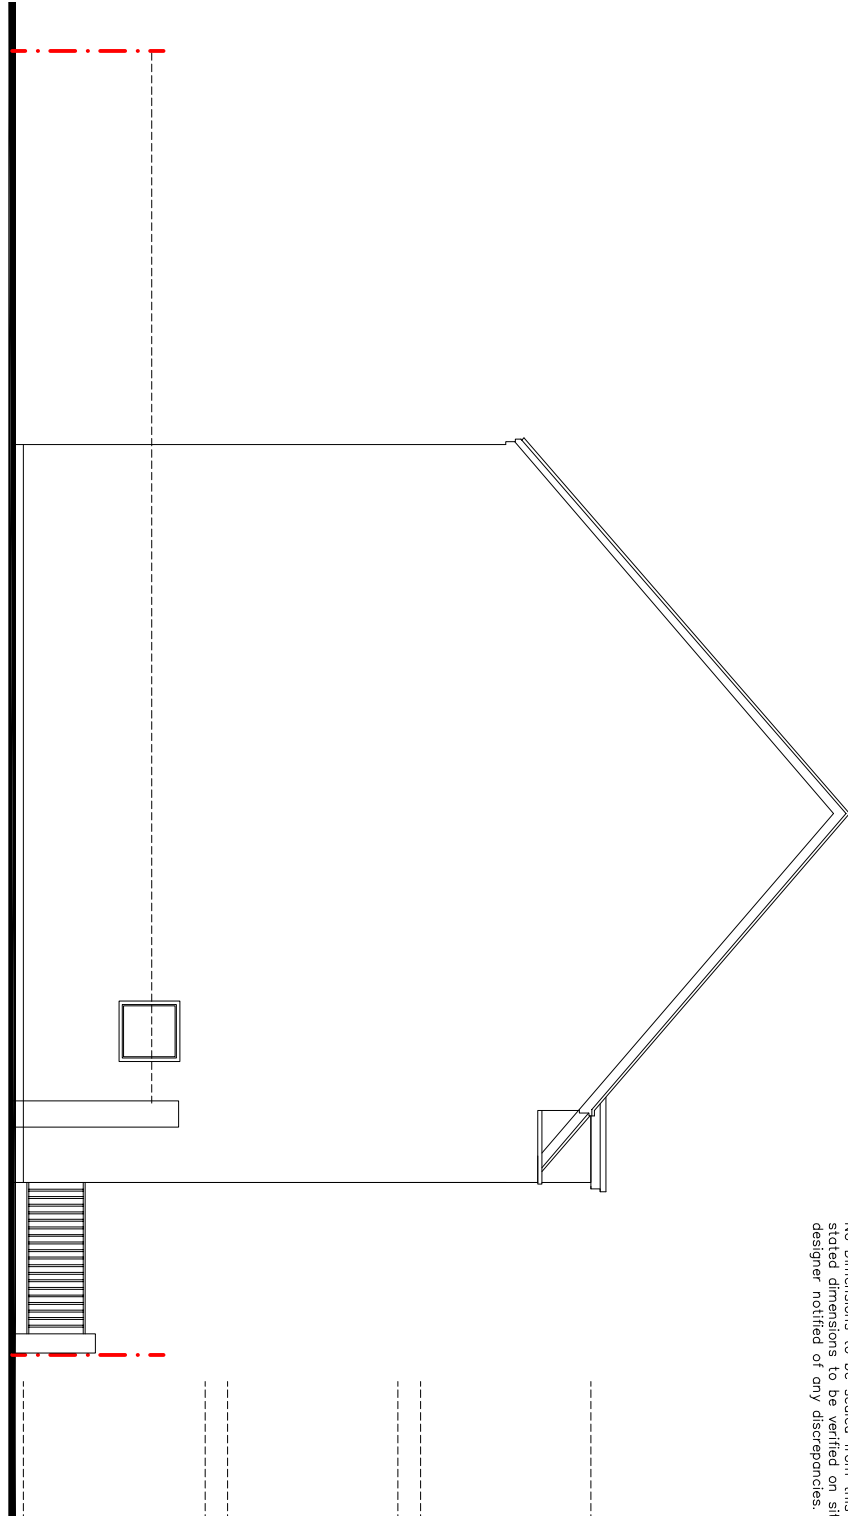

EXISTING side elevation

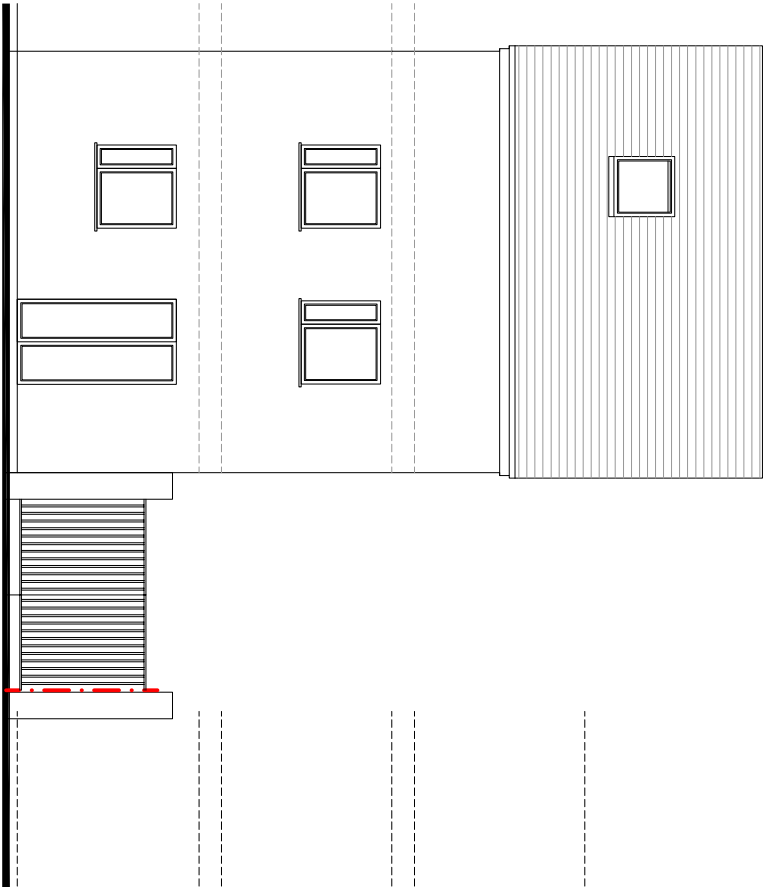

EXISTING rear elevation

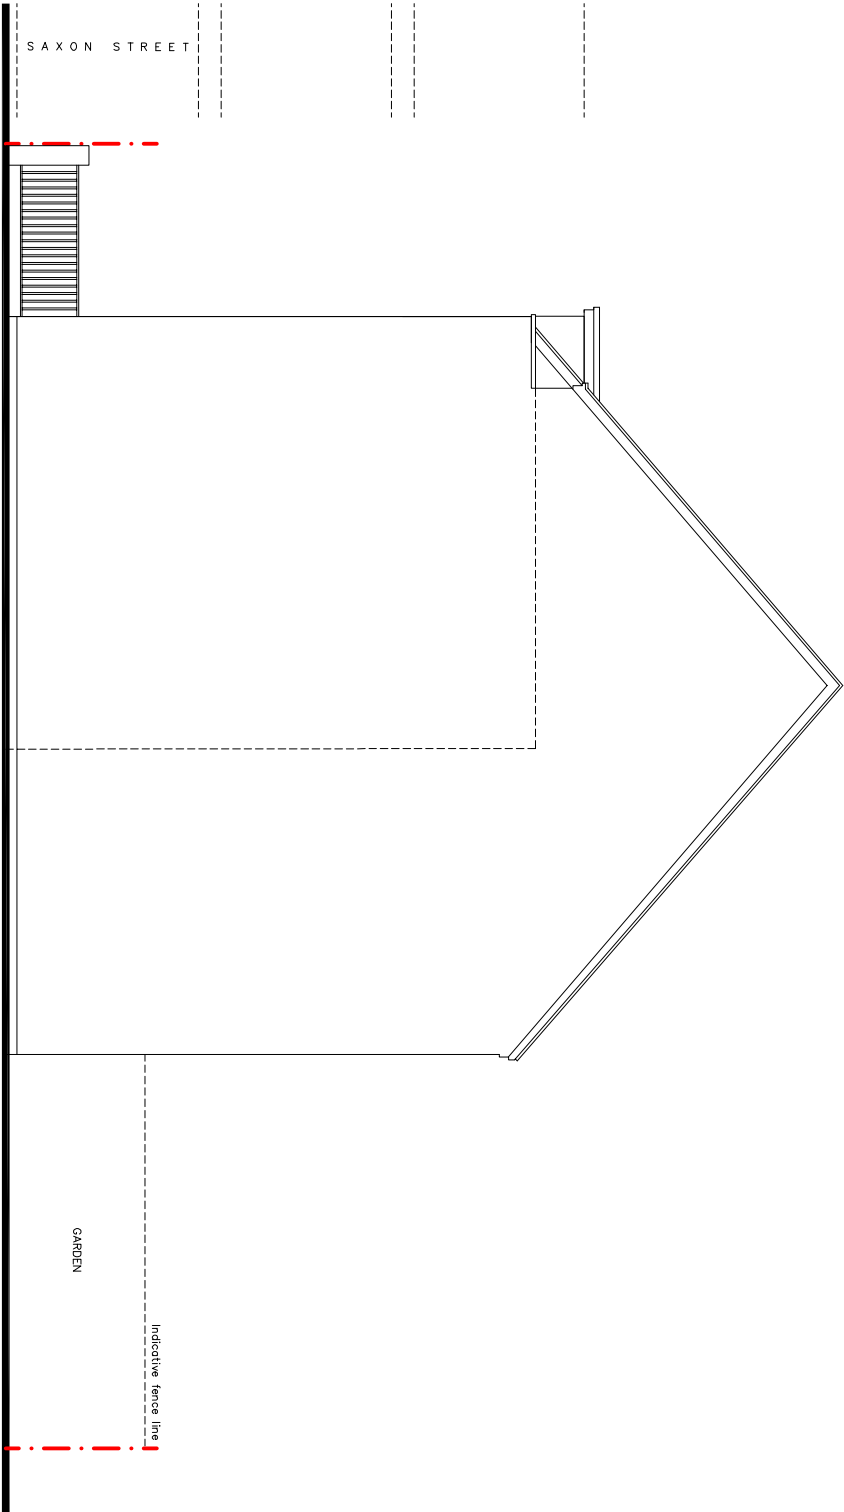

EXISTING side elevation

FOR PLANNING

Project
17 SAXON STREET
ANCOATS
MANCHESTER
M40 7BY

Title
EXISTING ELEVATIONS

Scale	Date
1:100 @ A3	MARCH 2021
Drawn SB	Checked -
Drawing Number 7024_PL04	Revision -