
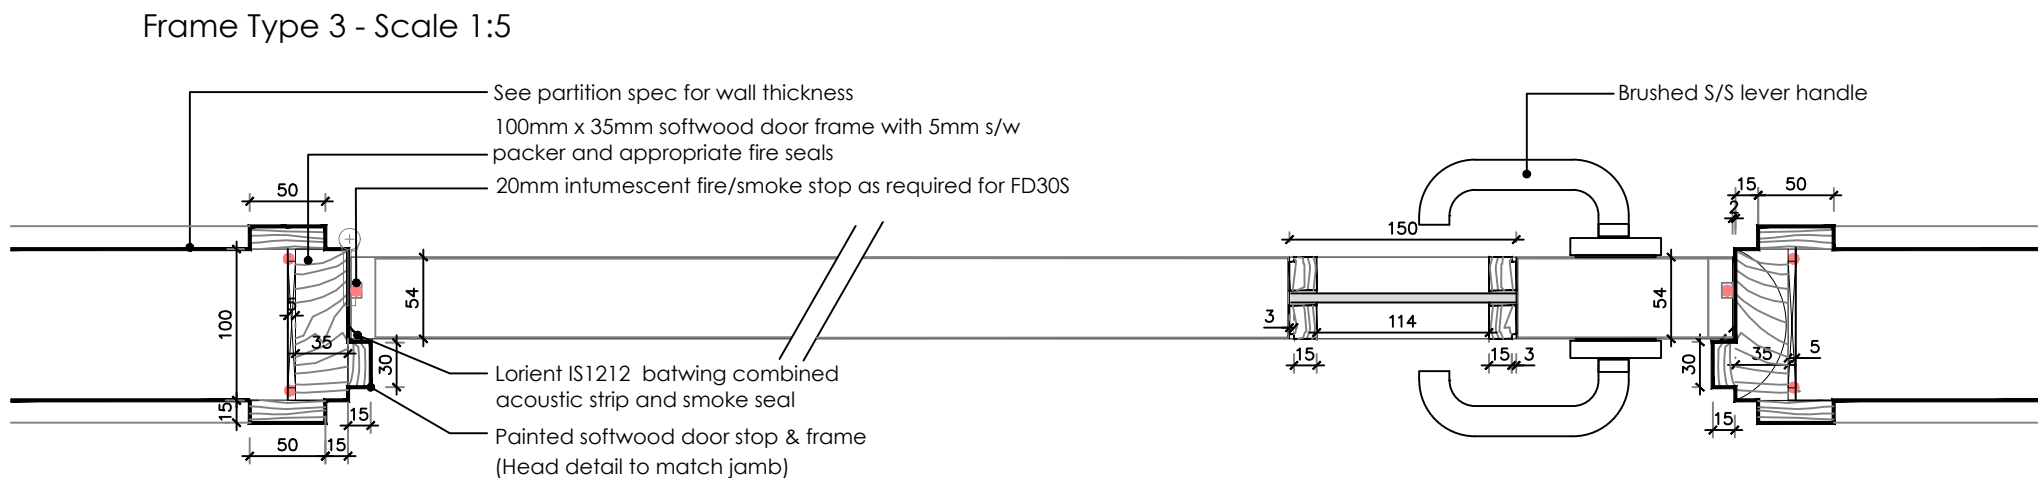
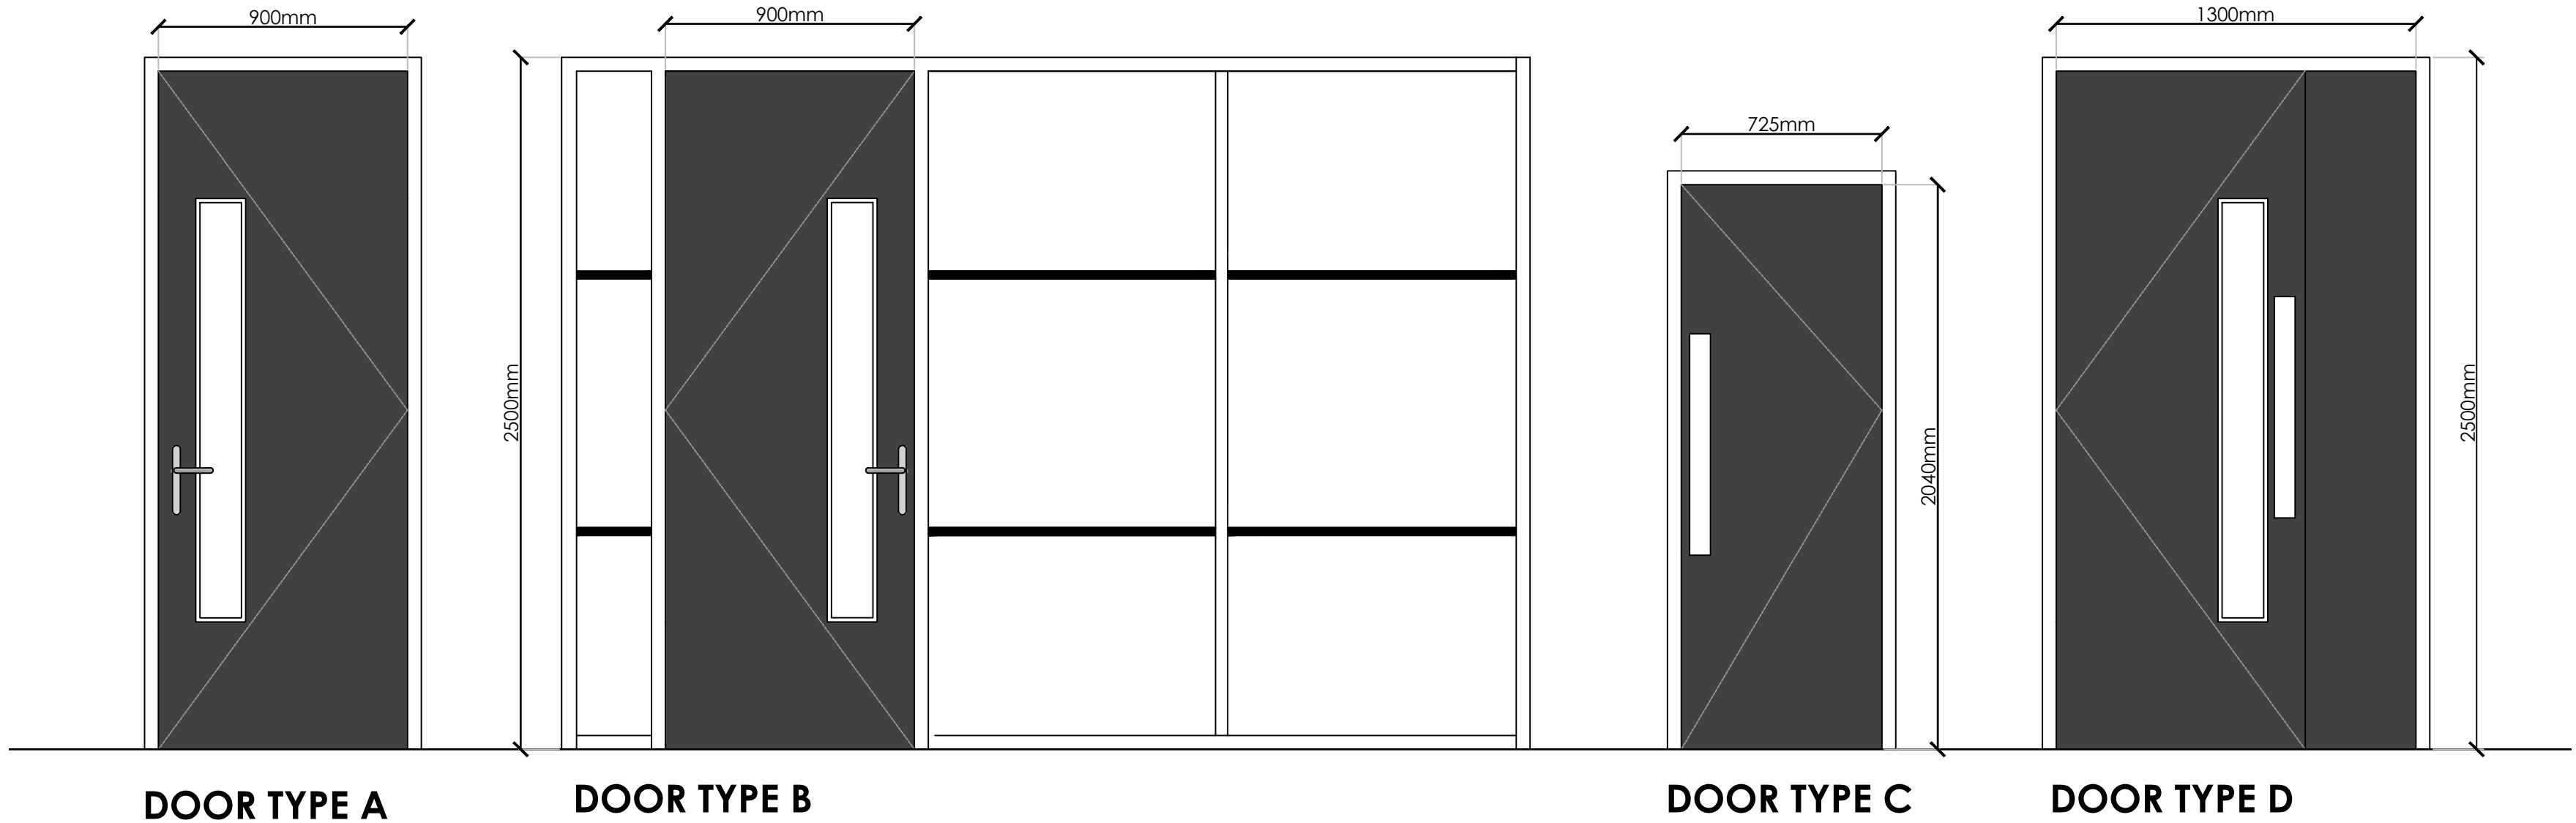


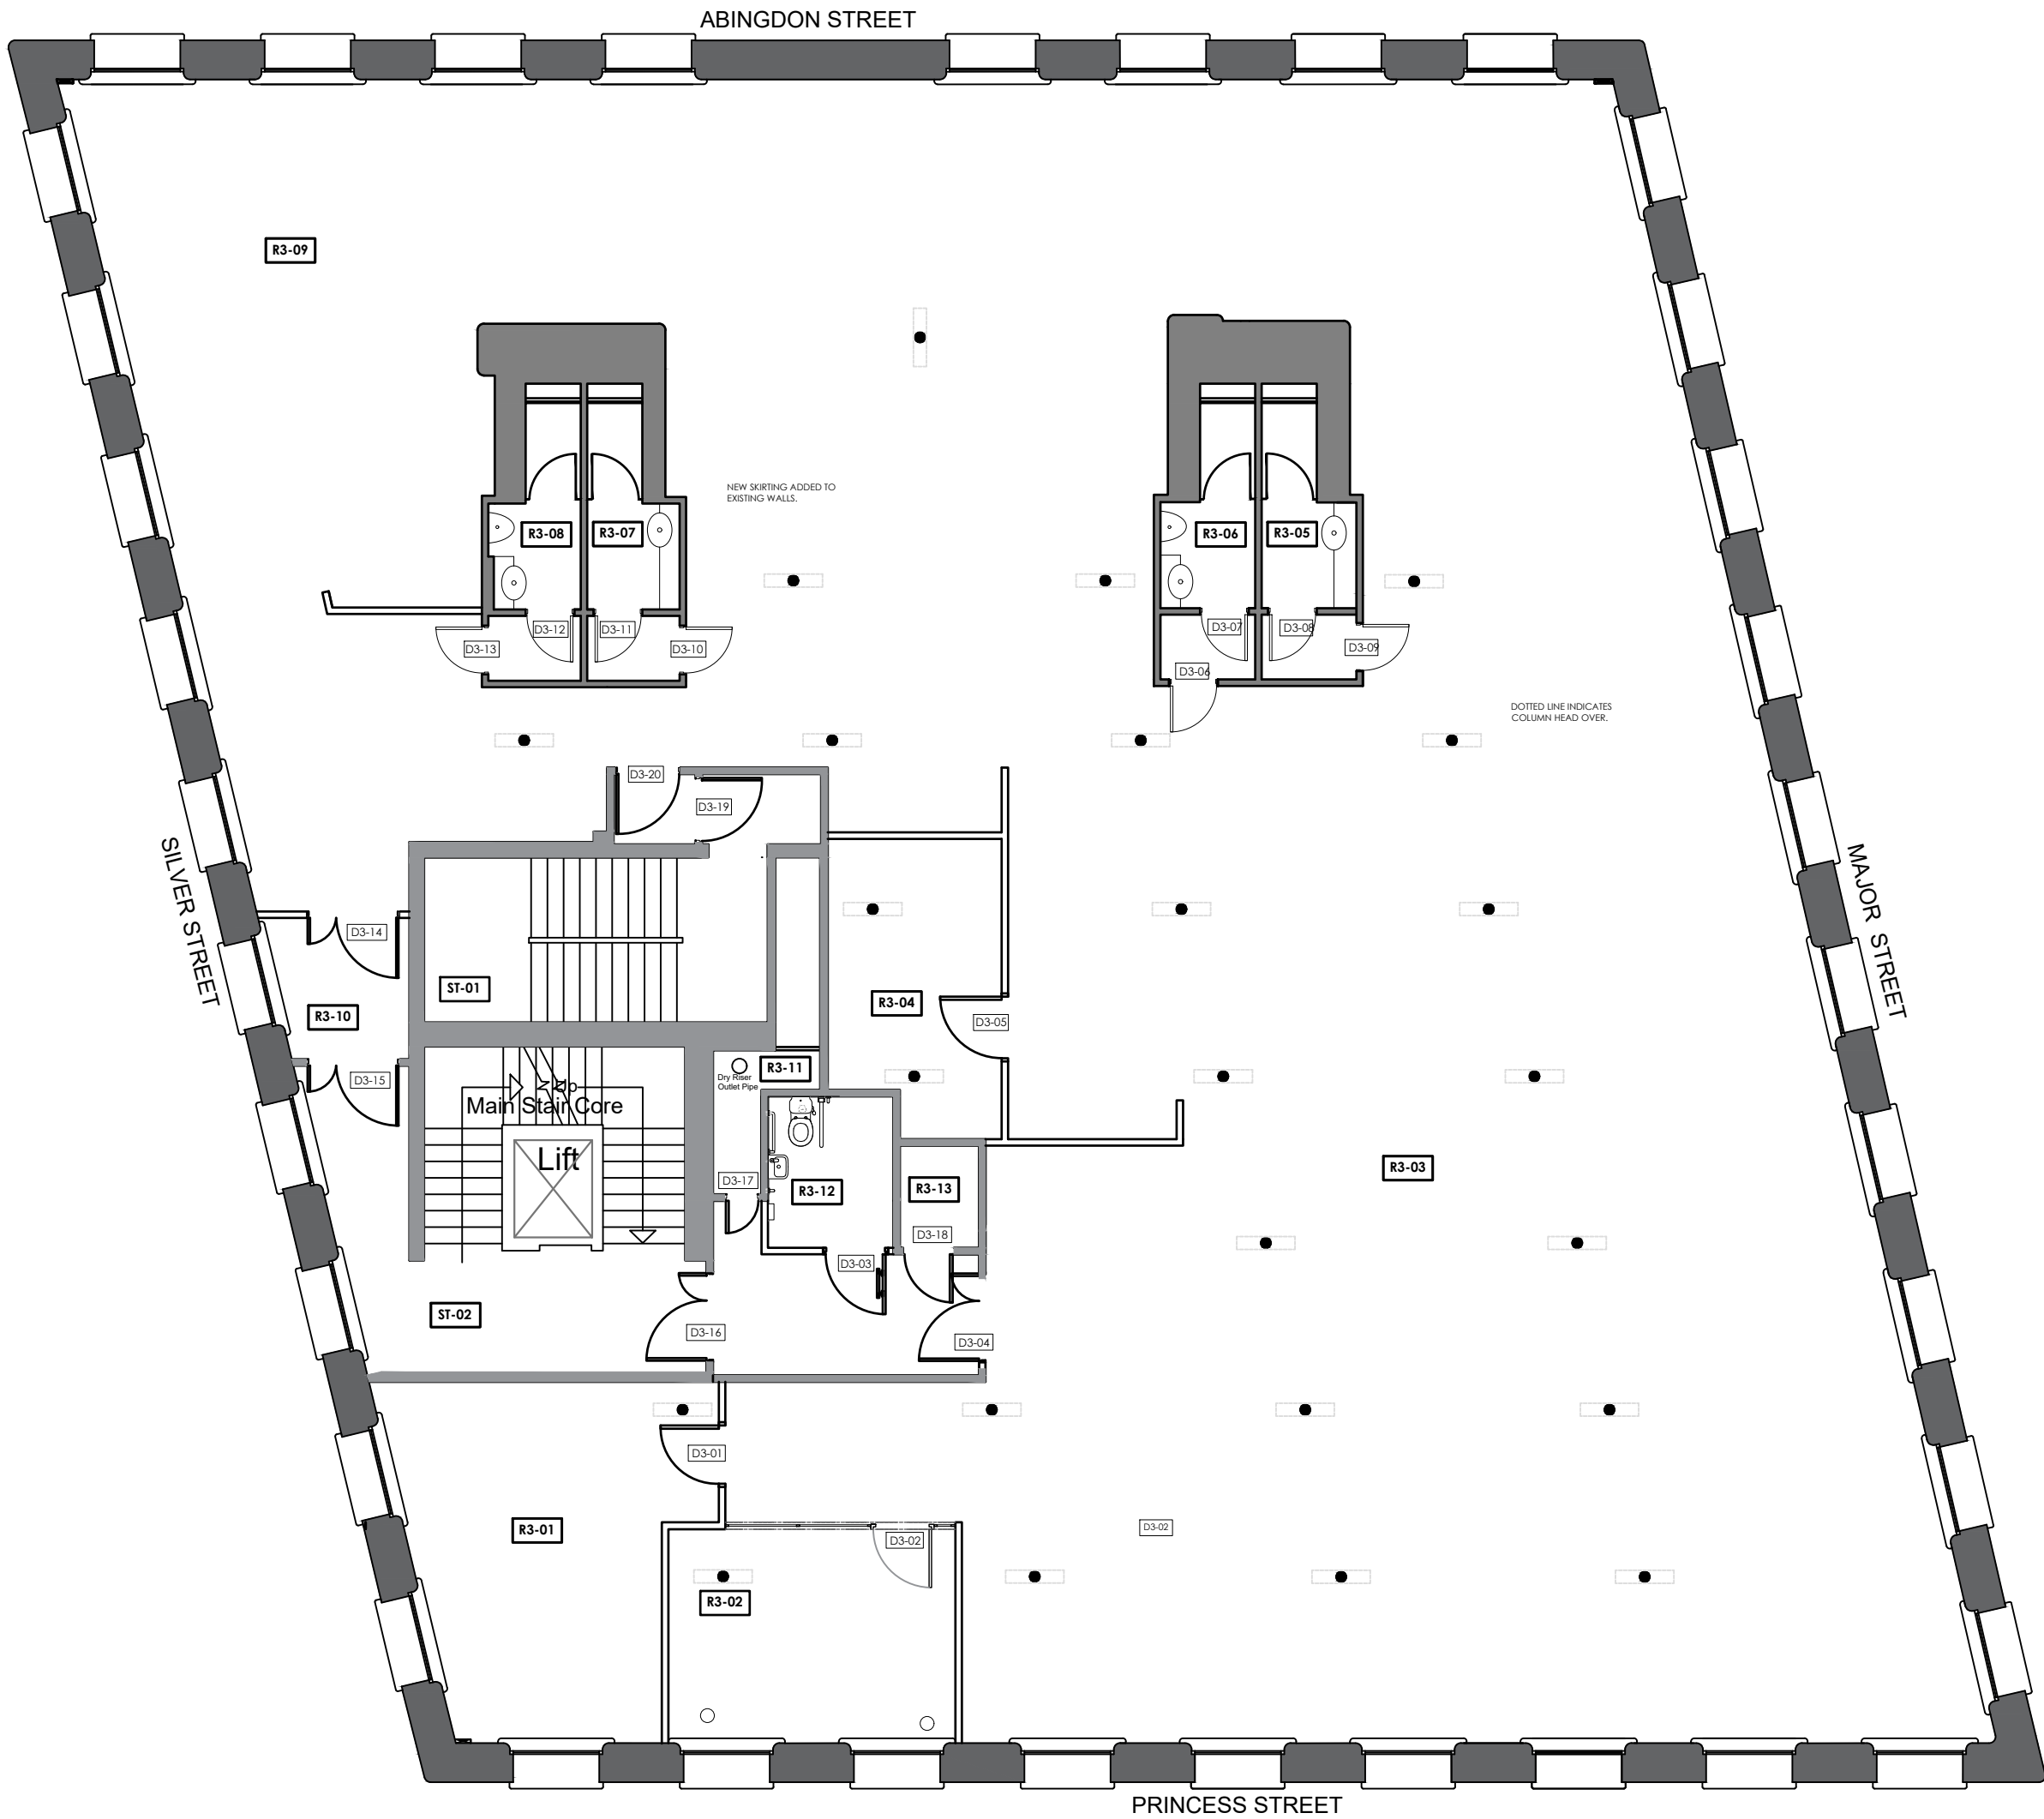

DOOR SCHEDULE

DOOR NO.	ROOM NAME	DOOR					FRAME			VISION PANEL	LEVER HANDLE	PULL HANDLE	PUSH PLATE	SELF CLOSER		FIRE SIGNAGE	FIRE RATING	ADDITIONAL NOTES
		DOOR LEAF	MATERIAL	FINISH	TYPE	MATERIAL	FINISH	COLOUR										
									WIDTH									
3RD FLOOR - 101 PRINCESS STREET MANCHESTER																		
D3-01	MEETING ROOM (R3-01)	900	2500	LAMINATE	FORMICA F7837 GRAPHITE + BEECH LIPPING	A	TIMBER	EGGSHELL PAINT	WHITE	YES	1PR	~	~	~		NO	~	
D3-02	MEETING ROOM (R3-02)	900	2500	LAMINATE	FORMICA F7837 GRAPHITE + BEECH LIPPING	B	ALUMINIUM	POWDERCOATED	RAL 7022	YES	1PR	~	~	~		NO	~	
D3-03	DISABLED WC															YES	FD30S	EXISTING DOOR TO BE RE-USED
D3-04	STAIR 2 - LOBBY															YES	FD60S	EXISTING DOOR TO BE RETAINED
D3-05	STORE ROOM	900	2500	LAMINATE	FORMICA F7837 GRAPHITE + BEECH LIPPING	A	TIMBER	EGGSHELL PAINT	WHITE	YES	1PR	~	~	~		NO	~	
D3-06	WASHROOM R3-06 LOBBY	725	2040	LAMINATE	FORMICA F7837 GRAPHITE + BEECH LIPPING	C	TIMBER	EGGSHELL PAINT	WHITE	YES	~	1no	1no	YES		NO	~	
D3-07	WASHROOM R3-06	725	2040	LAMINATE	FORMICA F7837 GRAPHITE + BEECH LIPPING	C	TIMBER	EGGSHELL PAINT	WHITE	YES	~	1no	1no	YES		NO	~	
D3-08	WASHROOM R3-05	725	2040	LAMINATE	FORMICA F7837 GRAPHITE + BEECH LIPPING	C	TIMBER	EGGSHELL PAINT	WHITE	YES	~	1no	1no	YES		NO	~	
D3-09	WASHROOM R3-05 LOBBY	725	2040	LAMINATE	FORMICA F7837 GRAPHITE + BEECH LIPPING	C	TIMBER	EGGSHELL PAINT	WHITE	YES	~	1no	1no	YES		NO	~	
D3-10	WASHROOM R3-07 LOBBY	725	2040	LAMINATE	FORMICA F7837 GRAPHITE + BEECH LIPPING	C	TIMBER	EGGSHELL PAINT	WHITE	YES	~	1no	1no	YES		NO	~	
D3-11	WASHROOM R3-07	725	2040	LAMINATE	FORMICA F7837 GRAPHITE + BEECH LIPPING	C	TIMBER	EGGSHELL PAINT	WHITE	YES	~	1no	1no	YES		NO	~	
D3-12	WASHROOM R3-08	725	2040	LAMINATE	FORMICA F7837 GRAPHITE + BEECH LIPPING	C	TIMBER	EGGSHELL PAINT	WHITE	YES	~	1no	1no	YES		NO	~	
D3-13	WASHROOM R3-08 LOBBY	725	2040	LAMINATE	FORMICA F7837 GRAPHITE + BEECH LIPPING	C	TIMBER	EGGSHELL PAINT	WHITE	YES	~	1no	1no	YES		NO	~	
D3-14	STAIR 2 - NEW LOBBY	1380	2500	LAMINATE	FORMICA F7837 GRAPHITE + BEECH LIPPING	D	TIMBER	EGGSHELL PAINT	WHITE	YES	~	1no	1no	YES		YES	FD30S	
D3-15	STAIR 2															YES	FD30S	EXISTING DOOR TO BE RETAINED
D3-16	STAIR 2															YES	FD30S	EXISTING DOOR TO BE RETAINED
D3-17	DRY RISER															YES	FD30S	EXISTING DOOR TO BE RETAINED
D3-18	PLANT ROOM															YES	FD30S	EXISTING DOOR TO BE RETAINED
D3-19	STAIR 1 - LOBBY															YES	FD30S	EXISTING DOOR TO BE RETAINED
D3-20	STAIR 1															YES	FD30S	EXISTING DOOR TO BE RETAINED

NOTES

ALL IRONMONGERY TO BE APPROVED BY DESIGN TEAM

FRAMES & ARCHITRAVES TO BE PAINTED SATINWOOD - RAL 9010 - WHITE TO MATCH WALL FINISHES & SKIRTINGS


ALL GLAZING TO DOORS IS TO BE SUITABLY FIRE RATED TO MATCH DOOR POSITIONED TO SUIT MINIMUM ZONES OF VISIBILITY AS DETERMINED IN BS6830:2001.

ALL DOOR OPENING FURNITURE IS TO BE OF A SUITABLE SIZE AND POSITION AS DEFINED IN BS6830:2001.

ALL PACKING MATERIAL IS TO BE NON COMBUSTIBLE.

ALL PLASTER TO FRAME JOINTS ARE TO RECEIVE A SUITABLE PROPRIETARY TRIM PIECE.

FOR CONSTRUCTION

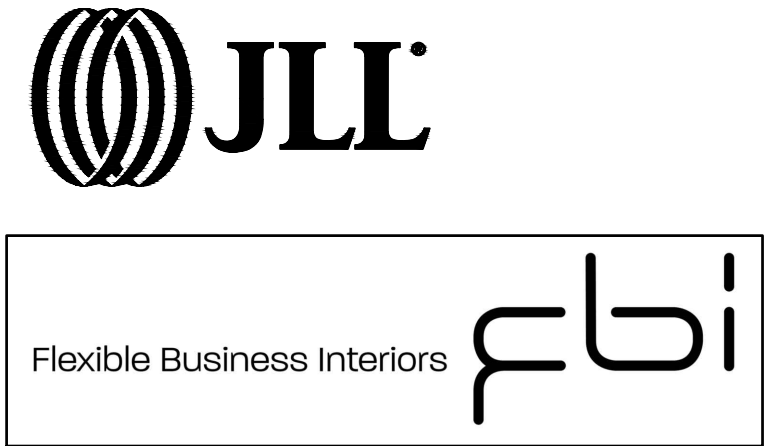

Rev Date Description Initials

B	19.02.21	Coordinated following VE amends.	FLC
A	17.02.21	Coordinated following final site check.	FLC

Client:

ASI

Project:

CAT A + REFURBISHMENT

Address:

101 PRINCESS ST MANCHESTER

Drawing Title:

3RD FLOOR DOOR SCHEDULE

Date: 05.02.2021

Project Number: 1213

Scale: 1:100@A1

Drawn by: FLC

Drawing Number: **1213-03-DS01B**

101 PRINCESS ST
DOOR SCHEDULE