


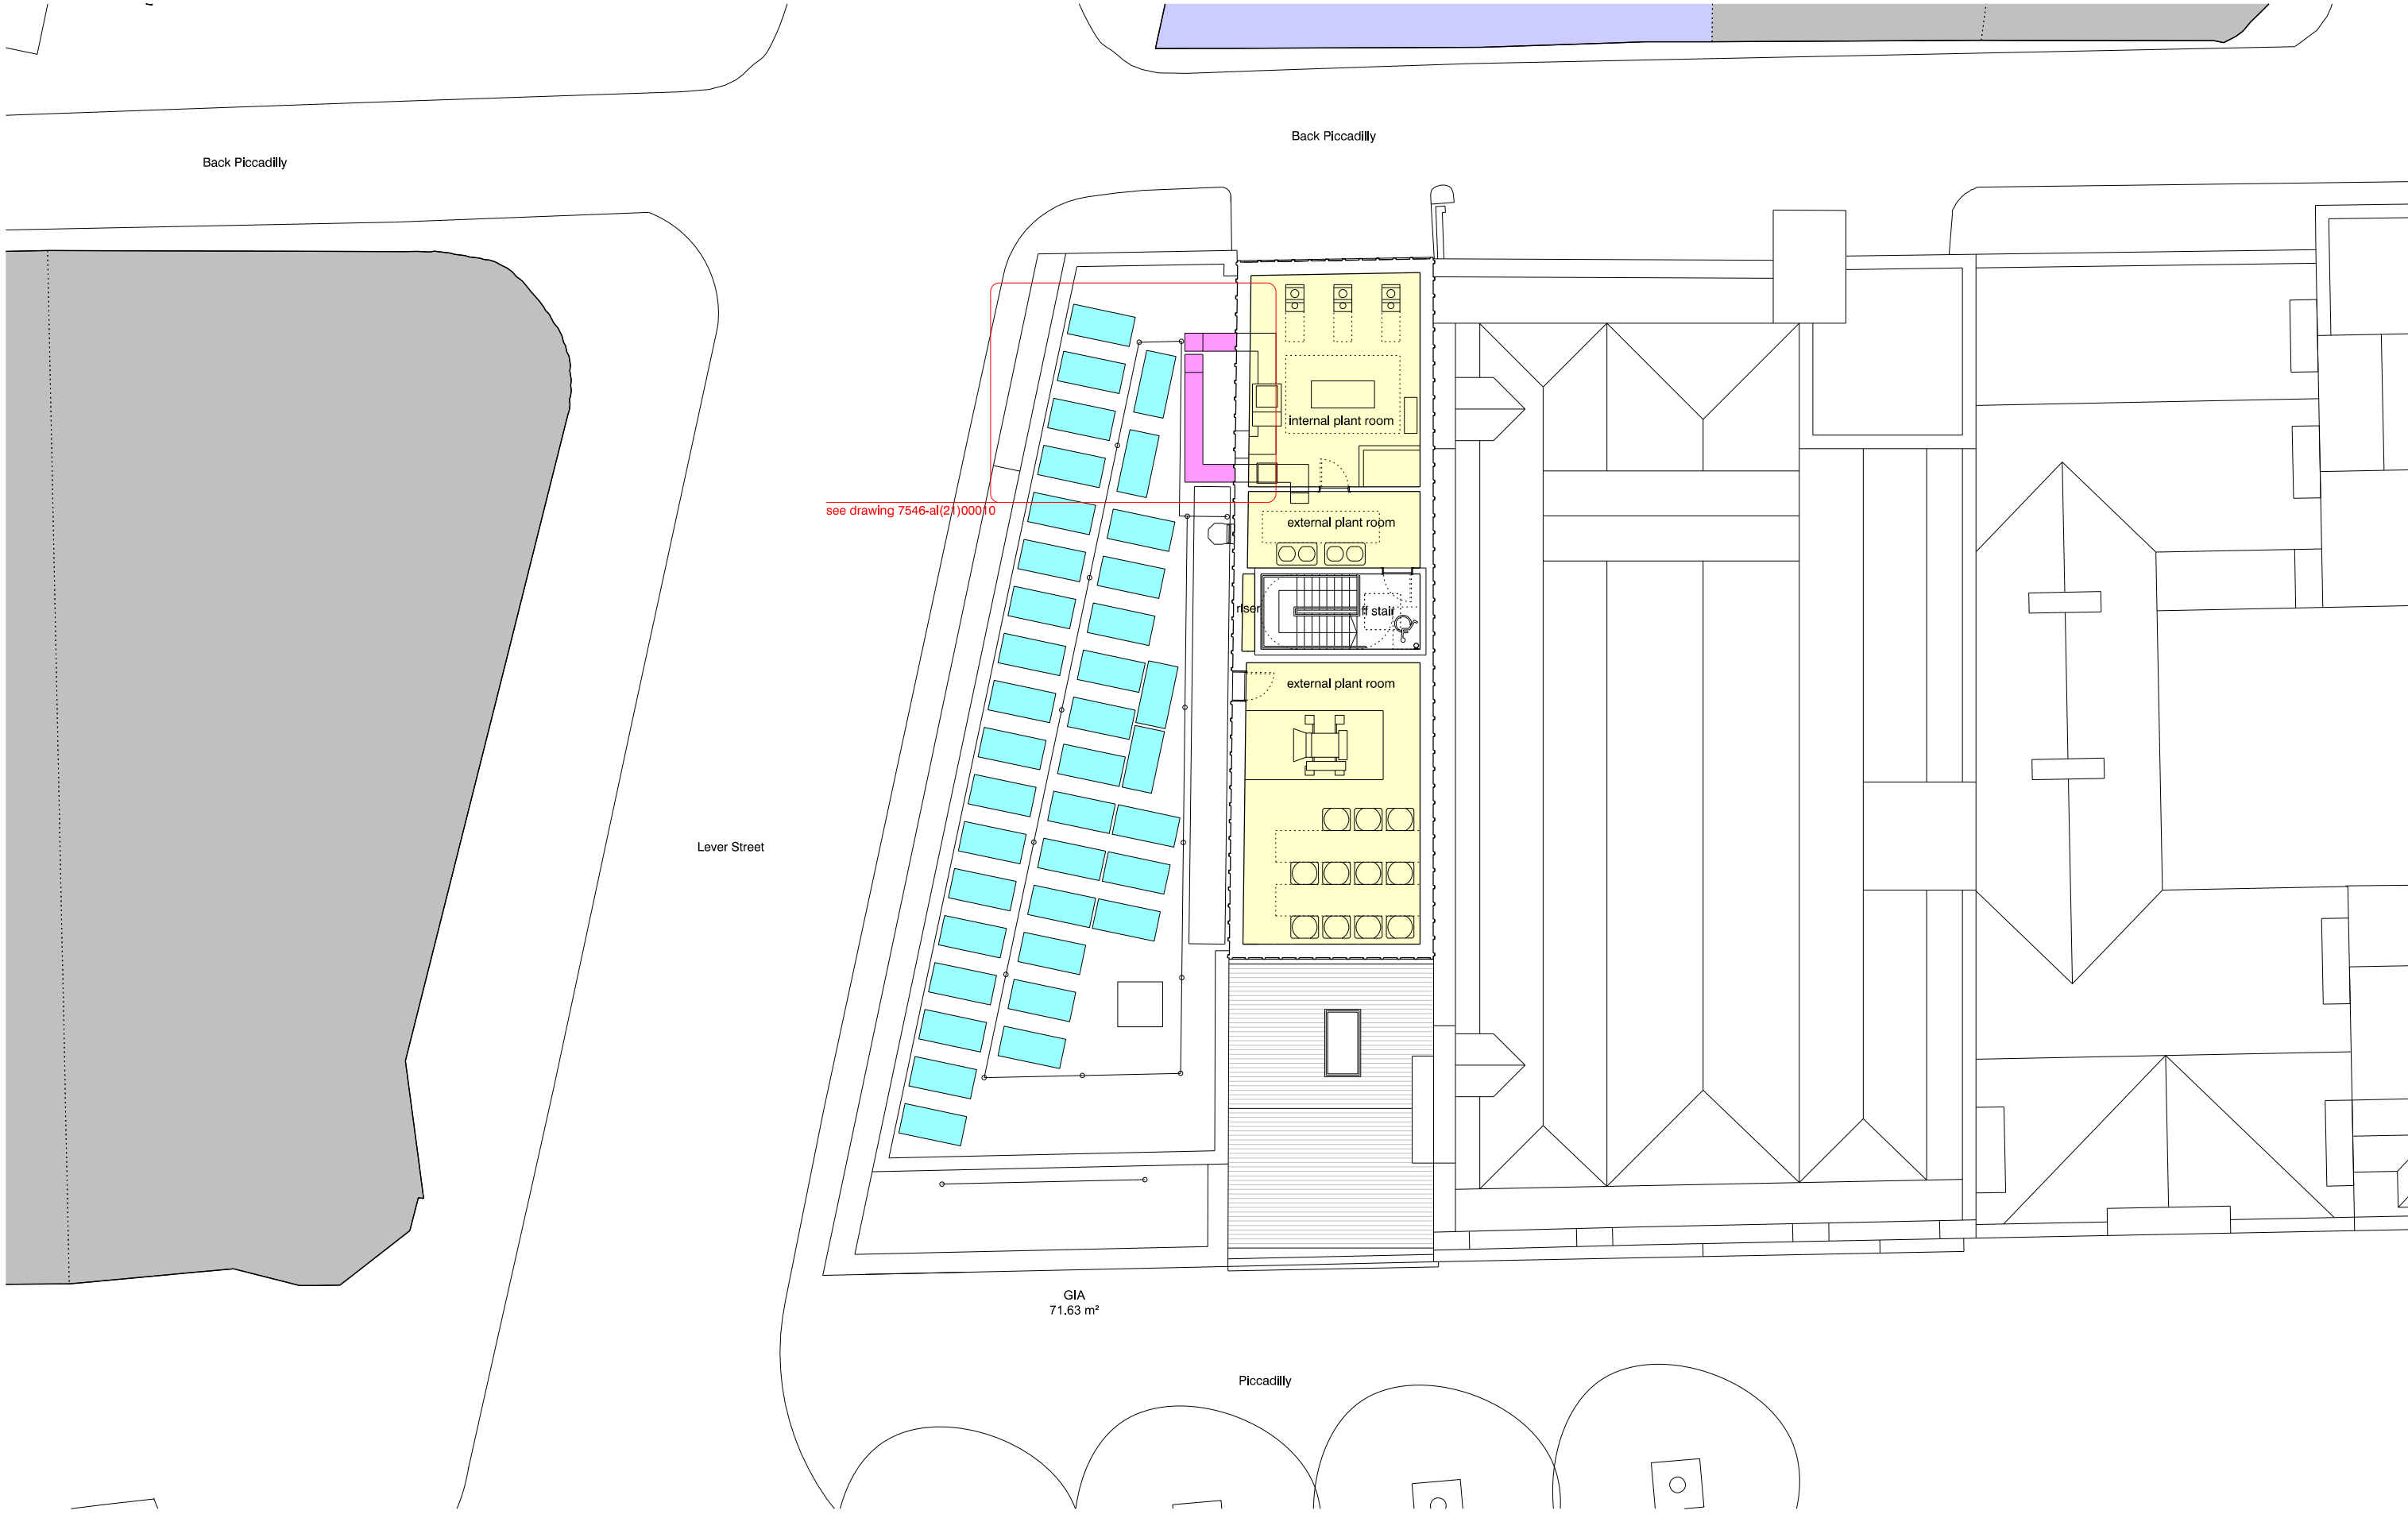

revision:	date:	note:
P01	2020.06.02	preliminary first issue
P02	2020.06.29	structure added
P03	2020.07.09	updated
P04	2020.7.31	updated
P05	2021.02.10	updated
P06	2021.04.29	note added to PVs

note:

all mechanical plant in the area marked yellow is concealed within a 2.8m high brickwork encloser to prevent being visible

all photo-voltaics identified in blue do not project above the height of the parapet, to prevent being visible

the 2 ducts identified in pink project 450mm above the parapet, so they may be visible from distant views only



project
43-47 piccadilly, manchester

job no.
7422

title
proposed 12th floor plan

scale
1:200 @ A3

drawing no.
7546-al(04)0022

stephenson hamilton risley
STUDIO

3 riverside mews
4 commercial street
manchester, M15 4RQ
www.shr.studio
mail@shr.studio
0161 832 0244