




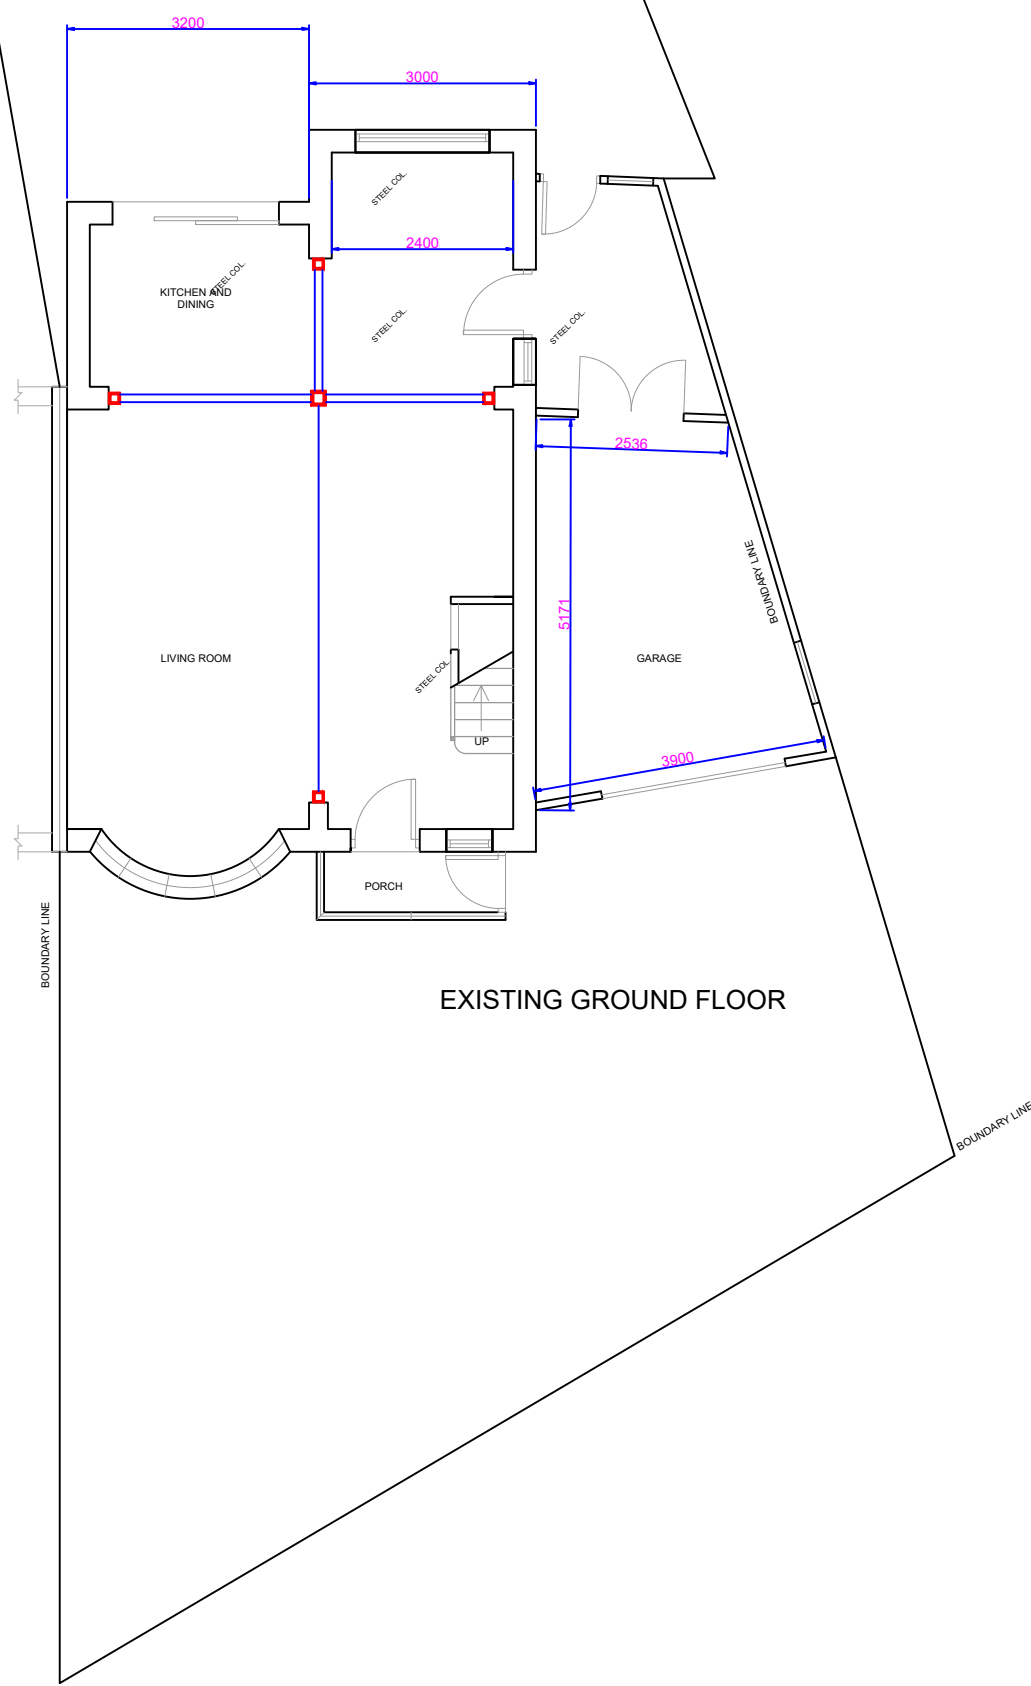

EXISTING GROUND FLOOR

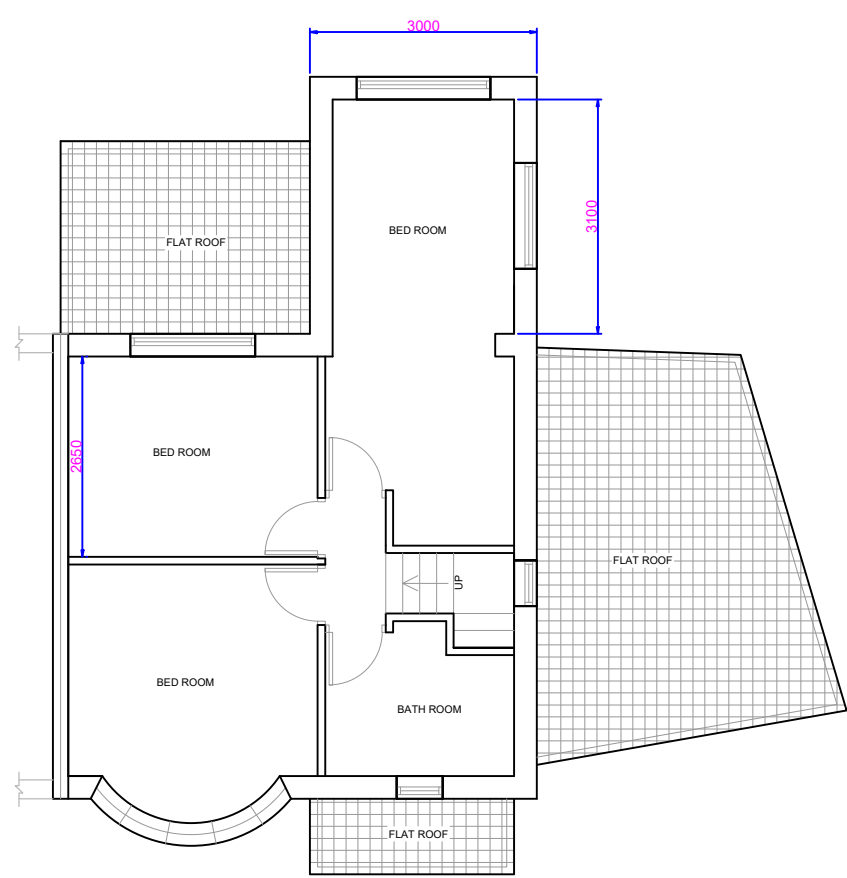

EXISTING FIRST FLOOR

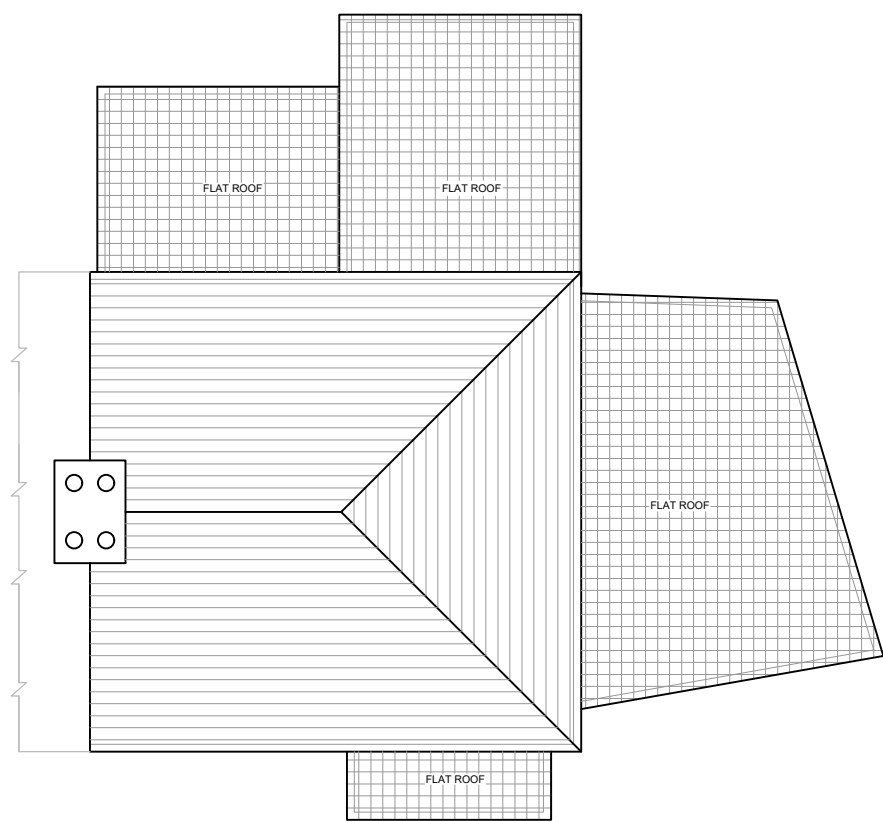


EXISTING ROOF PLAN




EXISTING FRONT ELEVATION




EXISTING REAR ELEVATION

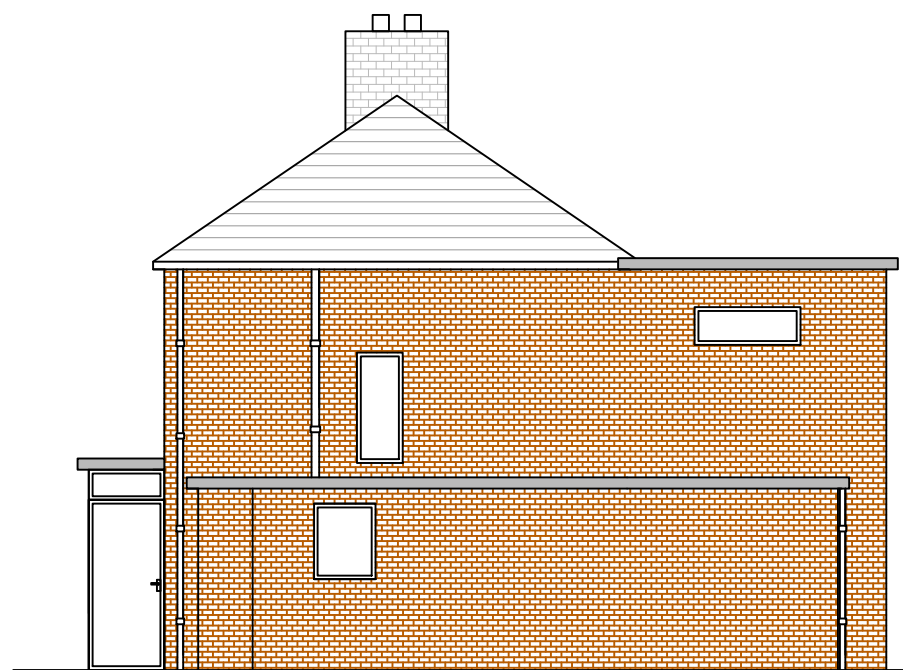


EXISTING SIDE ELEVATION

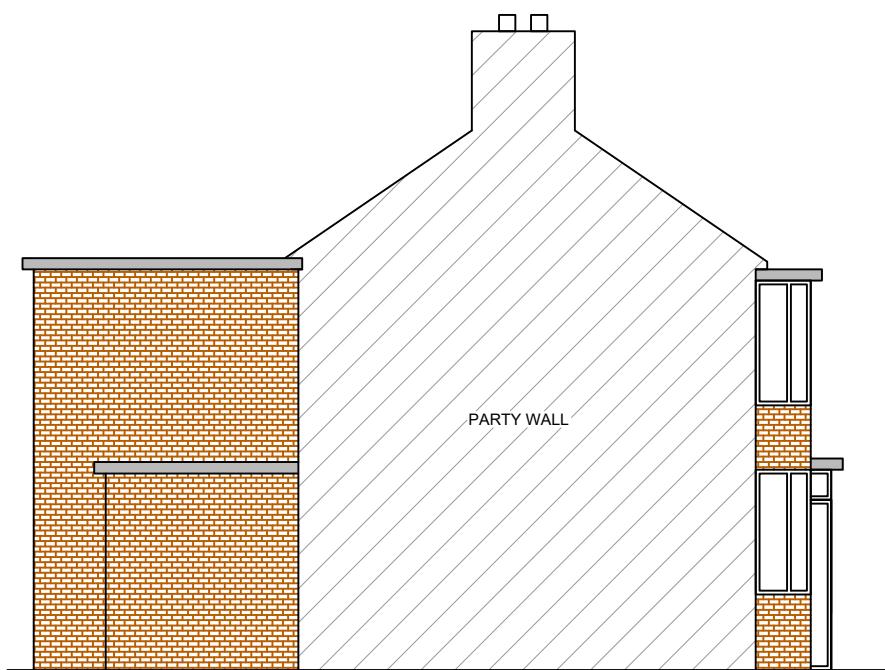


EXISTING SIDE ELEVATION
SE VIEW

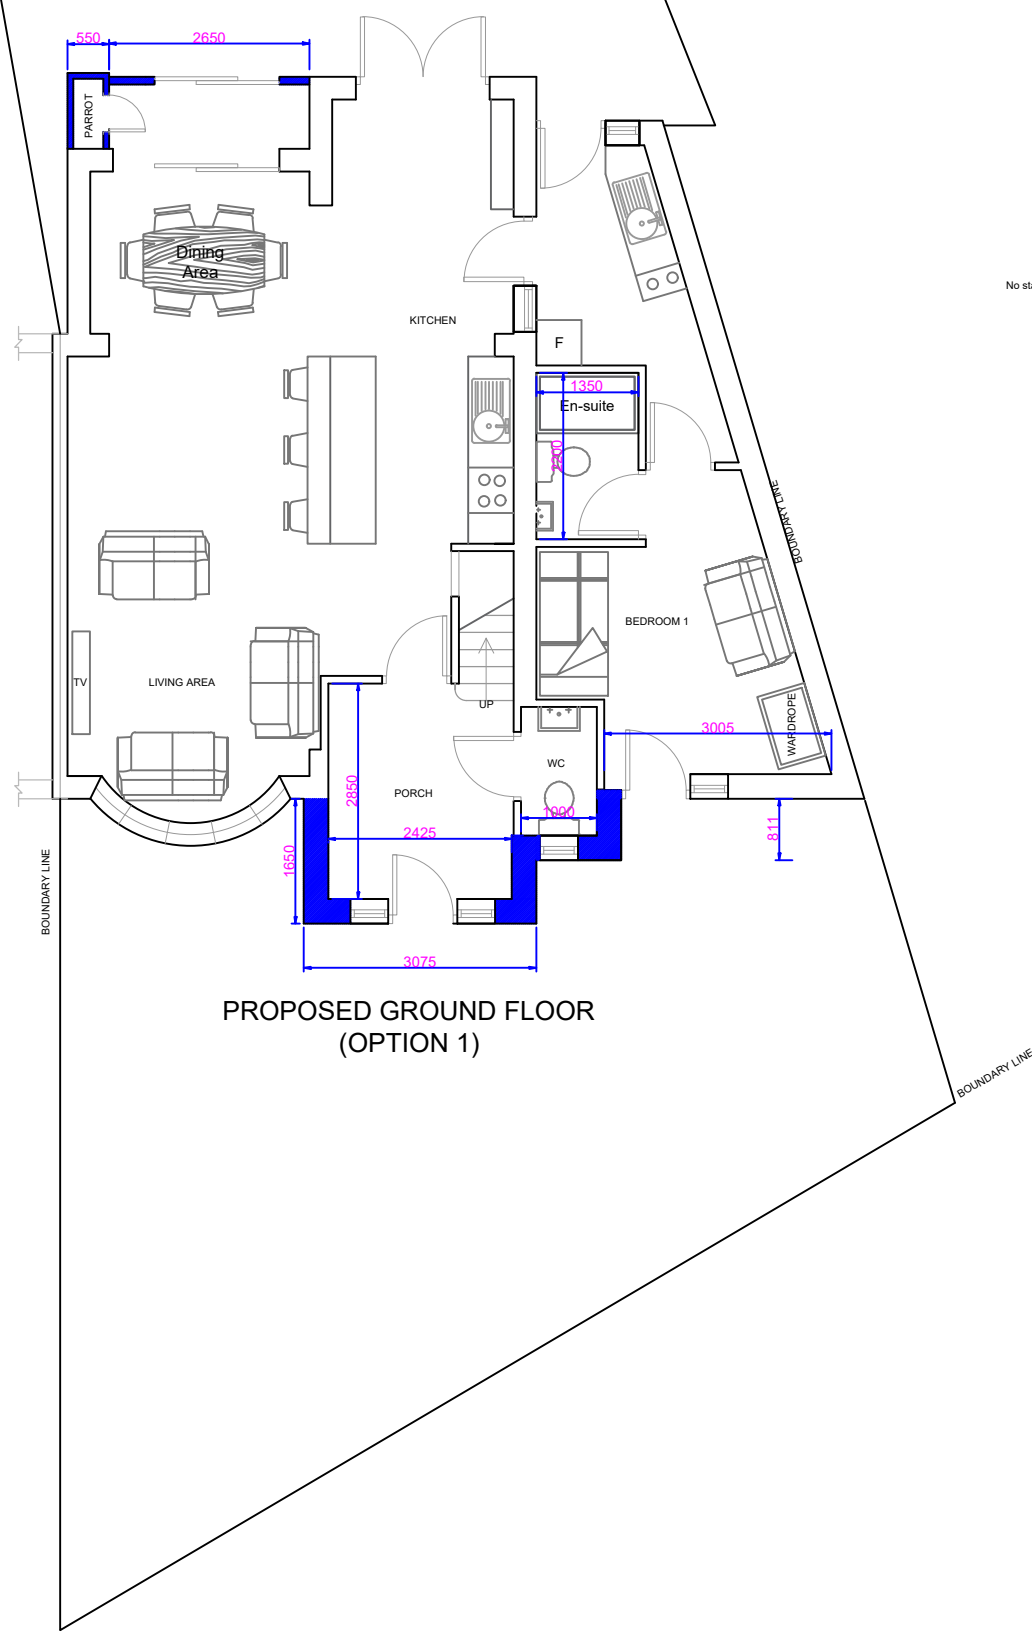

PROPOSED GROUND FLOOR
(OPTION 1)

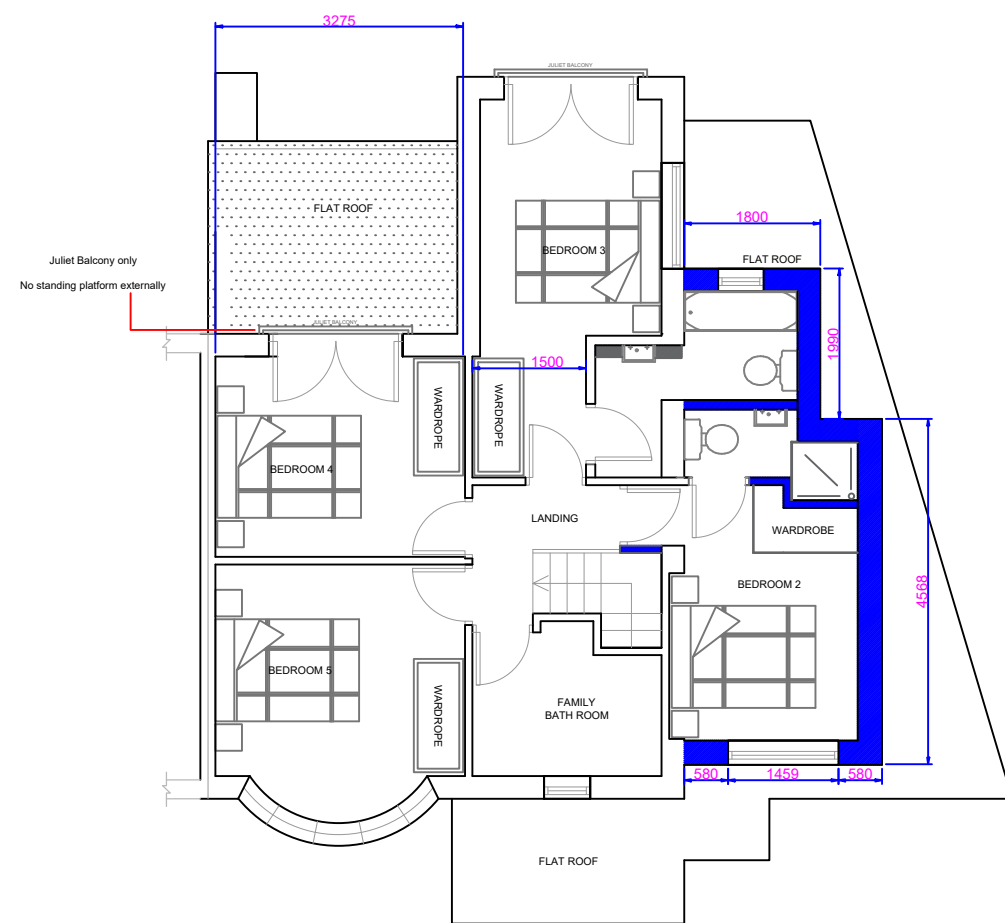


PROPOSED FIRST FLOOR

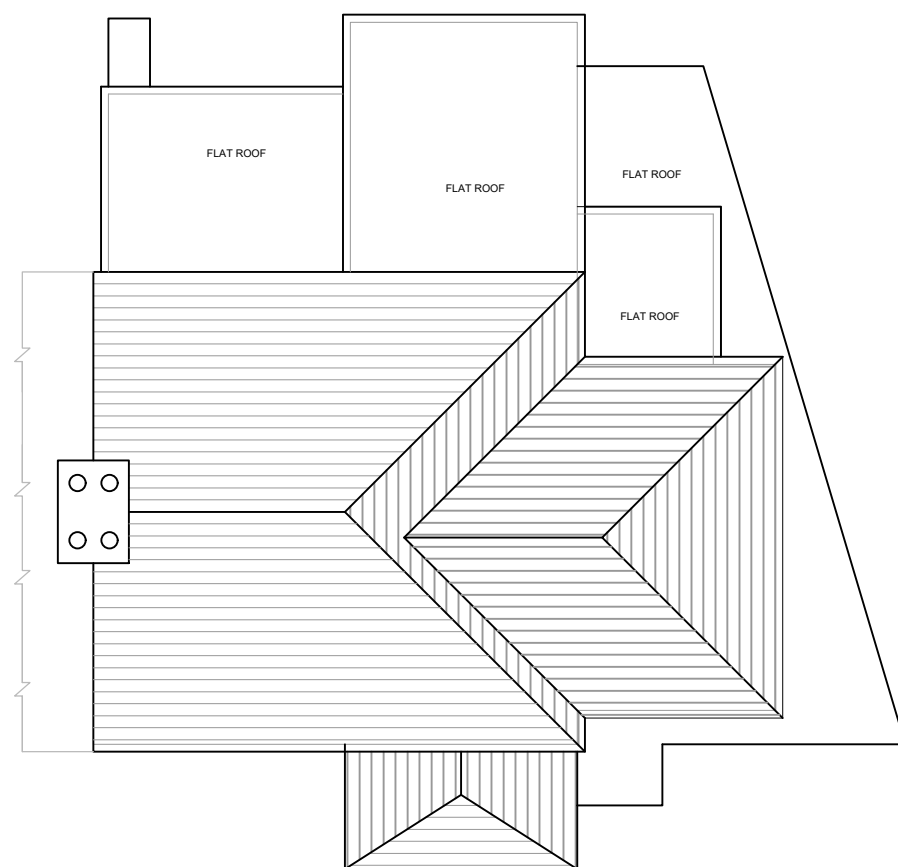

PROPOSED ROOF PLAN




PROPOSED FRONT ELEVATION

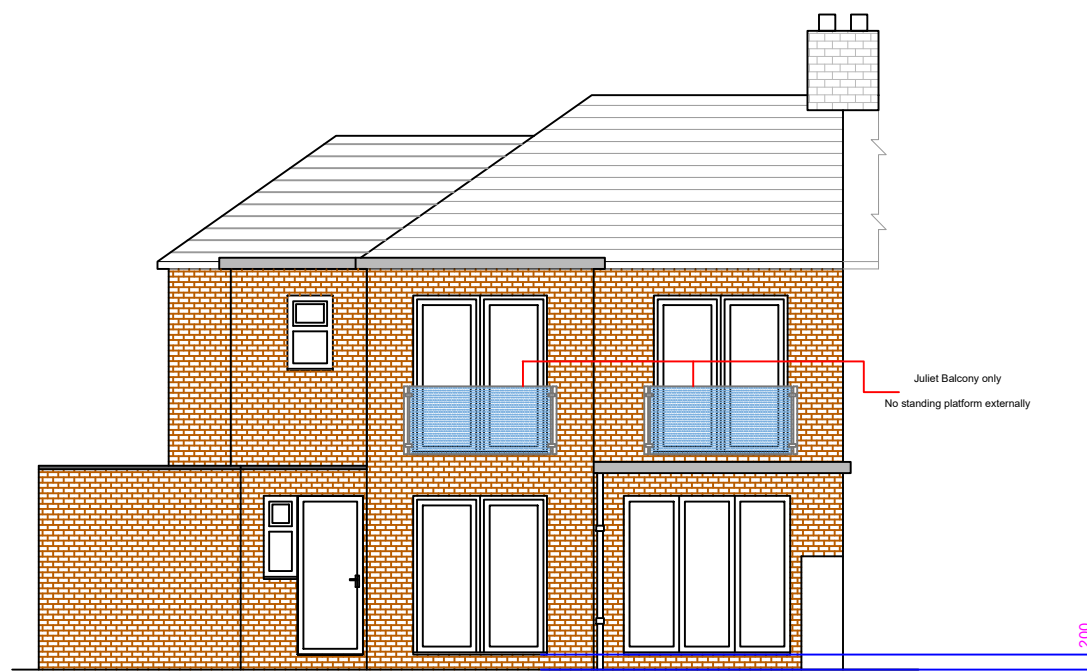


PROPOSED REAR ELEVATION

ALL NEW FLOOR LEVELS ARE
TO MATCH EXISTING
DWELLING FLOOR LEVELS


ALL NEW FLOOR LEVELS ARE
TO MATCH EXISTING
DWELLING FLOOR LEVELS

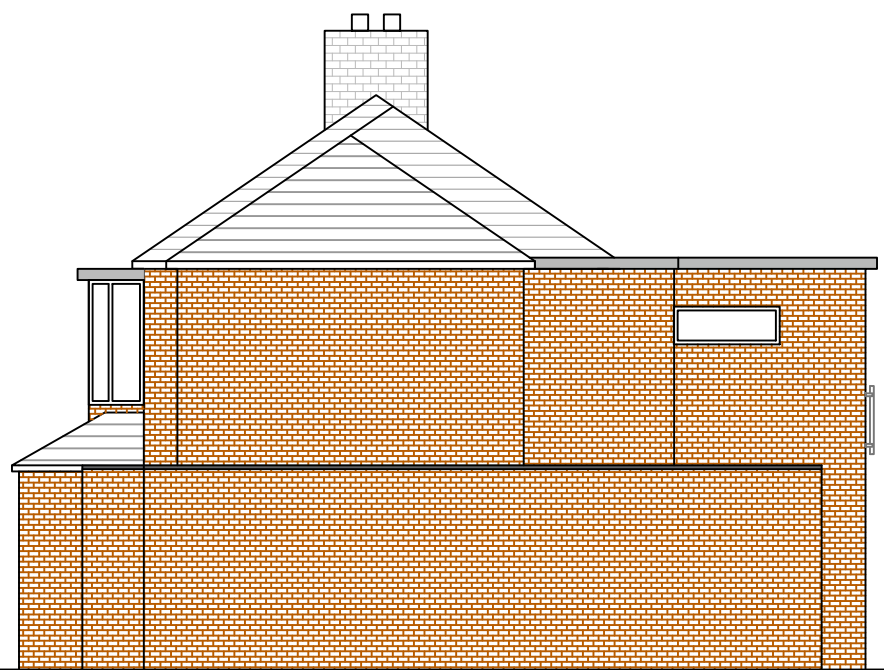

PROPOSED SIDE ELEVATION

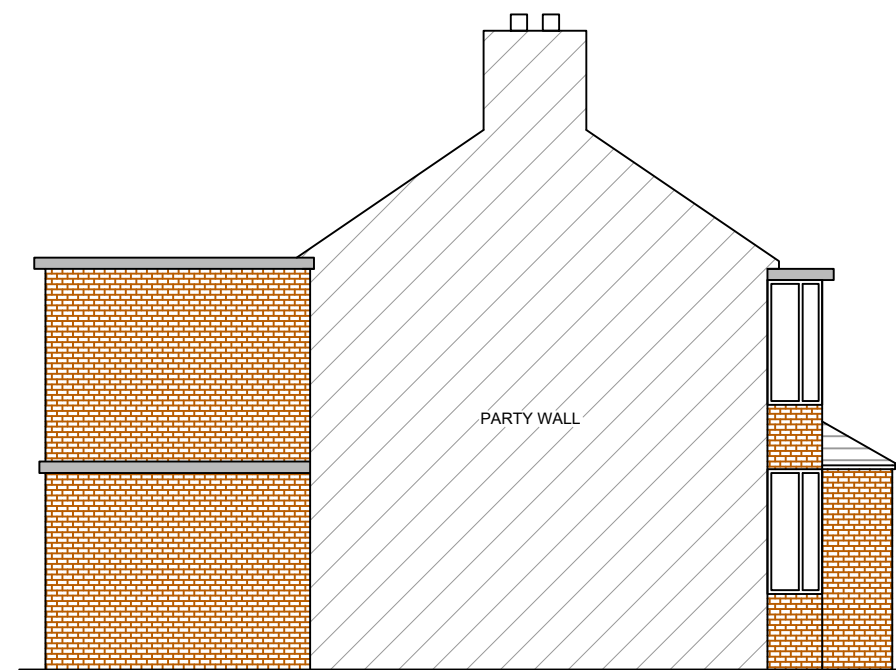

PROPOSED SIDE ELEVATION
SE VIEW

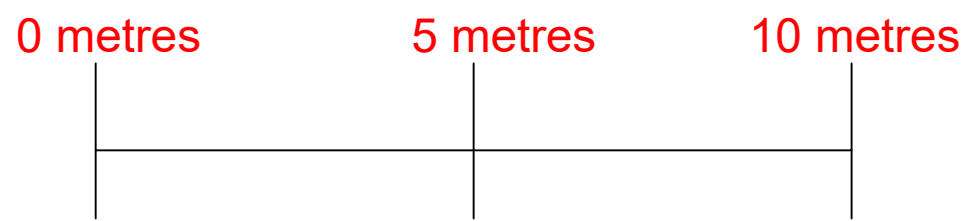

NOTES

REVISIONS

REFERENCE NO: 1244 PLANNING REV 1
30.4.2021

PROJECT: EXTENSION @ 6 MOOR PARK
RD EAST DIDSBURY

CLIENT:FARAH KHAN

SCALE: 1:100 ON A1 PAPER

REFERENCE NO: 1244 PLANNING REV 1

BARRY CULLEN
ARCHITECTURE
email:barrycullen_bc@yahoo.co.uk
mob: 07851262695

