



All elevations are to be checked on site, any discrepancies are to be reported to the Architect  
before construction. Do not scale from the drawings.  
The drawings are to be used for construction purposes only and are not to be used for any other  
purpose. Any discrepancies are to be reported to the Architect before the drawings are  
commenced.

All structural components shown are indicated only. Details / calculations of structural members  
are to be provided by the structural engineer.  
The drawings to comply.


|   |                      |            |
|---|----------------------|------------|
| A | General arrangements | 15/03/2015 |
| B | General arrangements | 07/04/2015 |

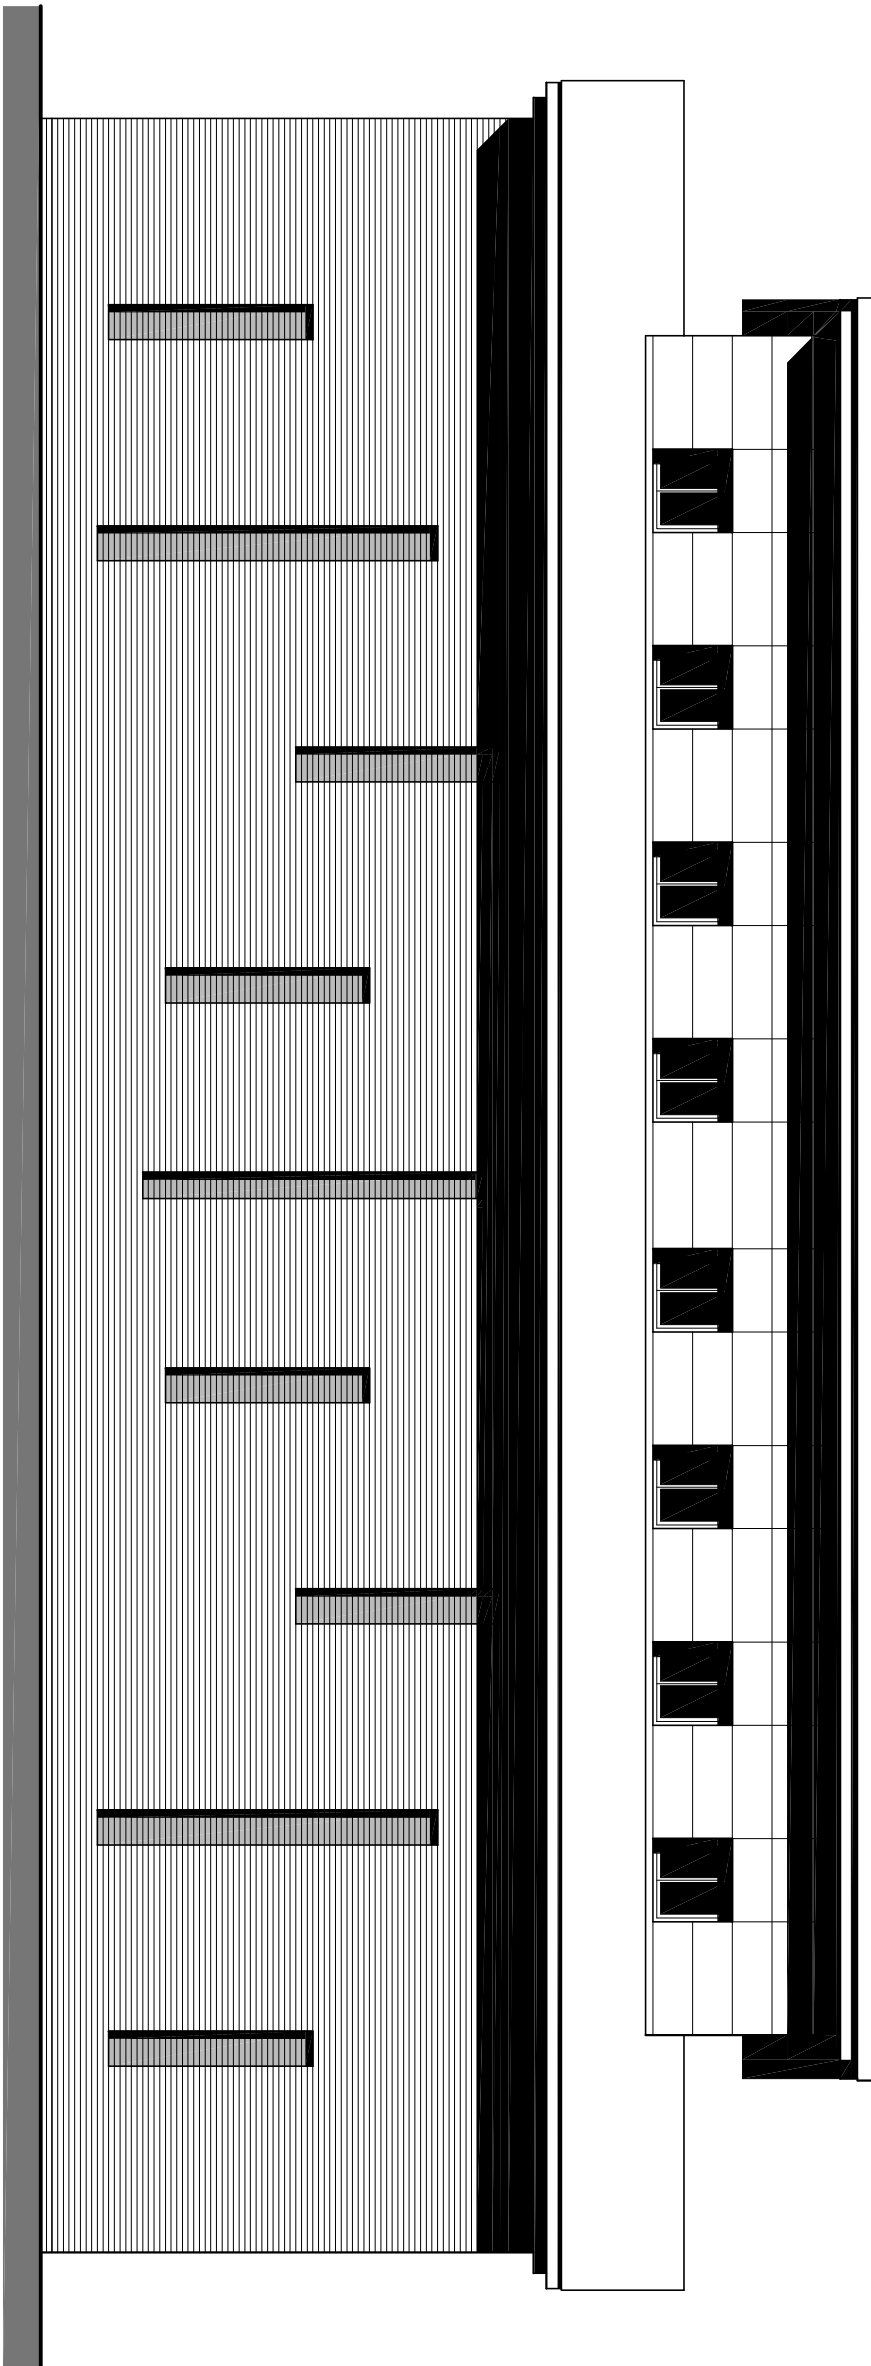


Rear Elevation

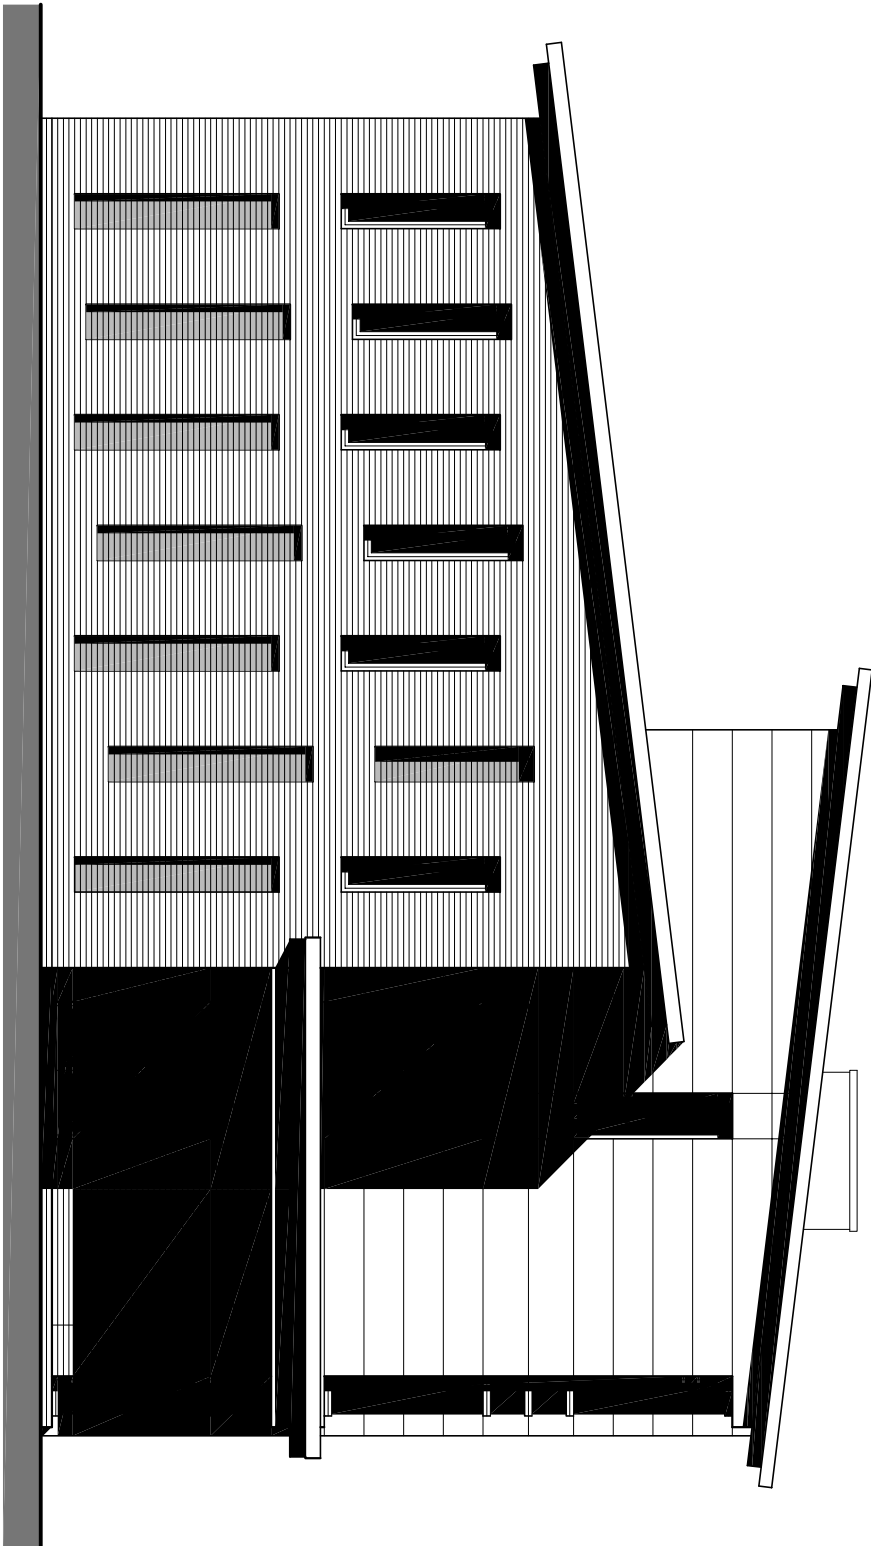

Middleton Road Elevation

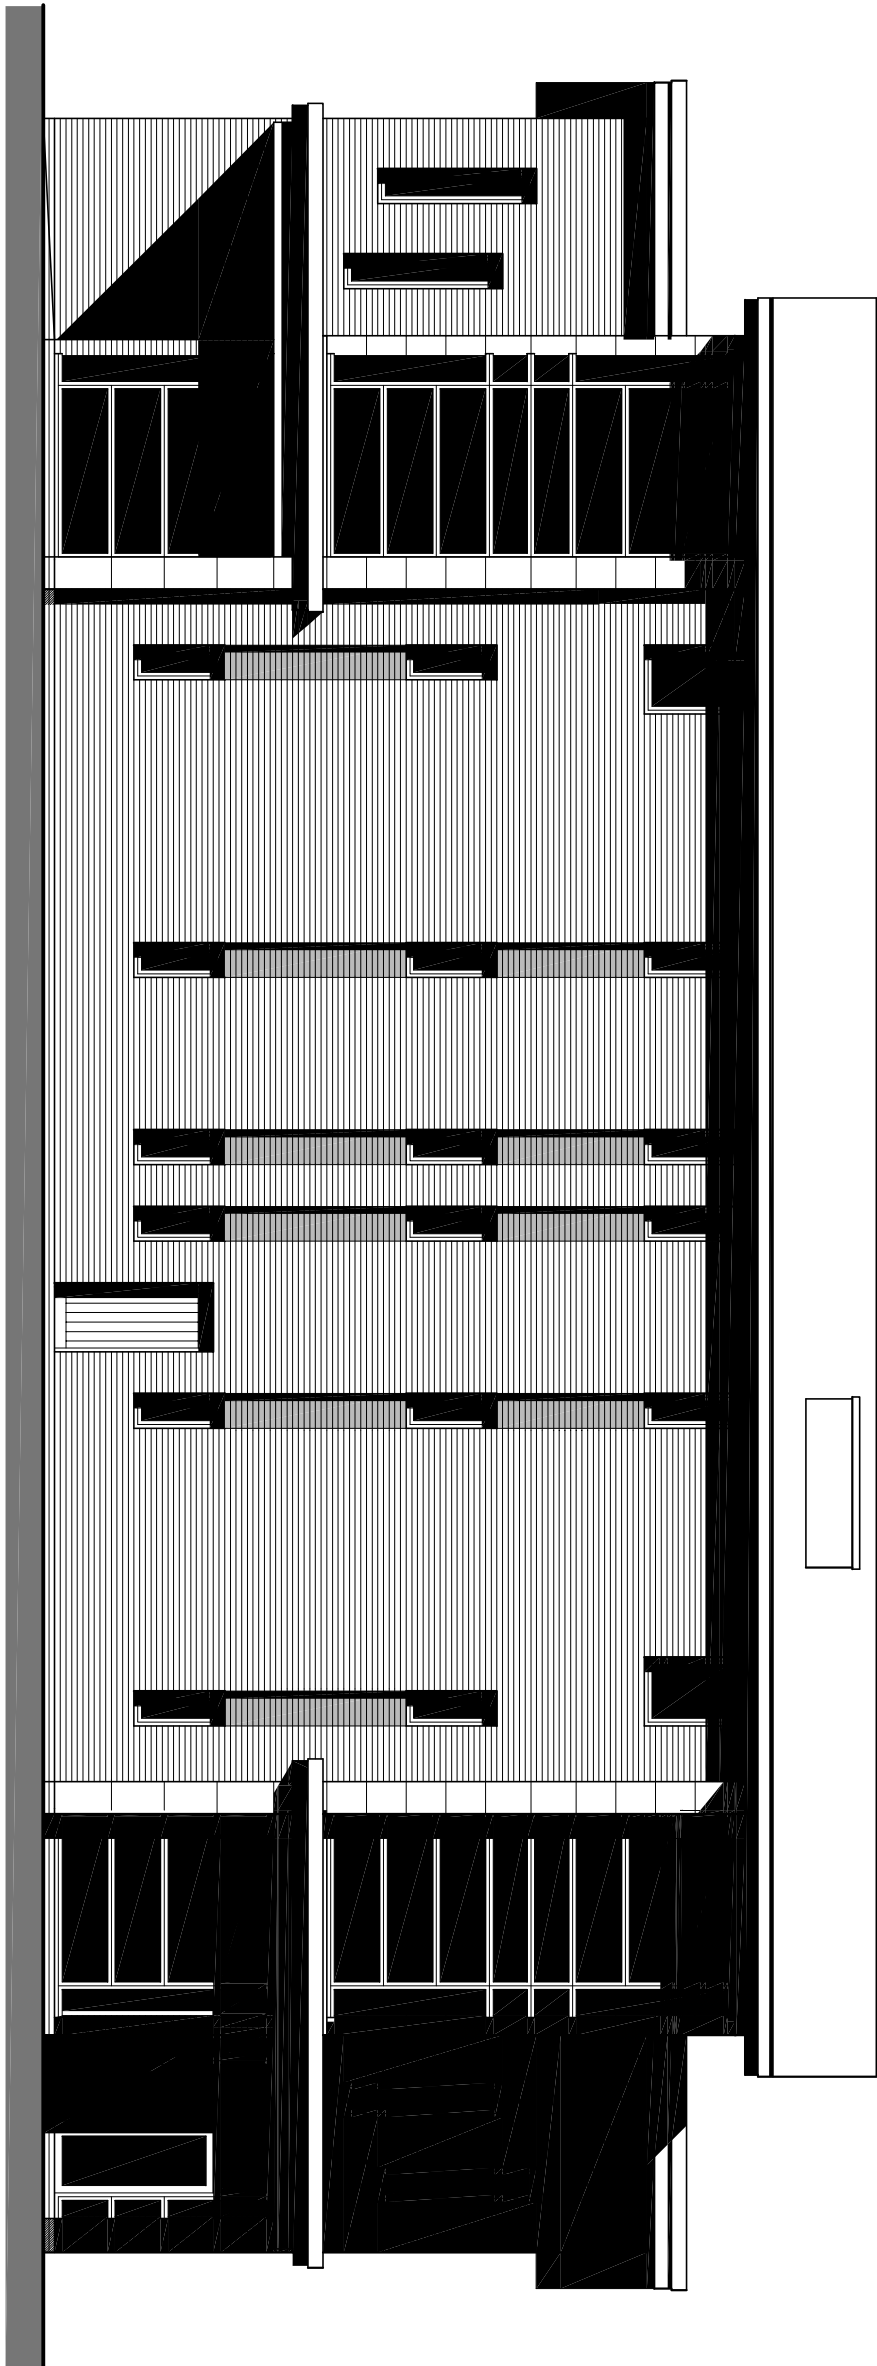

Main Elevation

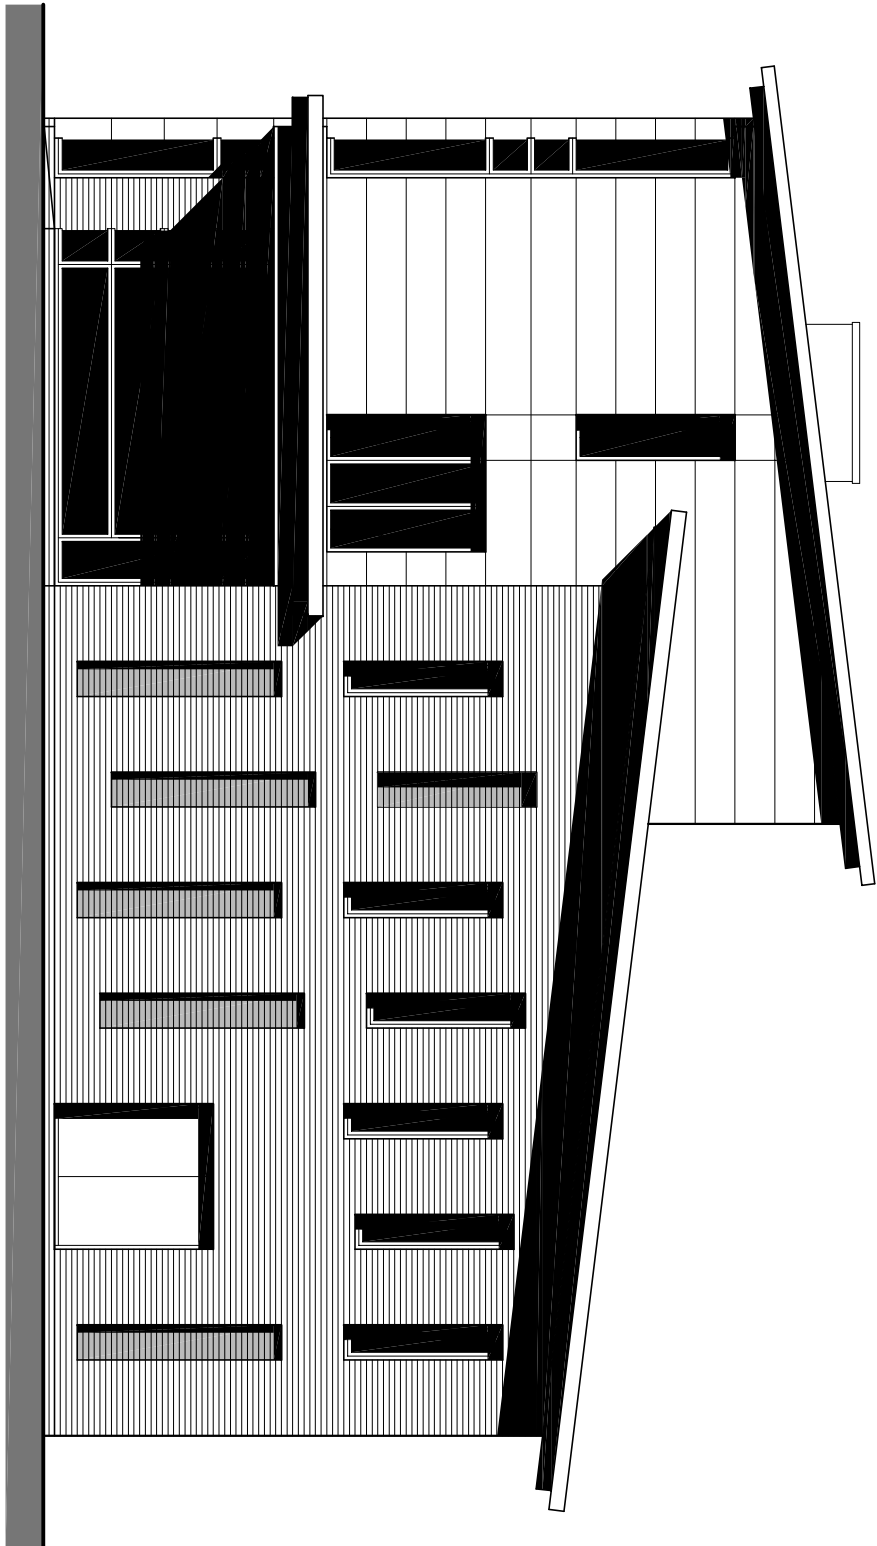

Car Park Elevation

Grays  
Architecture  
Limited

Tel : 0161 846 7263  
Email: mail@graysarchitect.co.uk  
City: Manchester, M12 4JZ

Client: Dappa Homes Ltd

Project: Whitehouse Club, Middleton, Crumpsall,  
M8 4JZ

Drawing Title: Proposed Elevations - Club House

Scale: 1:100 @ A1  
Date: March 2015

Drawing No: 4050 / 120  
Revision: B