



20 NORLEIGH ROAD, WYTHENSHAWE


PLANNING APPROVAL

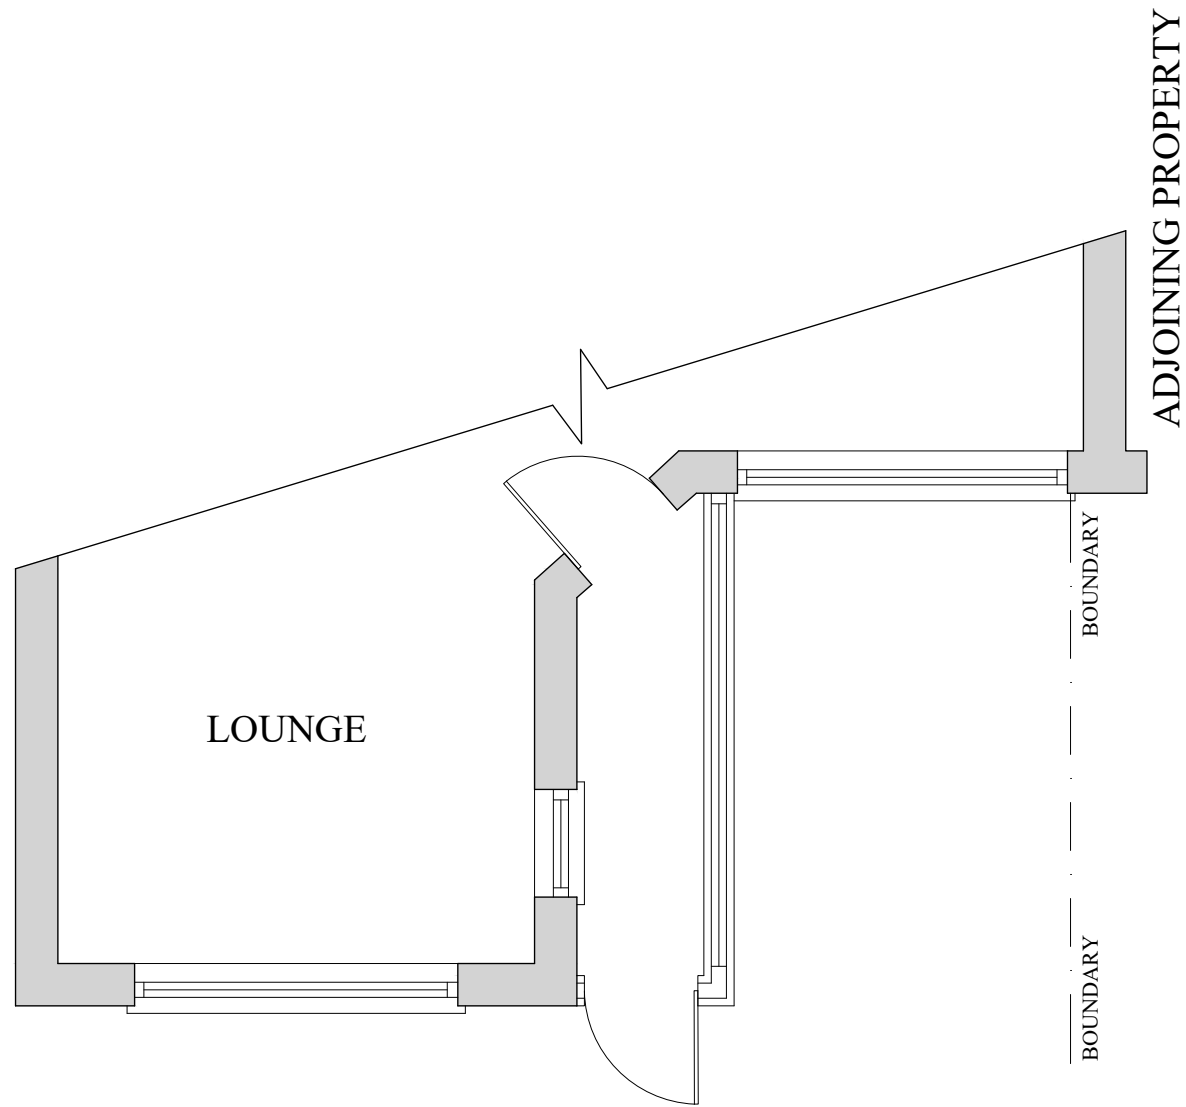


EXISTING GROUND FLOOR LAYOUT
(SCALE 1:50)

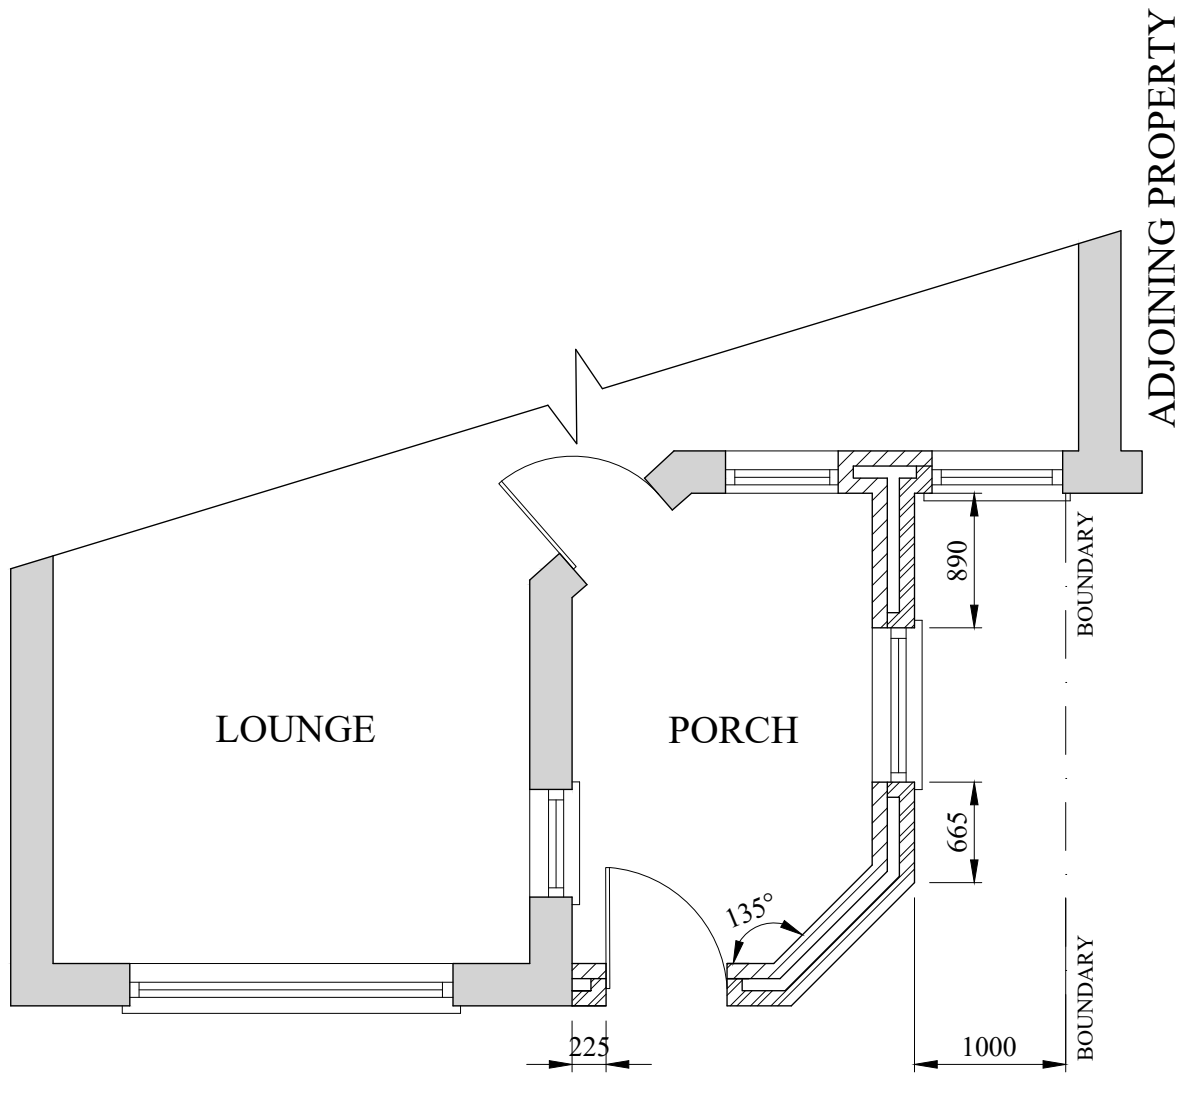


PROPOSED GROUND FLOOR LAYOUT
(SCALE 1:50)

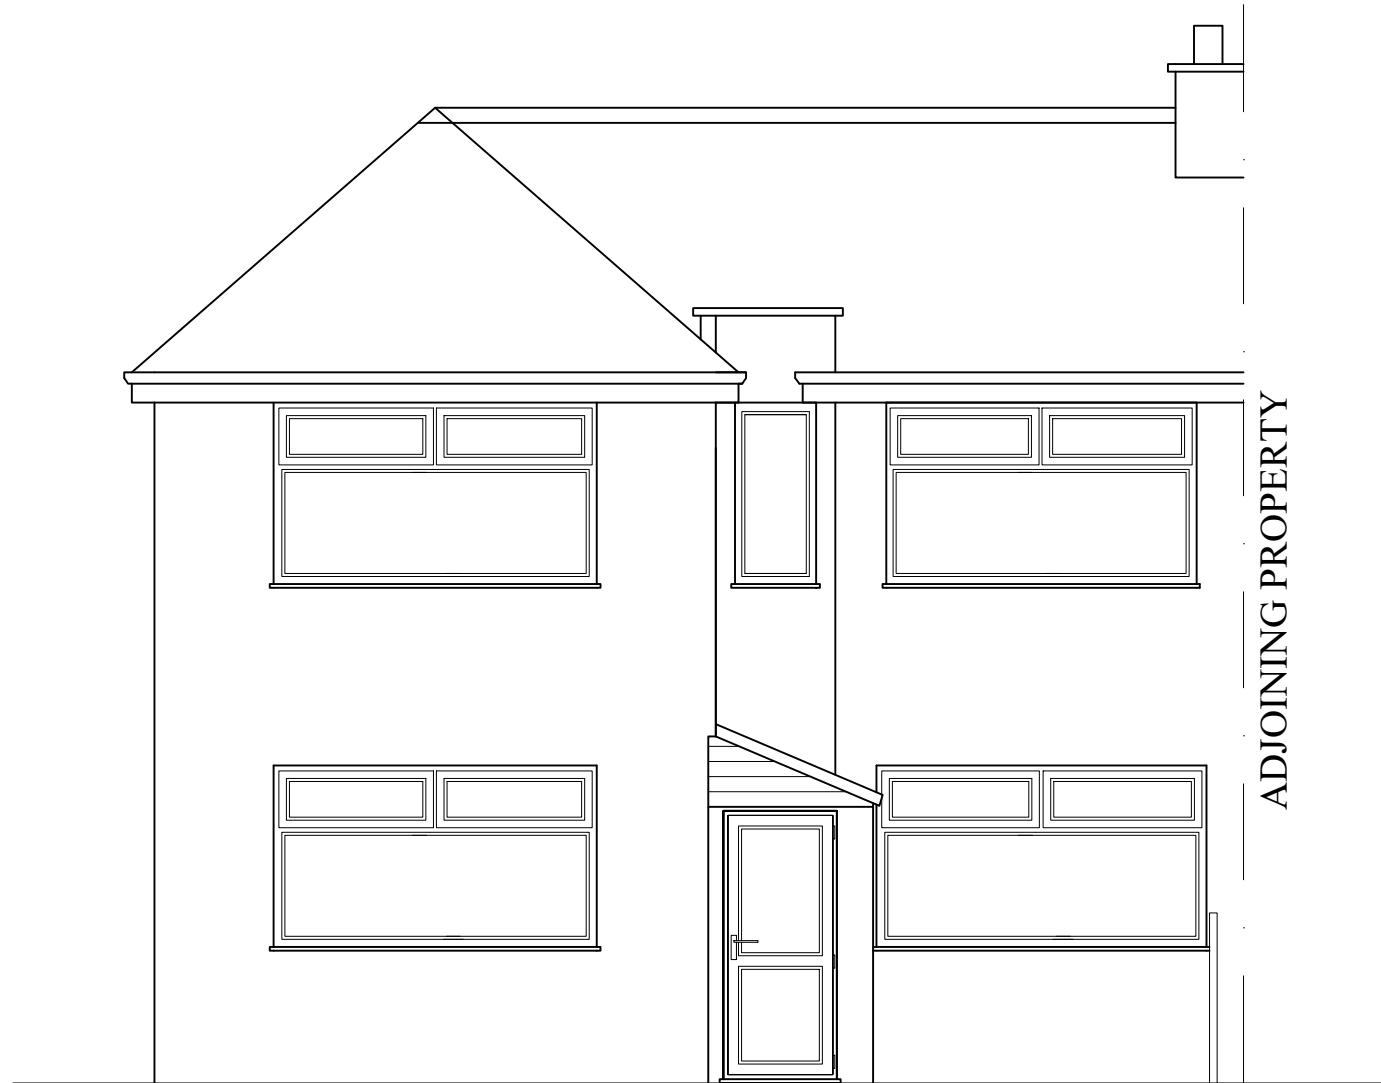


EXISTING FRONT ELEVATION
(SCALE 1:50)

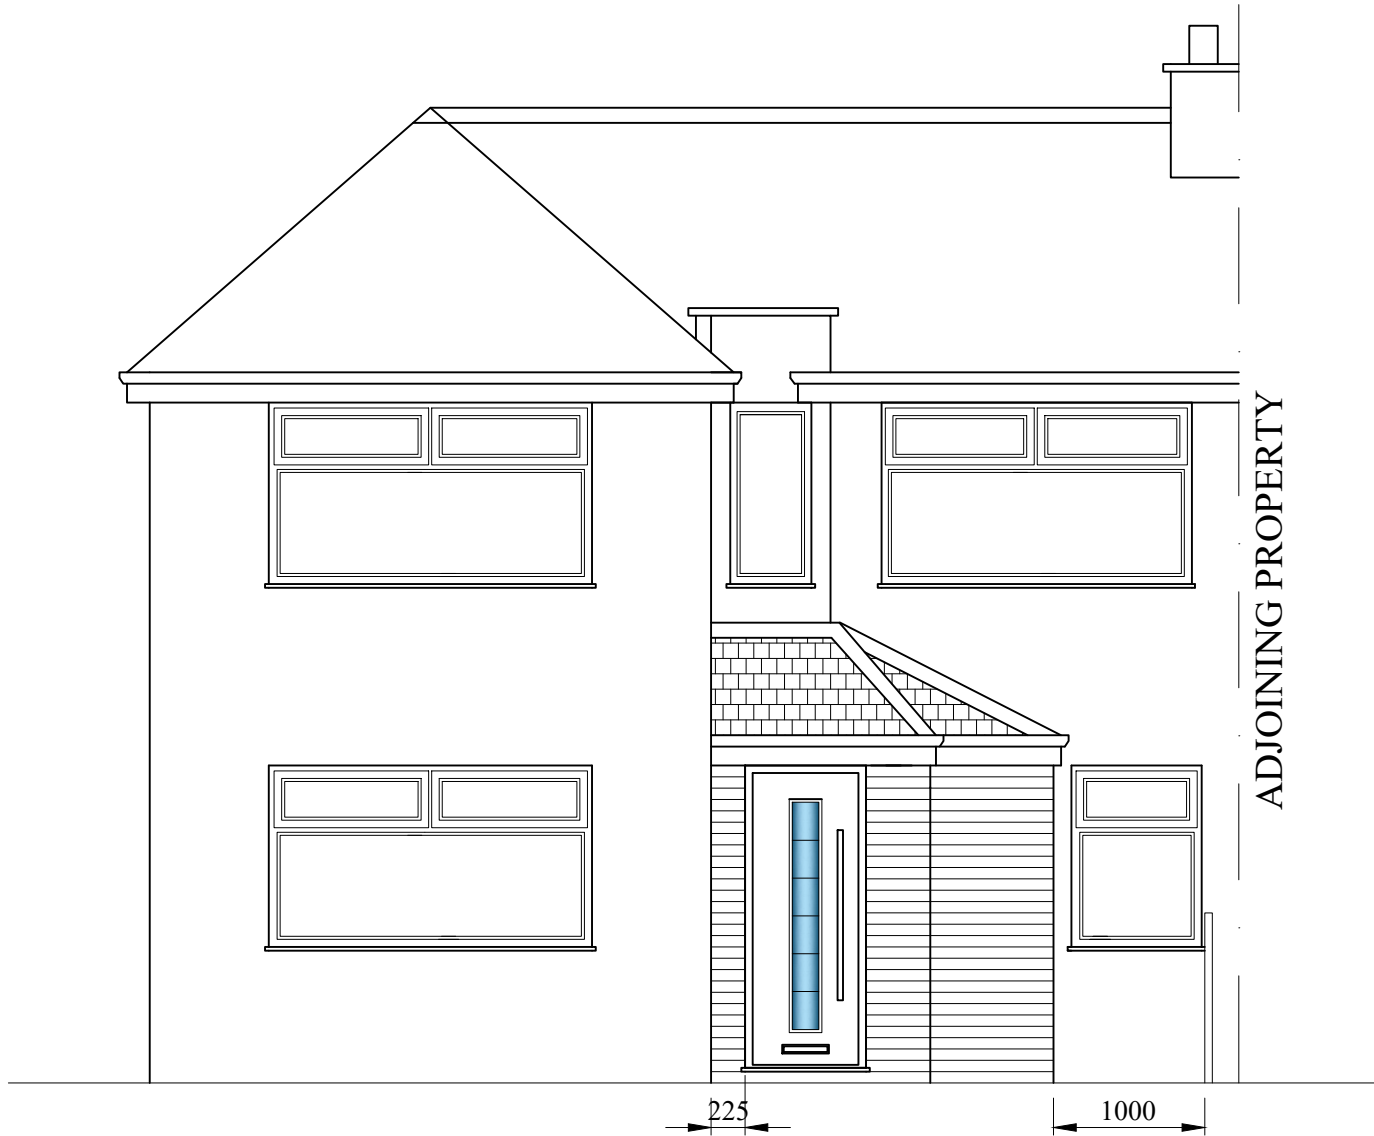


PROPOSED FRONT ELEVATION
(SCALE 1:50)

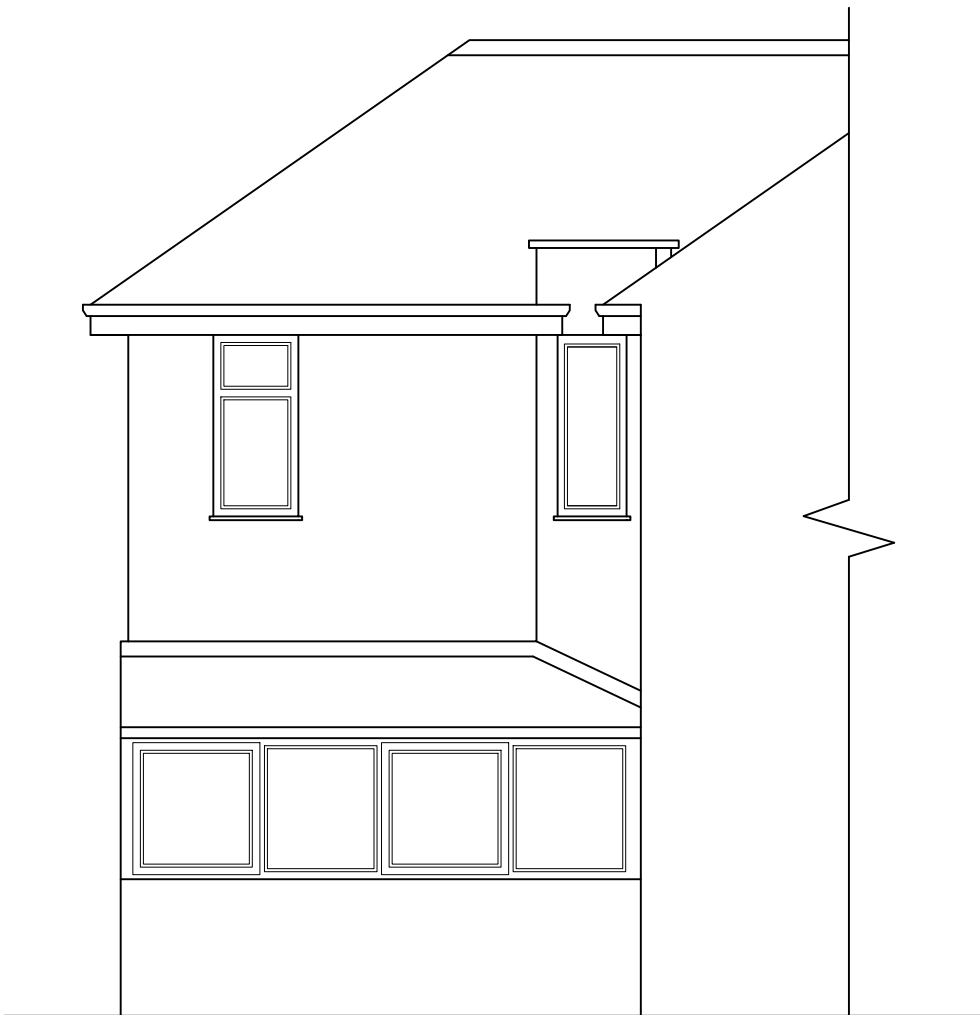


EXISTING PART RIGHT ELEVATION
(SCALE 1:50)

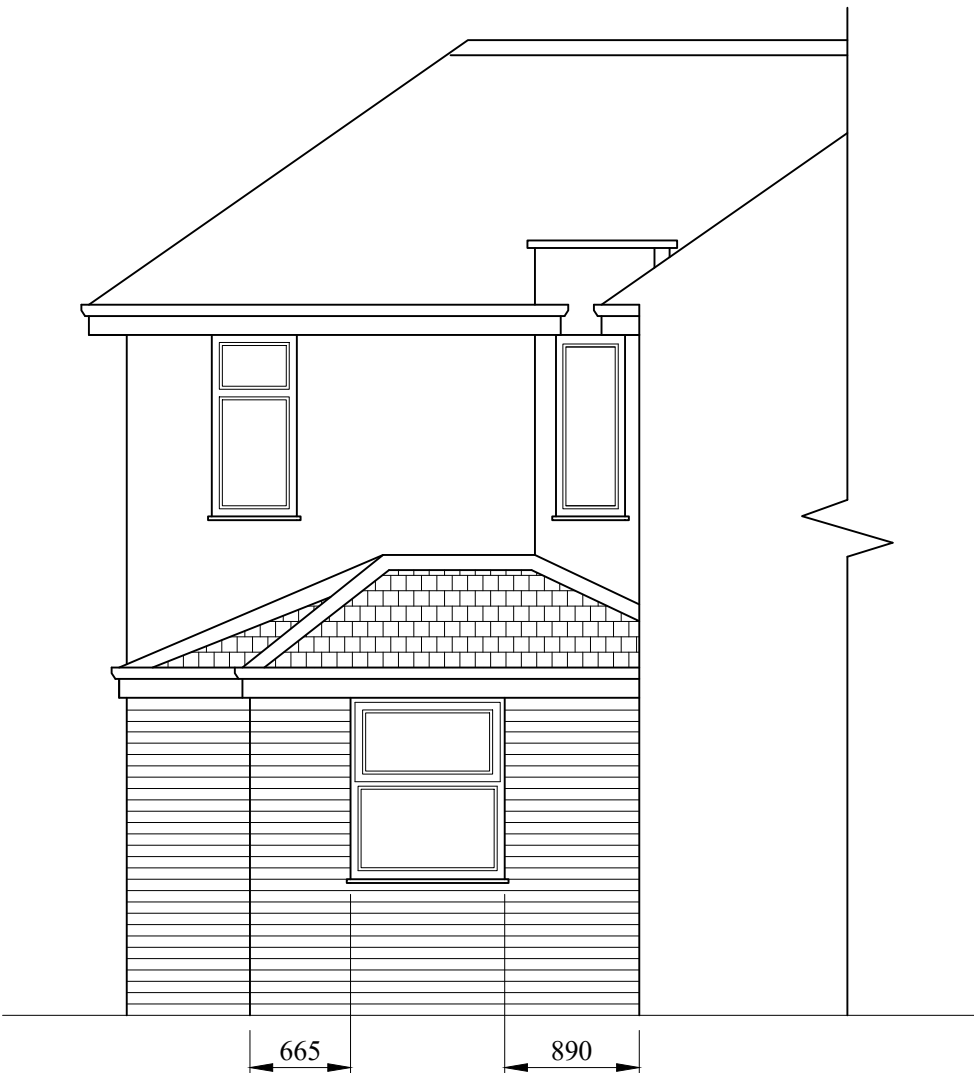


PROPOSED PART RIGHT ELEVATION
(SCALE 1:50)

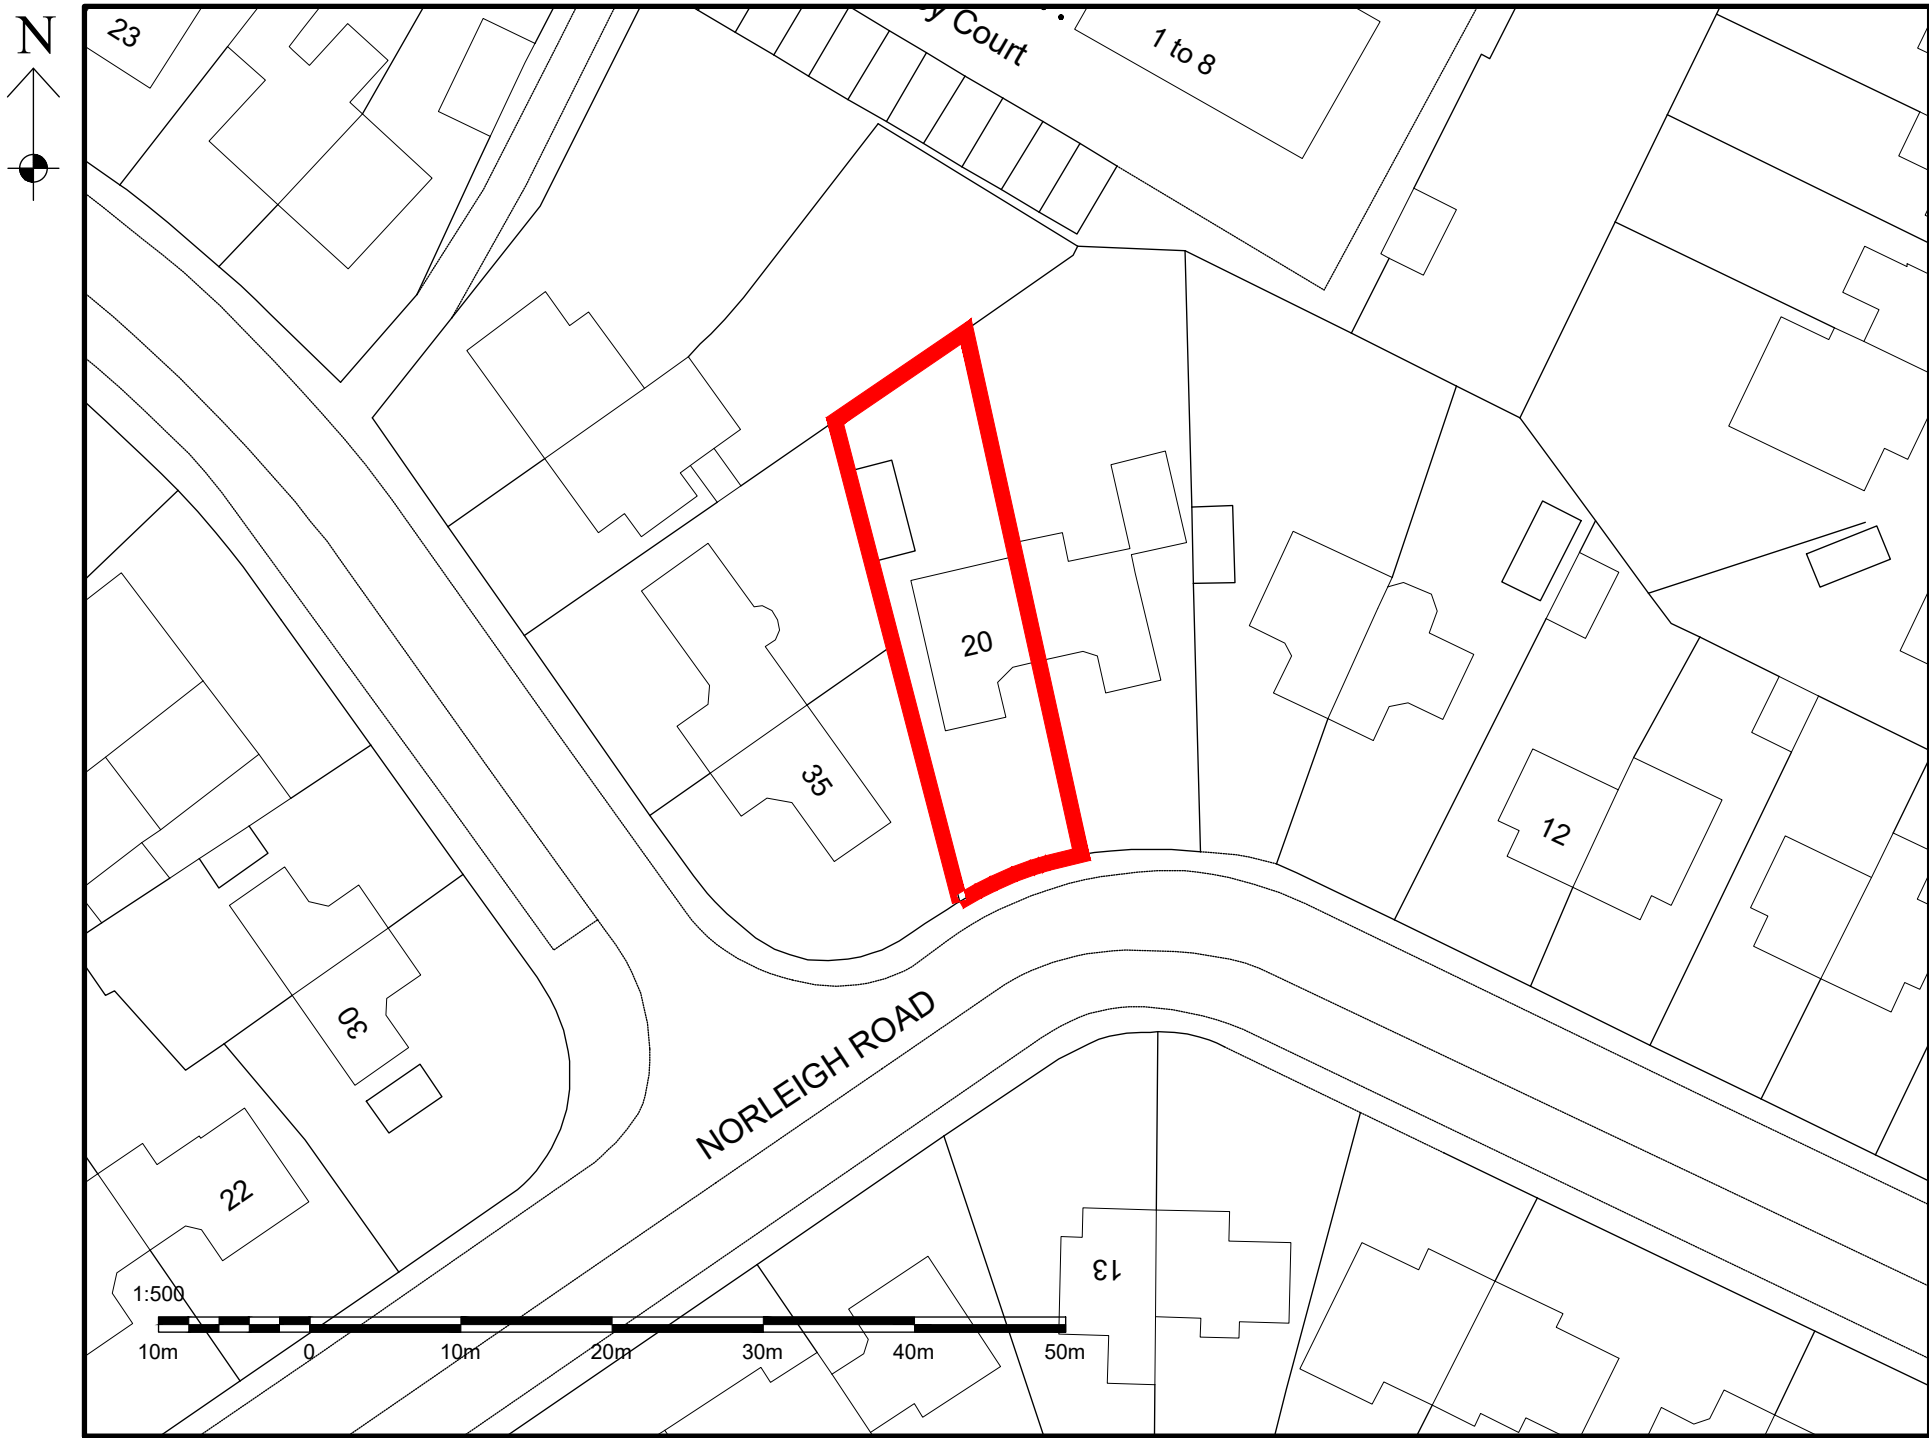

LOCATION PLAN
(SCALE 1:500)

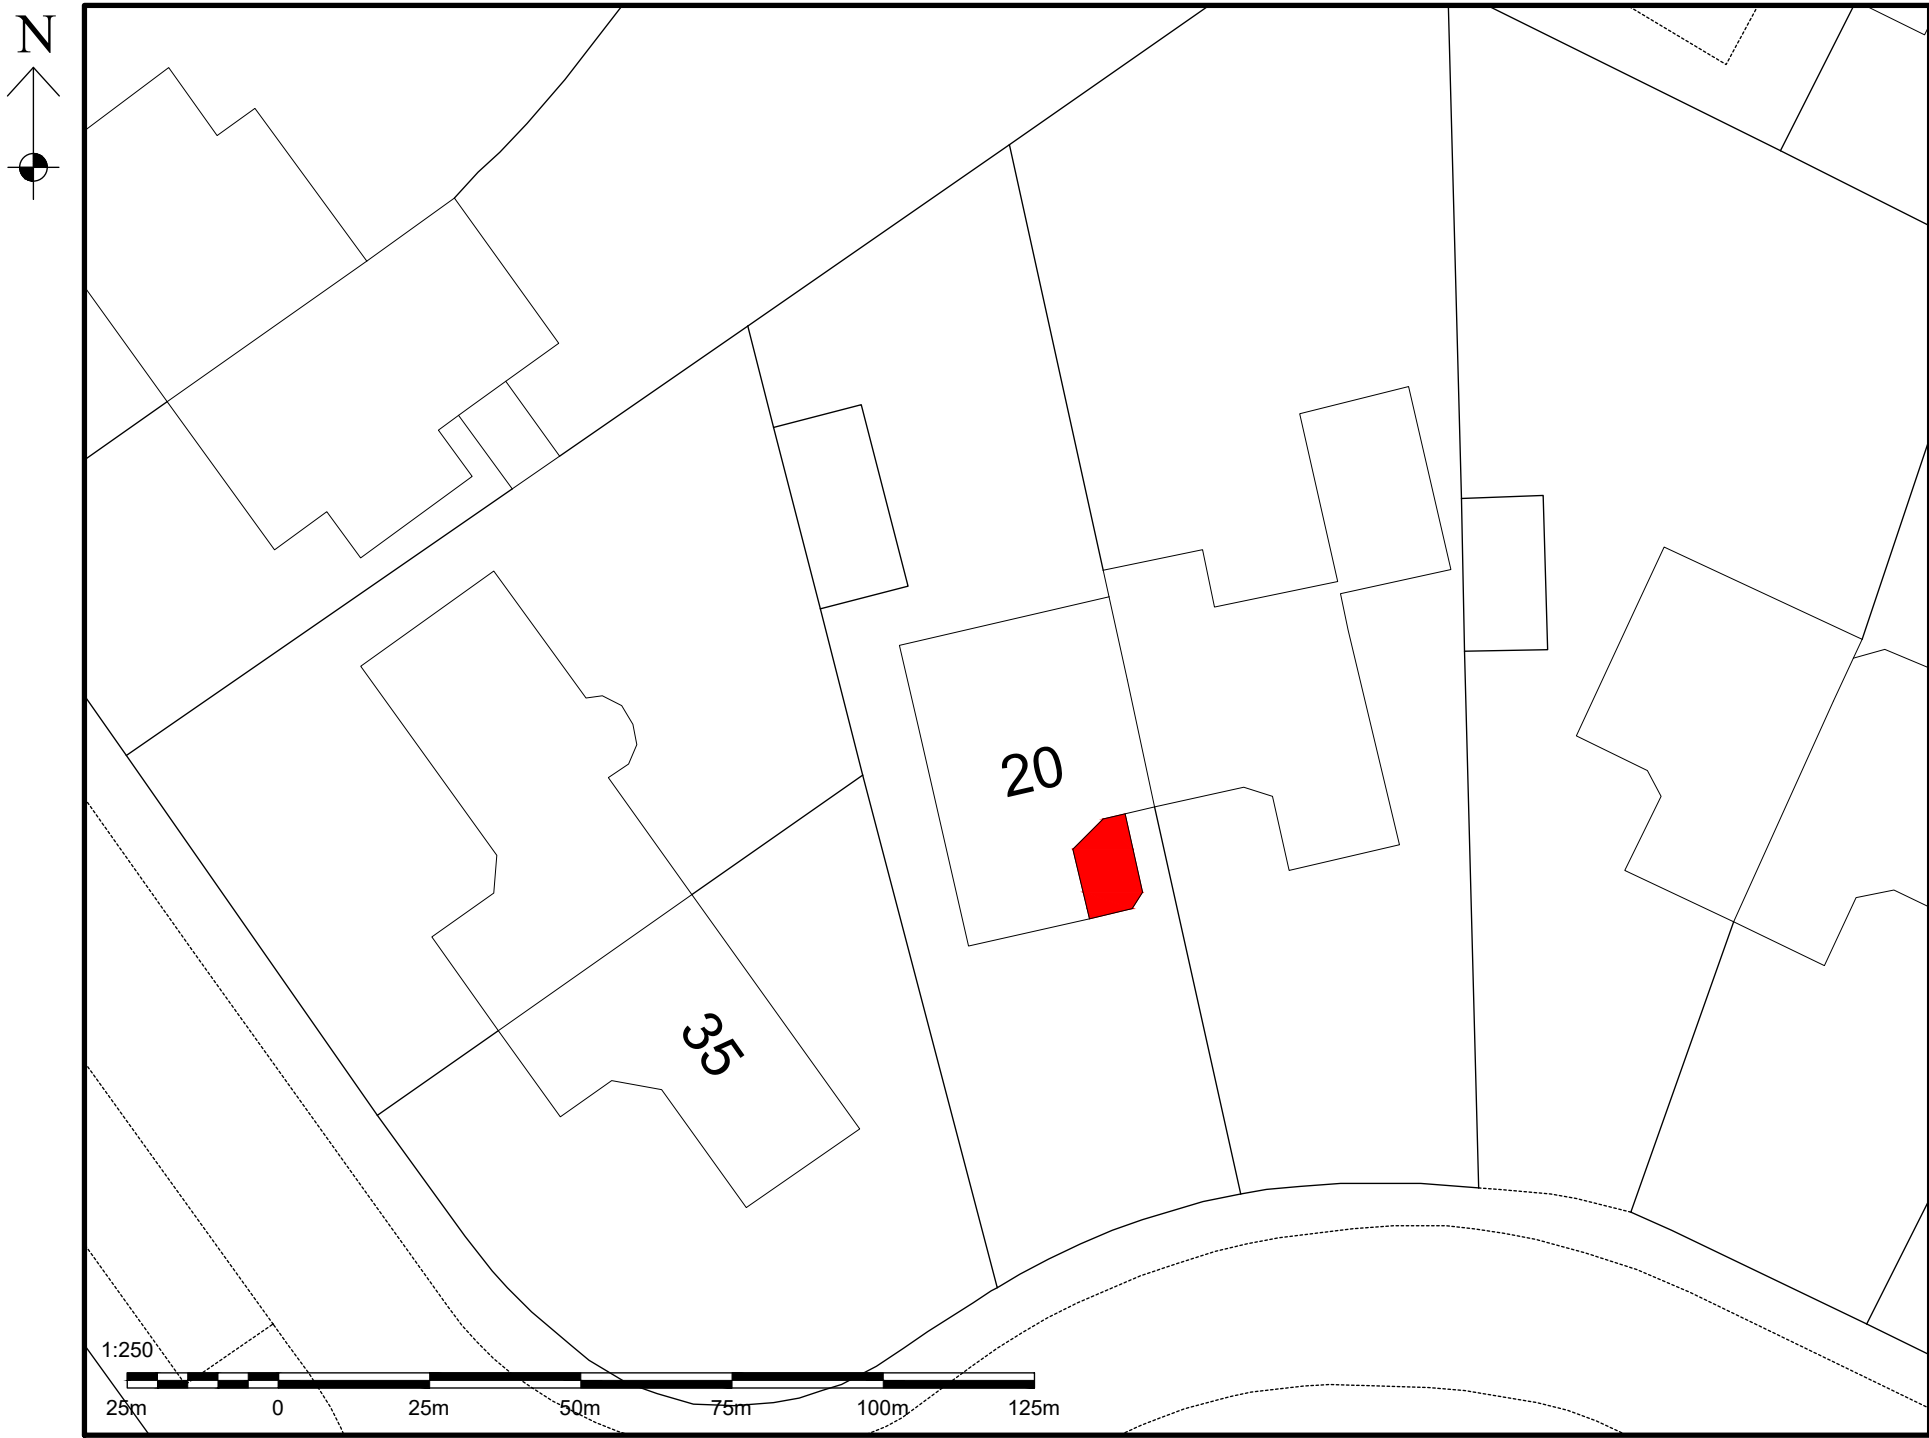

PROPOSED SITE PLAN
(SCALE 1:250)

 

A	04.21	ISSUED FOR PLANNING APPROVAL
DRAWING STATUS: PLANNING APPROVAL		
PROJECT: 20 NORLEIGH ROAD, WYTHENSHAWE		
TITLE: PROPOSED PORCH EXTENSION		
SCALE @ SIZE: 1:50 @ A1 U.N.O	STATUS: PLANNING APP.	DATE: APR. '21
PROJECT No: NR-001	DRAWING No: 001	REV: A