


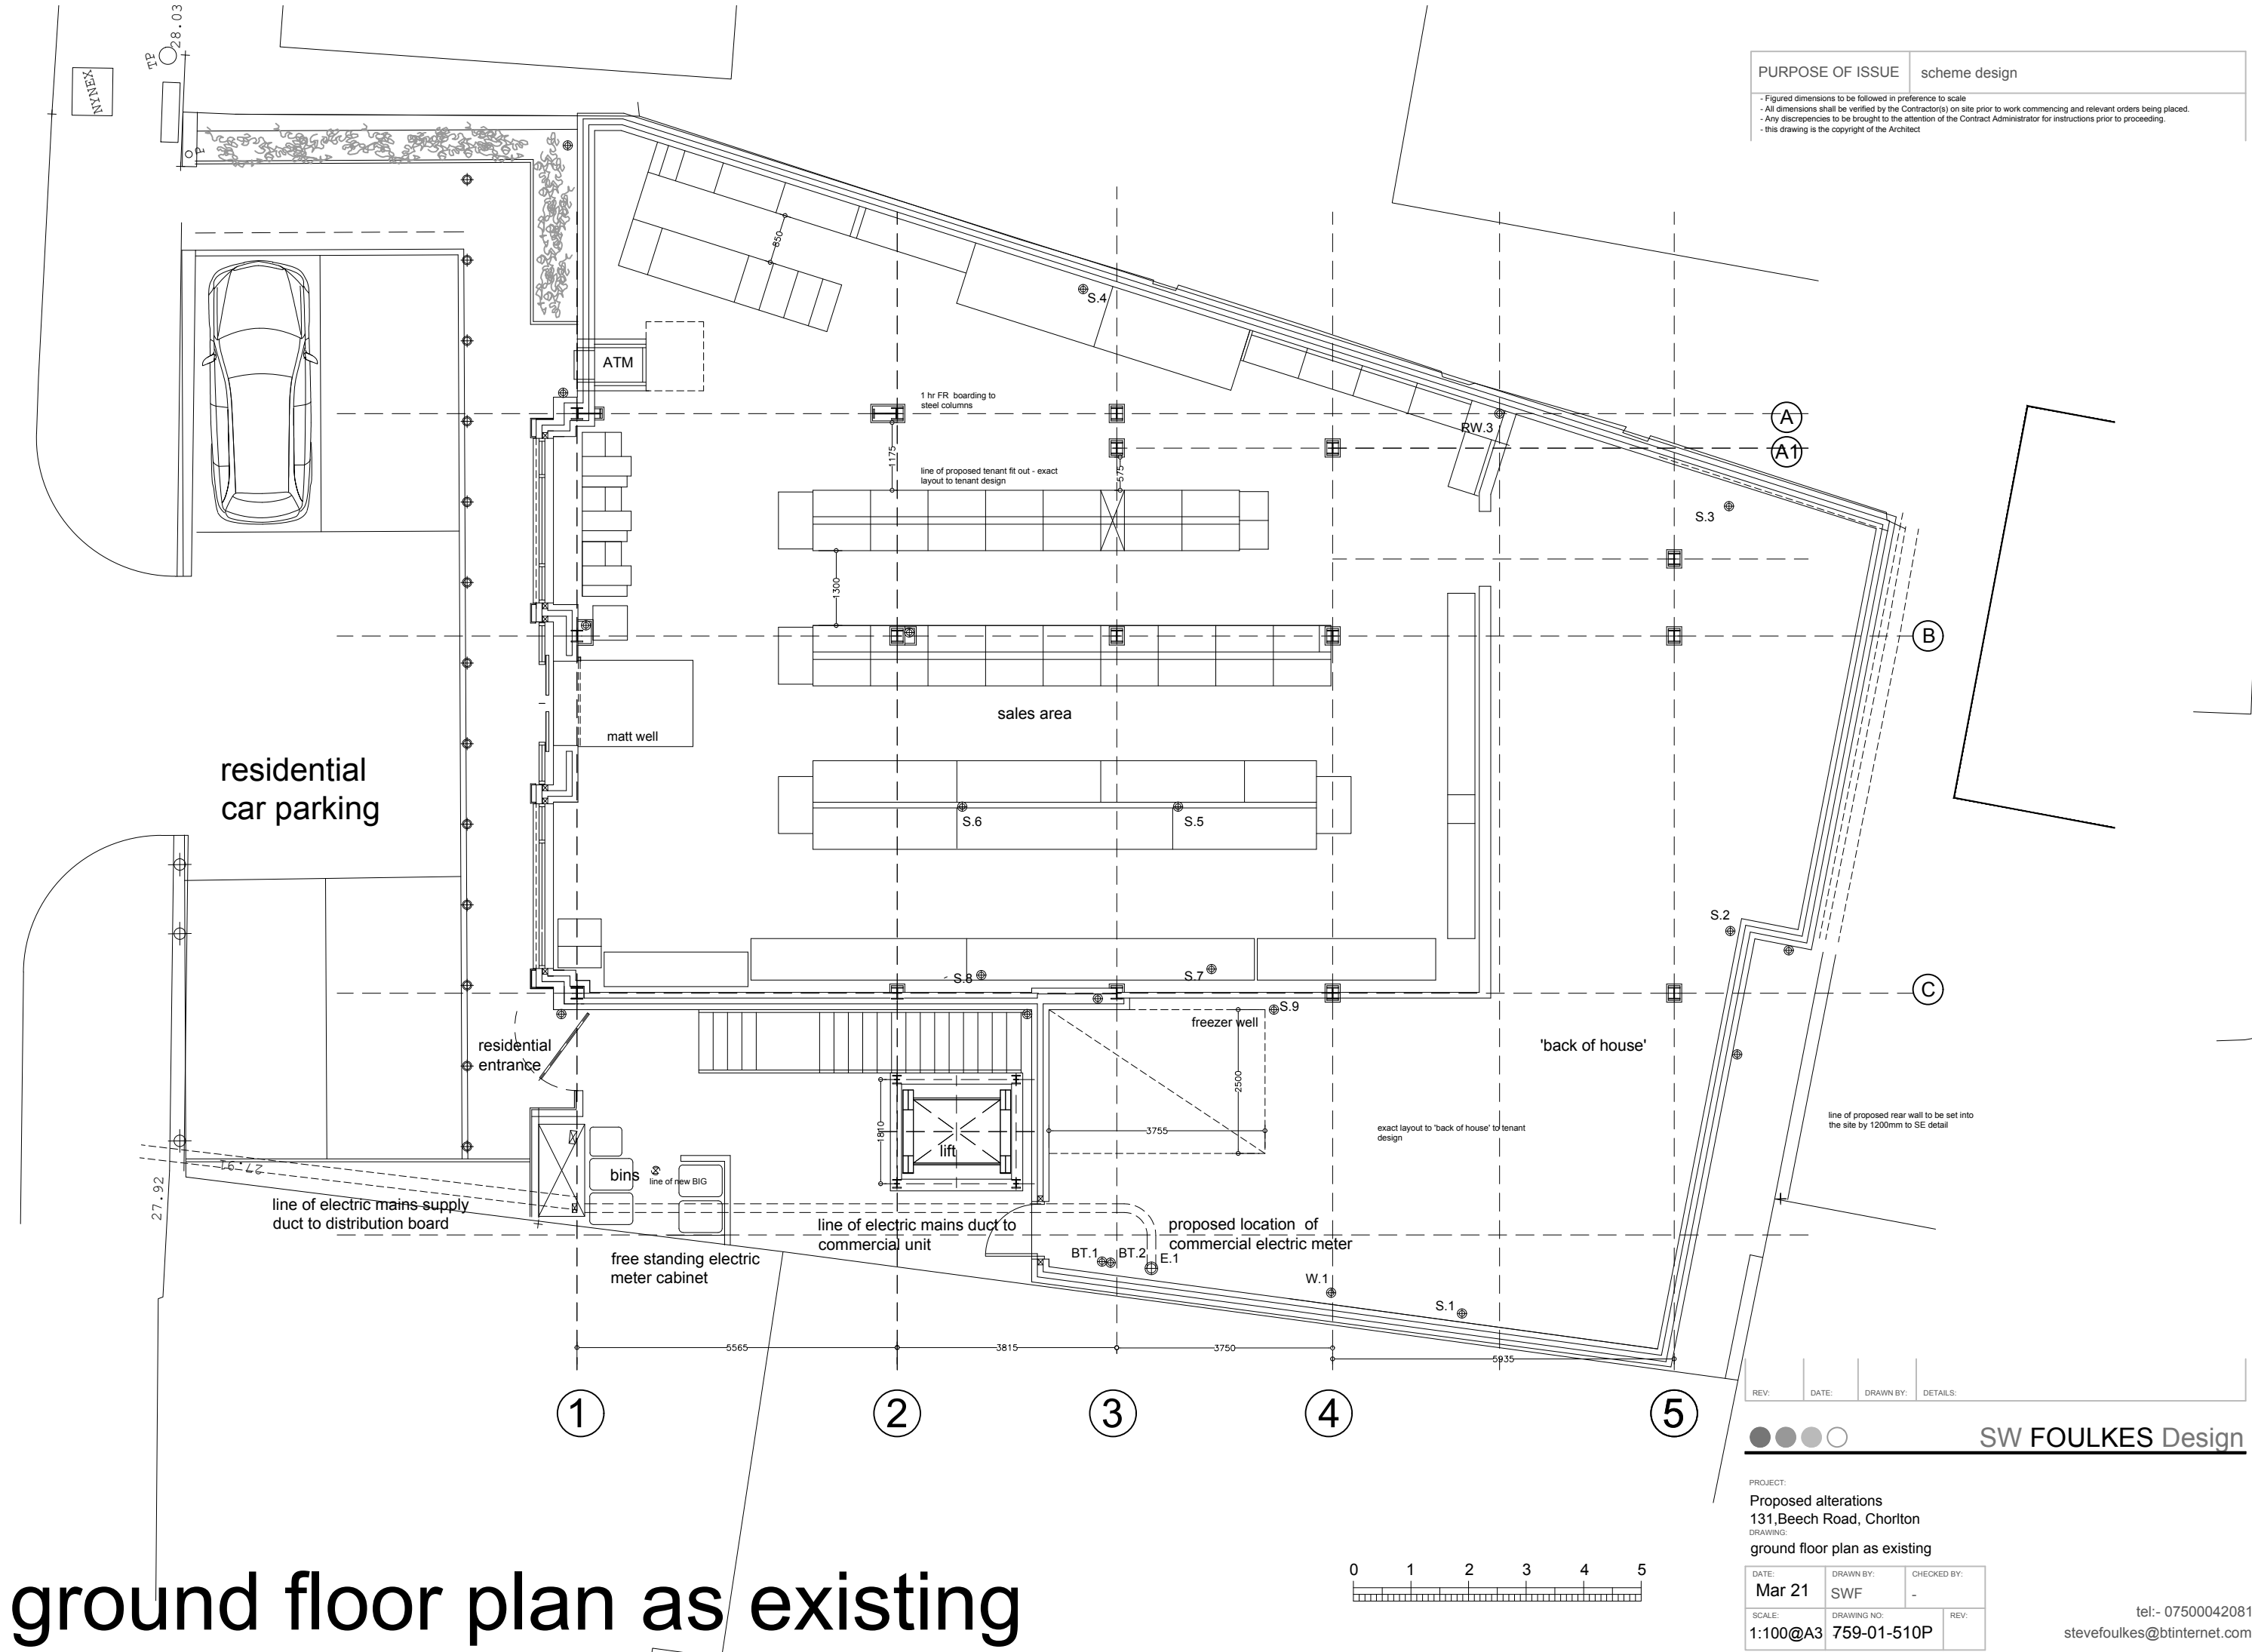

PURPOSE OF ISSUE	scheme design
- Figured dimensions to be followed in preference to scale - All dimensions shall be verified by the Contractor(s) on site prior to work commencing and relevant orders being placed. - Any discrepancies to be brought to the attention of the Contract Administrator for instructions prior to proceeding. - this drawing is the copyright of the Architect	

REV:	DATE:	DRAWN BY:	DETAILS:
------	-------	-----------	----------

SW FOULKES Design

PROJECT:
Proposed alterations
131,Beech Road, Chorlton
DRAWING:
ground floor plan as existing

DATE: Mar 21	DRAWN BY: SWF	CHECKED BY: -
SCALE: 1:100@A3	DRAWING NO: 759-01-510P	REV:

tel:- 07500042081
stevefoulkes@btinternet.com

ground floor plan as existing

