


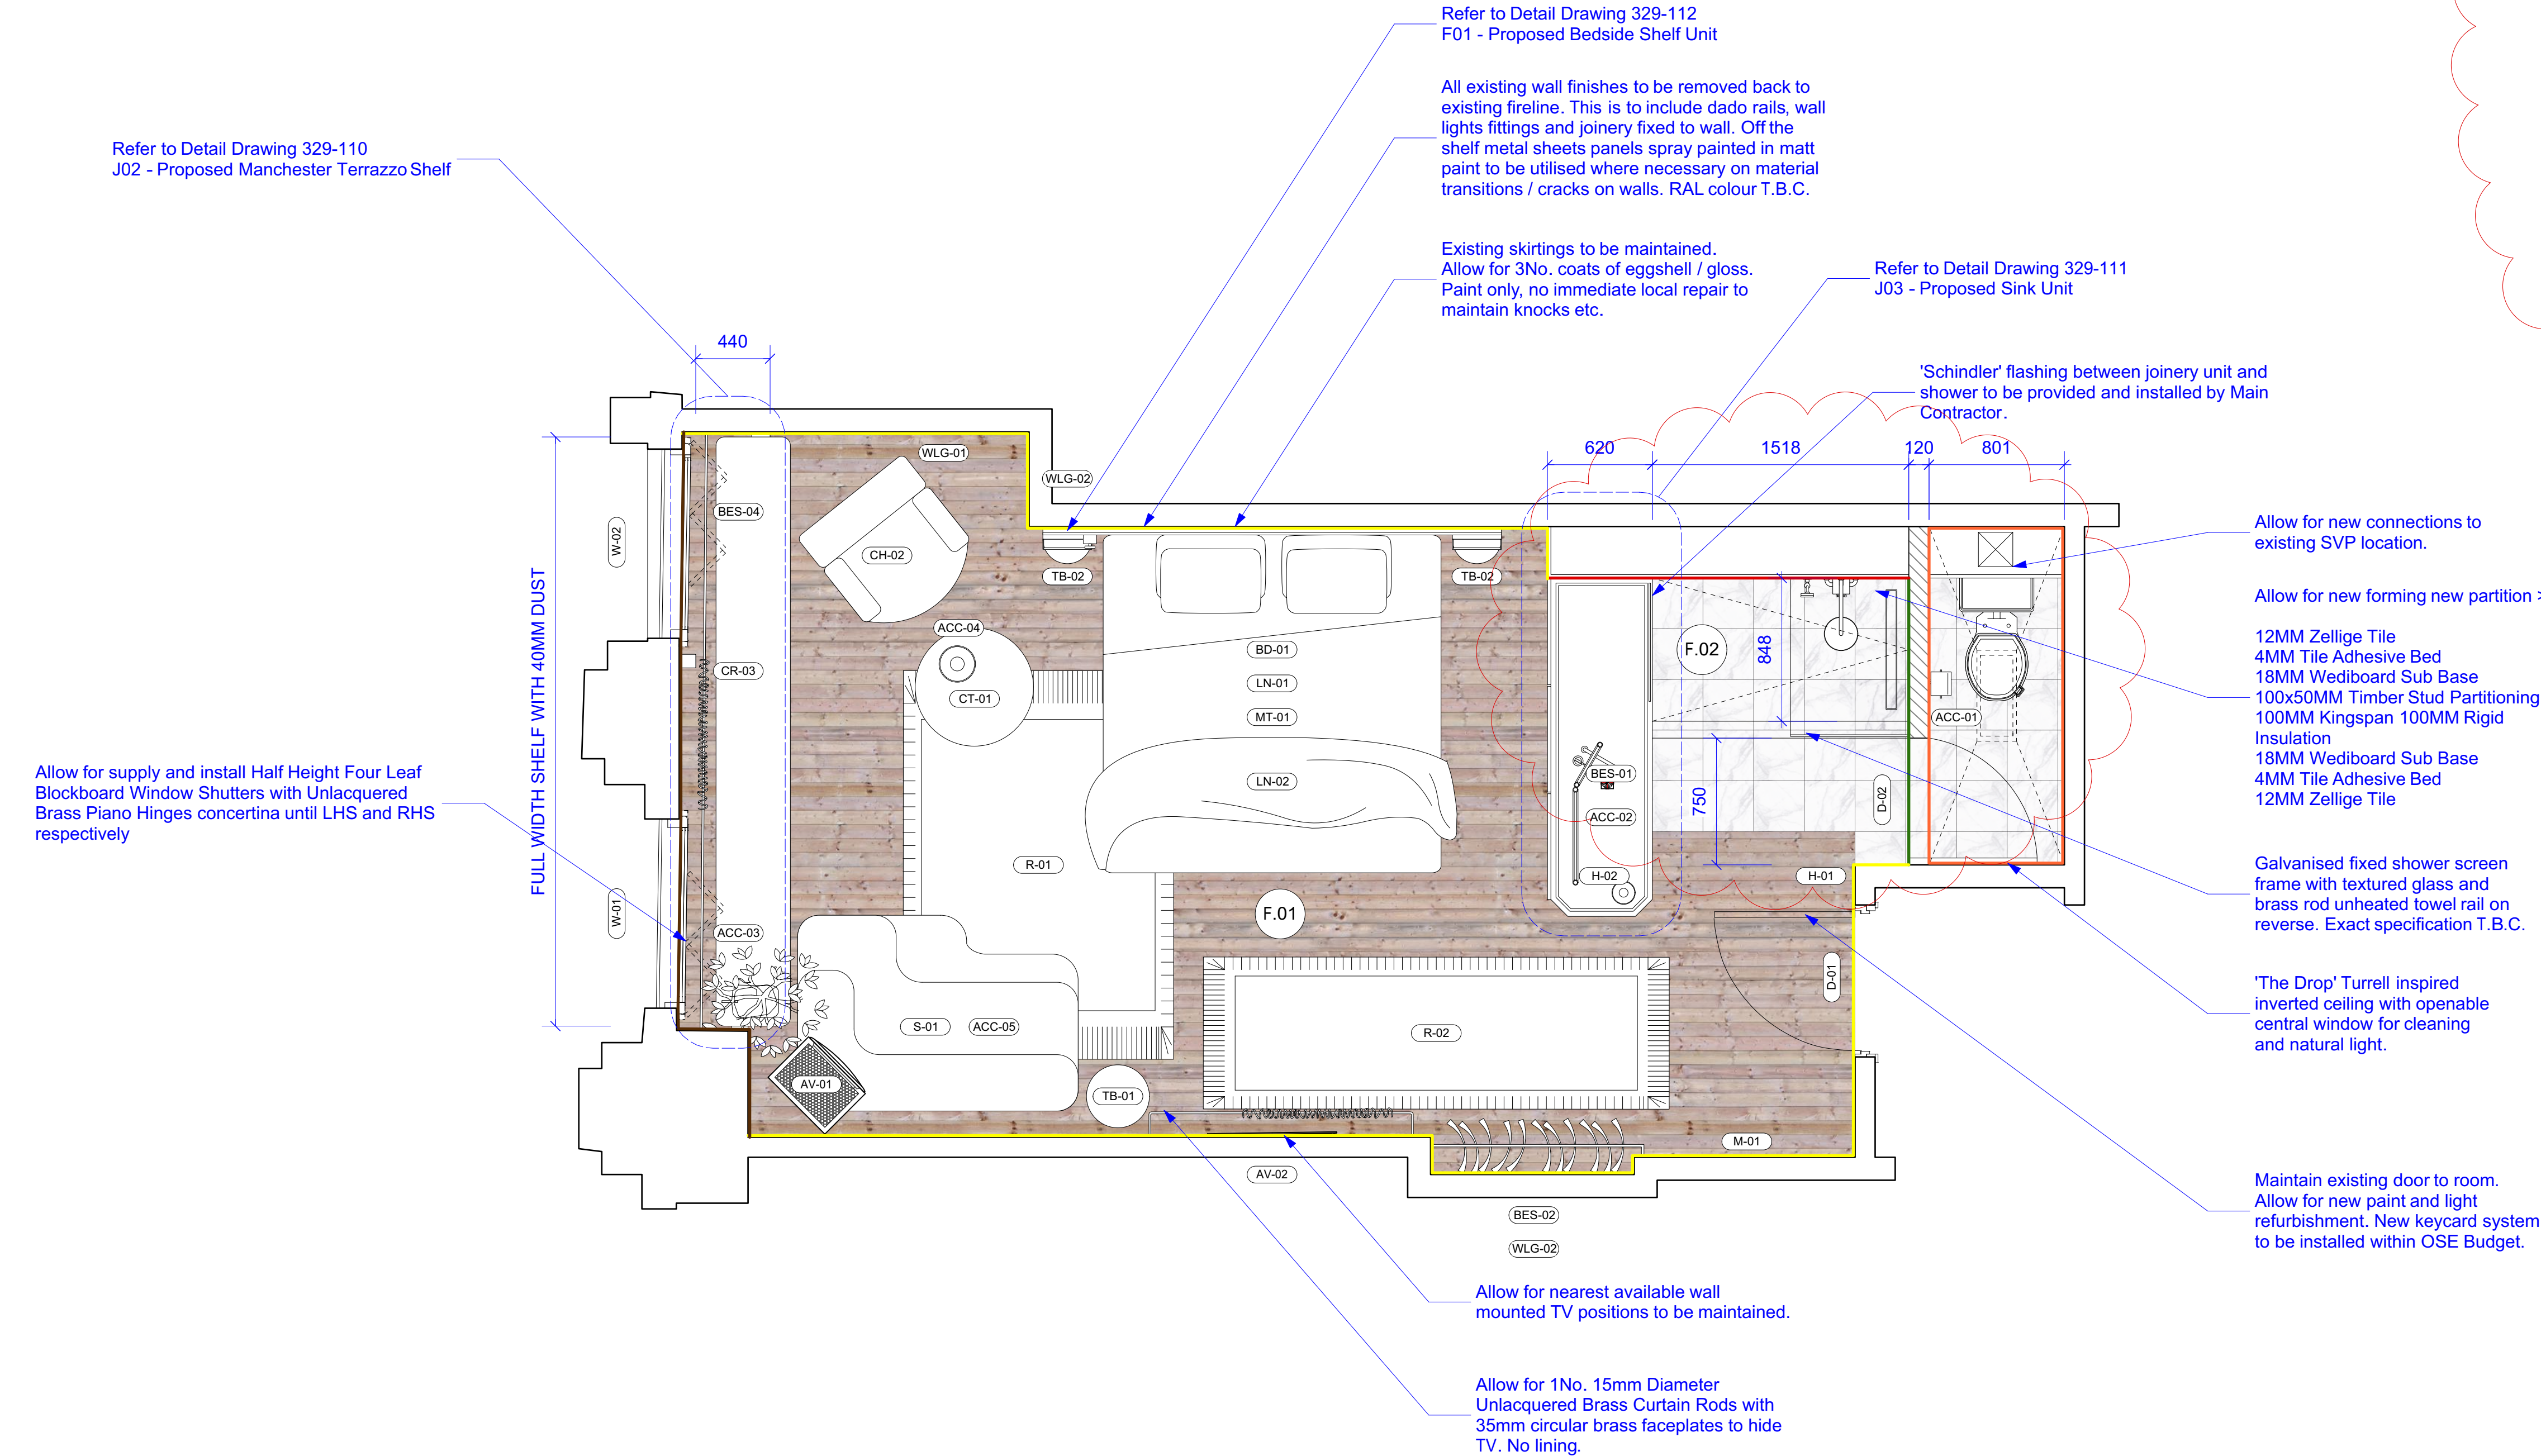

Specifications

WALL FINISHES SCHEDULE

W.01
EXISTING BLOCKWORK / BRICK / PLASTERBOARD / STEEL FRAME WALLS TO BE EXPOSED AND STRIPPED BACK TO FIRELINE AND PAINTED WITH BAUWERK PRIMER AND 3NO. COATS OF CHALK WHITE PAINT. SAMPLE TO BE APPROVED.

W.02
MANDARIN STONE - CALACATTA VIOLA POLISHED MARBLE WITH MAPEI ULTRACOLOUR GROUT TBC. <https://www.mandarinstone.com/product/calacatta-viola-polished-marble/> 610X305MM CUT DOWN TO 305X305MM AND LAID CROSS GRAIN

W.03
EXTERNAL REDBRICK WALLS TO BE STRIPPED BACK TO STRUCTURE, BRUSHED AND WASHED CLEAN WITH A NEW CLEAR MATT SEALANT APPLIED OVER TO PREVENT DUST INGRESS POST OCCUPANCY. SAMPLES TBC ON SITE BY CLIENT AND ARCHITECT

W.04
WC WALL SPECIFICATION TBC
STRATA OPERA TERRA ZELLIGE - LIGHT GREY (09) ALLOW FOR £35 PER SQ MT SUPPLY <https://www.stratatiles.co.uk/product/zellige-id353-opera-terra/>

W.05
WC ENCLOSURE INTERNAL SPECIFICATION
STRATA OPERA TERRA ZELLIGE - PETROL BLUE (10) ALLOW FOR £35 PER SQ MT SUPPLY <https://www.stratatiles.co.uk/product/zellige-id353-opera-terra/>

FLOOR FINISHES SCHEDULE

F.01
POPLAR 100 X 5000 BOARDS WITH 1MM SPACING. ALLOW FOR 3NO. COATS OF CLEAR / WHITE OIL OSMO SEALANT. PURE TO CONFIRM £/SQM

F.02
1200X1200 CEMENTIOUS FINISH SHOWER TRAY (150MM UPSTAND ABOUT FFL), MANDARIN STONE - CALACATTA VIOLA POLISHED MARBLE WITH MAPEI ULTRACOLOUR GROUT TBC. <https://www.mandarinstone.com/product/calacatta-viola-polished-marble/> 610X305MM CUT DOWN TO 305X305MM AND LAID CROSS GRAIN

Drawings Notes

Revisions

T1	A	06/11/20	Draft Issue for Tender
T2	B	18/12/20	Draft Issue for Tender
T3	C	08/02/21	Revised following strip out and samples approval

Project
Storeys

Drawing Title
Proposed Type A Floor Plan

Scale
1:25 @ A1

Revision
T3

Client
Amar China


Drawn
co

Deer
co

4.07 The Tea Building
56 Shoreditch High Street
London E1 6JJ

hello@reddeer.co.uk
www.reddeer.co.uk
+44 (0) 203 6373 581

red deer

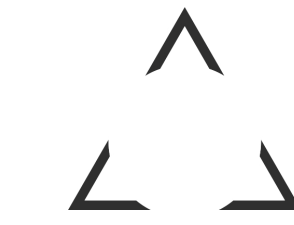

329-103

Do not scale from drawing.
All dimensions to be checked on site.
Report omissions and issues to the Architect.
© 2016 Red Deer Limited