


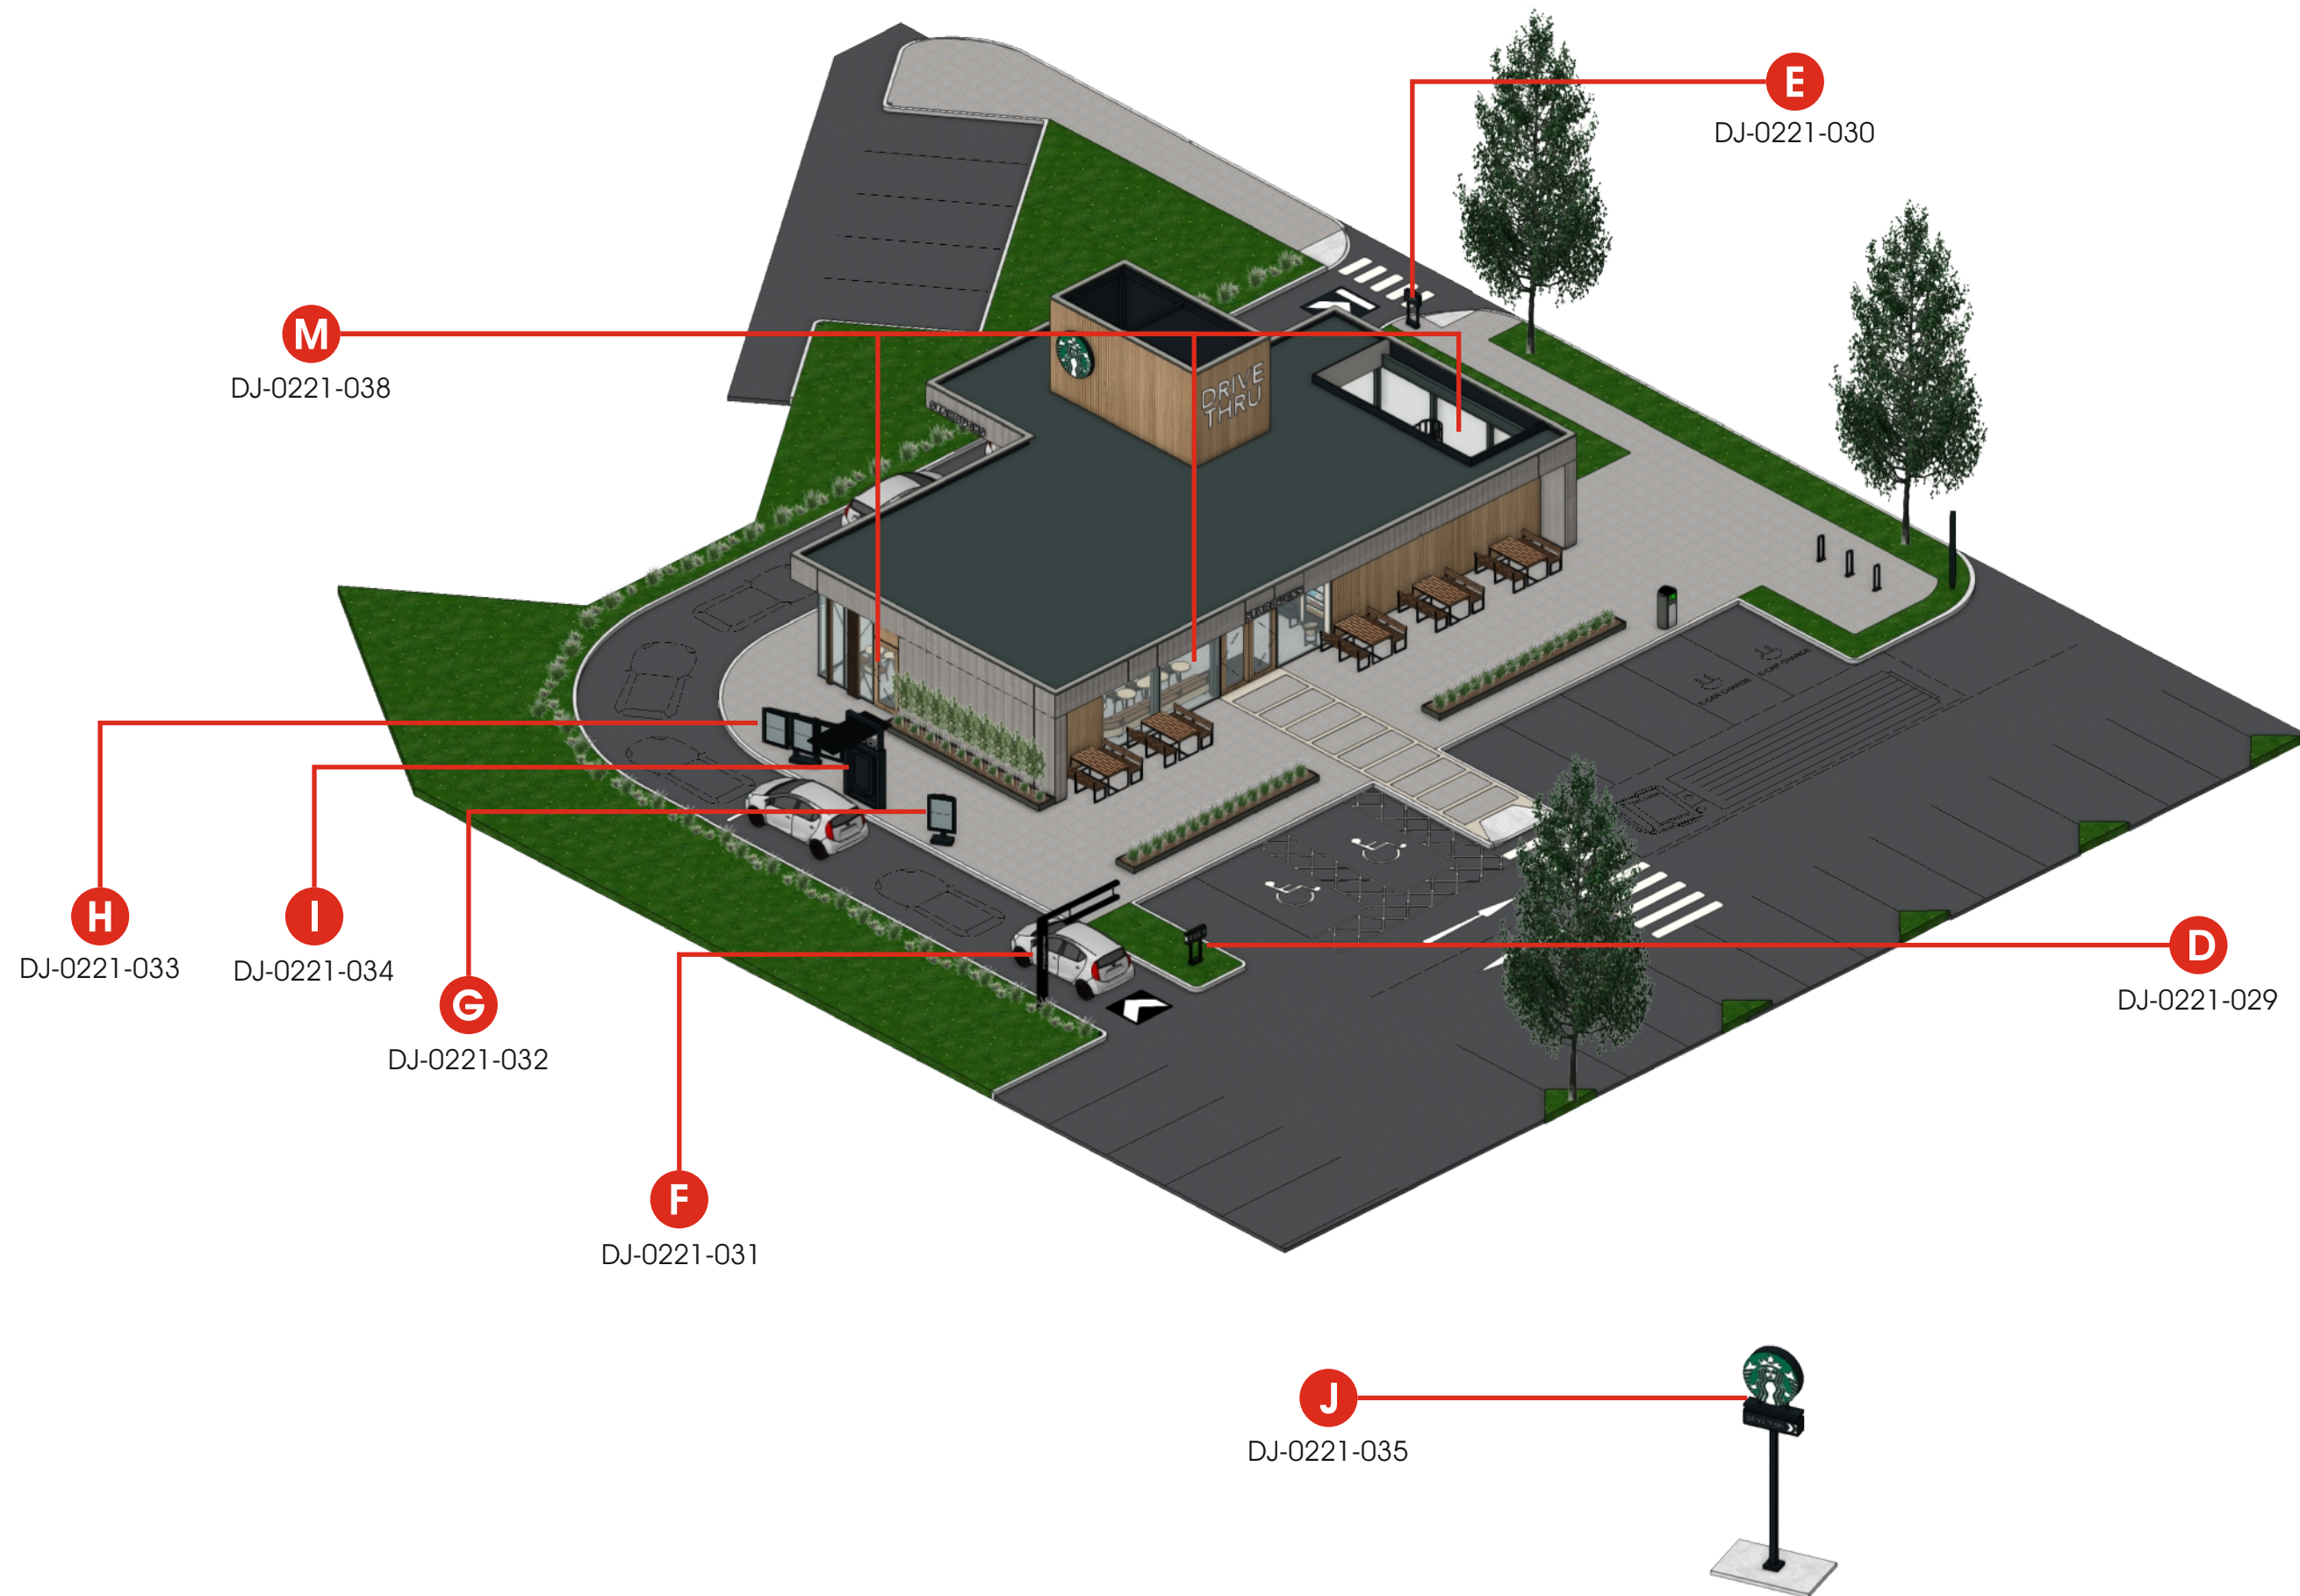

L
DJ-0221-037
POSITION TBC

K
DJ-0221-036
POSITION TBC

CLIENT:	Euro Garages	DRAWING NUMBER:	JOB NO:	DRAWN BY:	REV	DATE	BY	DESCRIPTION
PROJECT:	Starbucks Ashton New Rd.	DJ-0221-040	6554	D. Jewkes	A	00.00.20	XX	XXXXXX
DESCRIPTION:	Site Plan	11.02.21	n/a	a/s @A3	B	00.00.20	XX	XXXXXX
					C	00.00.20	XX	XXXXXX
					D	00.00.20	XX	XXXXXX
					E	00.00.20	XX	XXXXXX

All measurements in millimetres unless stated otherwise.