

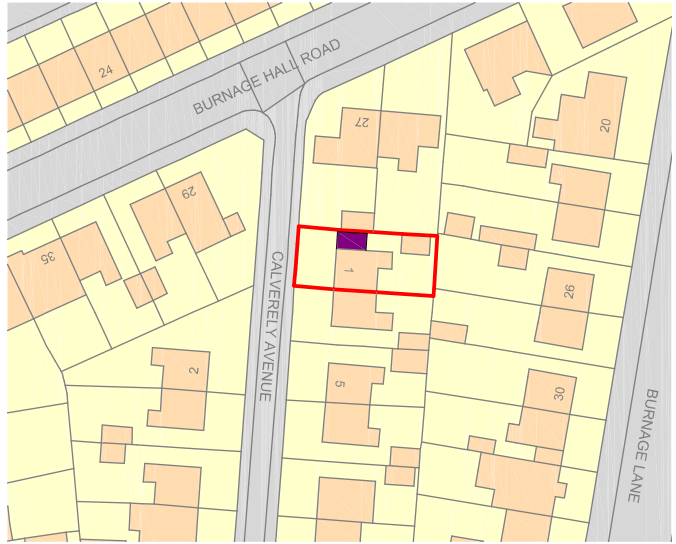


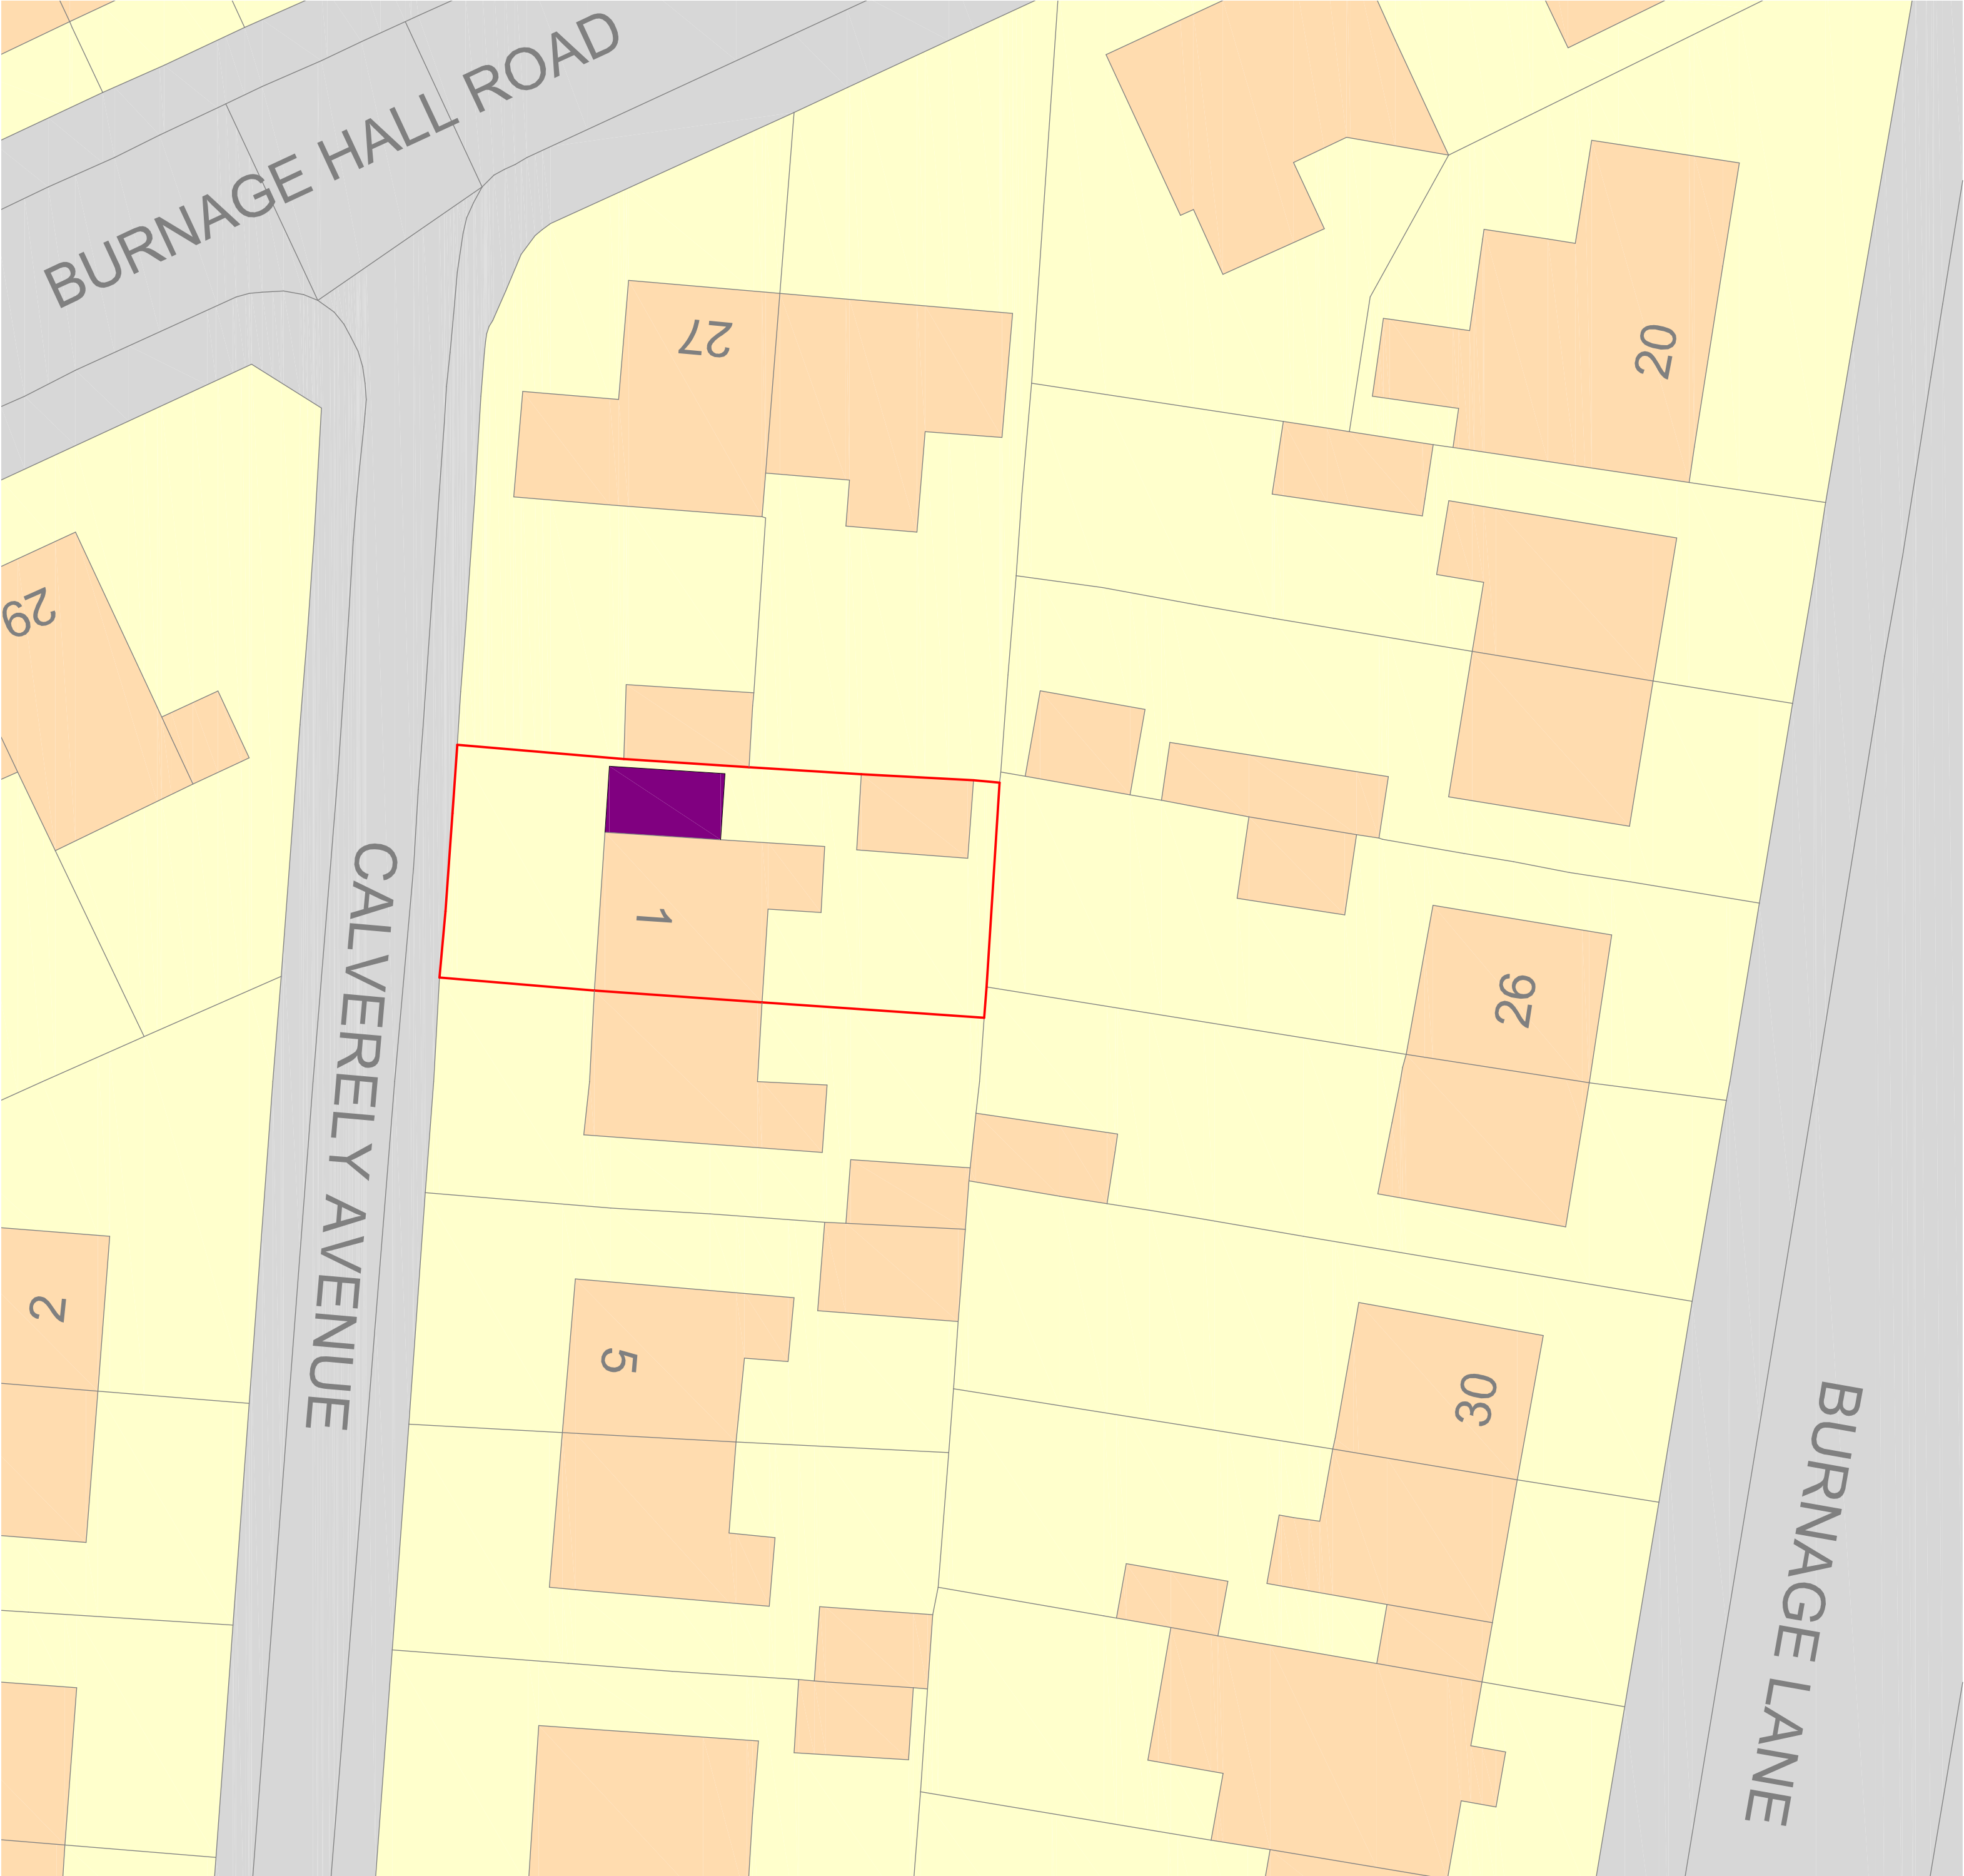

Scale 1:1250

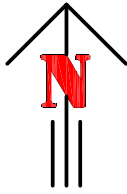

PROPOSED SITE PLAN @ 1:200