


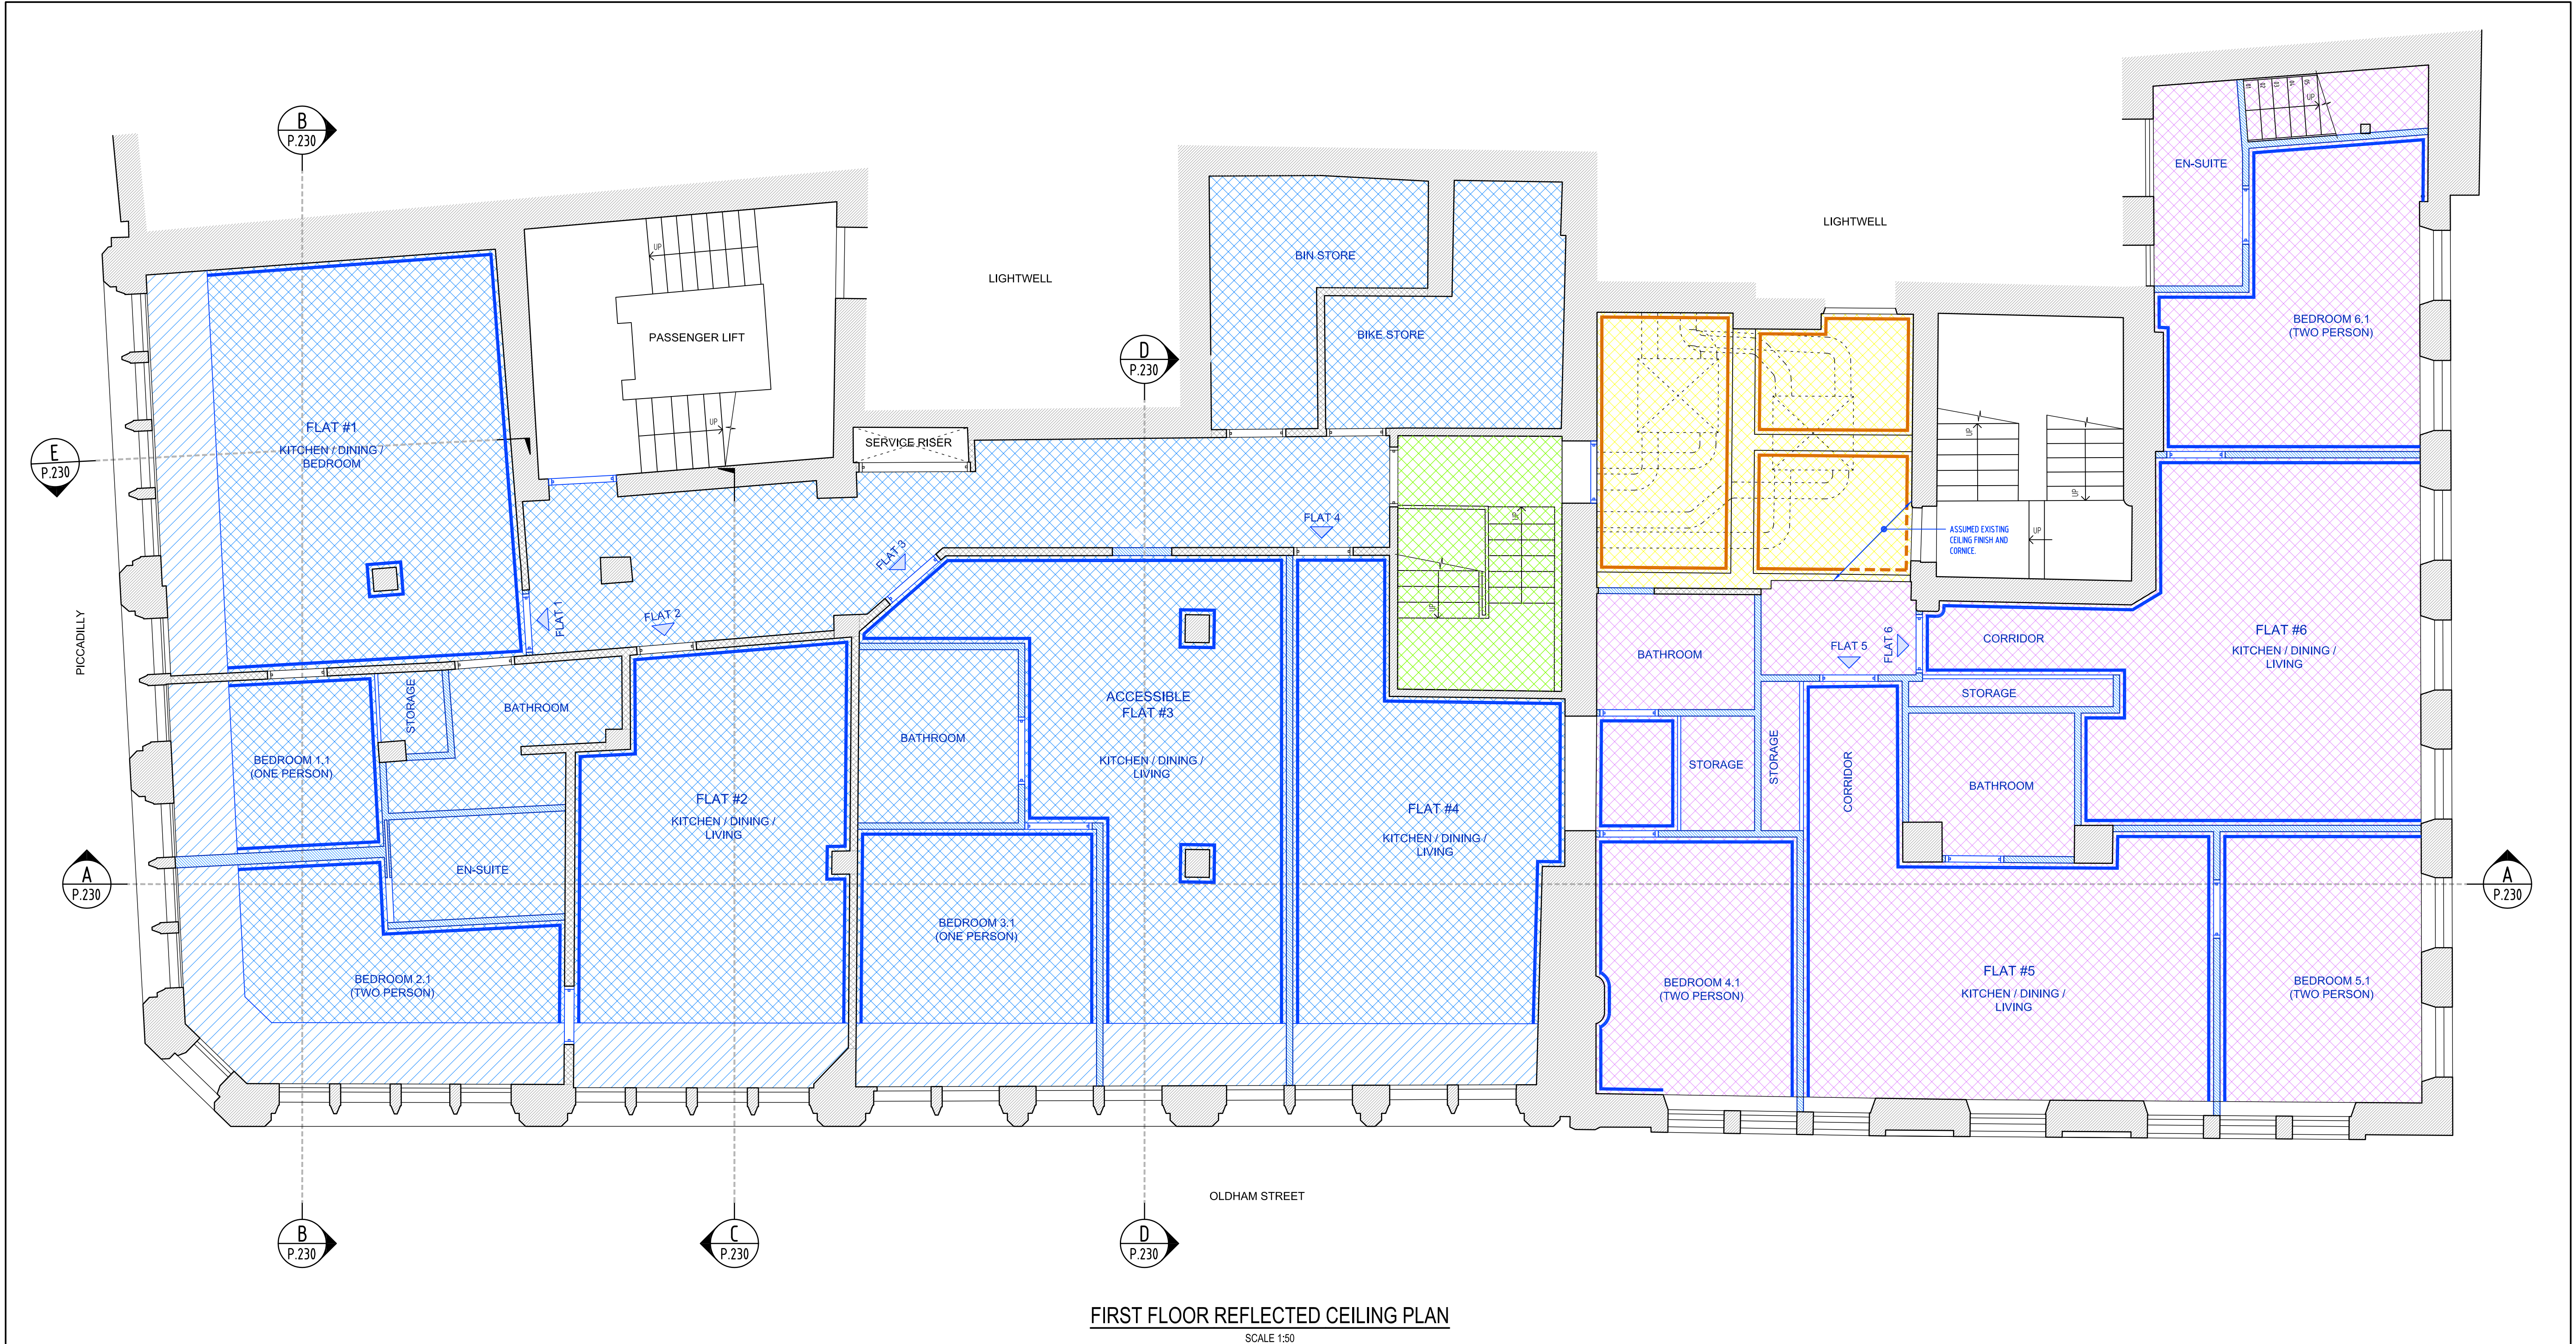

NOTES

1. GENERAL:

11. DO NOT SCALE FROM THIS DRAWING. CHECK ALL DIMENSIONS AND CONDITIONS ON SITE.

12. ALL WORKS TO BE CARRIED OUT IN ACCORDANCE WITH CURRENT HEALTH & SAFETY (INCLUDING CDM) REGULATIONS. ALL WORKS TO COMPLY WITH CURRENT BRITISH STANDARDS, CODES OF PRACTICE, BUILDING REGULATIONS AND APPROPRIATE EUROPEAN STANDARDS.

13. ALL STRUCTURAL WORK IS TO BE CARRIED OUT IN ACCORDANCE WITH THE STRUCTURAL ENGINEER'S DETAILS AND CALCULATIONS.

14. PRECISE POSITIONS OF ALL FIXTURES AND FITTINGS IS SUBJECT TO CONFIRMATION ON SITE.


15. THIS DRAWING IS PRODUCED FOR PLANNING APPLICATION ONLY AND SHOULD NOT BE USED FOR ANY OTHER PURPOSES.

LEGEND:

- DENOTES ORIGINAL EXISTING WALL
- DENOTES NON-ORIGINAL EXISTING WALL
- DENOTES PROPOSED WORKS
- DENOTES PLASTERBOARD CEILING
- DENOTES RECESSED PLASTERBOARD CEILING
- DENOTES SUSPENDED CEILING (600x600 GRID SYSTEM)
- DENOTES FIRE RESISTANT PLASTERBOARD CEILING
- DENOTES TIGHTLY-ATTACHED CEILING
- DENOTES EXISTING CORNICE
- DENOTES PROPOSED CORNICE

NOTE: ALL CEILING FINISHES AND WALLS HAVE BEEN DETERMINED BY NON-INTRUSIVE VISUAL INSPECTION.

FIRST FLOOR REFLECTED CEILING PLAN
SCALE 1:50

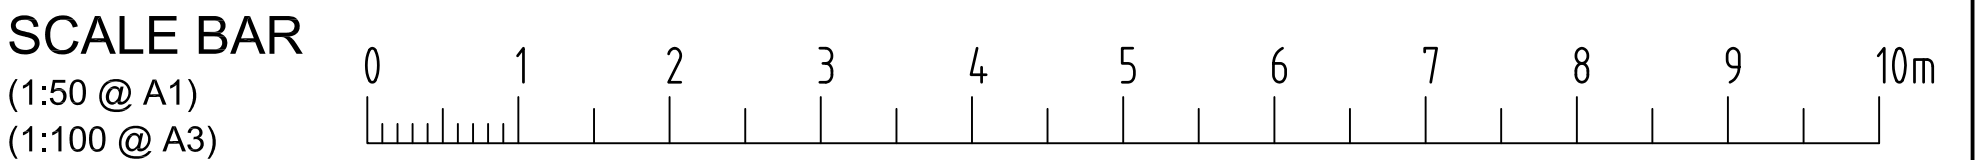

REV			DATE			DESCRIPTION			BY		
DRG STATUS			PLANNING			JOB TITLE			YORKSHIRE BUILDING SOCIETY 17 PICCADILLY, MANCHESTER		
DRAWN BY			ISP DRAWING SOLUTIONS			DRG TITLE			SCHEME B – PROPOSED FIRST FLOOR REFLECTED CEILING PLAN		