

Notes:

All dimensions and levels are to be checked on site.

Any discrepancies are to be reported to the architect prior to work commencement.

This drawing shall not be scaled to ascertain any dimensions. Work to figured dims only.

This drawing shall not be reproduced without express written permission from FMB Design

CDM:
Refer to designers health and safety risk assessment sheets for information relating to hazard identification and recommended control measures.

A First Planning Issue		10.07.20
REV	DESCRIPTION	BY DATE
STATUS PLANNING ISSUE		

FMB

2 Aman Street
Manchester, M14 7TL
Tel: 0161 226 4717
Mob: 07951751777
E: fmbarchitects@gmail.com

CLIENT:

Mr D.D MUKHERJEE

FMB Design Architects

SITE: Proposed Single Storey Extension at 41 Manby Rd, Manchester. M18 7RG			
TITLE: EXISTING ELEVATIONS, G.A PLANS AND ROOF PLAN			
SCALE AT A1: 1 : 50	DATE: 15.07.20	DRAWN: PB	CHECKED: MB
PROJECT NO: FMB/41/200512	DRAWING NO: PS/A101	REVISION: A	




1 Existing Front Elevation
Scale 1 : 50




2 Existing Rear Elevation
Scale 1 : 50




3 Existing Side Elevation
Scale 1 : 50

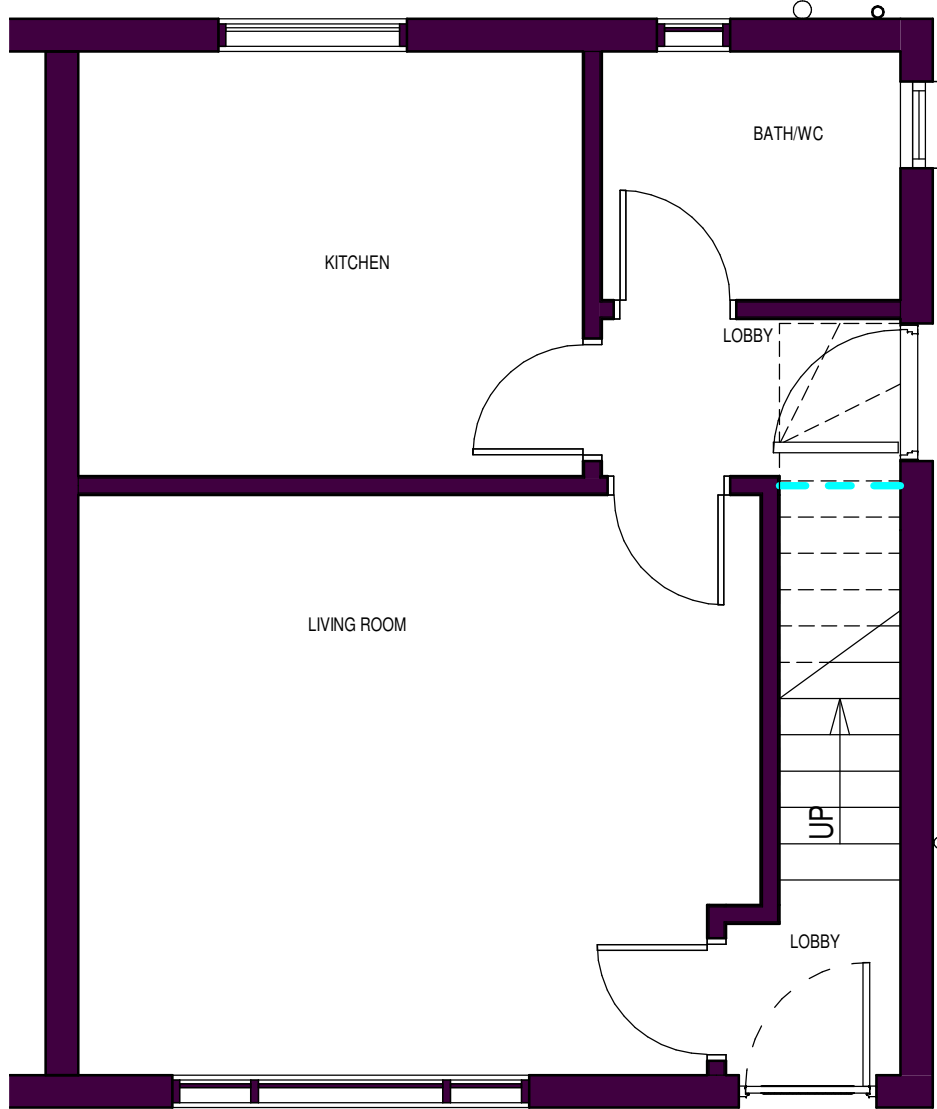

4 Existing Grd Flr. G.A Plan
Scale 1 : 50

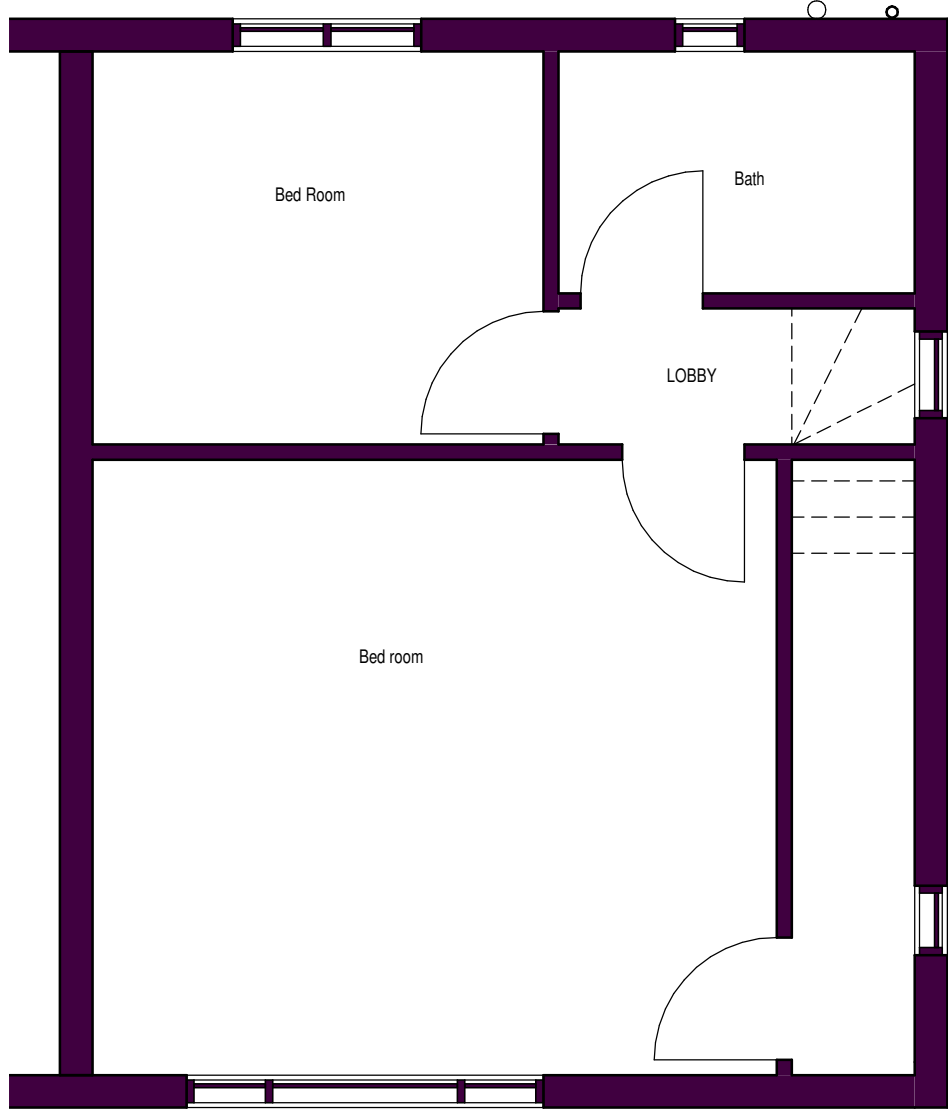

6 Existing 1st Flr. G.A Plan
Scale 1 : 50

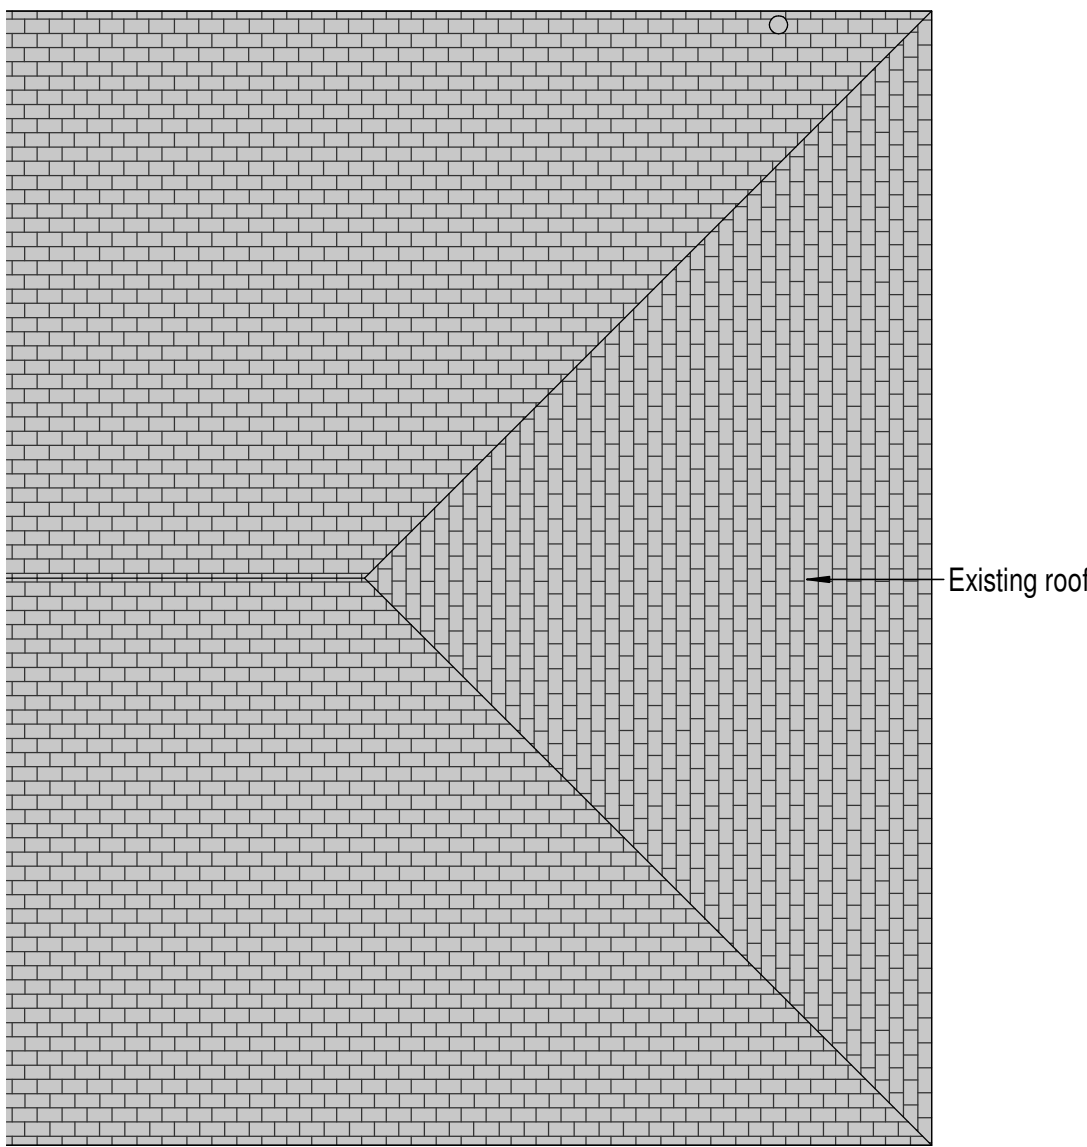

5 Existing Roof Plan
Scale 1 : 50