
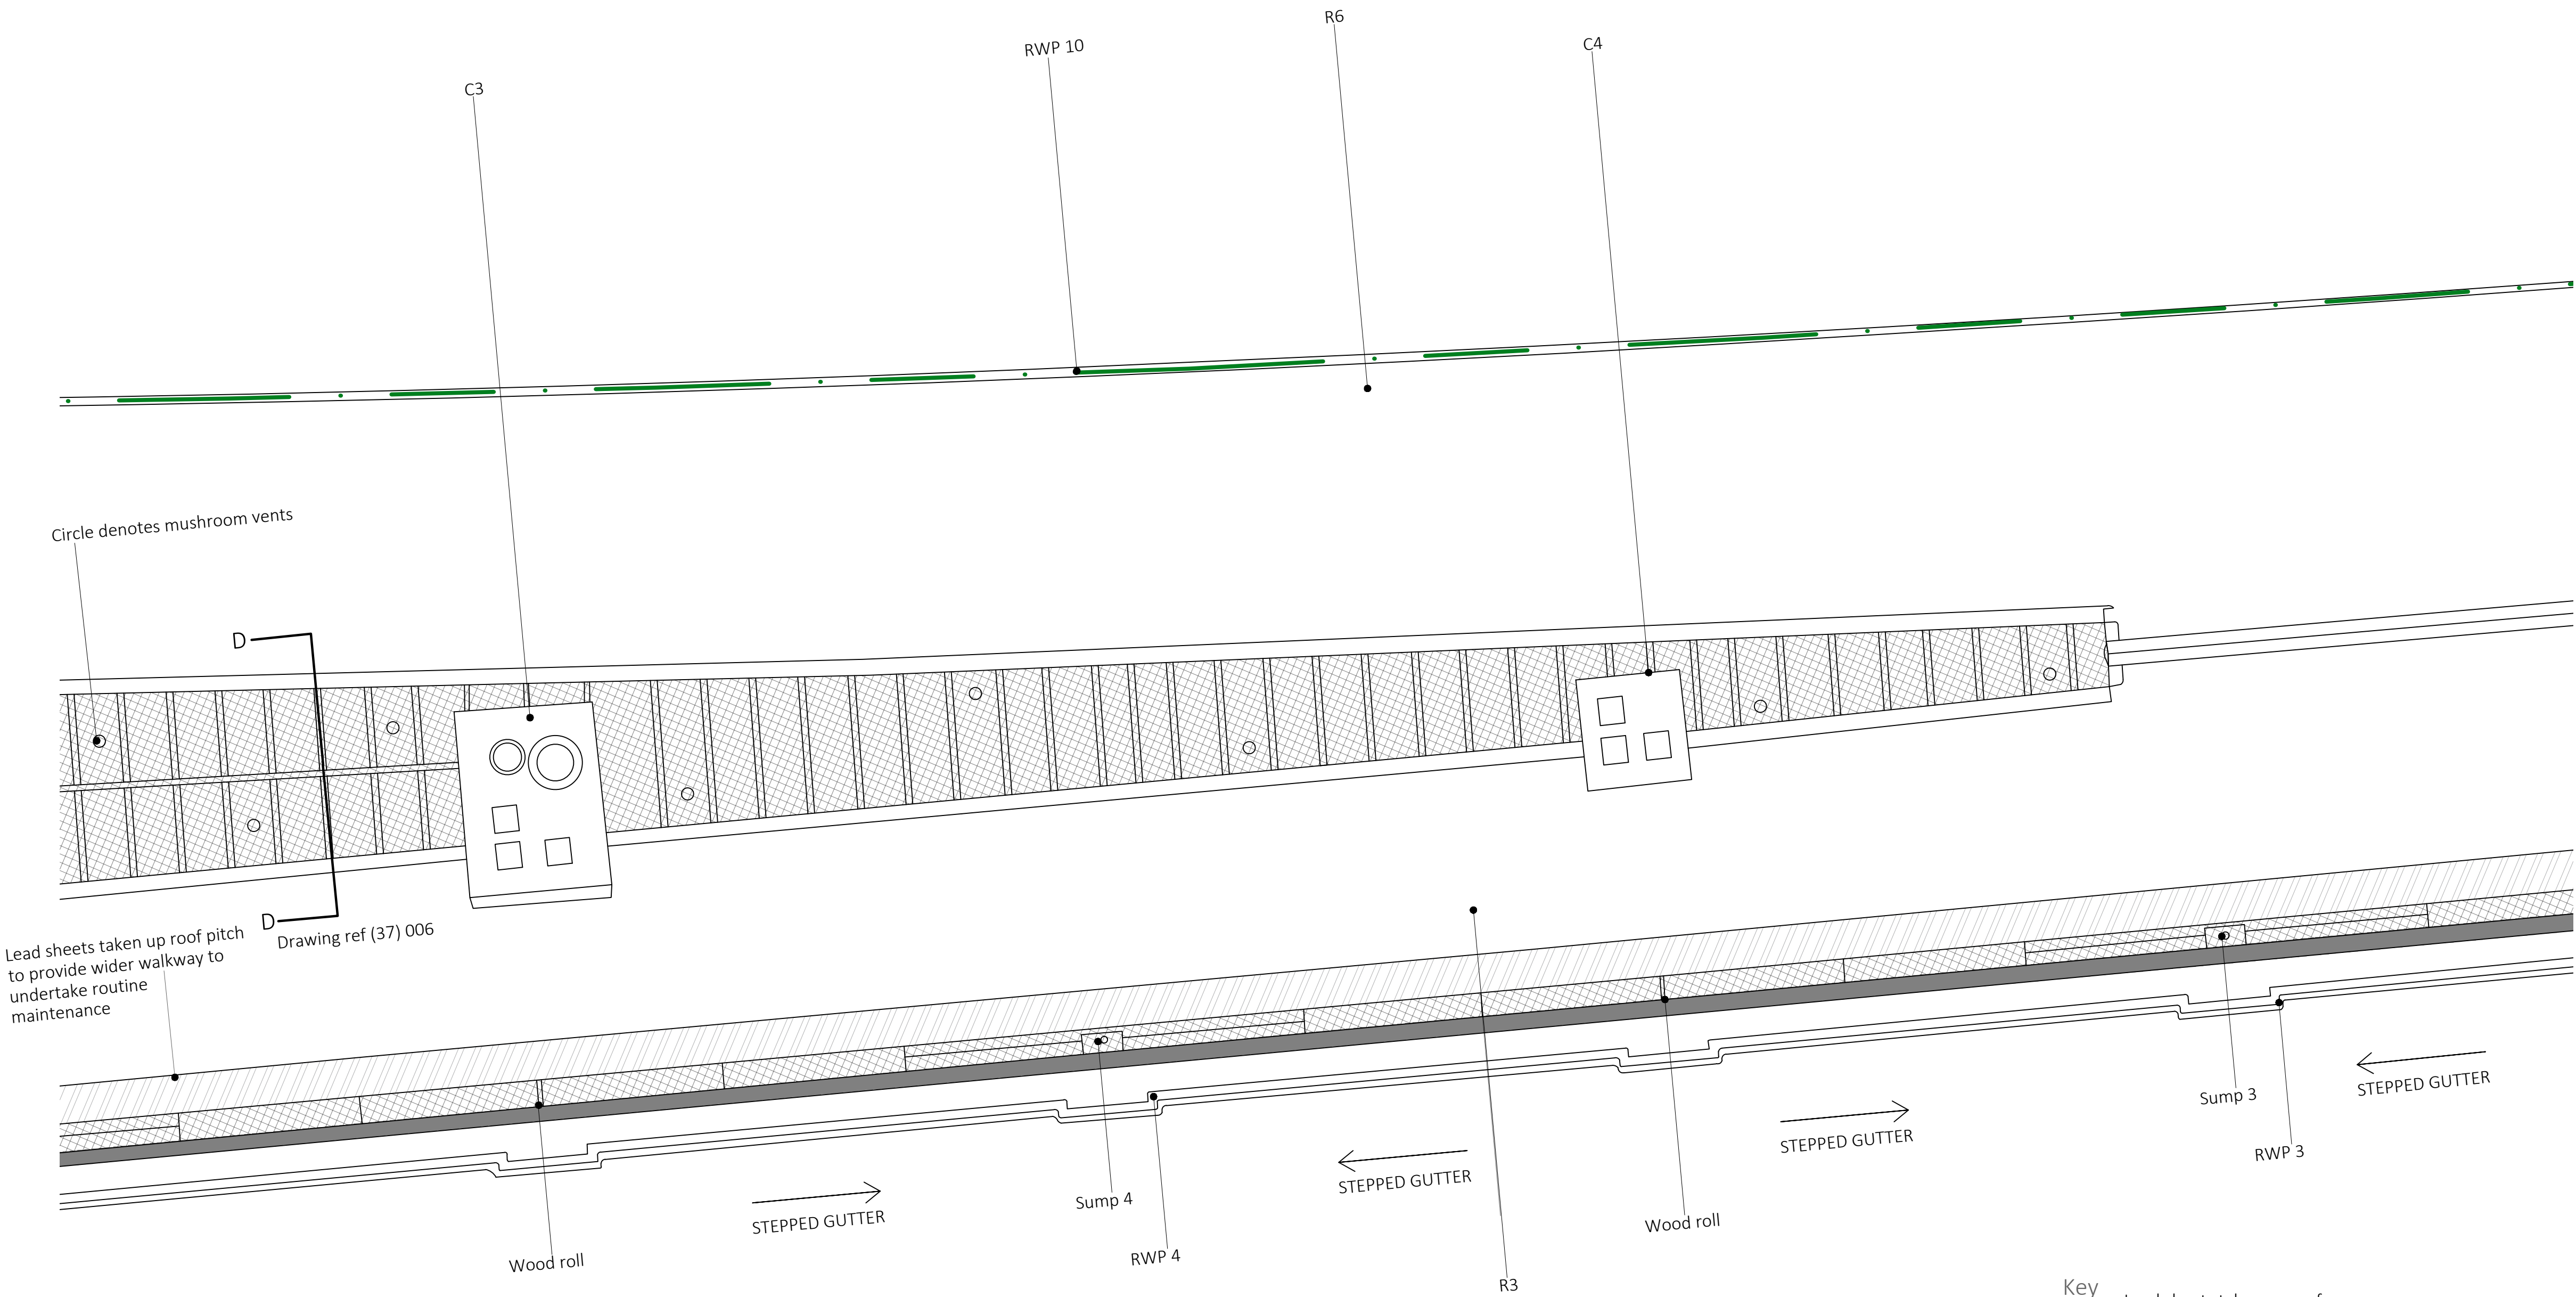


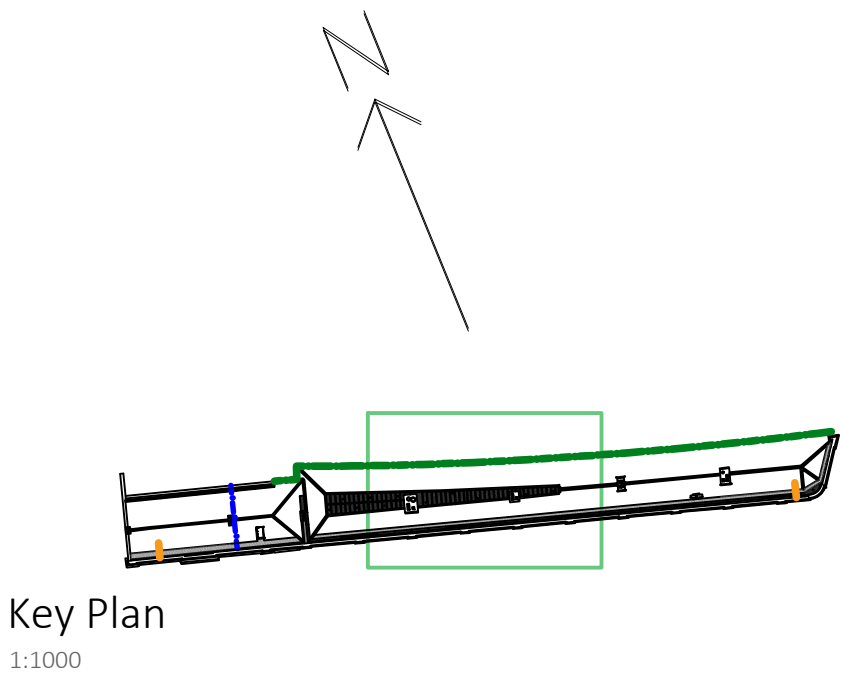

NOTE: Slate will remain untouched/reinstated where removal is required to allow works to be undertaken, unless indicated otherwise.

Abbreviations Key

- RWP - Rain water pipe references
- C - Chimney references
- R- Roof references

Rev Date/Intls Details

© The moral rights of the author are hereby asserted.
This drawing and design is the sole property of Buttress Ltd and must not be reproduced without permission.
Business Ltd is Registered in England and Wales: 536372

SCIENCE
MUSEUM
GROUP

Buttress

41, Bengal St
Manchester
M4 6AF

T 0161 236 3303
E contact@buttress.net
W www.buttress.net

Project Title	STATION BUILDING ROOF		
Client	SCIENCE AND INDUSTRY MUSEUM		
Location	MANCHESTER		
Drawing Title	Proposed Roof Plan 02 Part ortho plan -		
Date	11/11/20	Scale	1:50
Checked	AS	Orig Paper Size	A1
Status LBC			
Drawing ref	Job No	Drawing No	Revision
	9059	(04) 003	

- Key
- Lead sheets taken up roof pitch to provide wider walkway to undertake routine maintenance
 - Internal lead lined rainwater trough
 - Lead sheeting to reformed stepped tapered gutters
 - Cast Iron half round gutter onto fixed brackets
 - Lead weathering to Kerb upstand

