



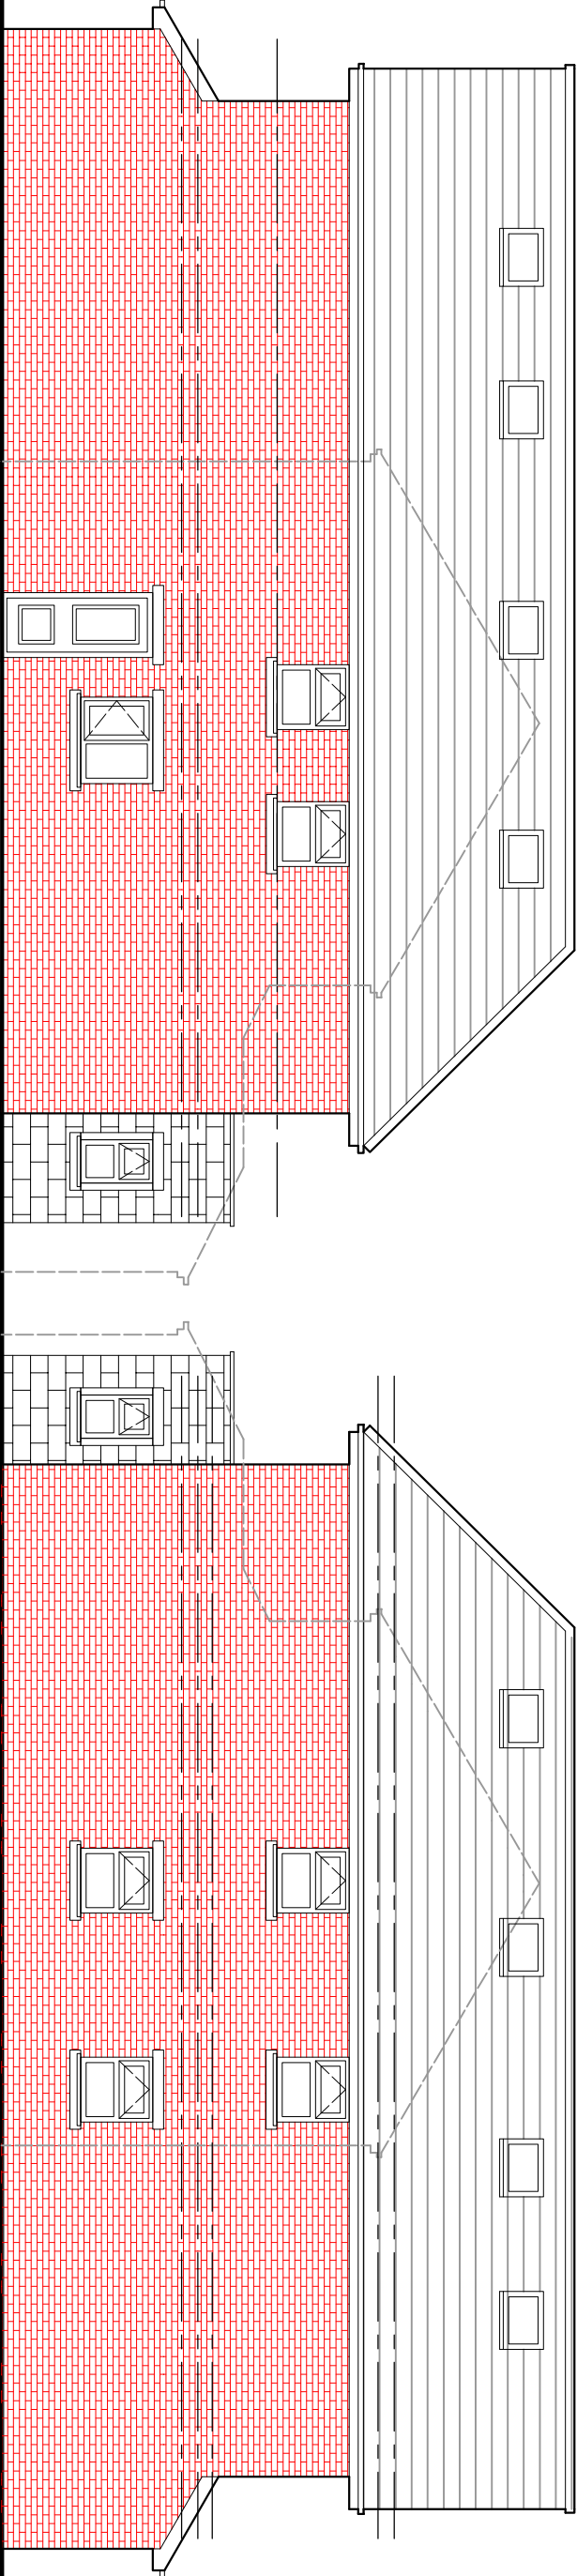


PROPOSED SIDE ELEVATION

PROPOSED SIDE ELEVATION

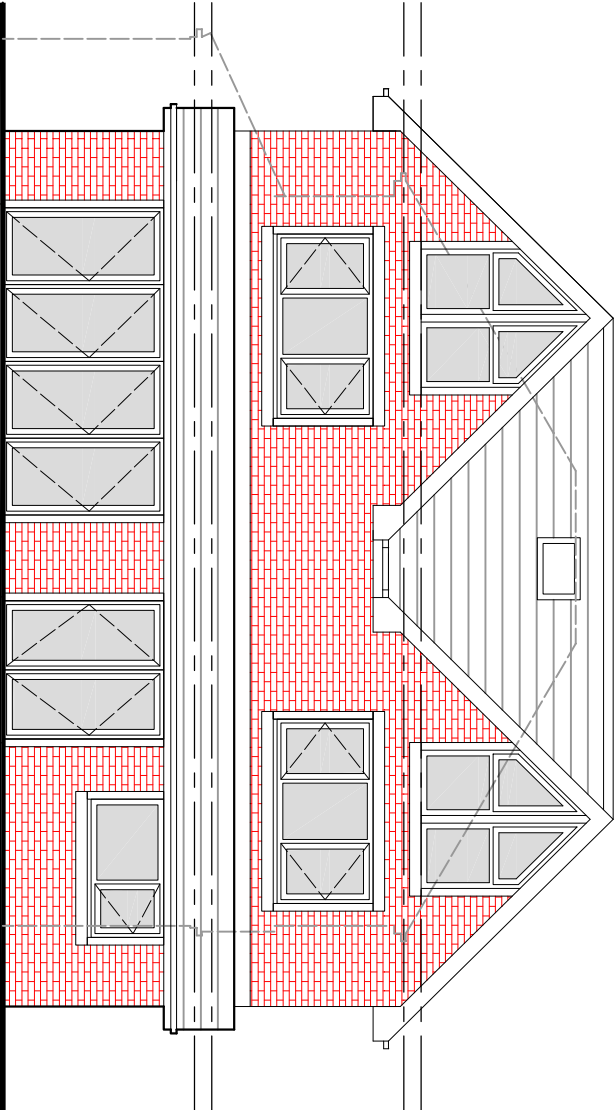

PROPOSED REAR ELEVATION

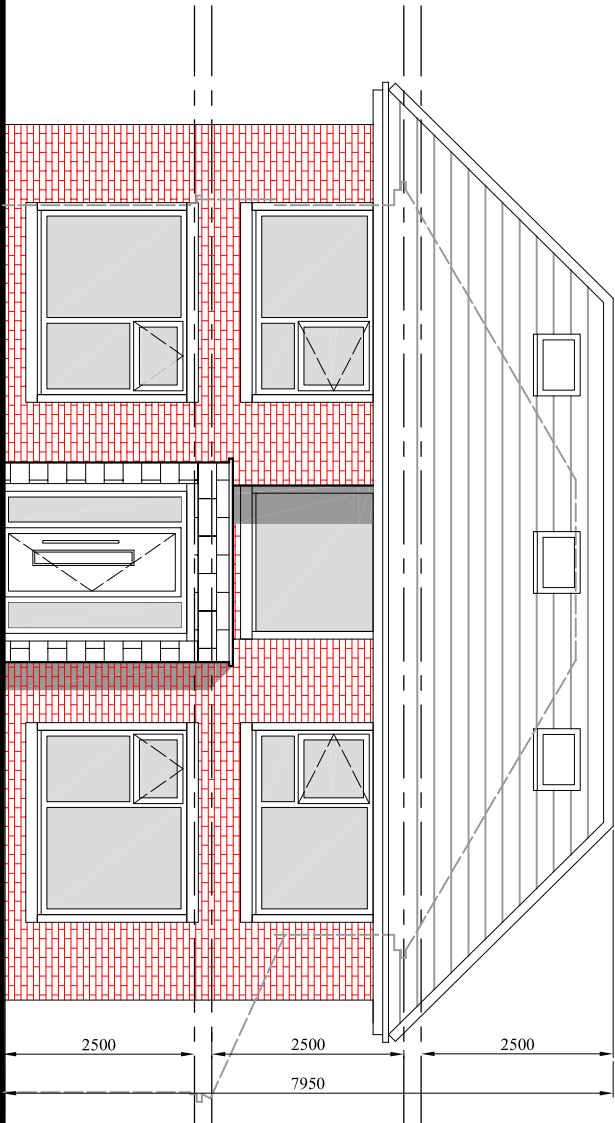

PROPOSED FRONT ELEVATION

Materials to be used:
ROOF- Marley's Modern concrete
interlocking smooth grey roof tiles.
WATER GOODS- Black PVC
fascia/soffit, gutters and down pipe.
WALLS- Ibsstock's Mercia Antique
65mm brick work.
WINDOWS- Anthracite uPVC
double glaze windows in natural
stone surrounds
PORCH- Walls cladding in natural
stone.

Rev. C 31-3-21 Bays removed height reduced
Rev. B 18-3-21 Height and width reduced
Rev. A 8-2-21 Height and rear projection reduced
PROJECT
409 Wilbraham Road,
Chorlton

CLIENT

Mr. Akhlag

DRAWING TITLE

Proposed Elevation

JOB No

DRAWING No
NA-P05

SCALE	DATE	REVISION
1:100@A3	Feb. 20	
DRAWN	CHECKED BY	
NA		C

t: 0782 895 3405

e: niamat@hotmail.co.uk