


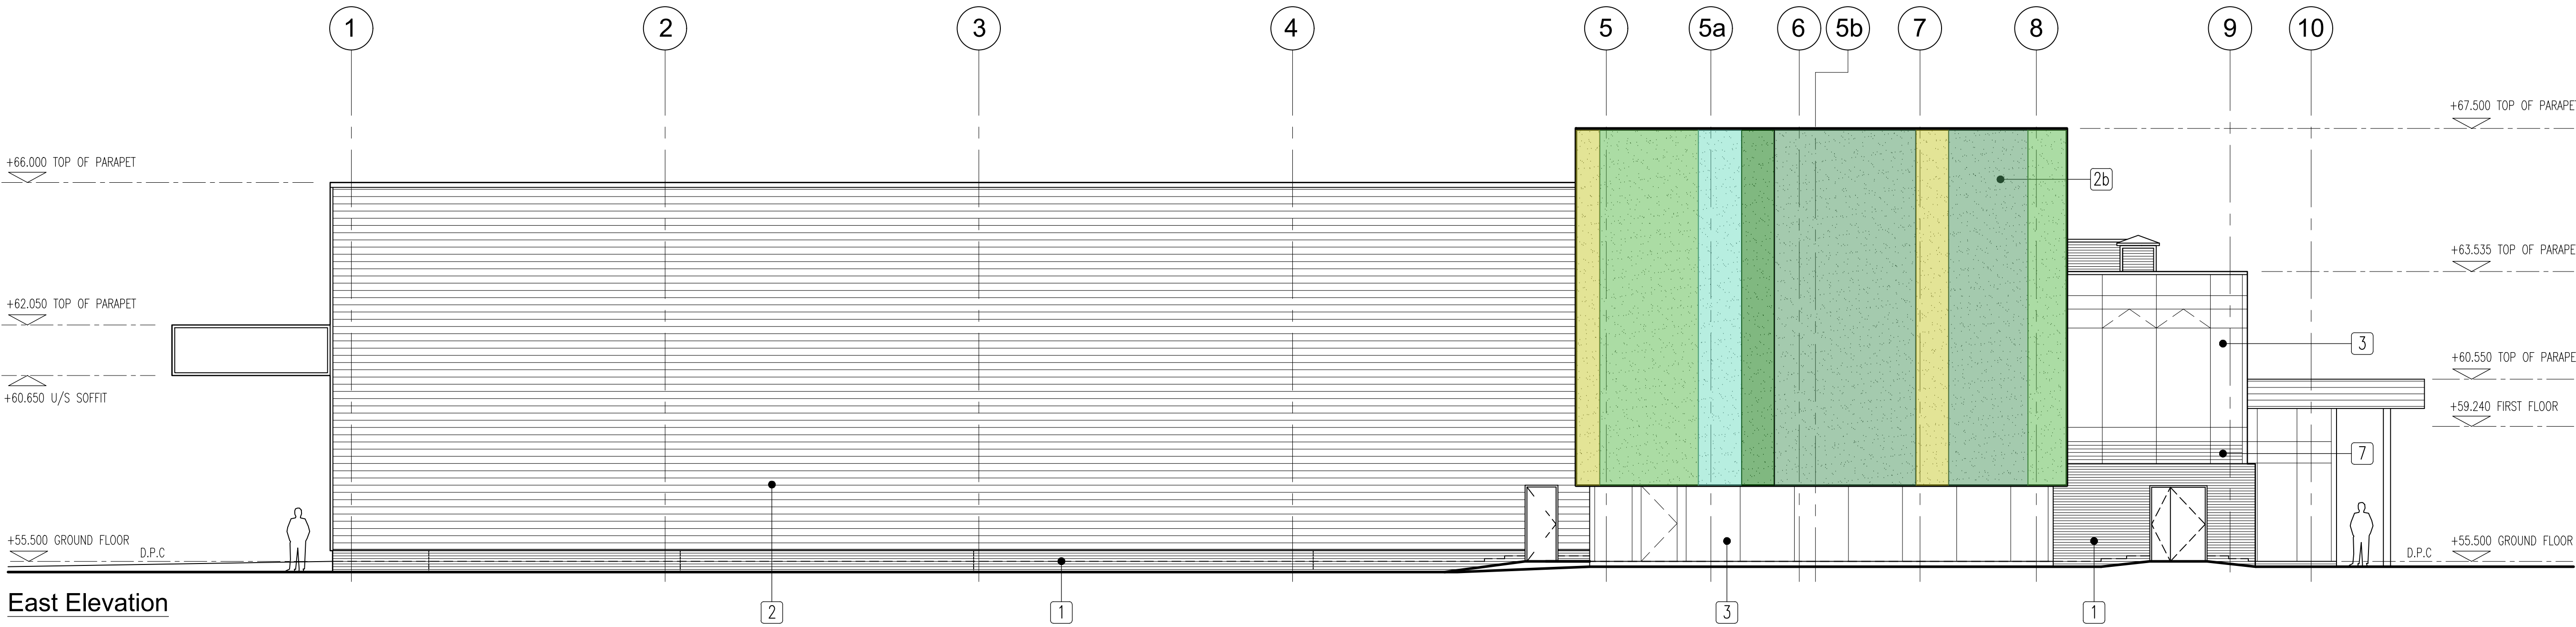


East Elevation

EXISTING EAST ELEVATION

Materials Legend

Ref	Description
1	CLAY FACING BRICKWORK
2a	PROFILED STEEL WALL CLADDING
2b	RENDERED WALL CLADDING SYSTEM
3	CURTAIN WALLING
4	WINDOWS
5	PERSONNEL DOORS
6	VEHICLE ACCESS DOORS
7	LOUVRES

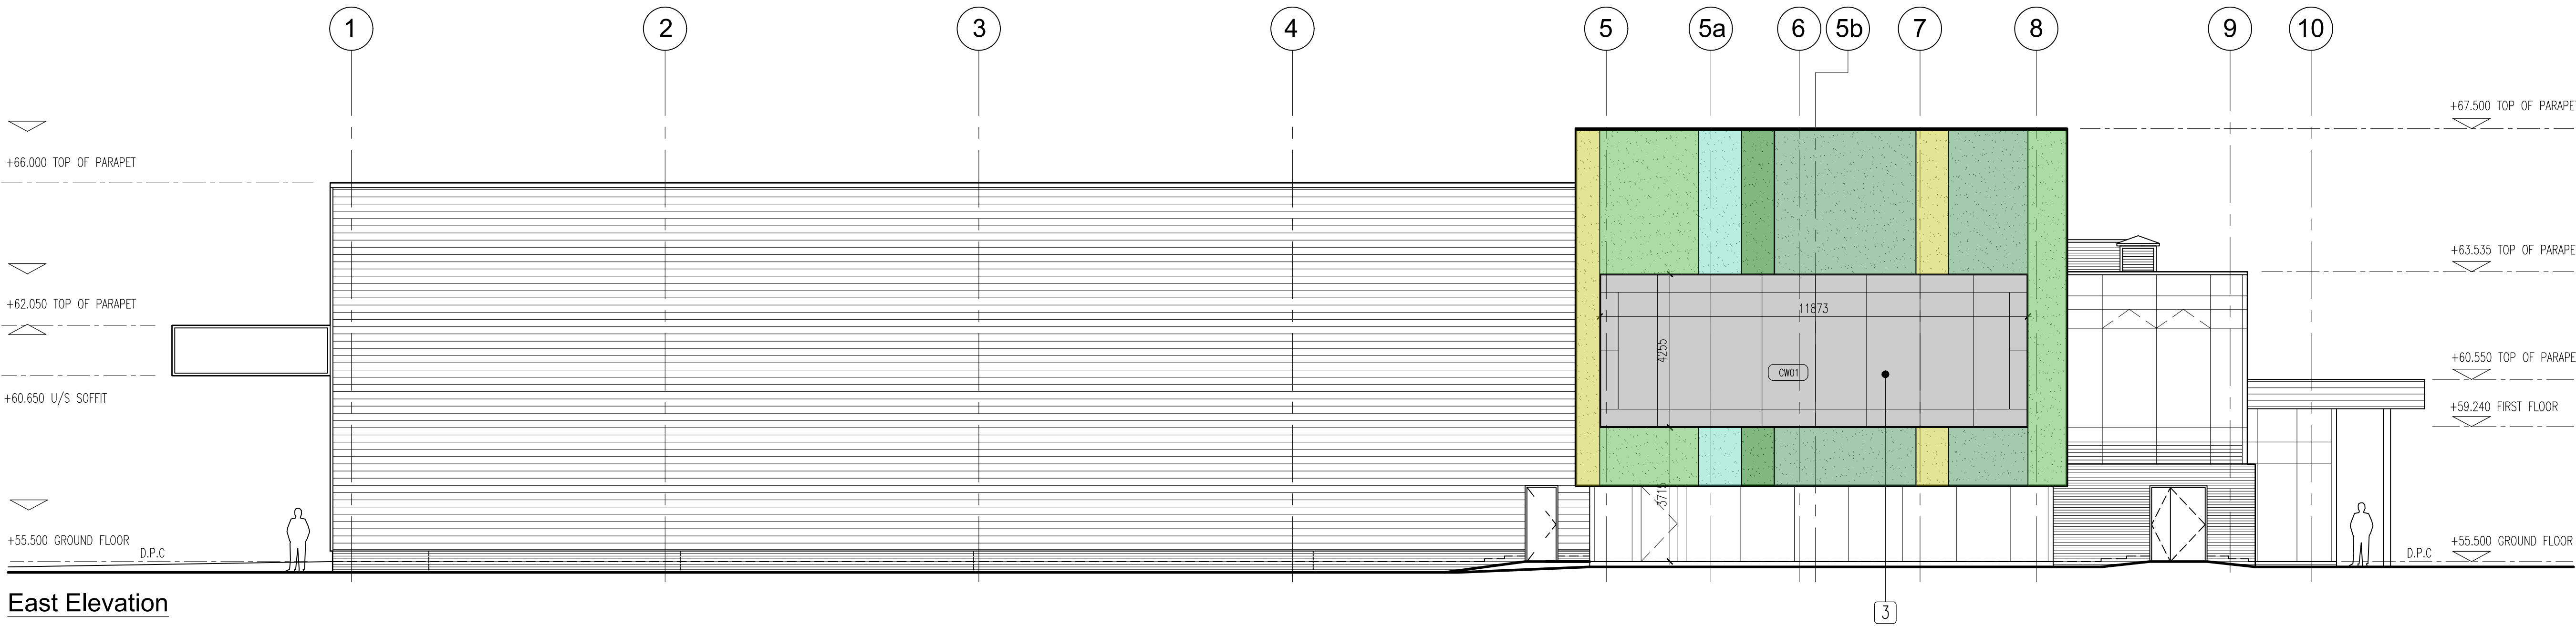

East Elevation

PROPOSED EAST ELEVATION



status PRELIMINARY

This drawing is ©Bradshaw Gass & Hope LLP and is not to be copied, reproduced or re-distributed either in whole or in part without the prior written permission of the originator.

The originator shall have no responsibility for any liability, loss, cost, damage or expense arising from or relating to any use of this document other than for its intended purpose on this project.

This drawing shall be read in conjunction with all other relevant drawings, specifications and associated documentation. Any discrepancies, errors or omissions are to be reported to the originator before proceeding with work. All dimensions are to be checked on site by the contractor prior to proceeding with any work.

Hazard Identification



ref	hazard	date

P1	ISSUED TO PLANNING	LK	11.03.21
ref	revision	by	date

BGH Architects
Consulting Engineers
Quantity Surveyors
21 Silvenwell Street
Bolton
BL1 1PR
T: 01204 525321
email@bghbolton.co.uk
www.bghbolton.co.uk

Bradshaw Gass & Hope LLP

client
LITTLE GREENE PAINT COMPANY LTD

project
ALTERATION TO ADMINISTRATIVE ACCOMMODATION

drawing
EXISTING AND PROPOSED EAST ELEVATION

drawn by	DJH	date	24.02.2021
checked by		date	

scale	1:100	A1
-------	-------	----

dwg no	2139.02.401	rev	P1
--------	-------------	-----	----