




7 Constance Street  
Knott Mill  
Manchester  
M15 4JQ  
Tel: +44 (0)161 870 1152  
www.timgroomarchitects.com


**Copyright © 2015 Tim Groom Architects Limited. All rights reserved.** No part of these drawings or designs may be reproduced, in whole or in part, whether in two or three dimensions, distributed or transmitted in any form or by any means, including photocopying, recording or other electronic or mechanical methods, without the prior written permission of the copyright owner. No part of these drawings or designs may be reproduced or stored in any electronic retrieval system in any form or any means without the prior written permission of the copyright owner. The copyright owner reserves all its moral rights and the right to be identified as the author of the drawings or designs. The drawings or designs have been executed by the copyright owner pursuant to an exclusive licence to its client and the use of these drawings or designs is limited to its client by the terms of the licence and all such permissions and authority granted by the copyright owner under the licence terms automatically terminate upon the termination of the licence or in the event of any act of insolvency being committed by the licensee. The copyright owner accepts and can have no liability or responsibility whatsoever for and in respect of any unauthorised or unlicensed use of or any reliance placed upon these drawings or designs. No works of construction relying on these drawings or designs are permitted under the terms of the above licence or otherwise without the express written consent and authority of the copyright owner.

**Dimensioning**  
Figured dimensions only to be taken from these designs and drawings. Work to annotated dimensions only. All dimensions to be checked on site. Architects to be informed immediately of any discrepancies before work proceeds. Drawings are to be read in conjunction with relevant specifications, structural engineers and service engineers' drawings. All data, dimensions and designs contained in this document are confidential to the copyright owner and may not be communicated to any third party save in accordance with a licence for the copyright owner or with the copyright owner's written permission and authority.


| Rev. | Description            | Date     |
|------|------------------------|----------|
| PA   | PLANNING               | 11.12.19 |
| P1   | AMENDED PLANNING ISSUE | 02.10.20 |

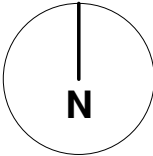

|                |                             |
|----------------|-----------------------------|
| Client         | Mulbury City                |
| Project        | Bendix Street               |
| Title          | Existing Site Location Plan |
| Status         | Planning                    |
| Project number | 0324                        |
| Date           | Dec 2019                    |
| Drawn by       | AT                          |
| Checked by     | GB                          |
| Scale          | As indicated@A3             |
| Drawing No.    | 0324_ 0200                  |
| Revision       | P1                          |

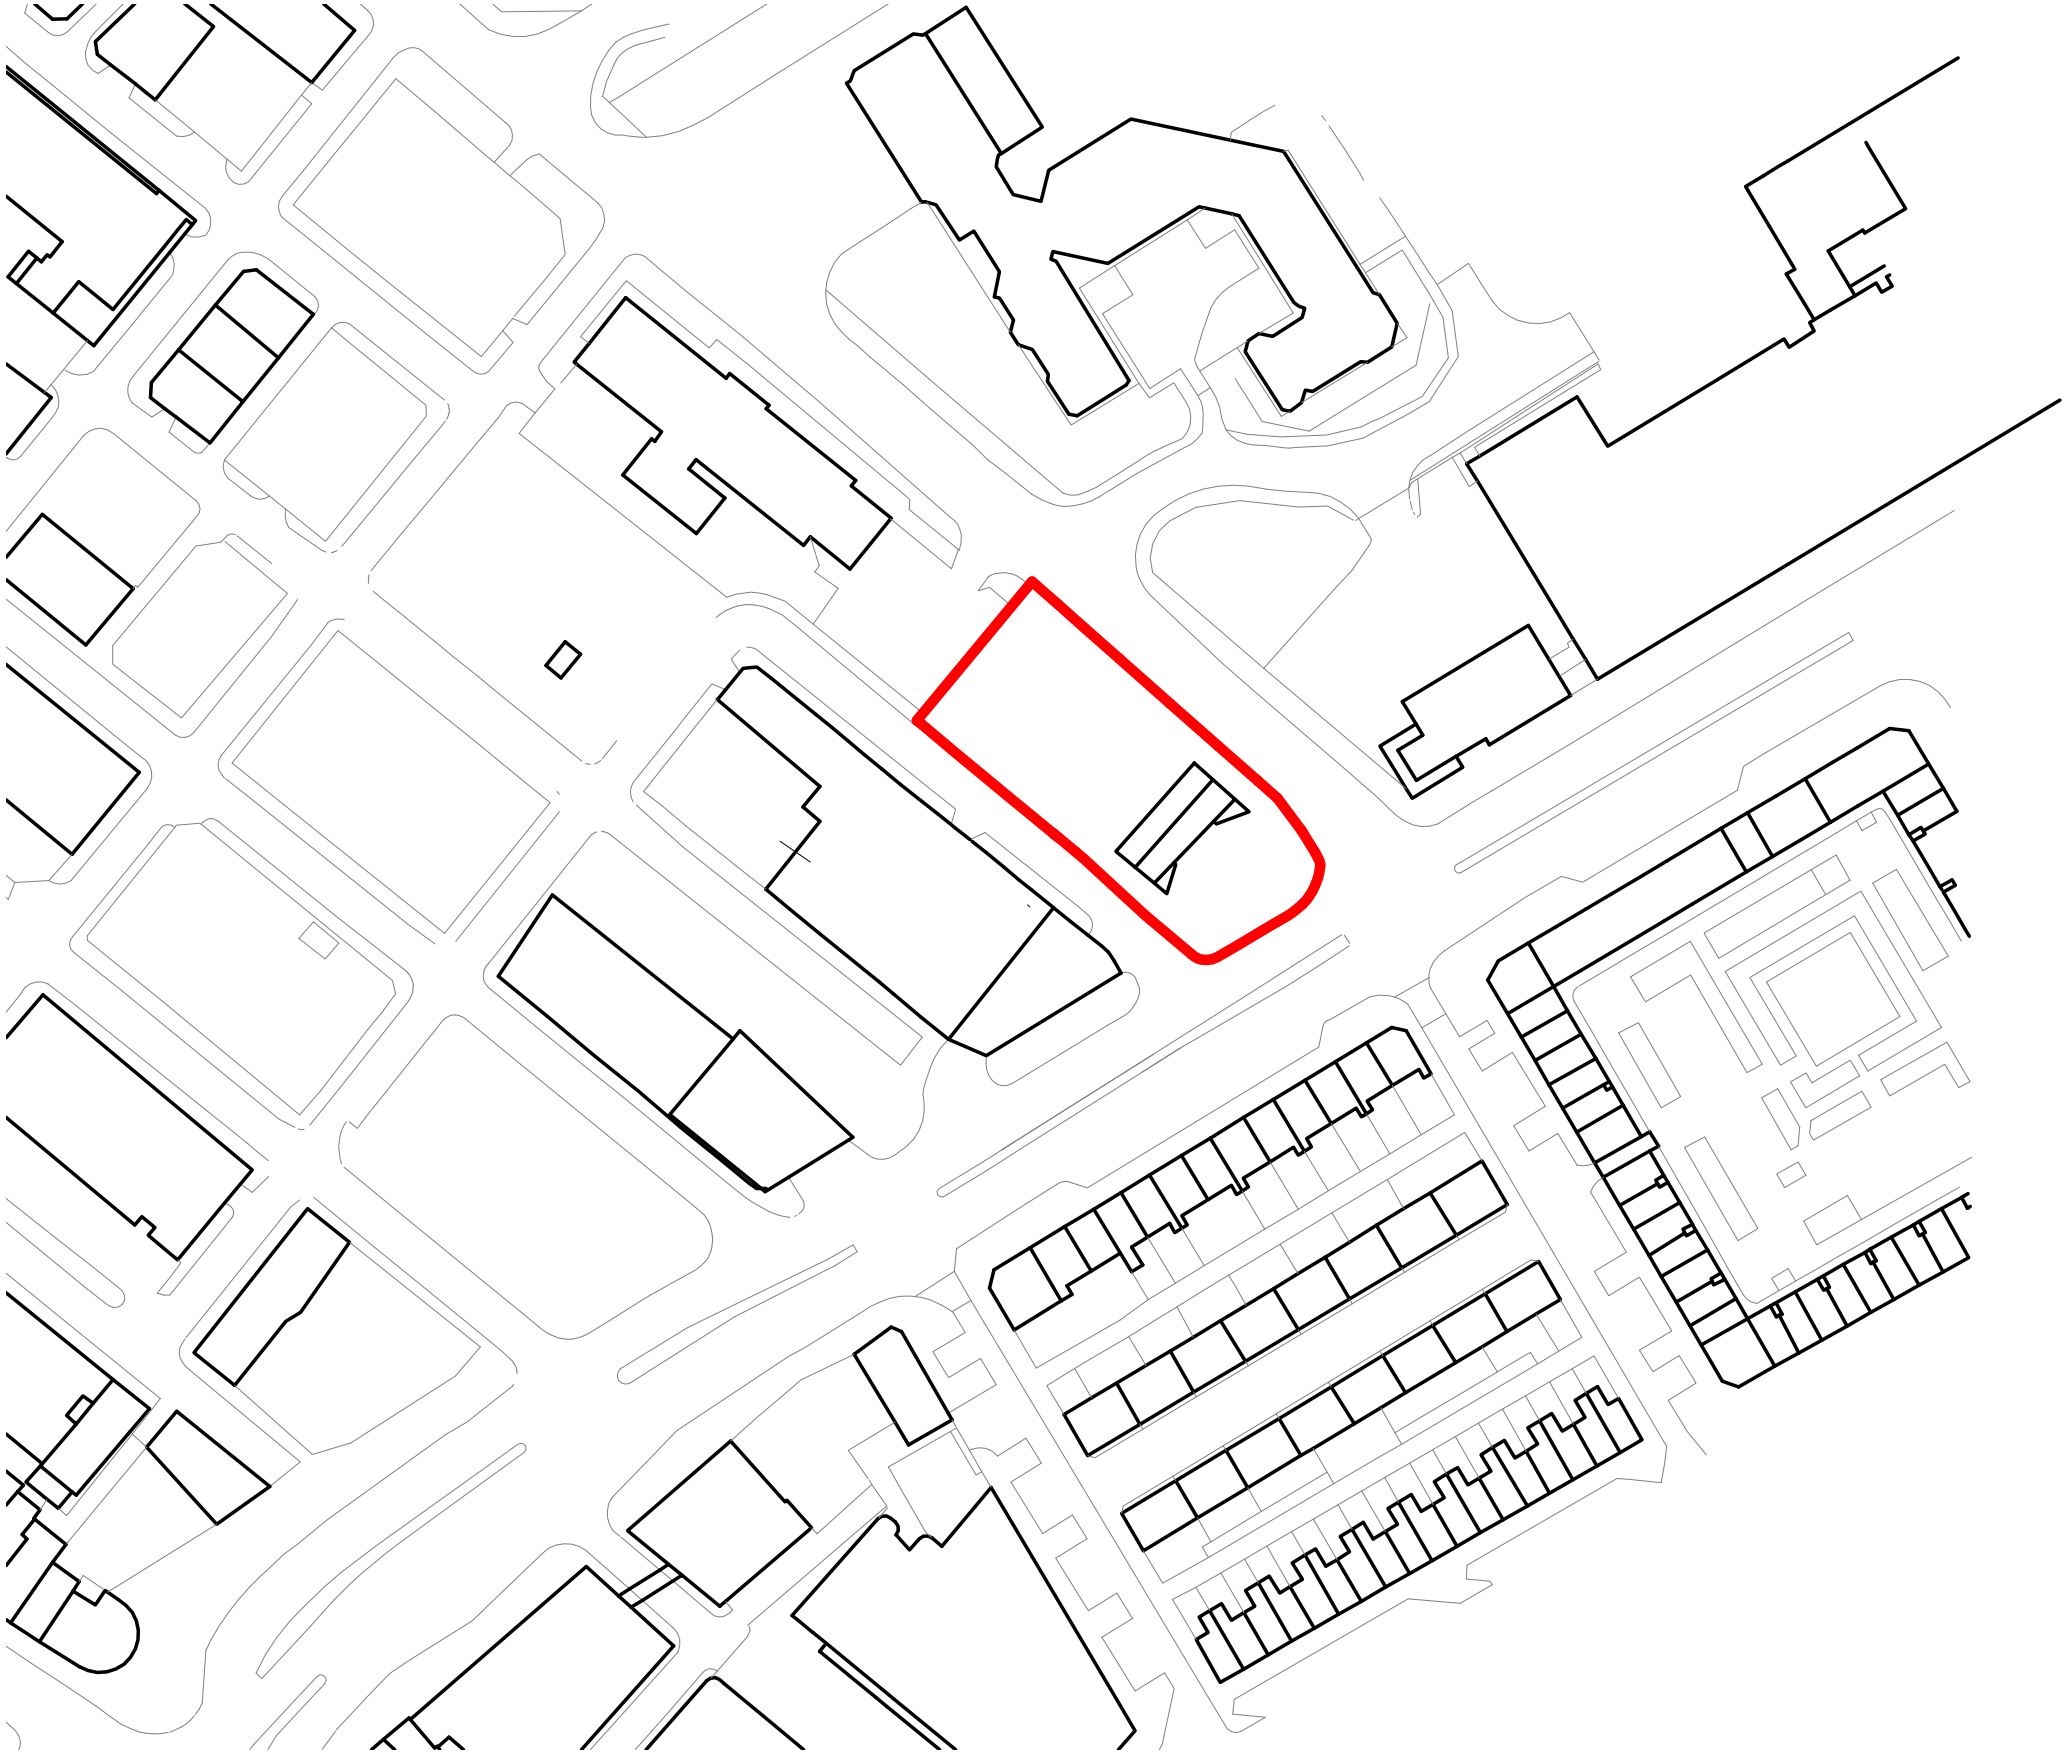

Site Wide  
1 : 1250

 




7 Constance Street  
Knot Mill  
Manchester  
M15 4JQ  
Tel: +44 (0)161 870 1152  
www.timgroomarchitects.com

Copyright © 2015 Tim Groom Architects Limited. All rights reserved. No part of these drawings or designs may be reproduced, in whole or in part, whether in two of three dimensions, distributed or transmitted in any form or by any means, including photocopying, recording or other electronic or mechanical methods, without the prior written permission of the copyright owner. No part of these drawings or designs may be reproduced or stored in any electronic retrieval system in any form or any means without the prior written permission of the copyright owner. The copyright owner reserves all its moral rights and the right to be identified as the author of the drawings or designs. The drawings or designs have been executed by the copyright owner pursuant to an exclusive licence to its client and the use of these drawings or designs is limited to its client by the terms of the licence and all such permissions and authority granted by the copyright owner under the licence terms automatically terminate upon the termination of the licence or in the event of any act of insolvency being committed by the licensee. The copyright owner accepts and can have no liability or responsibility whatsoever for and in respect of any unauthorised or unlicensed use of or any reliance placed upon these drawings or designs. No works of construction relying on these drawings or designs are permitted under the terms of the above licence or otherwise without the express written consent and authority of the copyright owner.

**Dimensioning**  
Figured dimensions only to be taken from these designs and drawings. Work to annotated dimensions only. All dimensions to be checked on site. Architects to be informed immediately of any discrepancies before work proceeds. Drawings are to be read in conjunction with relevant specifications, structural engineers and service engineers' drawings. All data, dimensions and designs contained in this document are confidential to the copyright owner and may not be communicated to any third party save in accordance with a licence for the copyright owner or with the copyright owner's written permission and authority.

| Rev | Description            | Date     | By |
|-----|------------------------|----------|----|
| PA  | PLANNING               | 11.12.19 |    |
| P1  | AMENDED PLANNING ISSUE | 02.10.20 | GB |

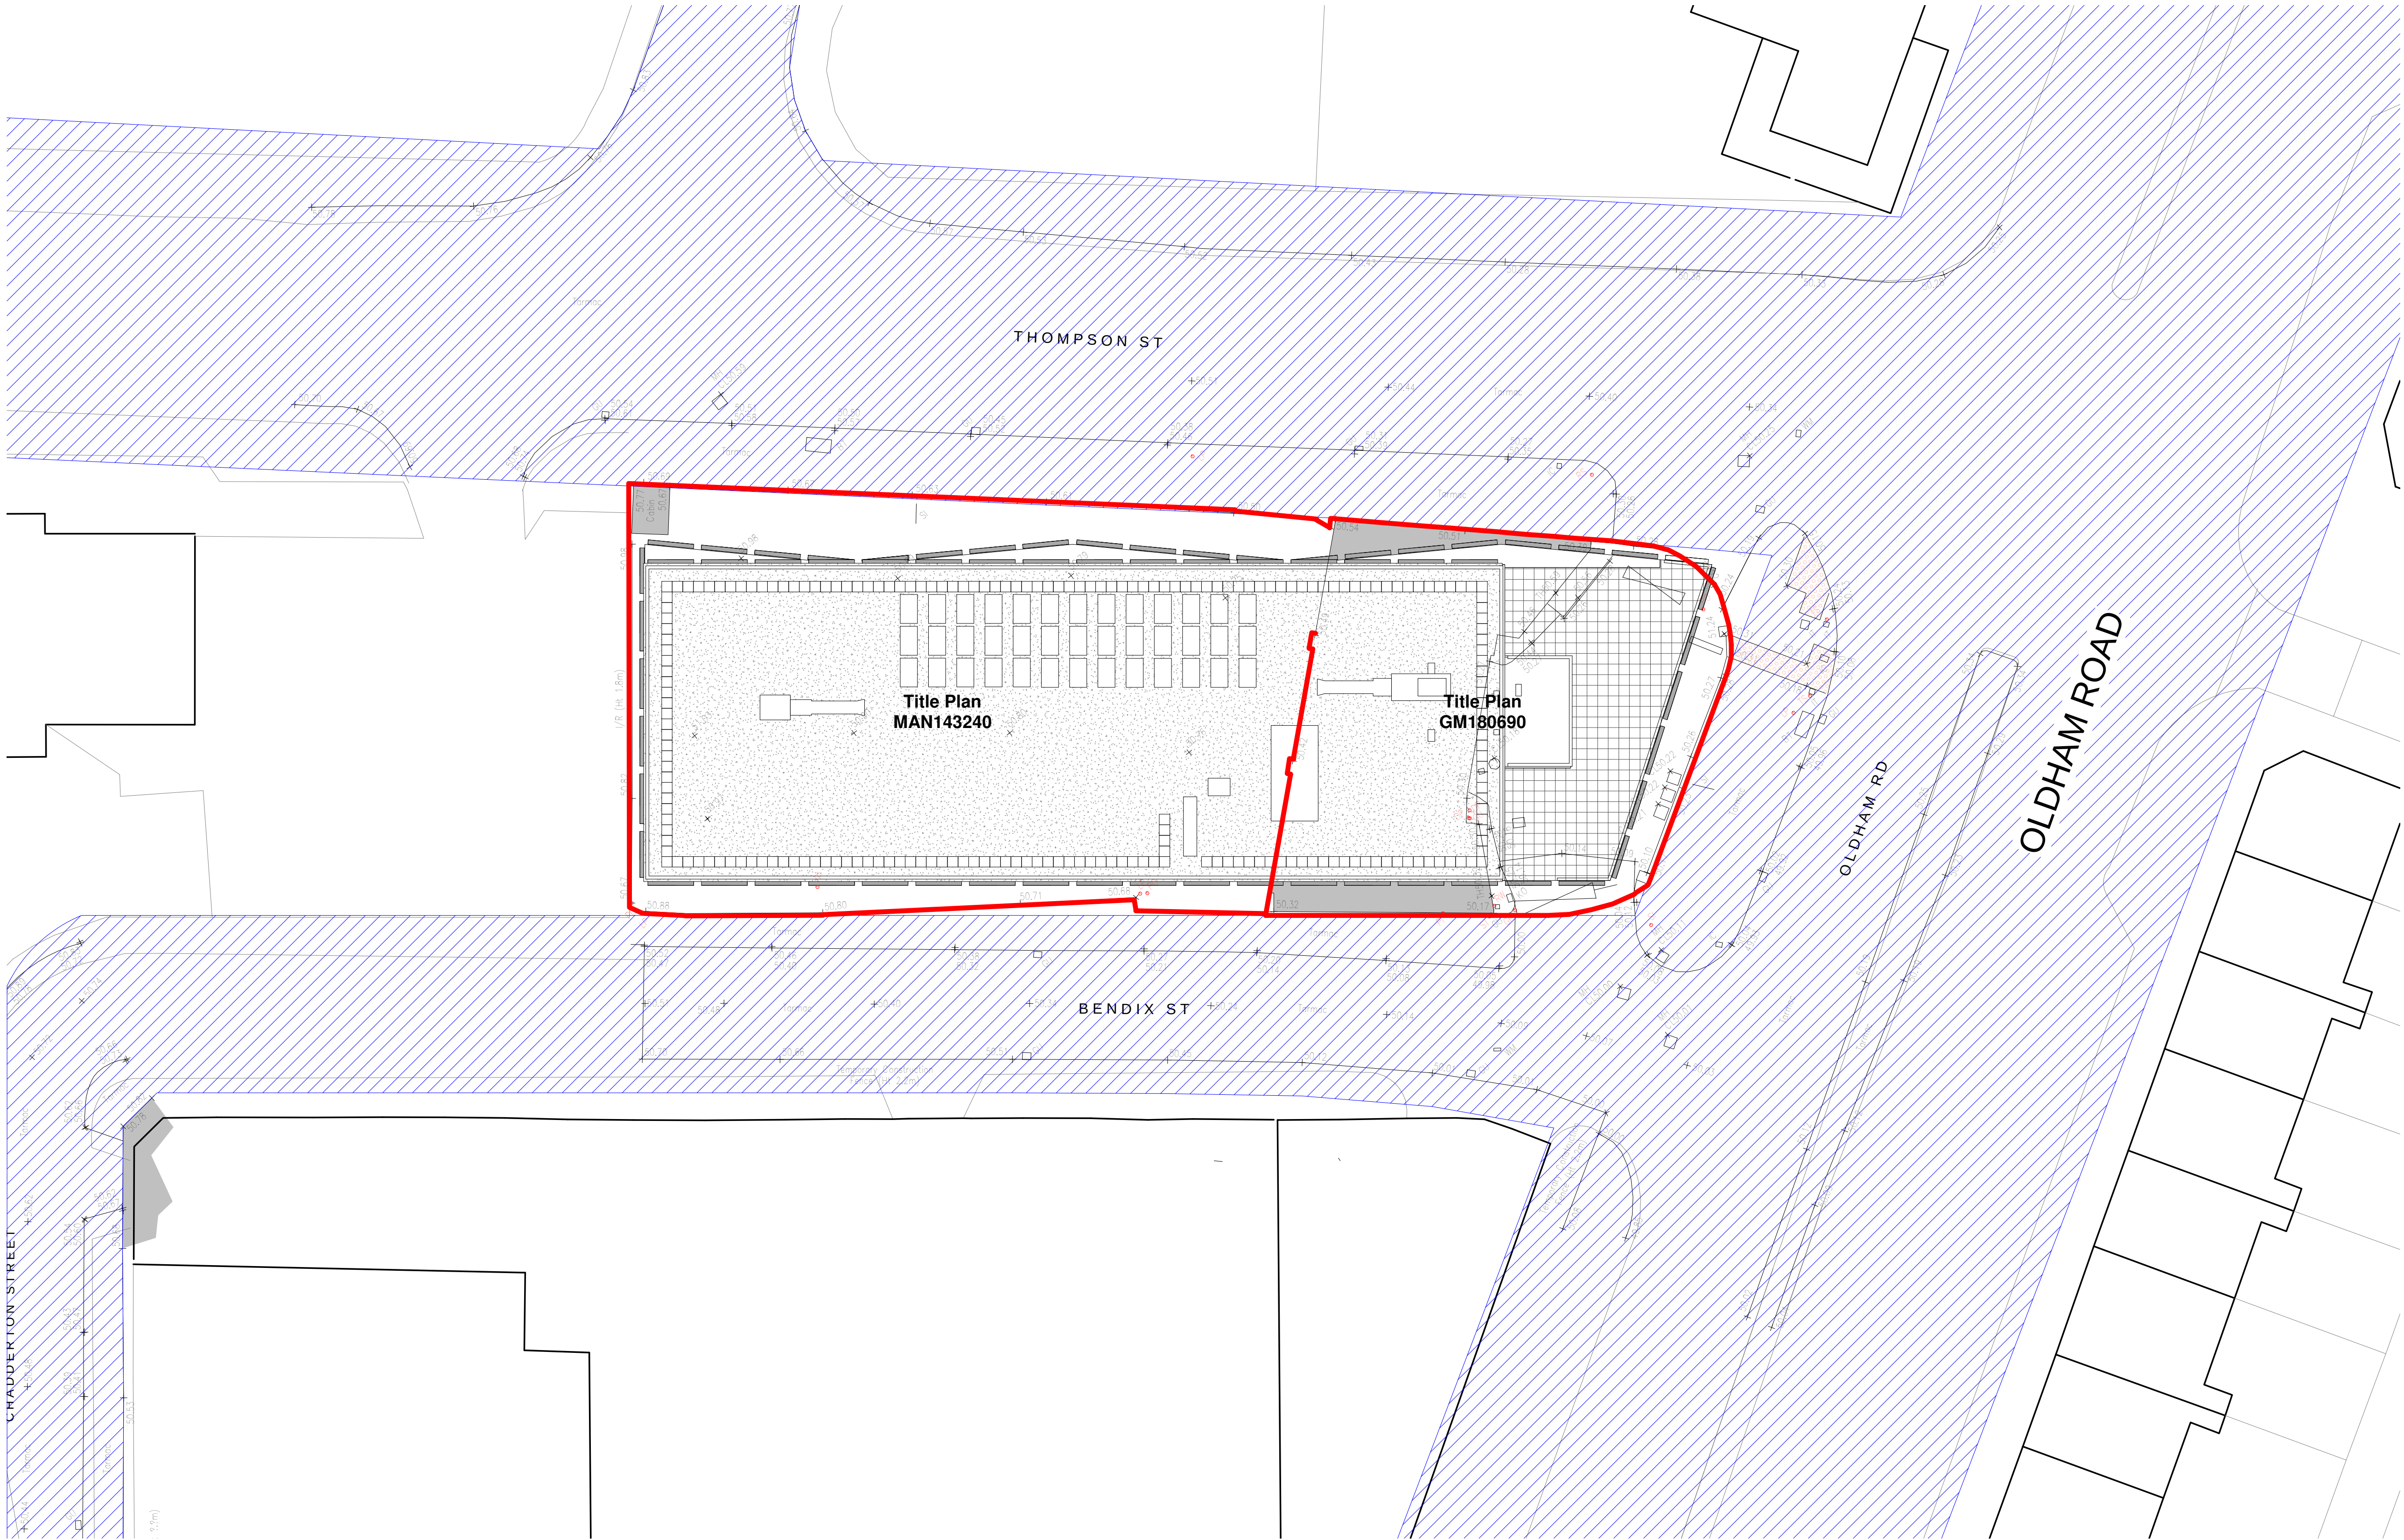

Client  
Mulbury City

Project  
Bendix Street

Title  
Site Plan

Status  
Planning

Project number  
0324

Drawn by  
Author


Checked by  
GB

Scale  
1 : 200@A1

Revision  
P1


Drawing No.

0324-TGA-XX-XX-DR-A-0201

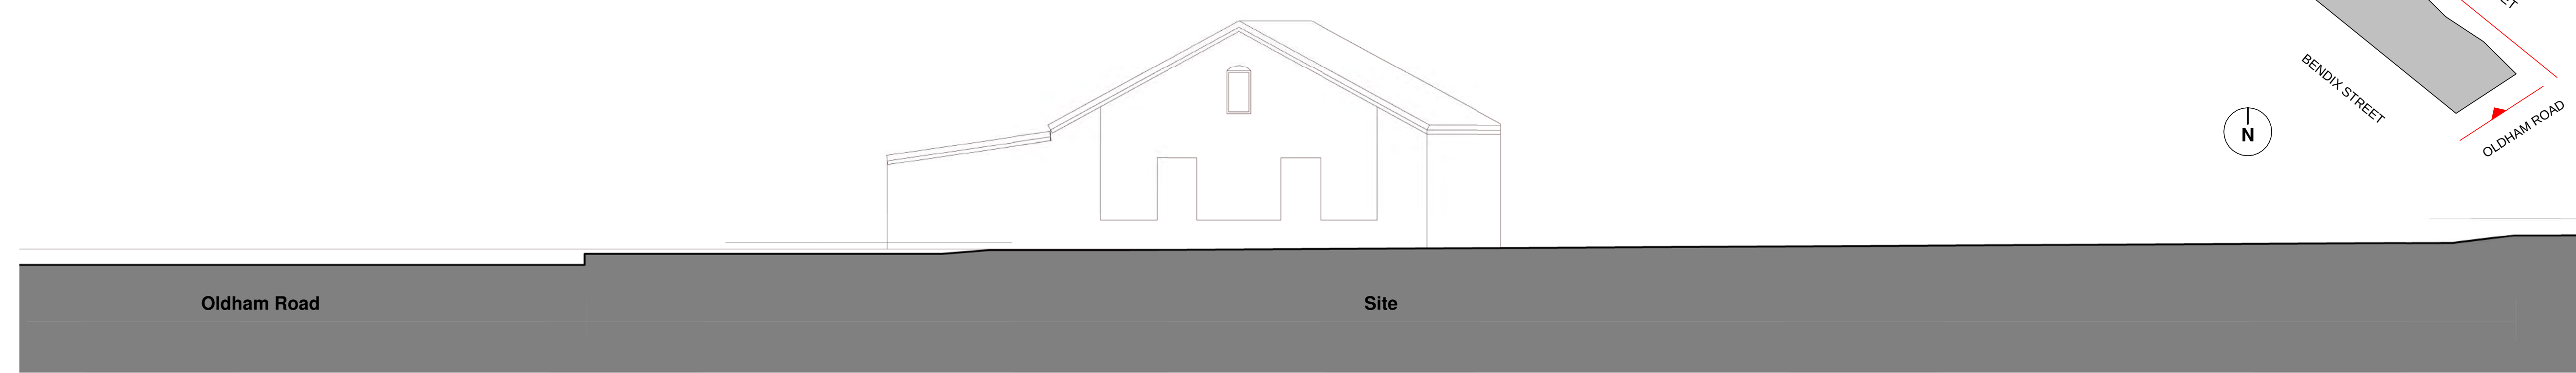

Thompson Street Elevation Existing

1 : 100

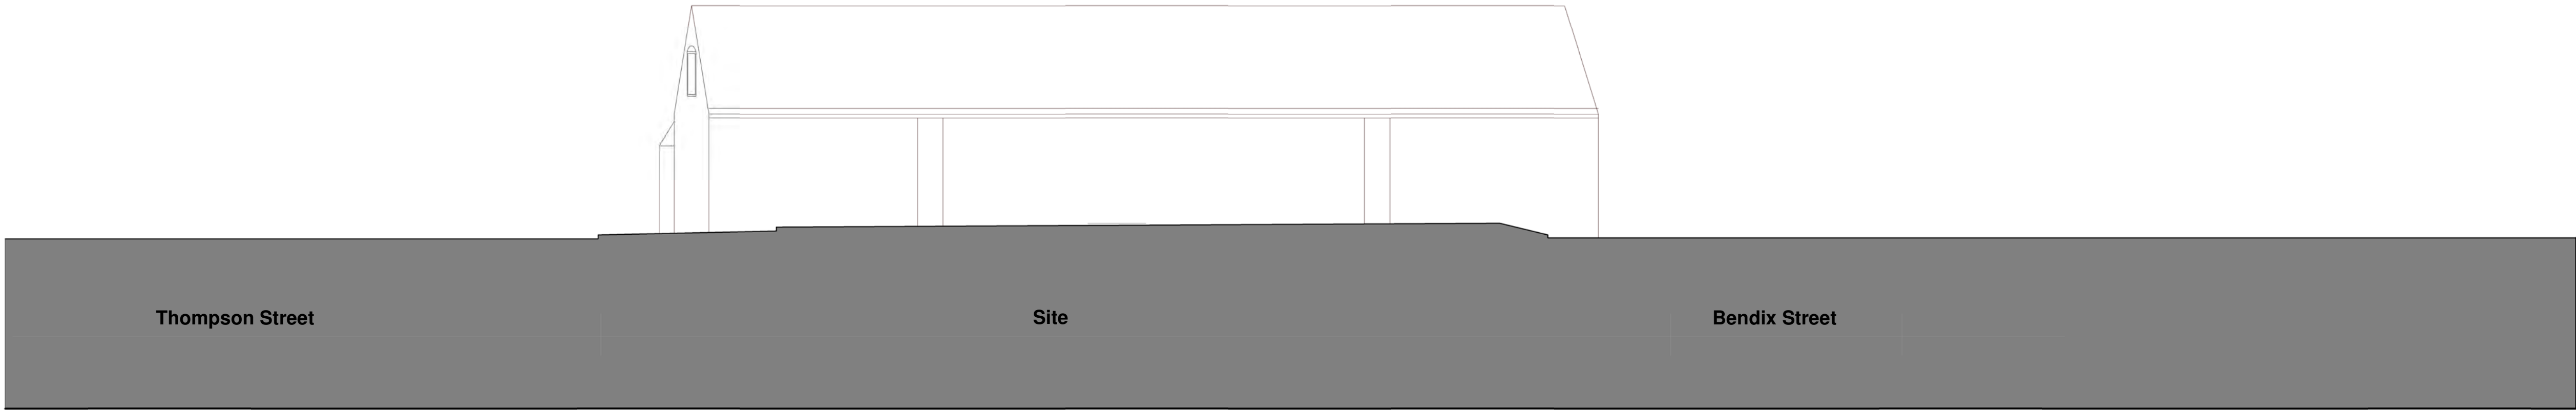


Rear Elevation (NW) Existing

1 : 100



Oldham Road Elevation Existing

1 : 100

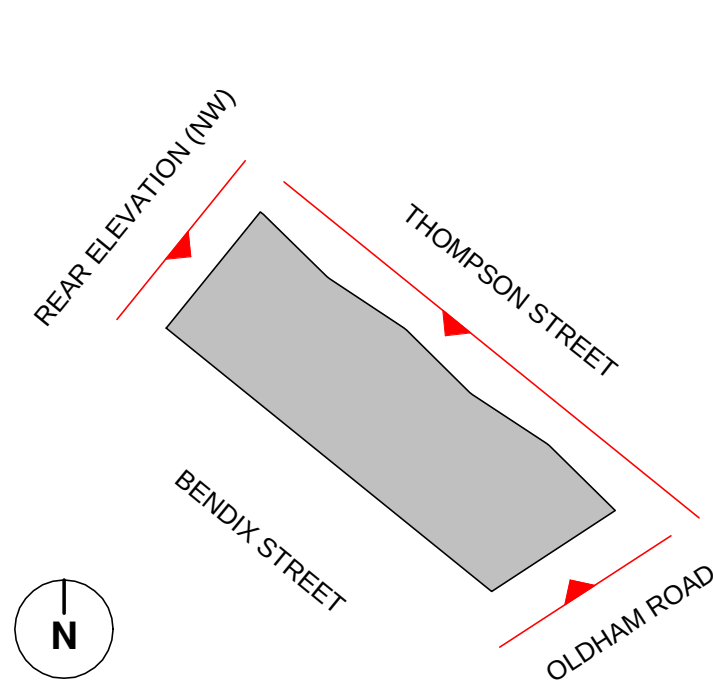

| Rev | Description            | Date     | By |
|-----|------------------------|----------|----|
| PA  | PLANNING               | 11.12.19 |    |
| P1  | AMENDED PLANNING ISSUE | 02.10.20 | GB |



7 Constance Street  
Knot Mill  
Manchester  
M15 4JQ  
Tel: +44 (0)161 870 1152  
www.timgroomarchitects.com

Copyright © 2015 Tim Groom Architects Limited. All rights reserved. No part of these drawings or designs may be reproduced, in whole or in part, whether in two of three dimensions, distributed or transmitted in any form or by any means, including photocopying, recording or other electronic or mechanical methods, without the prior written permission of the copyright owner. No part of these drawings or designs may be reproduced or stored in any electronic retrieval system in any form or any means without the prior written permission of the copyright owner. The copyright owner reserves all its moral rights and the right to be identified as the author of the drawings or designs. The drawings or designs have been executed by the copyright owner pursuant to an exclusive licence to its client and the use of these drawings or designs is limited to its client by the terms of the licence and all such permissions and authority granted by the copyright owner under the licence terms automatically terminate upon the termination of the licence or in the event of any act of insolvency being committed by the licensee. The copyright owner accepts and can have no liability or responsibility whatsoever for and in respect of any unauthorised or unlicensed use of or any reliance placed upon these drawings or designs. No works of construction relying on these drawings or designs are permitted under the terms of the above licence or otherwise without the express written consent and authority of the copyright owner.

**Dimensioning**  
Figured dimensions only to be taken from these designs and drawings. Work to annotated dimensions only. All dimensions to be checked on site. Architects to be informed immediately of any discrepancies before work proceeds. Drawings are to be read in conjunction with relevant specifications, structural engineers and service engineers' drawings. All data, dimensions and designs contained in this document are confidential to the copyright owner and may not be communicated to any third party save in accordance with a licence for the copyright owner or with the copyright owner's written permission and authority.

| Rev | Description                                              | Date     | By |
|-----|----------------------------------------------------------|----------|----|
| PA  | Planning                                                 | 11.12.19 |    |
| P1  | Updated Layout                                           | 17.08.20 | GB |
| P2  | Amended Planning Issue                                   | 02.10.20 | GB |
| P3  | GRC Window Return                                        | 09.12.20 | GB |
| P4  | Issued for Planning - changes at Ground Floor & Level 11 | 22.04.21 | GB |

0501

BB  
0402

CC  
0402

A

B

C

D

AA  
0401


AA  
0401

0502

0503

BB  
0402

CC  
0402

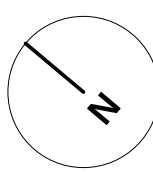

0 1m 2 3 4 5 6 7 8 9 10m  
SCALE BAR 1:100

Client  
**Mulbury City**

Project  
**Bendix Street**

Title  
**Ground Floor**

Status  
**PLANNING**

Project number  
**0324**

Drawn by  
**DM**

Checked by  
**GB**

Scale  
**1 : 100@A1**

Revision  
**P4**

Drawing No.

**0324-TGA-XX-00-DR-A-0300**



7 Constance Street  
Knot Mill  
Manchester  
M15 4JQ  
Tel: +44 (0)161 870 1152  
www.timgroomarchitects.com

Copyright © 2015 Tim Groom Architects Limited. All rights reserved. No part of these drawings or designs may be reproduced, in whole or in part, whether in two of three dimensions, distributed or transmitted in any form or by any means, including photocopying, recording or other electronic or mechanical methods, without the prior written permission of the copyright owner. No part of these drawings or designs may be reproduced or stored in any electronic retrieval system in any form or any means without the prior written permission of the copyright owner. The copyright owner reserves all its moral rights and the right to be identified as the author of the drawings or designs. The drawings or designs have been executed by the copyright owner pursuant to an exclusive licence to its client and the use of these drawings or designs is limited to its client by the terms of the licence and all such permissions and authority granted by the copyright owner under the licence terms automatically terminate upon the termination of the licence or in the event of any act of insolvency being committed by the licensee. The copyright owner accepts and can have no liability or responsibility whatsoever for and in respect of any unauthorised or unlicensed use of or any reliance placed upon these drawings or designs. No works of construction relying on these drawings or designs are permitted under the terms of the above licence or otherwise without the express written consent and authority of the copyright owner.

**Dimensioning**  
Figured dimensions only to be taken from these designs and drawings. Work to annotated dimensions only. All dimensions to be checked on site. Architects to be informed immediately of any discrepancies before work proceeds. Drawings are to be read in conjunction with relevant specifications, structural engineers and service engineers' drawings. All data, dimensions and designs contained in this document are confidential to the copyright owner and may not be communicated to any third party save in accordance with a licence for the copyright owner or with the copyright owner's written permission and authority.

| Rev | Description                                              | Date     | By |
|-----|----------------------------------------------------------|----------|----|
| PA  | Planning                                                 | 11.12.19 |    |
| P1  | Updated Layout                                           | 17.08.20 | GB |
| P2  | Amended Planning Issue                                   | 02.10.20 | GB |
| P3  | GRC Window Return                                        | 09.12.20 | GB |
| P4  | Issued for Planning - changes at Ground Floor & Level 11 | 22.04.21 |    |

Client  
**Mulbury City**

Project  
**Bendix Street**

Title  
**1st Floor**

Status  
**PLANNING**

Project number  
**0324**




Drawn by  
**DM**

Checked by  
**GB**

Scale  
**1 : 100@A1**

Revision  
**P4**

Drawing No.  
**0324-TGA-XX-01-DR-A-0301**

 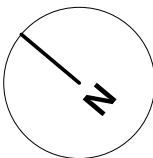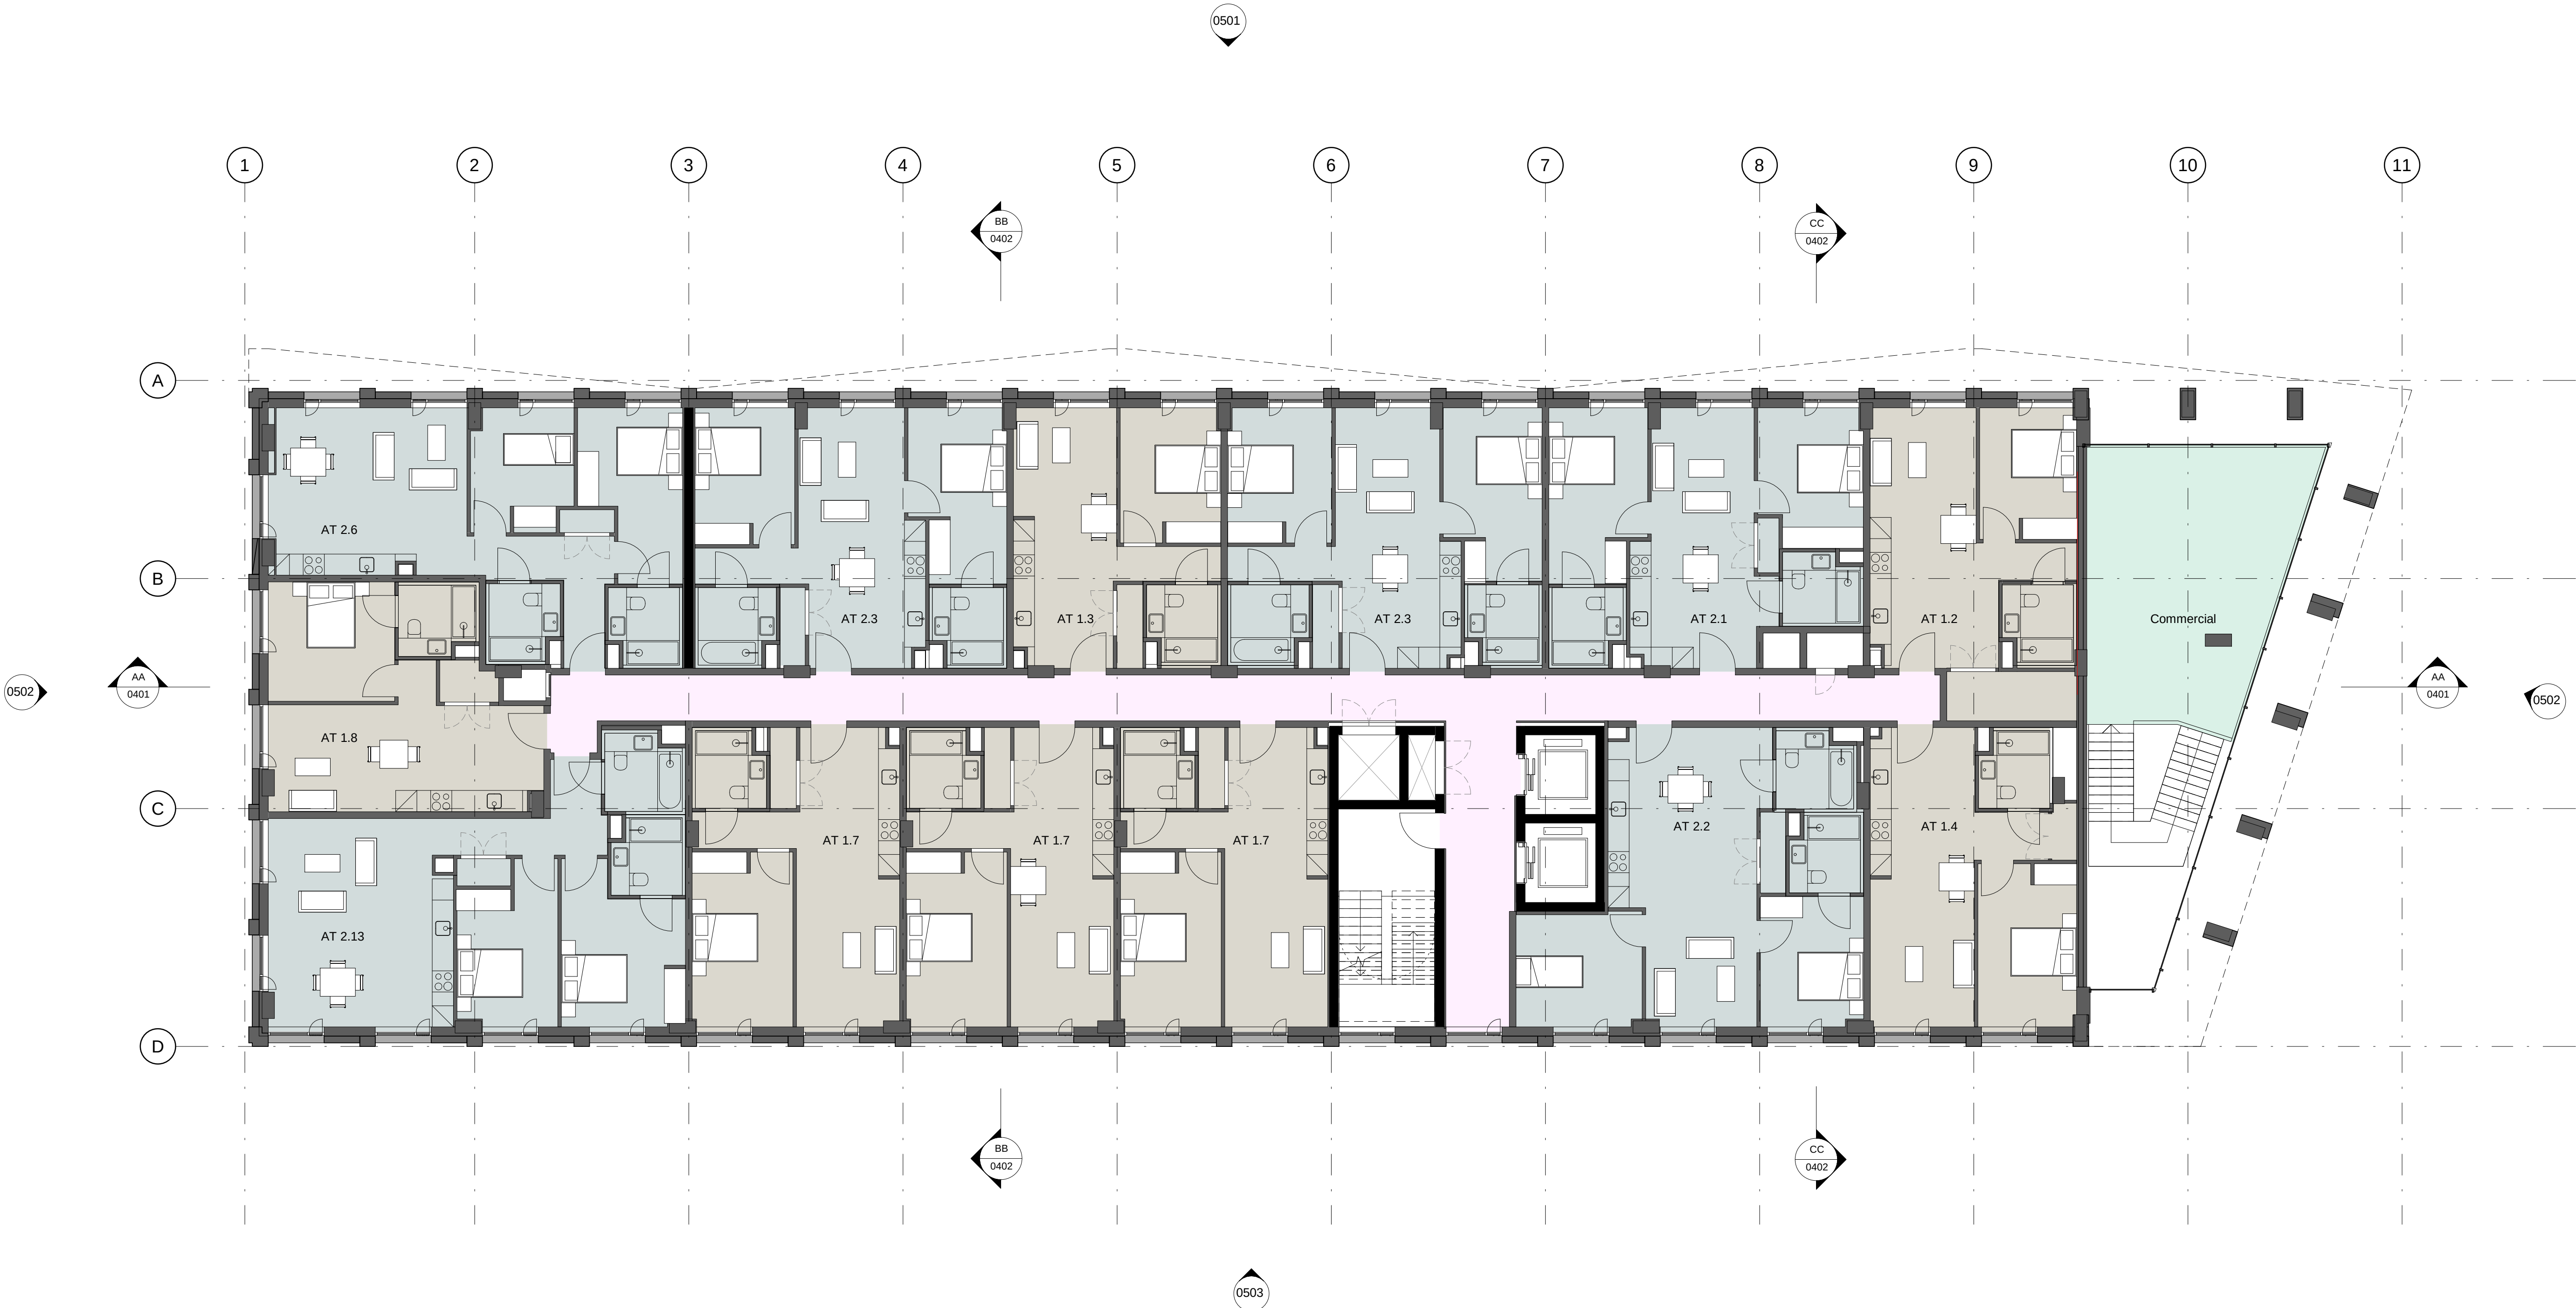



7 Constance Street  
Knot Mill  
Manchester  
M15 4JQ  
Tel: +44 (0)161 870 1152  
www.timgroomarchitects.com

Copyright © 2015 Tim Groom Architects Limited. All rights reserved. No part of these drawings or designs may be reproduced, in whole or in part, whether in two of three dimensions, distributed or transmitted in any form or by any means, including photocopying, recording or other electronic or mechanical methods, without the prior written permission of the copyright owner. No part of these drawings or designs may be reproduced or stored in any electronic retrieval system in any form or any means without the prior written permission of the copyright owner. The copyright owner reserves all its moral rights and the right to be identified as the author of the drawings or designs. The drawings or designs have been executed by the copyright owner pursuant to an exclusive licence to its client and the use of these drawings or designs is limited to the licence by the terms of the licence and all such permissions and authority granted by the copyright owner under the licence terms automatically terminate upon the termination of the licence or in the event of any act of insolvency being committed by the licensee. The copyright owner accepts and can have no liability or responsibility whatsoever for and in respect of any unauthorised or unlicensed use of or any reliance placed upon these drawings or designs. No works of construction relying on these drawings or designs are permitted under the terms of the above licence or otherwise without the express written consent and authority of the copyright owner.

**Dimensioning**  
Figured dimensions only to be taken from these designs and drawings. Work to annotated dimensions only. All dimensions to be checked on site. Architects to be informed immediately of any discrepancies before work proceeds. Drawings are to be read in conjunction with relevant specifications, structural engineers and service engineers' drawings. All data, dimensions and designs contained in this document are confidential to the copyright owner and may not be communicated to any third party save in accordance with a licence for the copyright owner or with the copyright owner's written permission and authority.

| Rev | Description                                              | Date     | By |
|-----|----------------------------------------------------------|----------|----|
| PA  | Planning                                                 | 11.12.19 |    |
| P1  | Updated Layout                                           | 17.08.20 | GB |
| P2  | Amended Planning Issue                                   | 02.10.20 | GB |
| P3  | Issued for Planning - changes at Ground Floor & Level 11 | 22.04.21 |    |

Client  
**Mulbury City**

Project  
**Bendix Street**

Title  
**2nd Floor**

Status  
**PLANNING**

Project number  
**0324**


Drawn by  
**DM**

Checked by  
**GB**

Scale  
**1 : 100@A1**

Revision  
**P3**

Drawing No.  
**0324-TGA-XX-02-DR-A-0302**

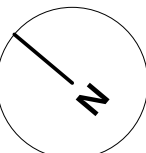

0 1m 2 3 4 5 6 7 8 9 10m  
SCALE BAR 1:100





7 Constance Street  
Knot Mill  
Manchester  
M15 4JQ  
Tel: +44 (0)161 870 1152  
www.timgroomarchitects.com

Copyright © 2015 Tim Groom Architects Limited. All rights reserved. No part of these drawings or designs may be reproduced, in whole or in part, whether in two of three dimensions, distributed or transmitted in any form or by any means, including photocopying, recording or other electronic or mechanical methods, without the prior written permission of the copyright owner. No part of these drawings or designs may be reproduced or stored in any electronic retrieval system in any form or any means without the prior written permission of the copyright owner. The copyright owner reserves all its moral rights and the right to be identified as the author of the drawings or designs. The drawings or designs have been executed by the copyright owner pursuant to an exclusive licence to its client and the use of these drawings or designs is limited to the licence by the terms of the licence and all such permissions and authority granted by the copyright owner under the licence terms automatically terminate upon the termination of the licence or in the event of any act of insolvency being committed by the licensee. The copyright owner accepts and can have no liability or responsibility whatsoever for and in respect of any unauthorised or unlicensed use of or any reliance placed upon these drawings or designs. No works of construction relying on these drawings or designs are permitted under the terms of the above licence or otherwise without the express written consent and authority of the copyright owner.

**Dimensioning**  
Figured dimensions only to be taken from these designs and drawings. Work to annotated dimensions only. All dimensions to be checked on site. Architects to be informed immediately of any discrepancies before work proceeds. Drawings are to be read in conjunction with relevant specifications, structural engineers and service engineers' drawings. All data, dimensions and designs contained in this document are confidential to the copyright owner and may not be communicated to any third party save in accordance with a licence for the copyright owner or with the copyright owner's written permission and authority.

| Rev | Description                                              | Date     | By |
|-----|----------------------------------------------------------|----------|----|
| PA  | Planning                                                 | 11.12.19 |    |
| P1  | Updated Layout                                           | 17.08.20 | GB |
| P2  | Amended Planning Issue                                   | 02.10.20 | GB |
| P3  | Issued for Planning - changes at Ground Floor & Level 11 | 22.04.21 |    |

Client  
**Mulbury City**

Project  
**Bendix Street**

Title  
**3rd Floor**

Status  
**PLANNING**

Project number  
**0324**


Drawn by  
**DM**

Checked by  
**GB**

Scale  
**1 : 100@A1**

Revision  
**P3**

Drawing No.  
**0324-TGA-XX-03-DR-A-0303**

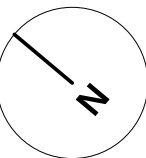

0 1m 2 3 4 5 6 7 8 9 10m  
SCALE BAR 1:100





7 Constance Street  
Knot Mill  
Manchester  
M15 4JQ  
Tel: +44 (0)161 870 1152  
www.timgroomarchitects.com

Copyright © 2015 Tim Groom Architects Limited. All rights reserved. No part of these drawings or designs may be reproduced, in whole or in part, whether in two of three dimensions, distributed or transmitted in any form or by any means, including photocopying, recording or other electronic or mechanical methods, without the prior written permission of the copyright owner. No part of these drawings or designs may be reproduced or stored in any electronic retrieval system in any form or any means without the prior written permission of the copyright owner. The copyright owner reserves all its moral rights and the right to be identified as the author of the drawings or designs. The drawings or designs have been executed by the copyright owner pursuant to an exclusive licence to its client and the use of these drawings or designs is limited to the licence by the terms of the licence and all such permissions and authority granted by the copyright owner under the licence terms automatically terminate upon the termination of the licence or in the event of any act of insolvency being committed by the licensee. The copyright owner accepts and can have no liability or responsibility whatsoever for and in respect of any unauthorised or unlicensed use of or any reliance placed upon these drawings or designs. No works of construction relying on these drawings or designs are permitted under the terms of the above licence or otherwise without the express written consent and authority of the copyright owner.

**Dimensioning**  
Figured dimensions only to be taken from these designs and drawings. Work to annotated dimensions only. All dimensions to be checked on site. Architects to be informed immediately of any discrepancies before work proceeds. Drawings are to be read in conjunction with relevant specifications, structural engineers and service engineers' drawings. All data, dimensions and designs contained in this document are confidential to the copyright owner and may not be communicated to any third party save in accordance with a licence for the copyright owner or with the copyright owner's written permission and authority.

| Rev | Description                                              | Date     | By |
|-----|----------------------------------------------------------|----------|----|
| PA  | Planning                                                 | 11.12.19 |    |
| P1  | Updated Layout                                           | 17.08.20 | GB |
| P2  | Amended Planning Issue                                   | 02.10.20 | GB |
| P3  | Issued for Planning - changes at Ground Floor & Level 11 | 22.04.21 |    |



Client  
**Mulbury City**

Project  
**Bendix Street**

Title  
**4th Floor**

Status  
**PLANNING**

Project number  
**0324**

Drawn by  
**DM**

Checked by  
**GB**

Scale  
**1 : 100@A1**

Revision  
**P3**

Drawing No.  
**0324-TGA-XX-04-DR-A-0304**



7 Constance Street  
Knot Mill  
Manchester  
M15 4JQ  
Tel: +44 (0)161 870 1152  
www.timgroomarchitects.com

Copyright © 2015 Tim Groom Architects Limited. All rights reserved. No part of these drawings or designs may be reproduced, in whole or in part, whether in two of three dimensions, distributed or transmitted in any form or by any means, including photocopying, recording or other electronic or mechanical methods, without the prior written permission of the copyright owner. No part of these drawings or designs may be reproduced or stored in any electronic retrieval system in any form or any means without the prior written permission of the copyright owner. The copyright owner reserves all its moral rights and the right to be identified as the author of the drawings or designs. The drawings or designs have been executed by the copyright owner pursuant to an exclusive licence to its client and the use of these drawings or designs is limited to the licence by the terms of the licence and all such permissions and authority granted by the copyright owner under the licence terms automatically terminate upon the termination of the licence or in the event of any act of insolvency being committed by the licensee. The copyright owner accepts and can have no liability or responsibility whatsoever for and in respect of any unauthorised or unlicensed use of or any reliance placed upon these drawings or designs. No works of construction relying on these drawings or designs are permitted under the terms of the above licence or otherwise without the express written consent and authority of the copyright owner.

**Dimensioning**  
Figured dimensions only to be taken from these designs and drawings. Work to annotated dimensions only. All dimensions to be checked on site. Architects to be informed immediately of any discrepancies before work proceeds. Drawings are to be read in conjunction with relevant specifications, structural engineers and service engineers' drawings. All data, dimensions and designs contained in this document are confidential to the copyright owner and may not be communicated to any third party save in accordance with a licence for the copyright owner or with the copyright owner's written permission and authority.

| Rev | Description                                              | Date     | By |
|-----|----------------------------------------------------------|----------|----|
| PA  | Planning                                                 | 11.12.19 |    |
| P1  | Updated Layout                                           | 17.08.20 | GB |
| P2  | Amended Planning Issue                                   | 02.10.20 | GB |
| P3  | Issued for Planning - changes at Ground Floor & Level 11 | 22.04.21 |    |

Client  
**Mulbury City**

Project  
**Bendix Street**

Title  
**5th Floor**

Status  
**PLANNING**

Project number  
**0324**


Drawn by  
**DM**

Checked by  
**GB**

Scale  
**1 : 100@A1**

Revision  
**P3**

Drawing No.  
**0324-TGA-XX-05-DR-A-0305**

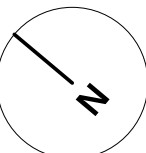

0 1m 2 3 4 5 6 7 8 9 10m  
SCALE BAR 1:100

0501

BB  
0402

CC  
0402



0503

BB  
0402

CC  
0402

AA  
0401

AA  
0401

0502




7 Constance Street  
Knot Mill  
Manchester  
M15 4JQ  
Tel: +44 (0)161 870 1152  
www.timgroomarchitects.com

Copyright © 2015 Tim Groom Architects Limited. All rights reserved. No part of these drawings or designs may be reproduced, in whole or in part, whether in two of three dimensions, distributed or transmitted in any form or by any means, including photocopying, recording or other electronic or mechanical methods, without the prior written permission of the copyright owner. No part of these drawings or designs may be reproduced or stored in any electronic retrieval system in any form or any means without the prior written permission of the copyright owner. The copyright owner reserves all its moral rights and the right to be identified as the author of the drawings or designs. The drawings or designs have been executed by the copyright owner pursuant to an exclusive licence to its client and the use of these drawings or designs is limited to the licence by the terms of the licence and all such permissions and authority granted by the copyright owner under the licence terms automatically terminate upon the termination of the licence or in the event of any act of insolvency being committed by the licensee. The copyright owner accepts and can have no liability or responsibility whatsoever for and in respect of any unauthorised or unlicensed use of or any reliance placed upon these drawings or designs. No works of construction relying on these drawings or designs are permitted under the terms of the above licence or otherwise without the express written consent and authority of the copyright owner.

**Dimensioning**  
Figured dimensions only to be taken from these designs and drawings. Work to annotated dimensions only. All dimensions to be checked on site. Architects to be informed immediately of any discrepancies before work proceeds. Drawings are to be read in conjunction with relevant specifications, structural engineers and service engineers' drawings. All data, dimensions and designs contained in this document are confidential to the copyright owner and may not be communicated to any third party save in accordance with a licence for the copyright owner or with the copyright owner's written permission and authority.

| Rev | Description                                              | Date     | By |
|-----|----------------------------------------------------------|----------|----|
| PA  | Planning                                                 | 11.12.19 |    |
| P1  | Updated Layout                                           | 17.08.20 | GB |
| P2  | Amended Planning Issue                                   | 02.10.20 | GB |
| P3  | Issued for Planning - changes at Ground Floor & Level 11 | 22.04.21 |    |

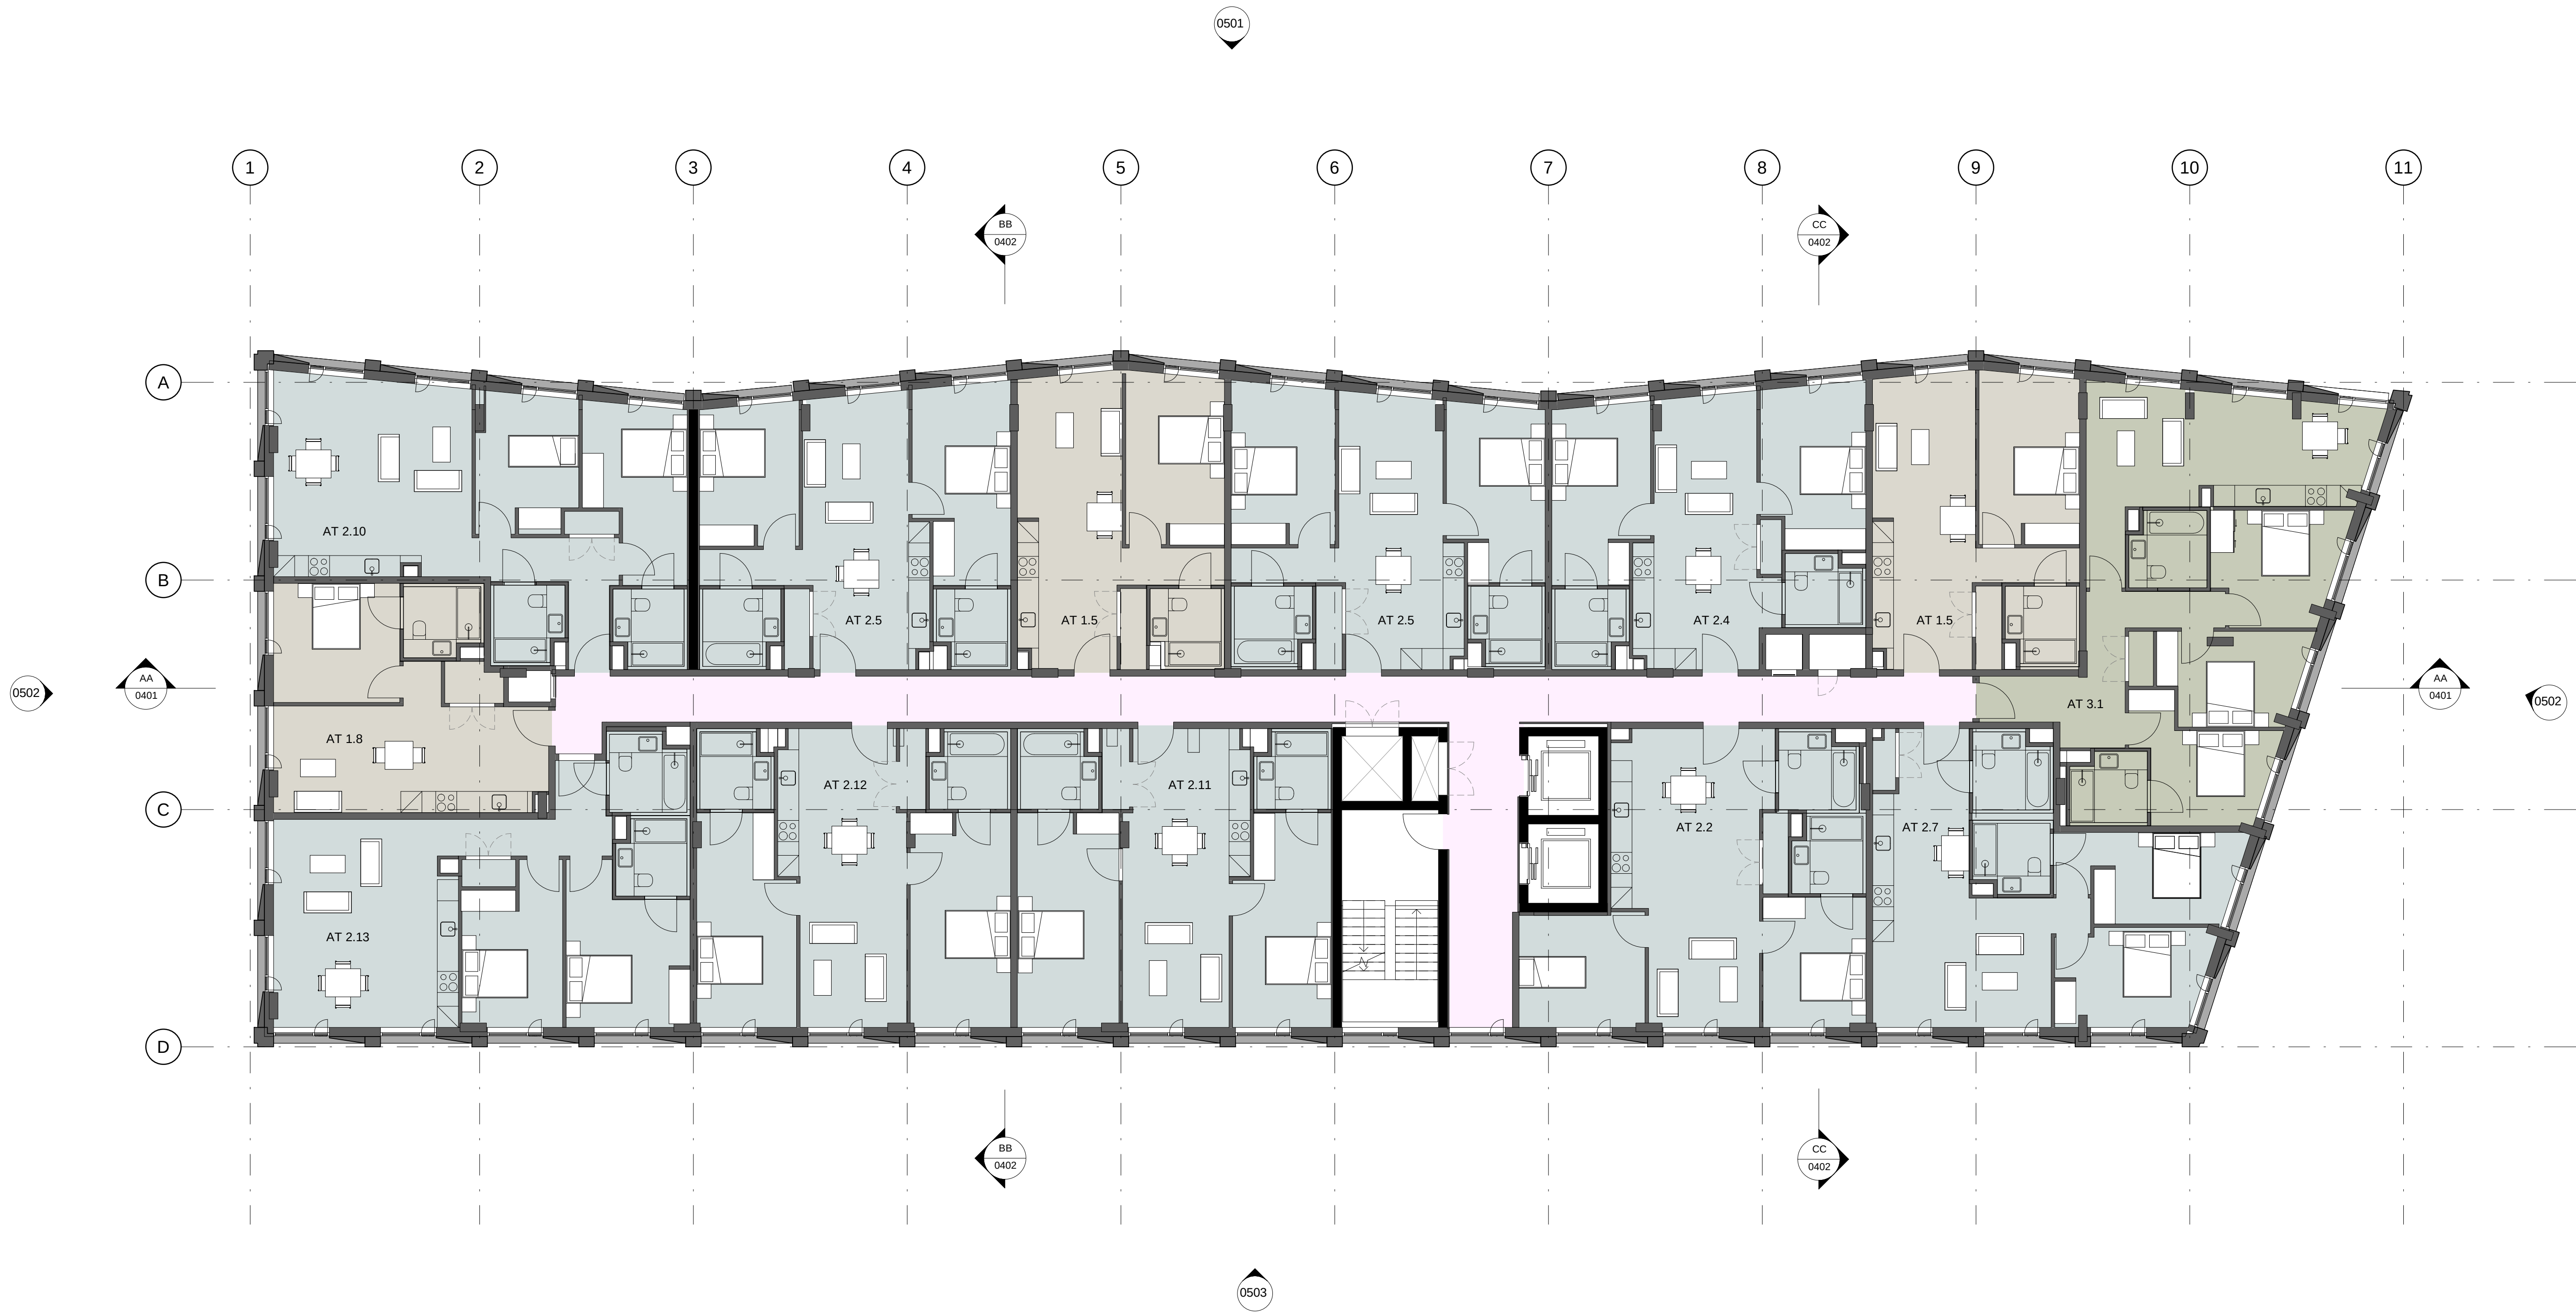

Client  
**Mulbury City**

Project  
**Bendix Street**

Title  
**6th Floor**

Status  
**PLANNING**

Project number  
**0324**

Drawn by  
**DM**

Checked by  
**GB**

Scale  
**1 : 100@A1**

Revision  
**P3**

Drawing No.  
**0324-TGA-XX-06-DR-A-0306**



7 Constance Street  
Knot Mill  
Manchester  
M15 4JQ  
Tel: +44 (0)161 870 1152  
www.timgroomarchitects.com

Copyright © 2015 Tim Groom Architects Limited. All rights reserved. No part of these drawings or designs may be reproduced, in whole or in part, whether in two of three dimensions, distributed or transmitted in any form or by any means, including photocopying, recording or other electronic or mechanical methods, without the prior written permission of the copyright owner. No part of these drawings or designs may be reproduced or stored in any electronic retrieval system in any form or any means without the prior written permission of the copyright owner. The copyright owner reserves all its moral rights and the right to be identified as the author of the drawings or designs. The drawings or designs have been executed by the copyright owner pursuant to an exclusive licence to its client and the use of these drawings or designs is limited to the licence by the terms of the licence and all such permissions and authority granted by the copyright owner under the licence terms automatically terminate upon the termination of the licence or in the event of any act of insolvency being committed by the licensee. The copyright owner accepts and can have no liability or responsibility whatsoever for and in respect of any unauthorised or unlicensed use of or any reliance placed upon these drawings or designs. No works of construction relying on these drawings or designs are permitted under the terms of the above licence or otherwise without the express written consent and authority of the copyright owner.

**Dimensioning**  
Figured dimensions only to be taken from these designs and drawings. Work to annotated dimensions only. All dimensions to be checked on site. Architects to be informed immediately of any discrepancies before work proceeds. Drawings are to be read in conjunction with relevant specifications, structural engineers and service engineers' drawings. All data, dimensions and designs contained in this document are confidential to the copyright owner and may not be communicated to any third party save in accordance with a licence for the copyright owner or with the copyright owner's written permission and authority.

| Rev | Description                                              | Date     | By |
|-----|----------------------------------------------------------|----------|----|
| PA  | Planning                                                 | 11.12.19 |    |
| P1  | Updated Layout                                           | 17.08.20 | GB |
| P2  | Amended Planning Issue                                   | 02.10.20 | GB |
| P3  | Issued for Planning - changes at Ground Floor & Level 11 | 22.04.21 |    |

Client  
**Mulbury City**

Project  
**Bendix Street**

Title  
**7th Floor**

Status  
**PLANNING**

Project number  
**0324**


Drawn by  
**DM**

Checked by  
**GB**


Scale  
**1 : 100@A1**

Revision  
**P3**

Drawing No.  
**0324-TGA-XX-07-DR-A-0307**

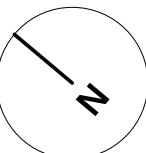

0 1m 2 3 4 5 6 7 8 9 10m  
SCALE BAR 1:100

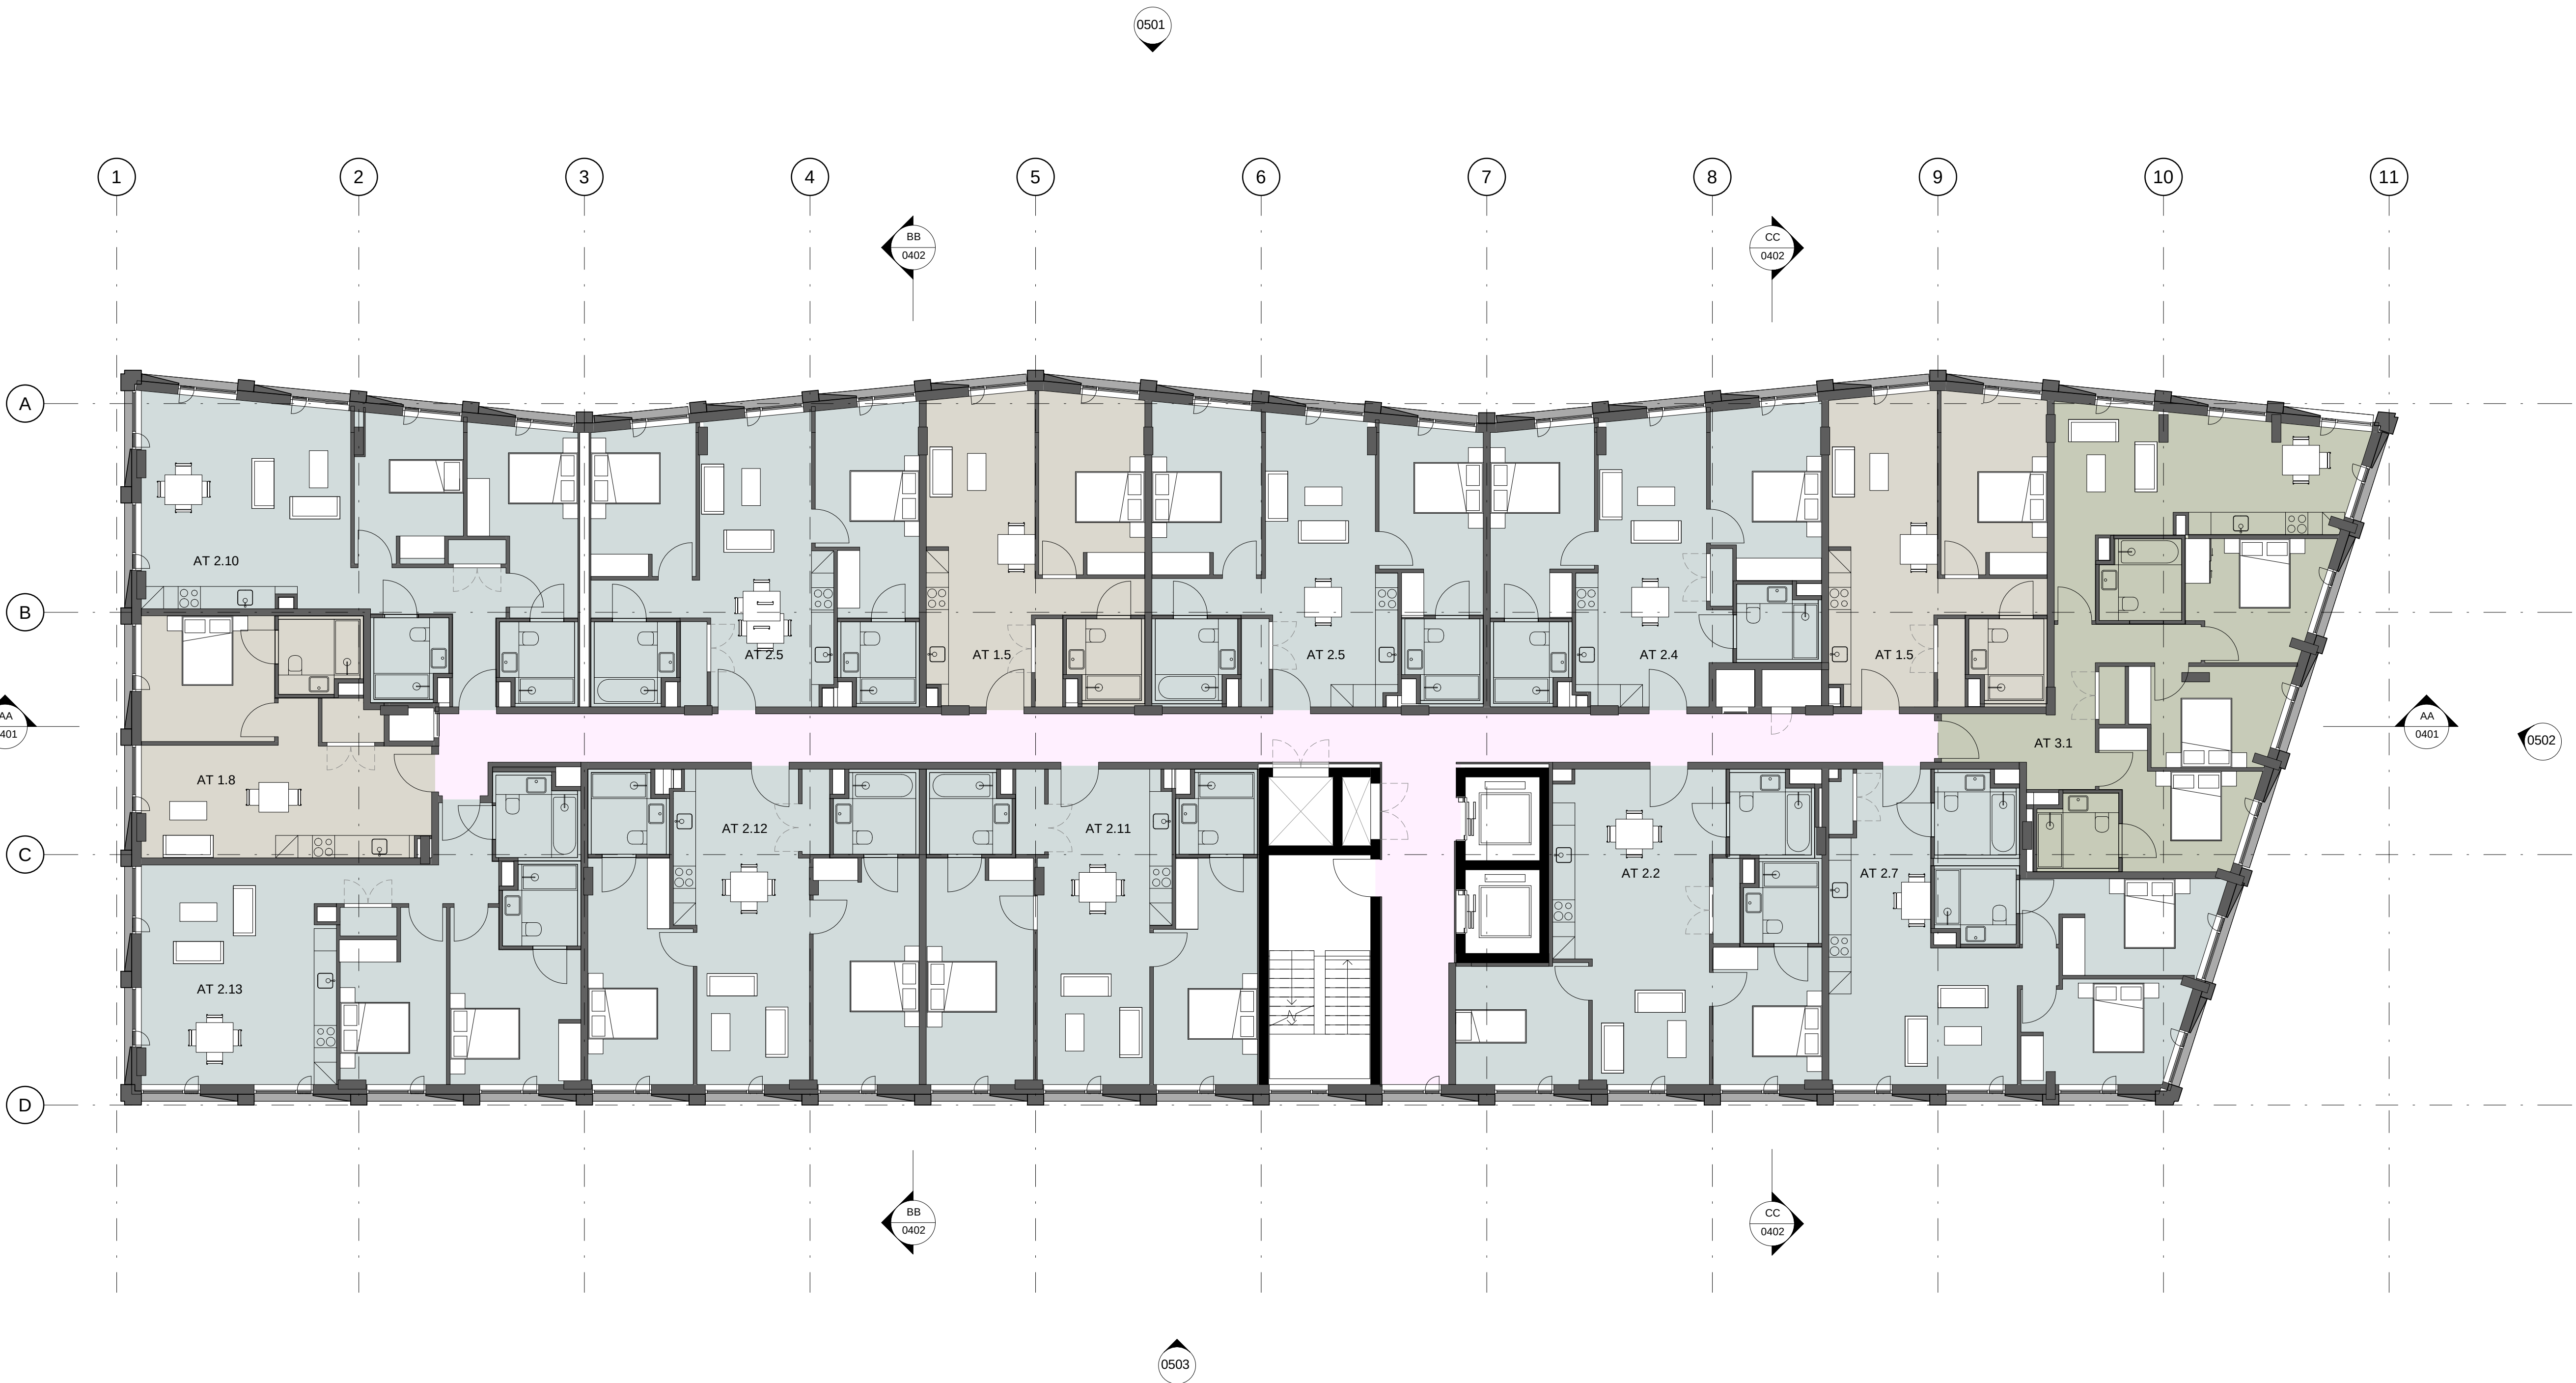



7 Constance Street  
Knot Mill  
Manchester  
M15 4JQ  
Tel: +44 (0)161 870 1152  
www.timgroomarchitects.com

Copyright © 2015 Tim Groom Architects Limited. All rights reserved. No part of these drawings or designs may be reproduced, in whole or in part, whether in two of three dimensions, distributed or transmitted in any form or by any means, including photocopying, recording or other electronic or mechanical methods, without the prior written permission of the copyright owner. No part of these drawings or designs may be reproduced or stored in any electronic retrieval system in any form or any means without the prior written permission of the copyright owner. The copyright owner reserves all its moral rights and the right to be identified as the author of the drawings or designs. The drawings or designs have been executed by the copyright owner pursuant to an exclusive licence to its client and the use of these drawings or designs is limited to the licence by the terms of the licence and all such permissions and authority granted by the copyright owner under the licence terms automatically terminate upon the termination of the licence or in the event of any act of insolvency being committed by the licensee. The copyright owner accepts and can have no liability or responsibility whatsoever for and in respect of any unauthorised or unlicensed use of or any reliance placed upon these drawings or designs. No works of construction relying on these drawings or designs are permitted under the terms of the above licence or otherwise without the express written consent and authority of the copyright owner.

**Dimensioning**  
Figured dimensions only to be taken from these designs and drawings. Work to annotated dimensions only. All dimensions to be checked on site. Architects to be informed immediately of any discrepancies before work proceeds. Drawings are to be read in conjunction with relevant specifications, structural engineers and service engineers' drawings. All data, dimensions and designs contained in this document are confidential to the copyright owner and may not be communicated to any third party save in accordance with a licence for the copyright owner or with the copyright owner's written permission and authority.

| Rev | Description                                              | Date     | By |
|-----|----------------------------------------------------------|----------|----|
| PA  | Planning                                                 | 11.12.19 |    |
| P1  | Updated Layout                                           | 17.08.20 | GB |
| P2  | Amended Planning Issue                                   | 02.10.20 | GB |
| P3  | Issued for Planning - changes at Ground Floor & Level 11 | 22.04.21 |    |

Client  
**Mulbury City**

Project  
**Bendix Street**

Title  
**8th Floor**

Status  
**PLANNING**

Project number  
**0324**


Drawn by  
**DM**

Checked by  
**GB**


Scale  
**1 : 100@A1**

Revision  
**P3**

Drawing No.  
**0324-TGA-XX-08-DR-A-0308**

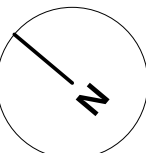

0 1m 2 3 4 5 6 7 8 9 10m  
SCALE BAR 1:100

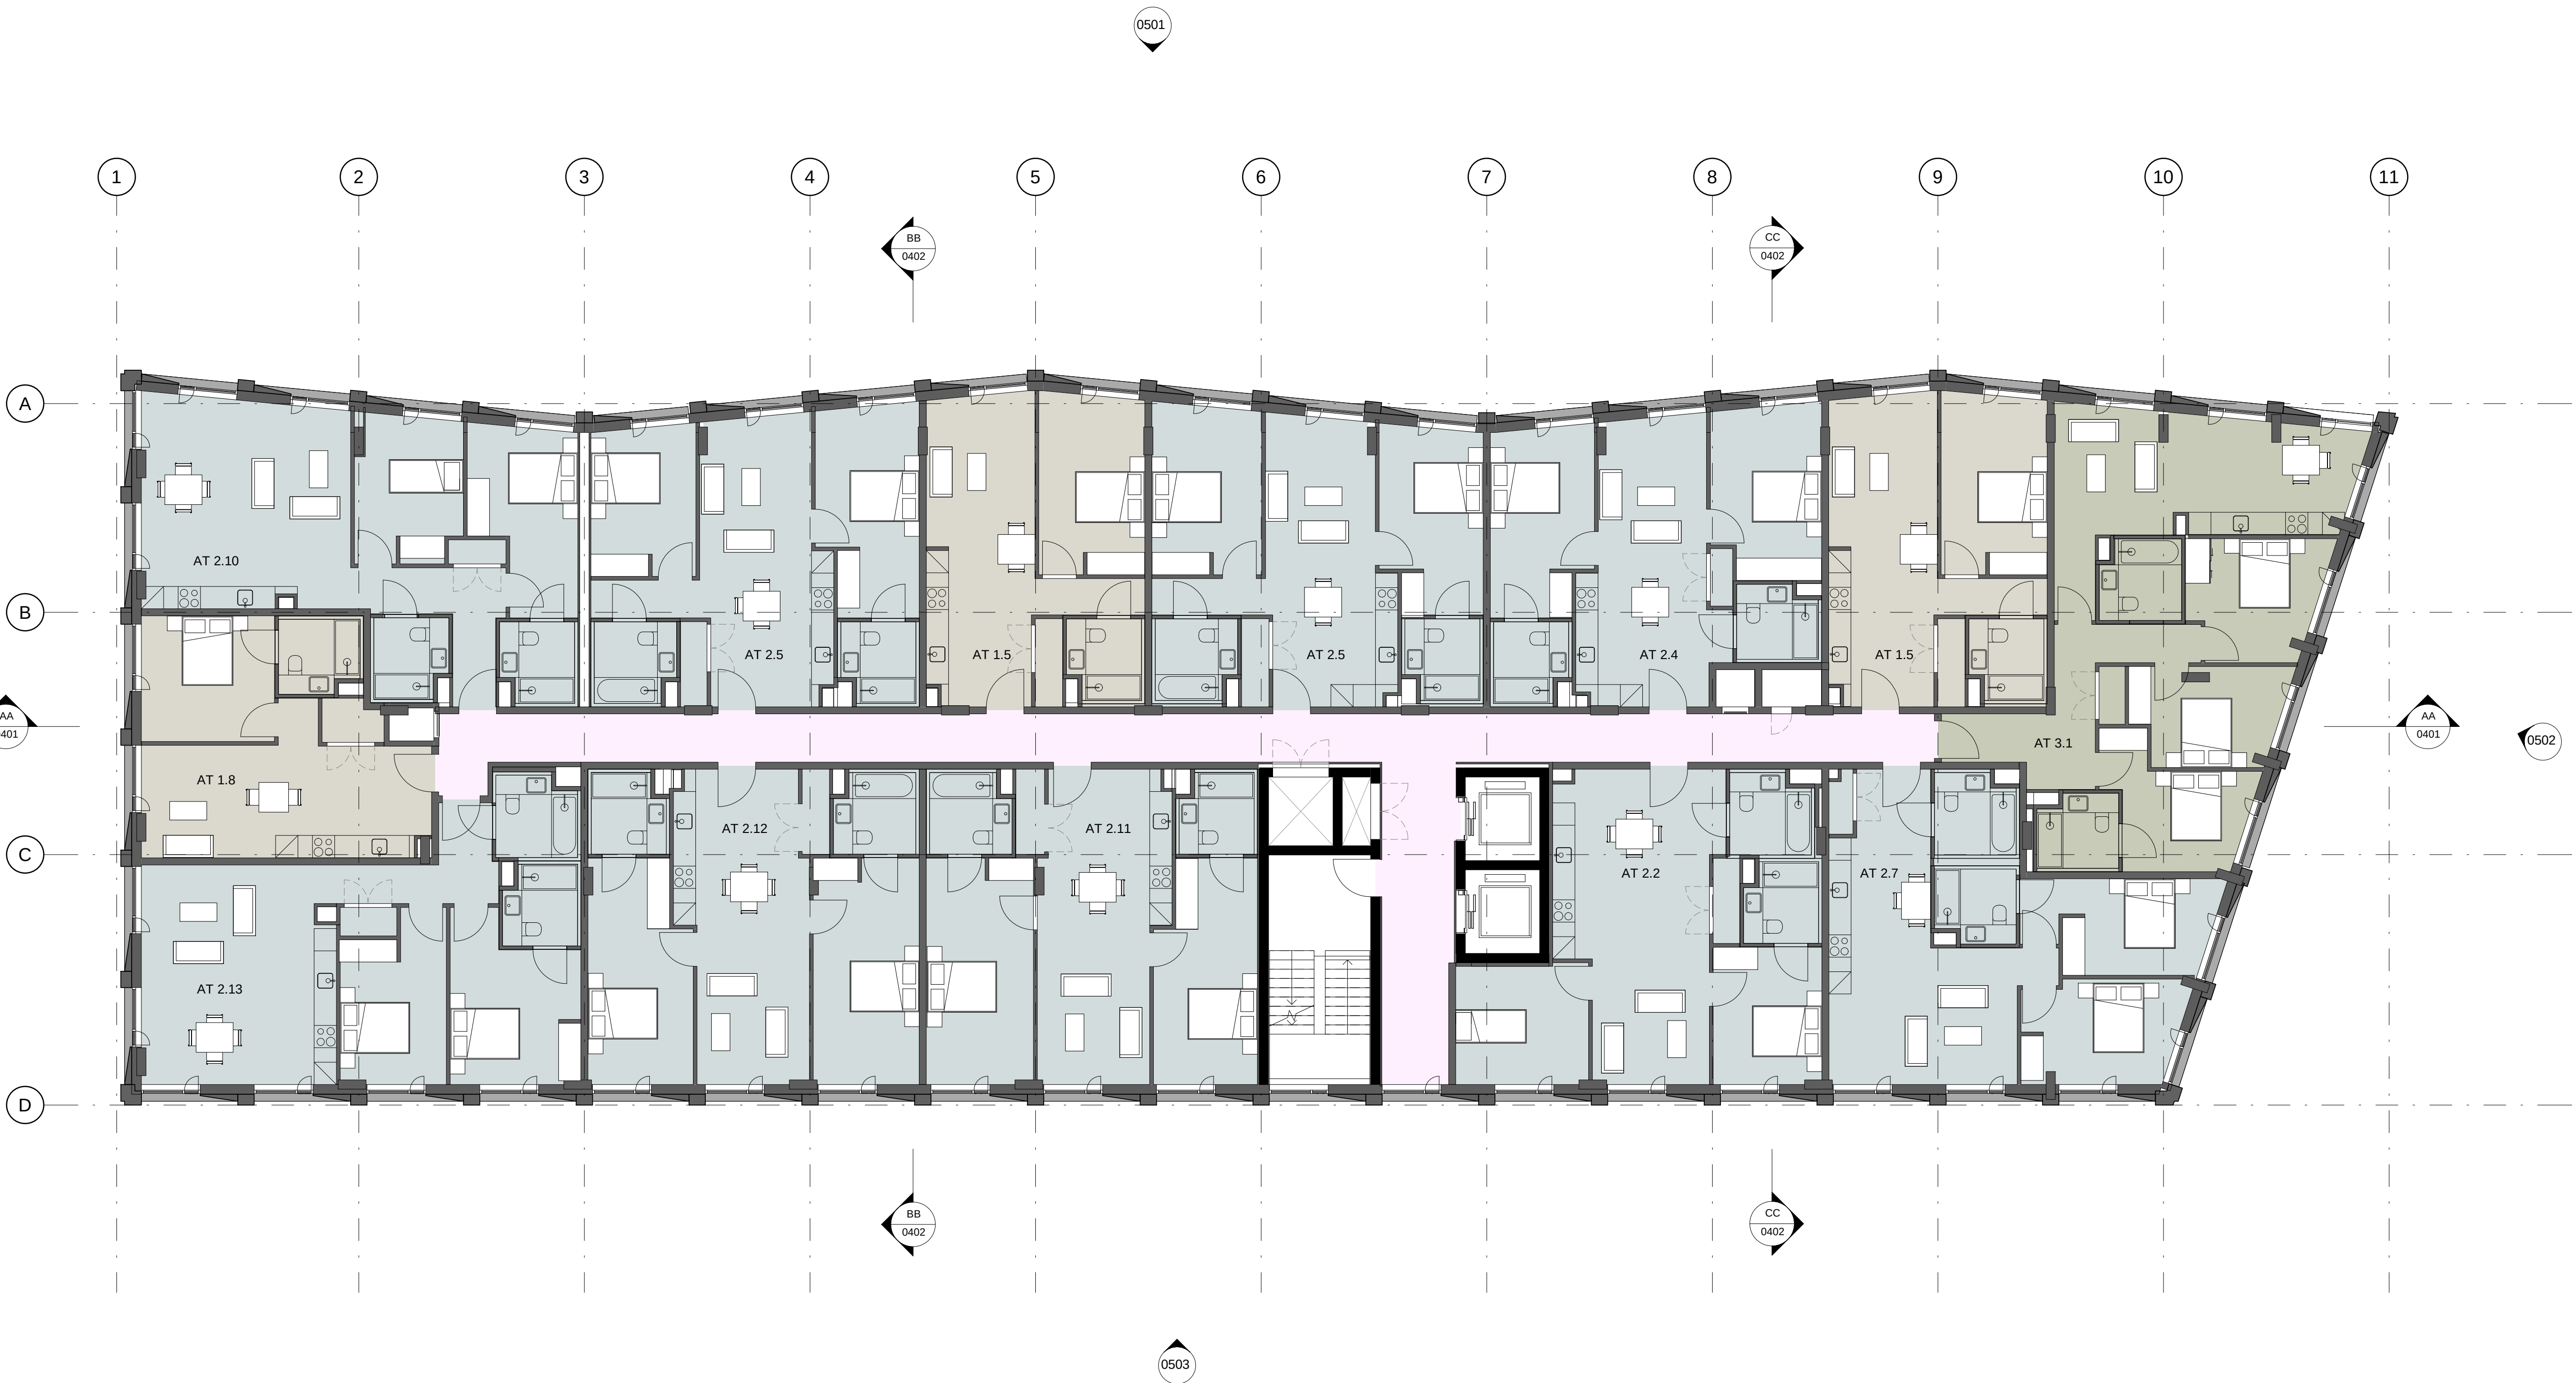



7 Constance Street  
Knot Mill  
Manchester  
M15 4JQ  
Tel: +44 (0)161 870 1152  
www.timgroomarchitects.com

Copyright © 2015 Tim Groom Architects Limited. All rights reserved. No part of these drawings or designs may be reproduced, in whole or in part, whether in two of three dimensions, distributed or transmitted in any form or by any means, including photocopying, recording or other electronic or mechanical methods, without the prior written permission of the copyright owner. No part of these drawings or designs may be reproduced or stored in any electronic retrieval system in any form or any means without the prior written permission of the copyright owner. The copyright owner reserves all its moral rights and the right to be identified as the author of the drawings or designs. The drawings or designs have been executed by the copyright owner pursuant to an exclusive licence to its client and the use of these drawings or designs is limited to the licence by the terms of the licence and all such permissions and authority granted by the copyright owner under the licence terms automatically terminate upon the termination of the licence or in the event of any act of insolvency being committed by the licensee. The copyright owner accepts and can have no liability or responsibility whatsoever for and in respect of any unauthorised or unlicensed use of or any reliance placed upon these drawings or designs. No works of construction relying on these drawings or designs are permitted under the terms of the above licence or otherwise without the express written consent and authority of the copyright owner.

**Dimensioning**  
Figured dimensions only to be taken from these designs and drawings. Work to annotated dimensions only. All dimensions to be checked on site. Architects to be informed immediately of any discrepancies before work proceeds. Drawings are to be read in conjunction with relevant specifications, structural engineers and service engineers' drawings. All data, dimensions and designs contained in this document are confidential to the copyright owner and may not be communicated to any third party save in accordance with a licence for the copyright owner or with the copyright owner's written permission and authority.

| Rev | Description                                              | Date     | By |
|-----|----------------------------------------------------------|----------|----|
| PA  | Planning                                                 | 11.12.19 |    |
| P1  | Updated Layout                                           | 17.08.20 | GB |
| P2  | Amended Planning Issue                                   | 02.10.20 | GB |
| P3  | Issued for Planning - changes at Ground Floor & Level 11 | 22.04.21 |    |

Client  
**Mulbury City**

Project  
**Bendix Street**

Title  
**9th Floor**

Status  
**PLANNING**

Project number  
**0324**


Drawn by  
**Author**

Checked by  
**GB**

Scale  
**1 : 100@A1**

Revision  
**P3**

Drawing No.  
**0324-TGA-XX-09-DR-A-0309**

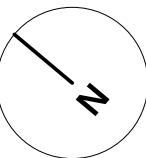

0 1m 2 3 4 5 6 7 8 9 10m  
SCALE BAR 1:100

0501

BB  
0402

CC  
0402

1 2 3 4 5 6 7 8 9 10 11

A

B

C

D

0503

BB  
0402

CC  
0402

0502

AA  
0401

AA  
0401

0502





7 Constance Street  
Knot Mill  
Manchester  
M15 4JQ  
Tel: +44 (0)161 870 1152  
www.timgroomarchitects.com

Copyright © 2015 Tim Groom Architects Limited. All rights reserved. No part of these drawings or designs may be reproduced, in whole or in part, whether in two of three dimensions, distributed or transmitted in any form or by any means, including photocopying, recording or other electronic or mechanical methods, without the prior written permission of the copyright owner. No part of these drawings or designs may be reproduced or stored in any electronic retrieval system in any form or any means without the prior written permission of the copyright owner. The copyright owner reserves all its moral rights and the right to be identified as the author of the drawings or designs. The drawings or designs have been executed by the copyright owner pursuant to an exclusive licence to its client and the use of these drawings or designs is limited to the licence by the terms of the licence and all such permissions and authority granted by the copyright owner under the licence terms automatically terminate upon the termination of the licence or in the event of any act of insolvency being committed by the licensee. The copyright owner accepts and can have no liability or responsibility whatsoever for and in respect of any unauthorised or unlicensed use of or any reliance placed upon these drawings or designs. No works of construction relying on these drawings or designs are permitted under the terms of the above licence or otherwise without the express written consent and authority of the copyright owner.

**Dimensioning**  
Figured dimensions only to be taken from these designs and drawings. Work to annotated dimensions only. All dimensions to be checked on site. Architects to be informed immediately of any discrepancies before work proceeds. Drawings are to be read in conjunction with relevant specifications, structural engineers and service engineers' drawings. All data, dimensions and designs contained in this document are confidential to the copyright owner and may not be communicated to any third party save in accordance with a licence for the copyright owner or with the copyright owner's written permission and authority.

| Rev | Description                                              | Date     | By |
|-----|----------------------------------------------------------|----------|----|
| PA  | Planning                                                 | 11.12.19 |    |
| P1  | Updated Layout                                           | 17.08.20 | GB |
| P2  | Amended Planning Issue                                   | 02.10.20 | GB |
| P3  | Issued for Planning - changes at Ground Floor & Level 11 | 22.04.21 |    |

Client  
**Mulbury City**

Project  
**Bendix Street**

Title  
**10th Floor**

Status  
**PLANNING**

Project number  
**0324**


Drawn by  
**DM**

Checked by  
**GB**

Scale  
**1 : 100@A1**

Revision  
**P3**

Drawing No.  
**0324-TGA-XX-10-DR-A-0310**

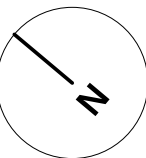

0 1m 2 3 4 5 6 7 8 9 10m  
SCALE BAR 1:100





7 Constance Street  
Knot Mill  
Manchester  
M15 4JQ  
Tel: +44 (0)161 870 1152  
www.timgroomarchitects.com

Copyright © 2015 Tim Groom Architects Limited. All rights reserved. No part of these drawings or designs may be reproduced, in whole or in part, whether in two of three dimensions, distributed or transmitted in any form or by any means, including photocopying, recording or other electronic or mechanical methods, without the prior written permission of the copyright owner. No part of these drawings or designs may be reproduced or stored in any electronic retrieval system in any form or any means without the prior written permission of the copyright owner. The copyright owner reserves all its moral rights and the right to be identified as the author of the drawings or designs. The drawings or designs have been executed by the copyright owner pursuant to an exclusive licence to its client and the use of these drawings or designs is limited to the termination of the licence or in the event of any act of insolvency being committed by the licensee. The copyright owner accepts and can have no liability or responsibility whatsoever for and in respect of any unauthorised or unlicensed use of or any reliance placed upon these drawings or designs. No works of construction relying on these drawings or designs are permitted under the terms of the above licence or otherwise without the express written consent and authority of the copyright owner.

**Dimensioning**  
Figured dimensions only to be taken from these designs and drawings. Work to annotated dimensions only. All dimensions to be checked on site. Architects to be informed immediately of any discrepancies before work proceeds. Drawings are to be read in conjunction with relevant specifications, structural engineers and service engineers' drawings. All data, dimensions and designs contained in this document are confidential to the copyright owner and may not be communicated to any third party save in accordance with a licence for the copyright owner or with the copyright owner's written permission and authority.

| Rev | Description                                              | Date     | By |
|-----|----------------------------------------------------------|----------|----|
| PA  | Planning                                                 | 11.12.19 |    |
| P1  | Updated Layout                                           | 17.08.20 | GB |
| P2  | Amended Planning Issue                                   | 02.10.20 | GB |
| P3  | Issued for Planning - changes at Ground Floor & Level 11 | 22.04.21 |    |

Client  
**Mulbury City**

Project  
**Bendix Street**

Title  
**11th Floor**

Status  
**PLANNING**

Project number  
**0324**


Drawn by  
**DM**

Checked by  
**GB**

Scale  
**1 : 100@A1**

Revision  
**P3**

Drawing No.  
**0324-TGA-XX-11-DR-A-0311**

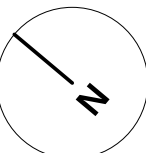

0 1m 2 3 4 5 6 7 8 9 10m  
SCALE BAR 1:100





7 Constance Street  
Knot Mill  
Manchester  
M15 4JQ  
Tel: +44 (0)161 870 1152  
www.timgroomarchitects.com

Copyright © 2015 Tim Groom Architects Limited. All rights reserved. No part of these drawings or designs may be reproduced, in whole or in part, whether in two of three dimensions, distributed or transmitted in any form or by any means, including photocopying, recording or other electronic or mechanical methods, without the prior written permission of the copyright owner. No part of these drawings or designs may be reproduced or stored in any electronic retrieval system in any form or any means without the prior written permission of the copyright owner. The copyright owner reserves all its moral rights and the right to be identified as the author of the drawings or designs. The drawings or designs have been executed by the copyright owner pursuant to an exclusive licence to its client and the use of these drawings or designs is limited to the licence by the terms of the licence and all such permissions and authority granted by the copyright owner under the licence terms automatically terminate upon the termination of the licence or in the event of any act of insolvency being committed by the licensee. The copyright owner accepts and can have no liability or responsibility whatsoever for and in respect of any unauthorised or unlicensed use of or any reliance placed upon these drawings or designs. No works of construction relying on these drawings or designs are permitted under the terms of the above licence or otherwise without the express written consent and authority of the copyright owner.

**Dimensioning**  
Figured dimensions only to be taken from these designs and drawings. Work to annotated dimensions only. All dimensions to be checked on site. Architects to be informed immediately of any discrepancies before work proceeds. Drawings are to be read in conjunction with relevant specifications, structural engineers and service engineers' drawings. All data, dimensions and designs contained in this document are confidential to the copyright owner and may not be communicated to any third party save in accordance with a licence for the copyright owner or with the copyright owner's written permission and authority.

| Rev | Description                                              | Date     | By |
|-----|----------------------------------------------------------|----------|----|
| PA  | Planning                                                 | 11.12.19 |    |
| P1  | Updated Layout                                           | 17.08.20 | GB |
| P2  | Amended Planning Issue                                   | 02.10.20 | GB |
| P3  | Issued for Planning - changes at Ground Floor & Level 11 | 22.04.21 |    |

Client  
**Mulbury City**

Project  
**Bendix Street**

Title  
**12th Floor**

Status  
**PLANNING**

Project number  
**0324**


Drawn by  
**DM**

Checked by  
**GB**


Scale  
**1 : 100@A1**

Revision  
**P3**

Drawing No.  
**0324-TGA-XX-12-DR-A-0312**

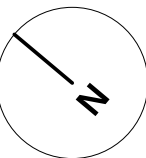

0 1m 2 3 4 5 6 7 8 9 10m  
SCALE BAR 1:100

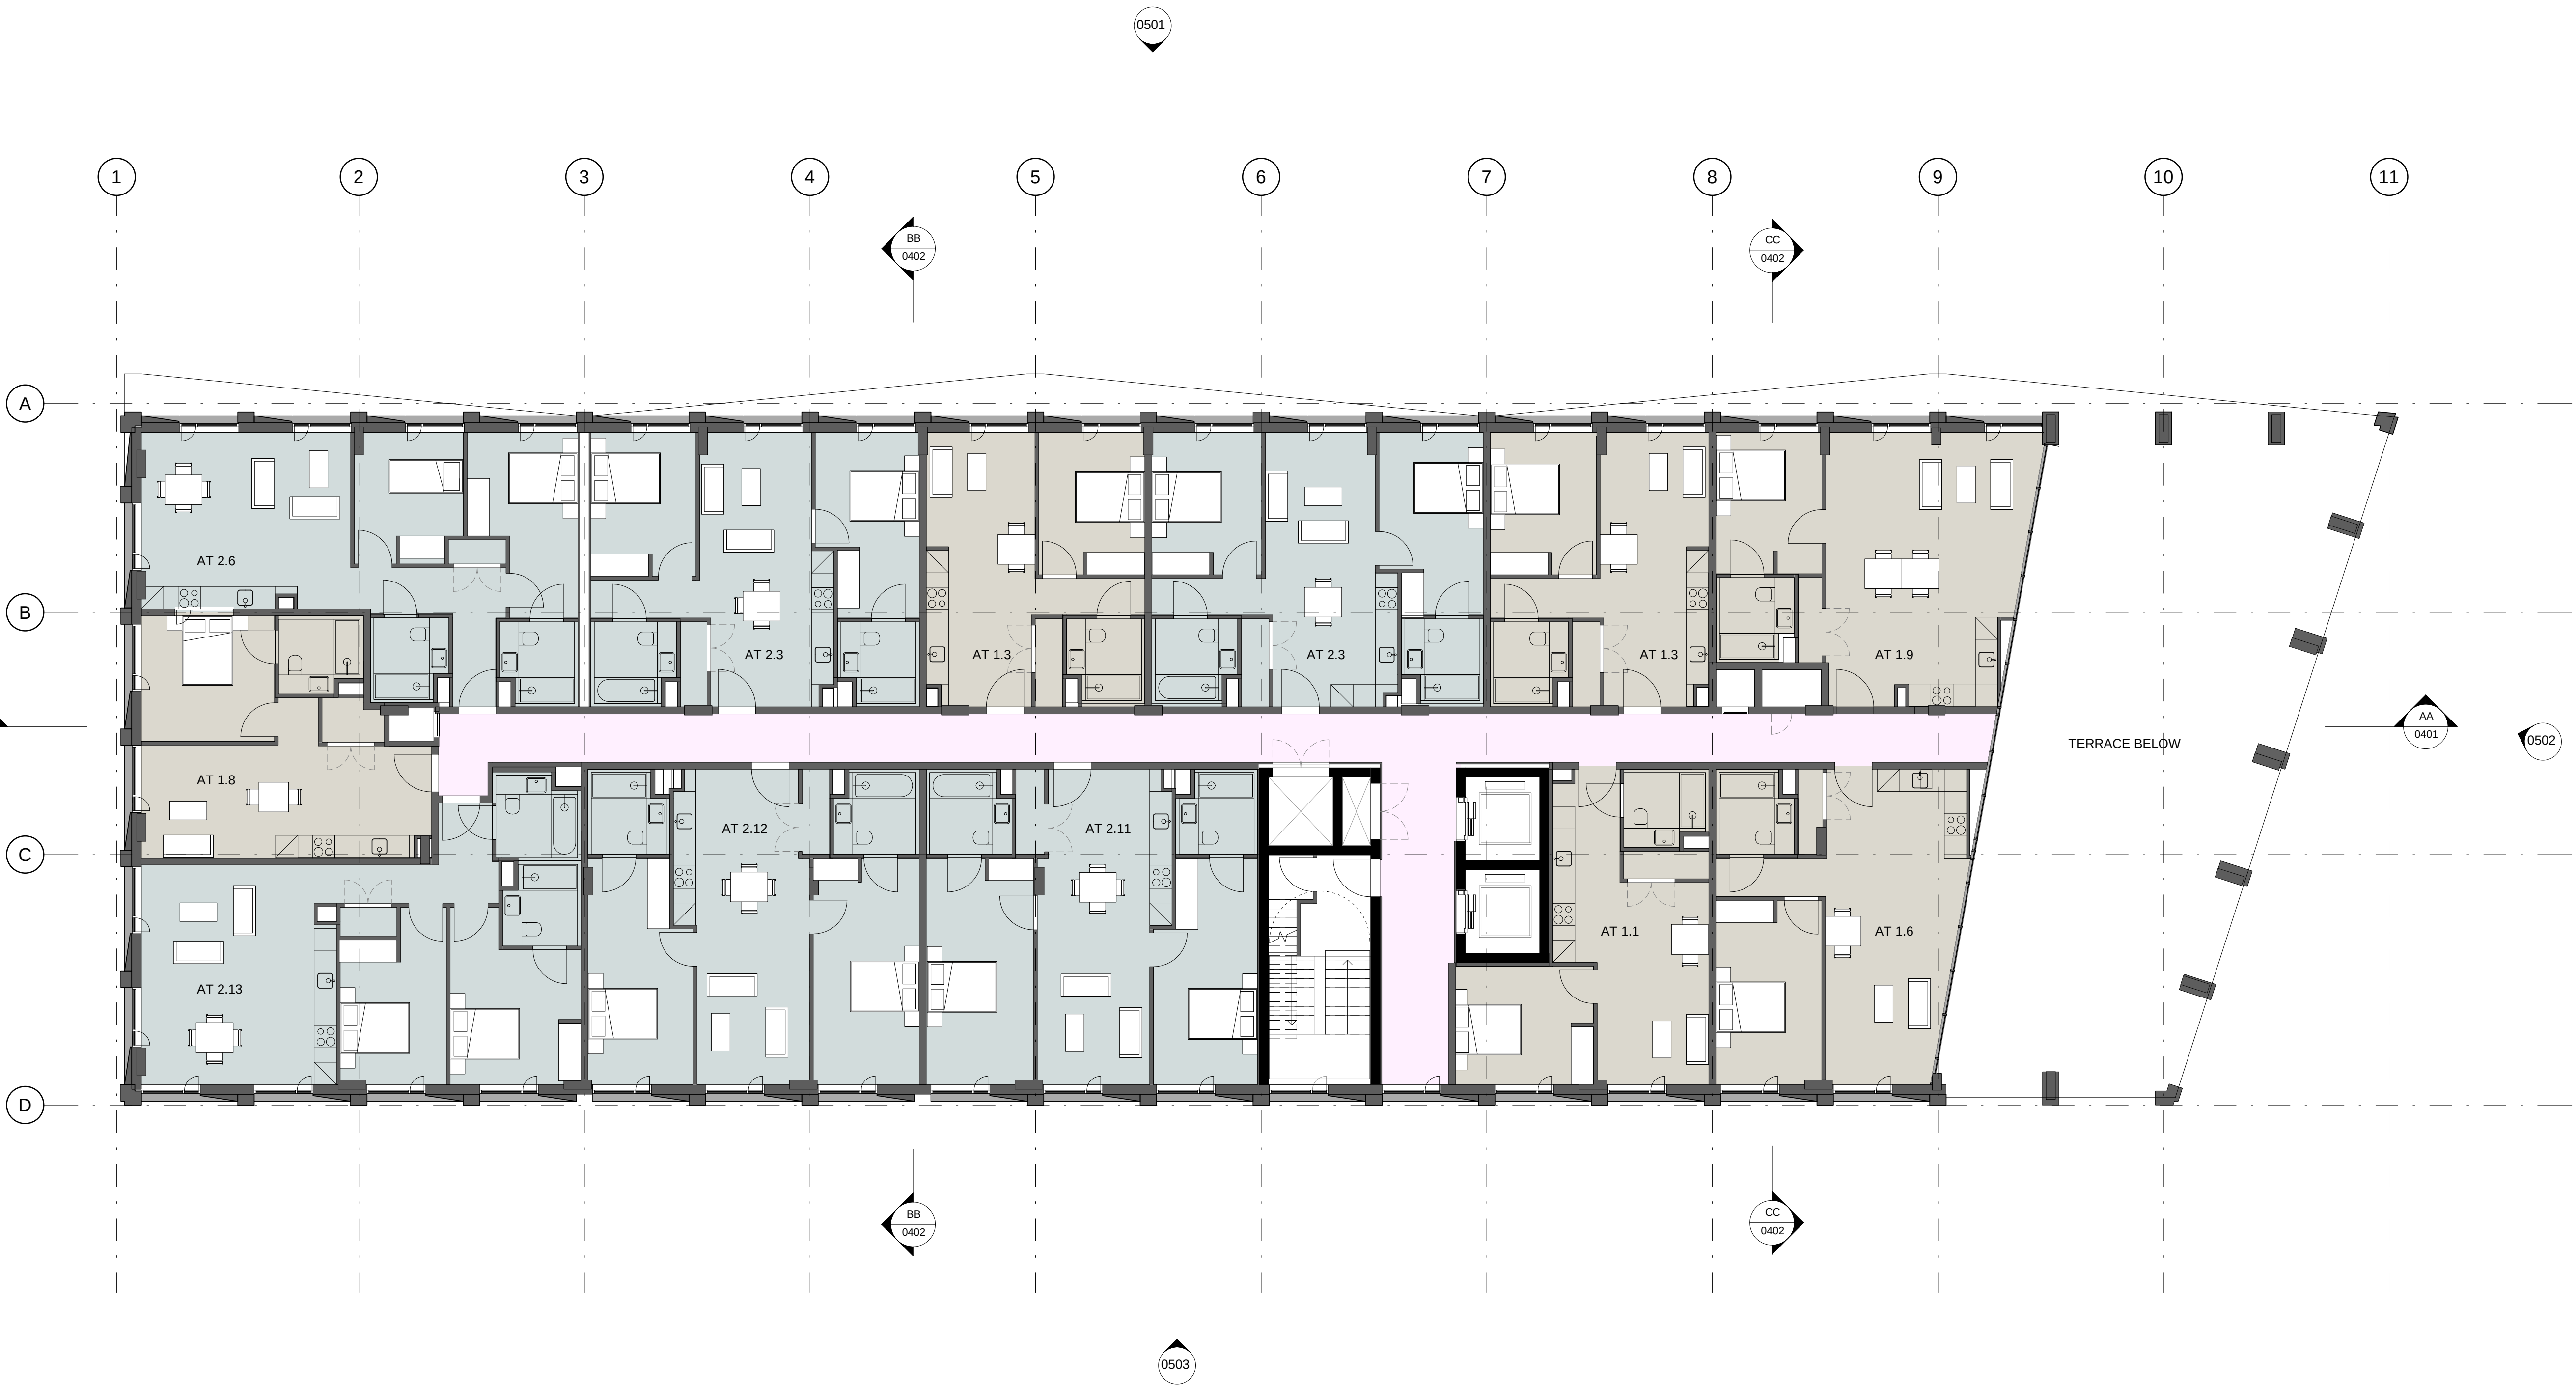



7 Constance Street  
Knot Mill  
Manchester  
M15 4JQ  
Tel: +44 (0)161 870 1152  
www.timgroomarchitects.com

Copyright © 2015 Tim Groom Architects Limited. All rights reserved. No part of these drawings or designs may be reproduced, in whole or in part, whether in two of three dimensions, distributed or transmitted in any form or by any means, including photocopying, recording or other electronic or mechanical methods, without the prior written permission of the copyright owner. No part of these drawings or designs may be reproduced or stored in any electronic retrieval system in any form or any means without the prior written permission of the copyright owner. The copyright owner reserves all its moral rights and the right to be identified as the author of the drawings or designs. The drawings or designs have been executed by the copyright owner pursuant to an exclusive licence to its client and the use of these drawings or designs is limited to its client by the terms of the licence and all such permissions and authority granted by the copyright owner under the licence terms automatically terminate upon the termination of the licence or in the event of any act of insolvency being committed by the licensee. The copyright owner accepts and can have no liability or responsibility whatsoever for and in respect of any unauthorised or unlicensed use of or any reliance placed upon these drawings or designs. No works of construction relying on these drawings or designs are permitted under the terms of the above licence or otherwise without the express written consent and authority of the copyright owner.

**Dimensioning**  
Figured dimensions only to be taken from these designs and drawings. Work to annotated dimensions only. All dimensions to be checked on site. Architects to be informed immediately of any discrepancies before work proceeds. Drawings are to be read in conjunction with relevant specifications, structural engineers and service engineers' drawings. All data, dimensions and designs contained in this document are confidential to the copyright owner and may not be communicated to any third party save in accordance with a licence for the copyright owner or with the copyright owner's written permission and authority.

| Rev | Description                                              | Date     | By |
|-----|----------------------------------------------------------|----------|----|
| P1  | Amended Planning Issue                                   | 02.10.20 | GB |
| P2  | Issued for Planning - changes at Ground Floor & Level 11 | 22.04.21 |    |

Client  
**Mulbury City**

Project  
**Bendix Street**

Title  
**Roof**

Status  
**PLANNING**

Project number  
**0324**


Drawn by  
**DM**

Checked by  
**GB**


Scale  
**1 : 100@A1**



Revision  
**P2**

Drawing No.  
**0324-TGA-XX-13-DR-A-0313**

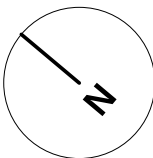

0 1m 2 3 4 5 6 7 8 9 10m  
SCALE BAR 1:100

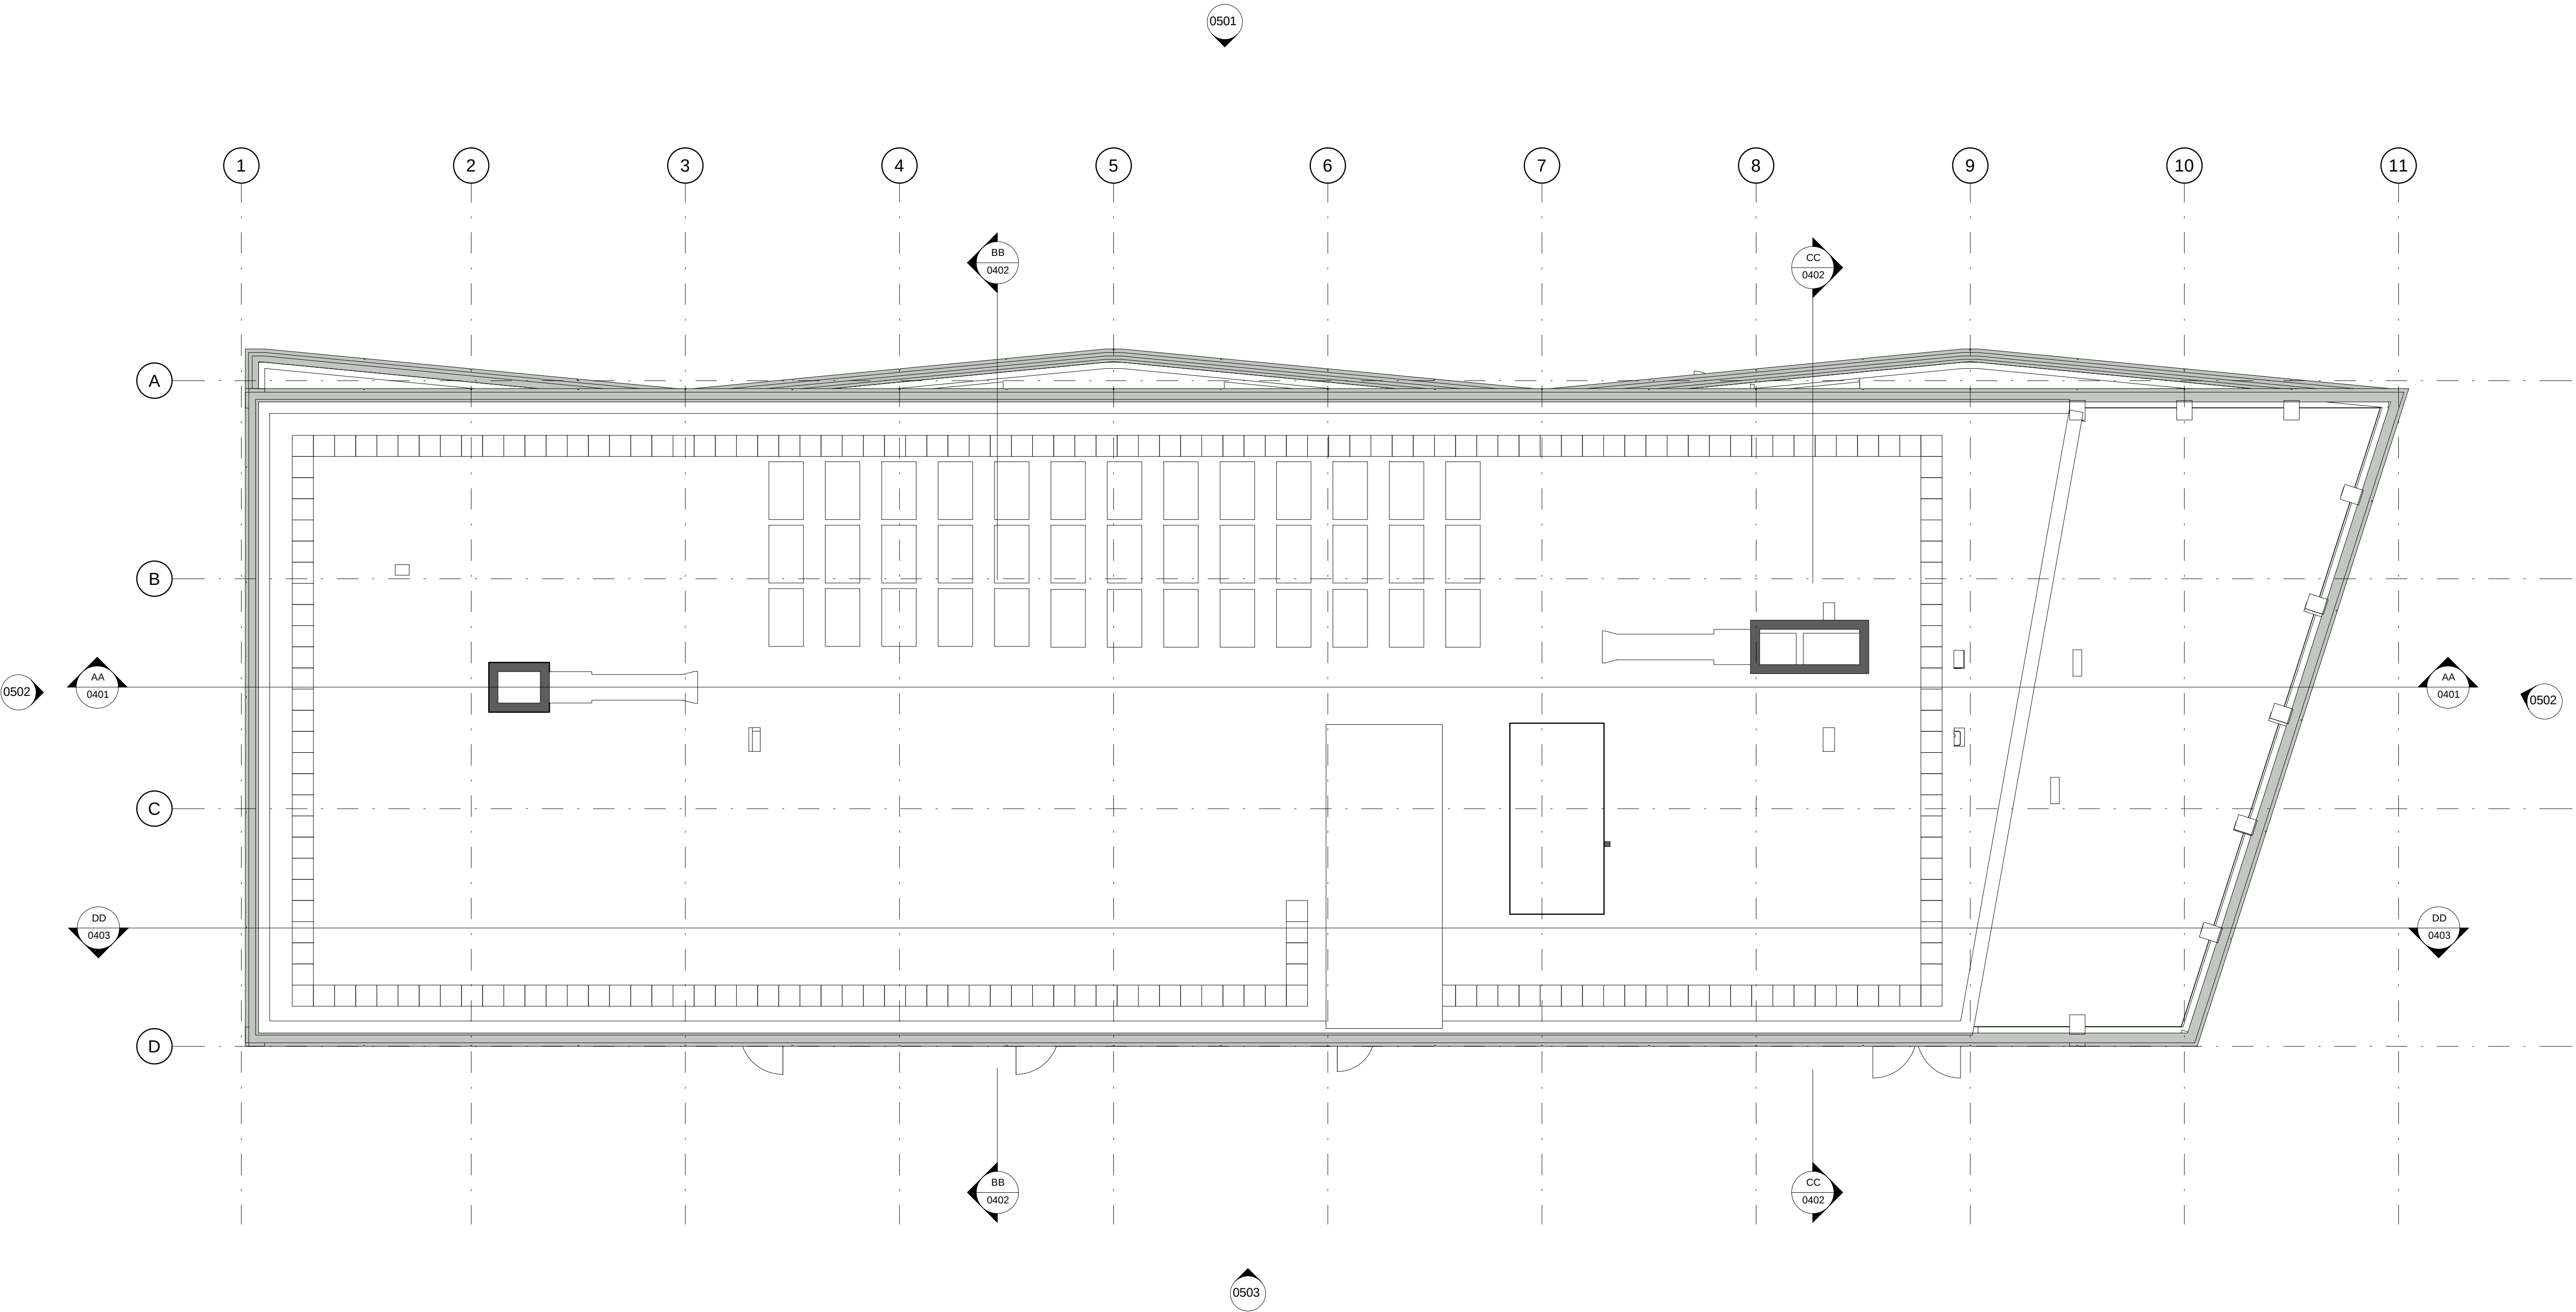

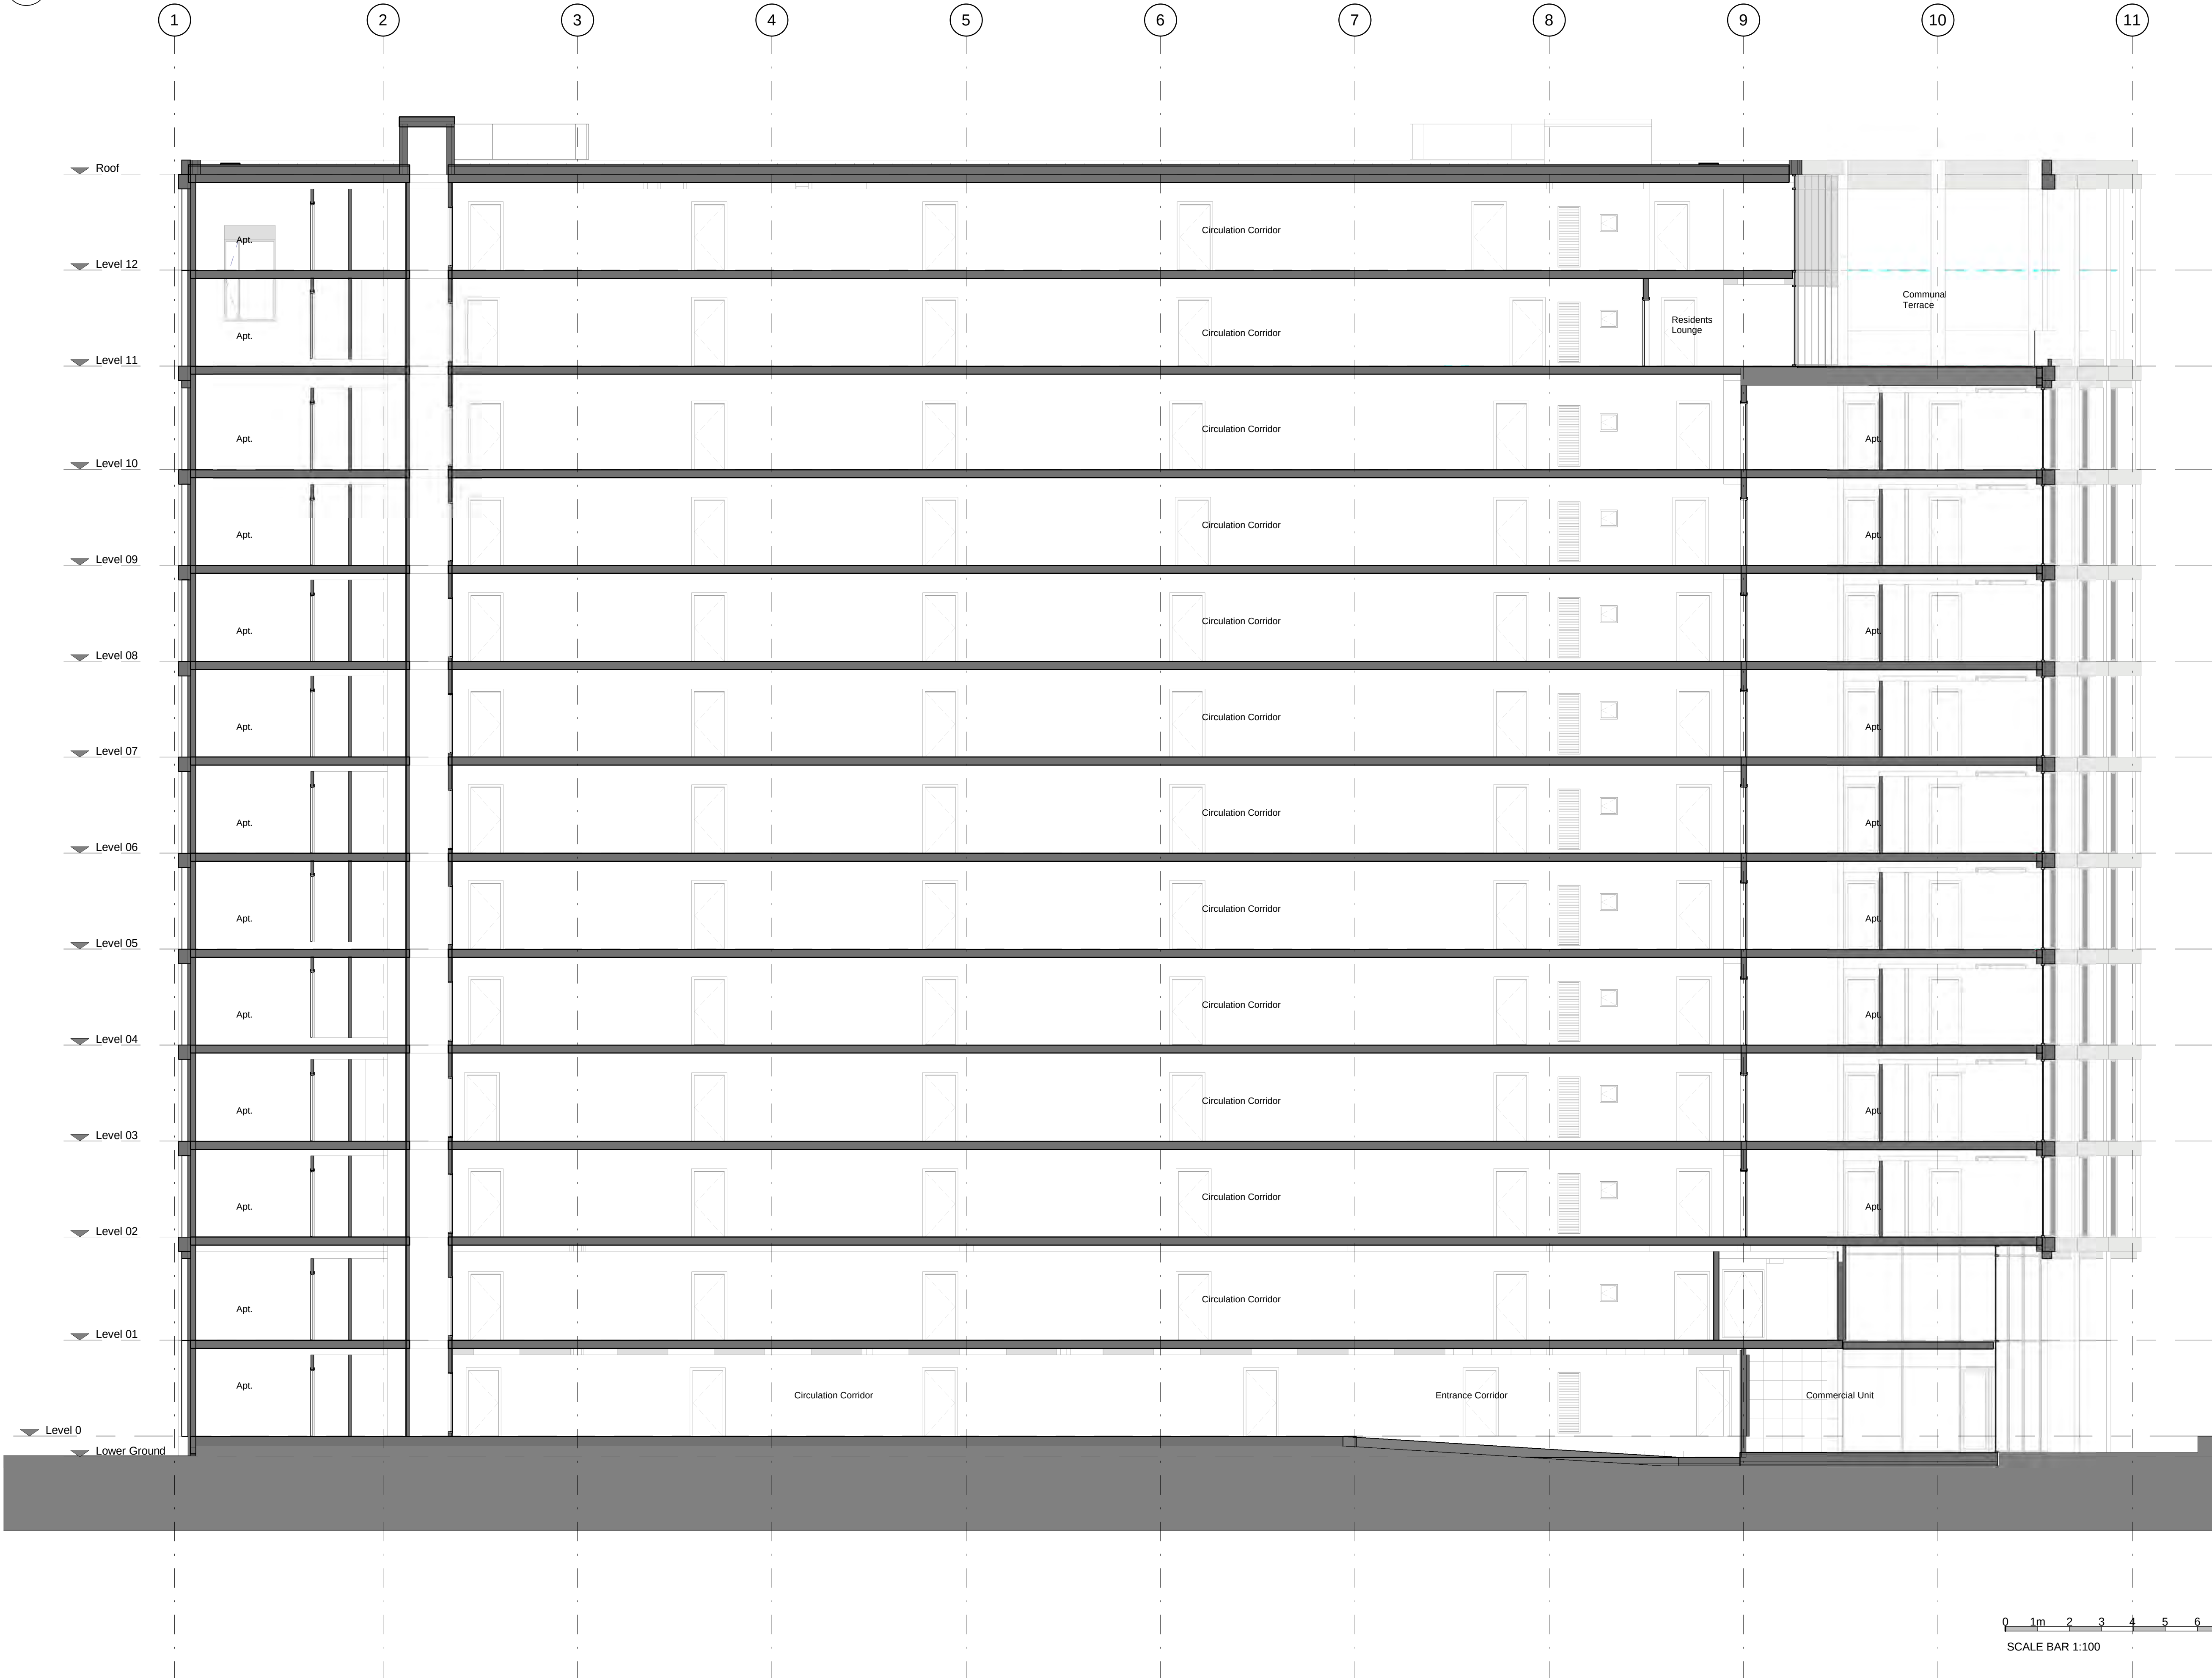
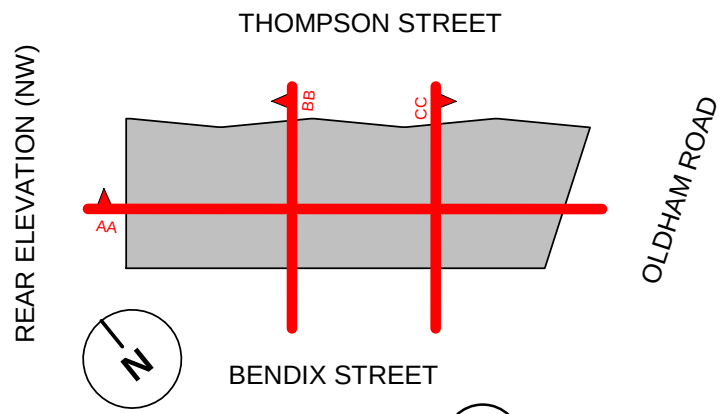


Copyright © 2015 Tim Groom Architects Limited. All rights reserved. No part of these drawings or designs may be reproduced, in whole or in part, whether in two of three dimensions, distributed or transmitted in any form or by any means, including photocopying, recording or other electronic or mechanical methods, without the prior written permission of the copyright owner. No part of these drawings or designs may be reproduced or stored in any electronic retrieval system in any form or any means without the prior written permission of the copyright owner. The copyright owner reserves all its moral rights and the right to be identified as the author of the drawings or designs. The drawings or designs have been executed by the copyright owner pursuant to an exclusive licence to its client and the use of these drawings or designs is limited to its client by the terms of the licence and all such permissions and authority granted by the copyright owner under the licence terms automatically terminate upon the termination of the licence or in the event of any act of insolvency being committed by the licensee. The copyright owner accepts and can have no liability or responsibility whatsoever for and in respect of any unauthorised or unlicensed use of or any reliance placed upon these drawings or designs. No works of construction relying on these drawings or designs are permitted under the terms of the above licence or otherwise without the express written consent and authority of the copyright owner.


**Dimensioning**  
Figured dimensions only to be taken from these designs and drawings. Work to annotated dimensions only. All dimensions to be checked on site. Architects to be informed immediately of any discrepancies before work proceeds. Drawings are to be read in conjunction with relevant specifications, structural engineers and service engineers' drawings. All data, dimensions and designs contained in this document are confidential to the copyright owner and may not be communicated to any third party save in accordance with a licence for the copyright owner or with the copyright owner's written permission and authority.

| Rev | Description                                              | Date     | By |
|-----|----------------------------------------------------------|----------|----|
| PA  | Planning                                                 | 11.12.19 |    |
| P1  | Amended Planning Issue                                   | 02.10.20 | GB |
| P2  | Issued for Planning - changes at Ground Floor & Level 11 | 22.04.21 |    |


|                |                          |
|----------------|--------------------------|
| Client         | Mulbury City             |
| Project        | Bendix Street            |
| Title          | Section AA               |
| Status         | PLANNING                 |
| Project number | 0324                     |
| Drawn by       | DM                       |
| Checked by     | GB                       |
| Scale          | As indicated@A1          |
| Revision       | P2                       |
| Drawing No.    | 0324-TGA-XX-XX-DR-A-0401 |

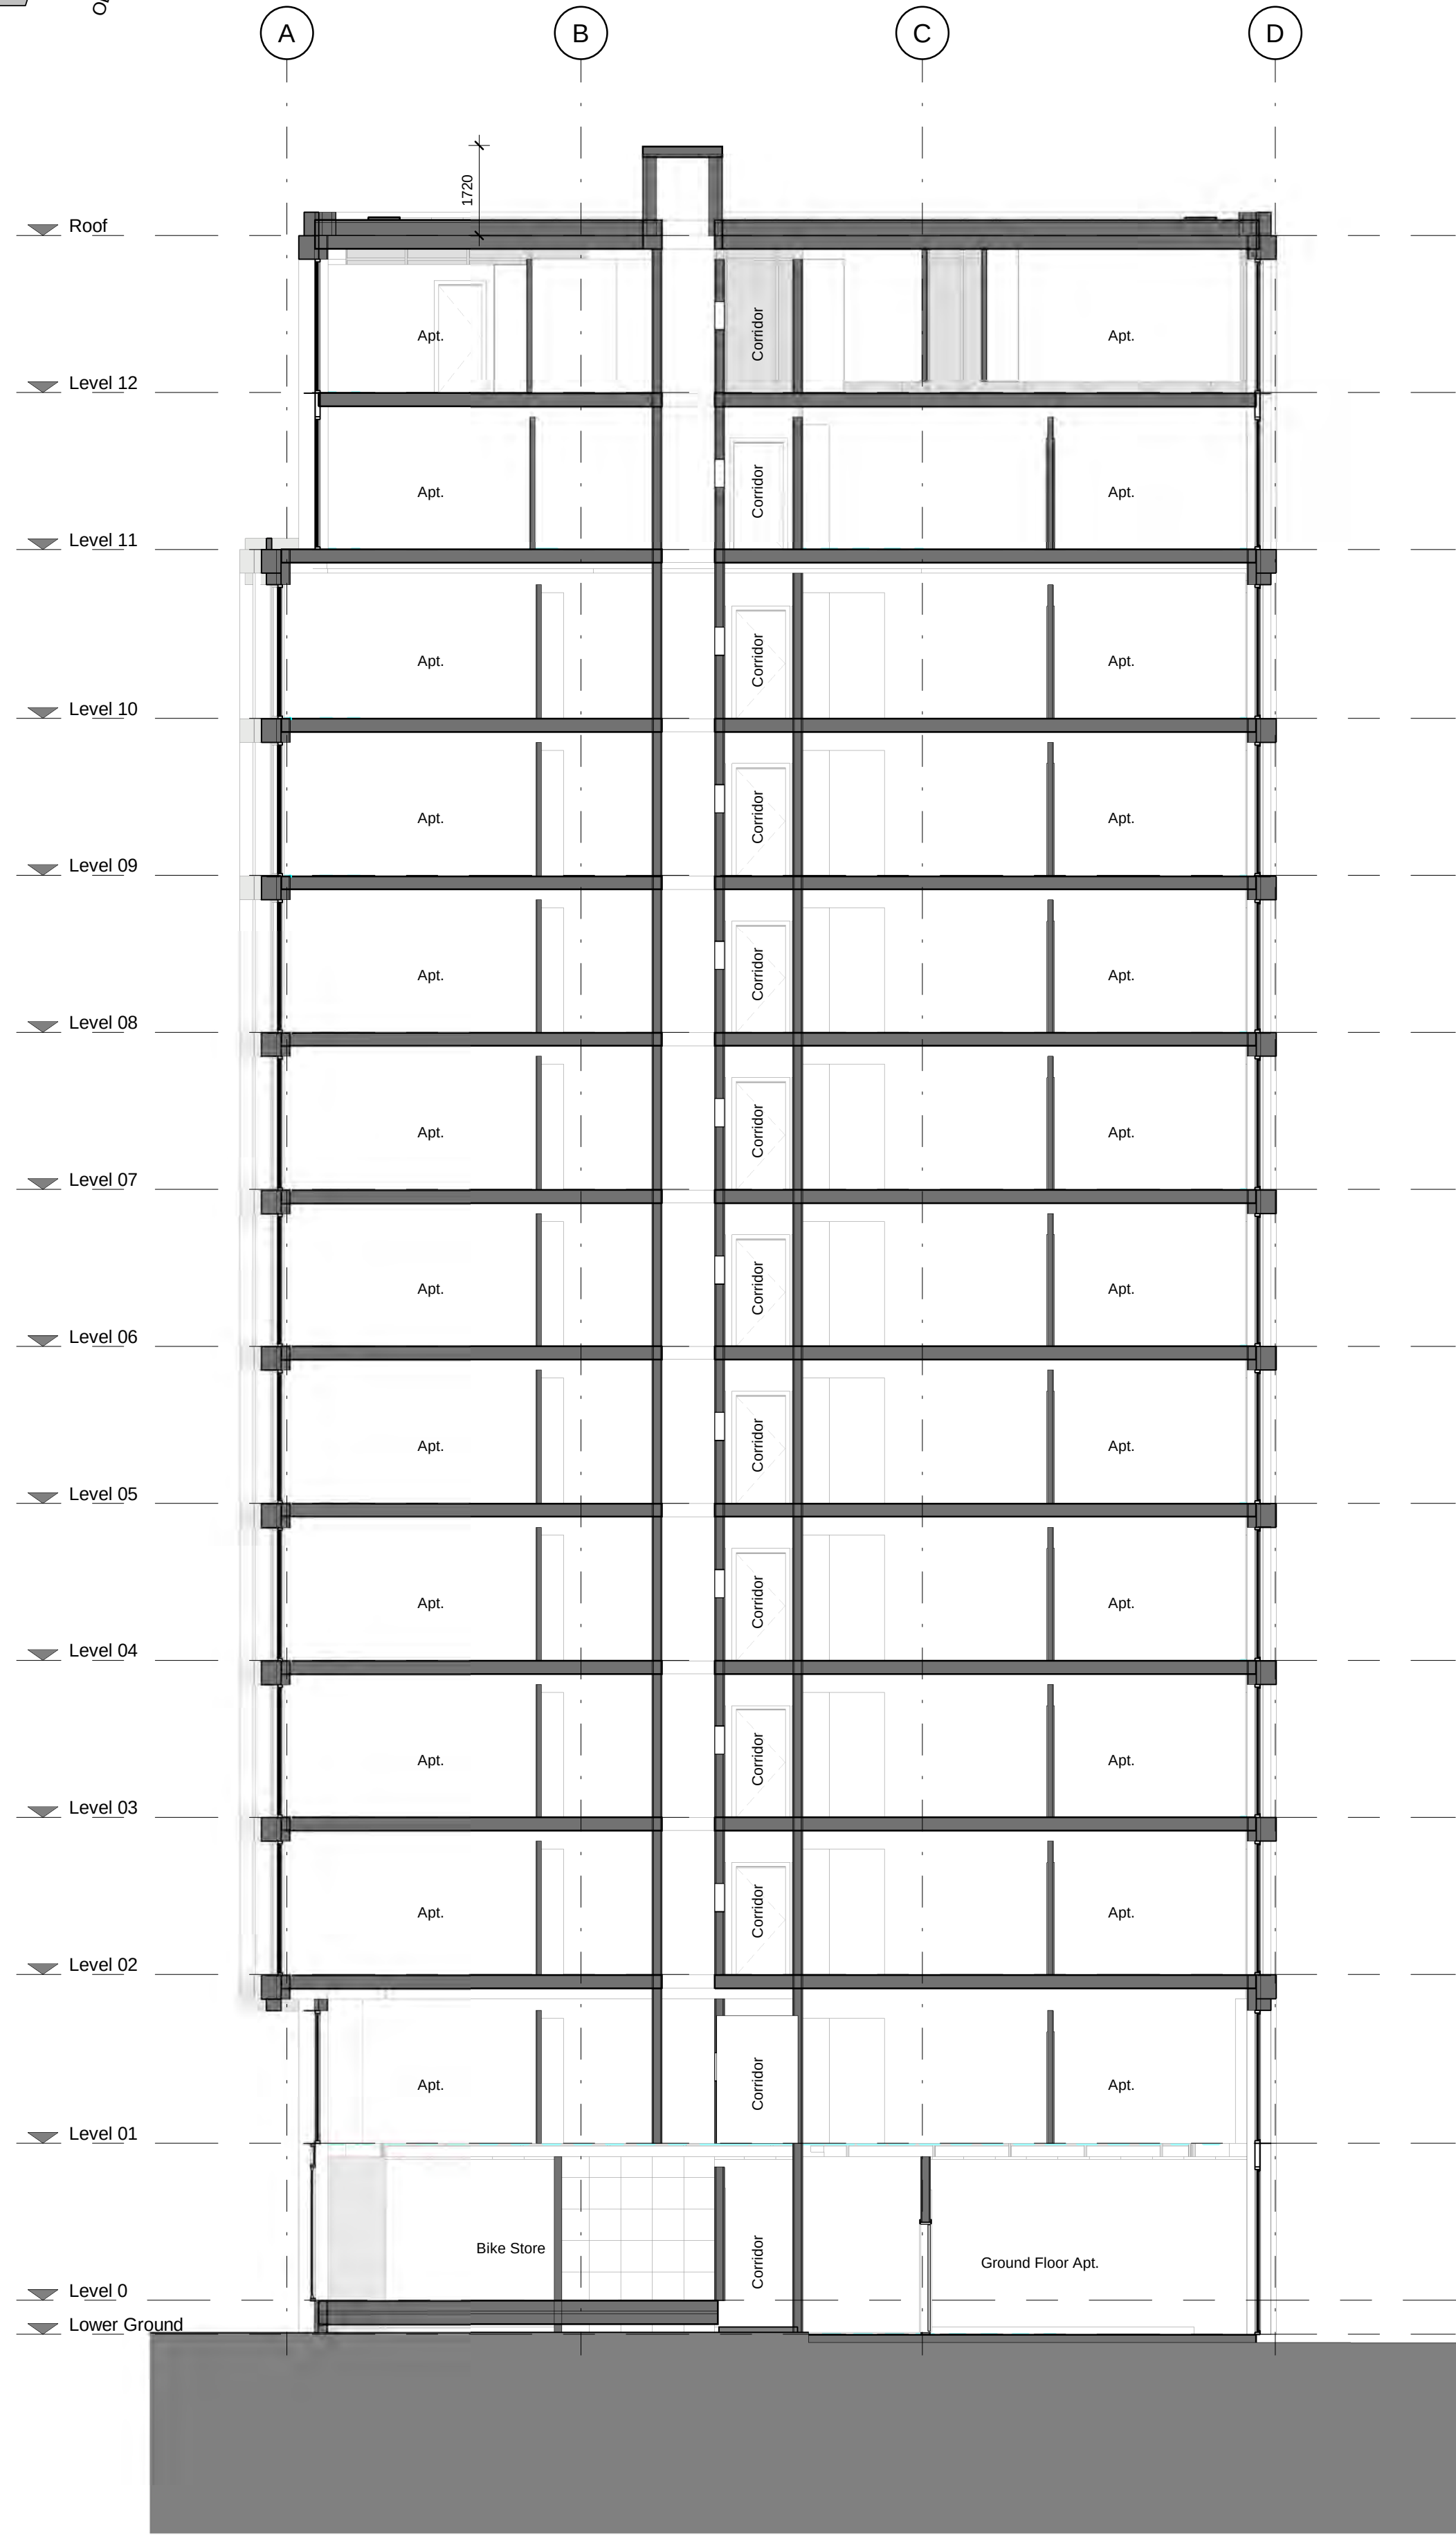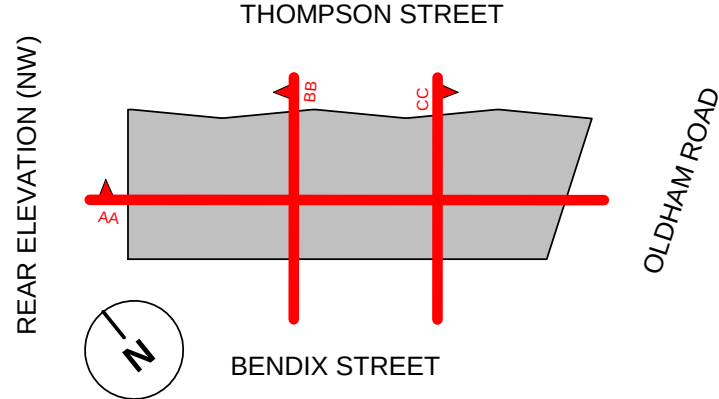


Section .BB  
1 : 100

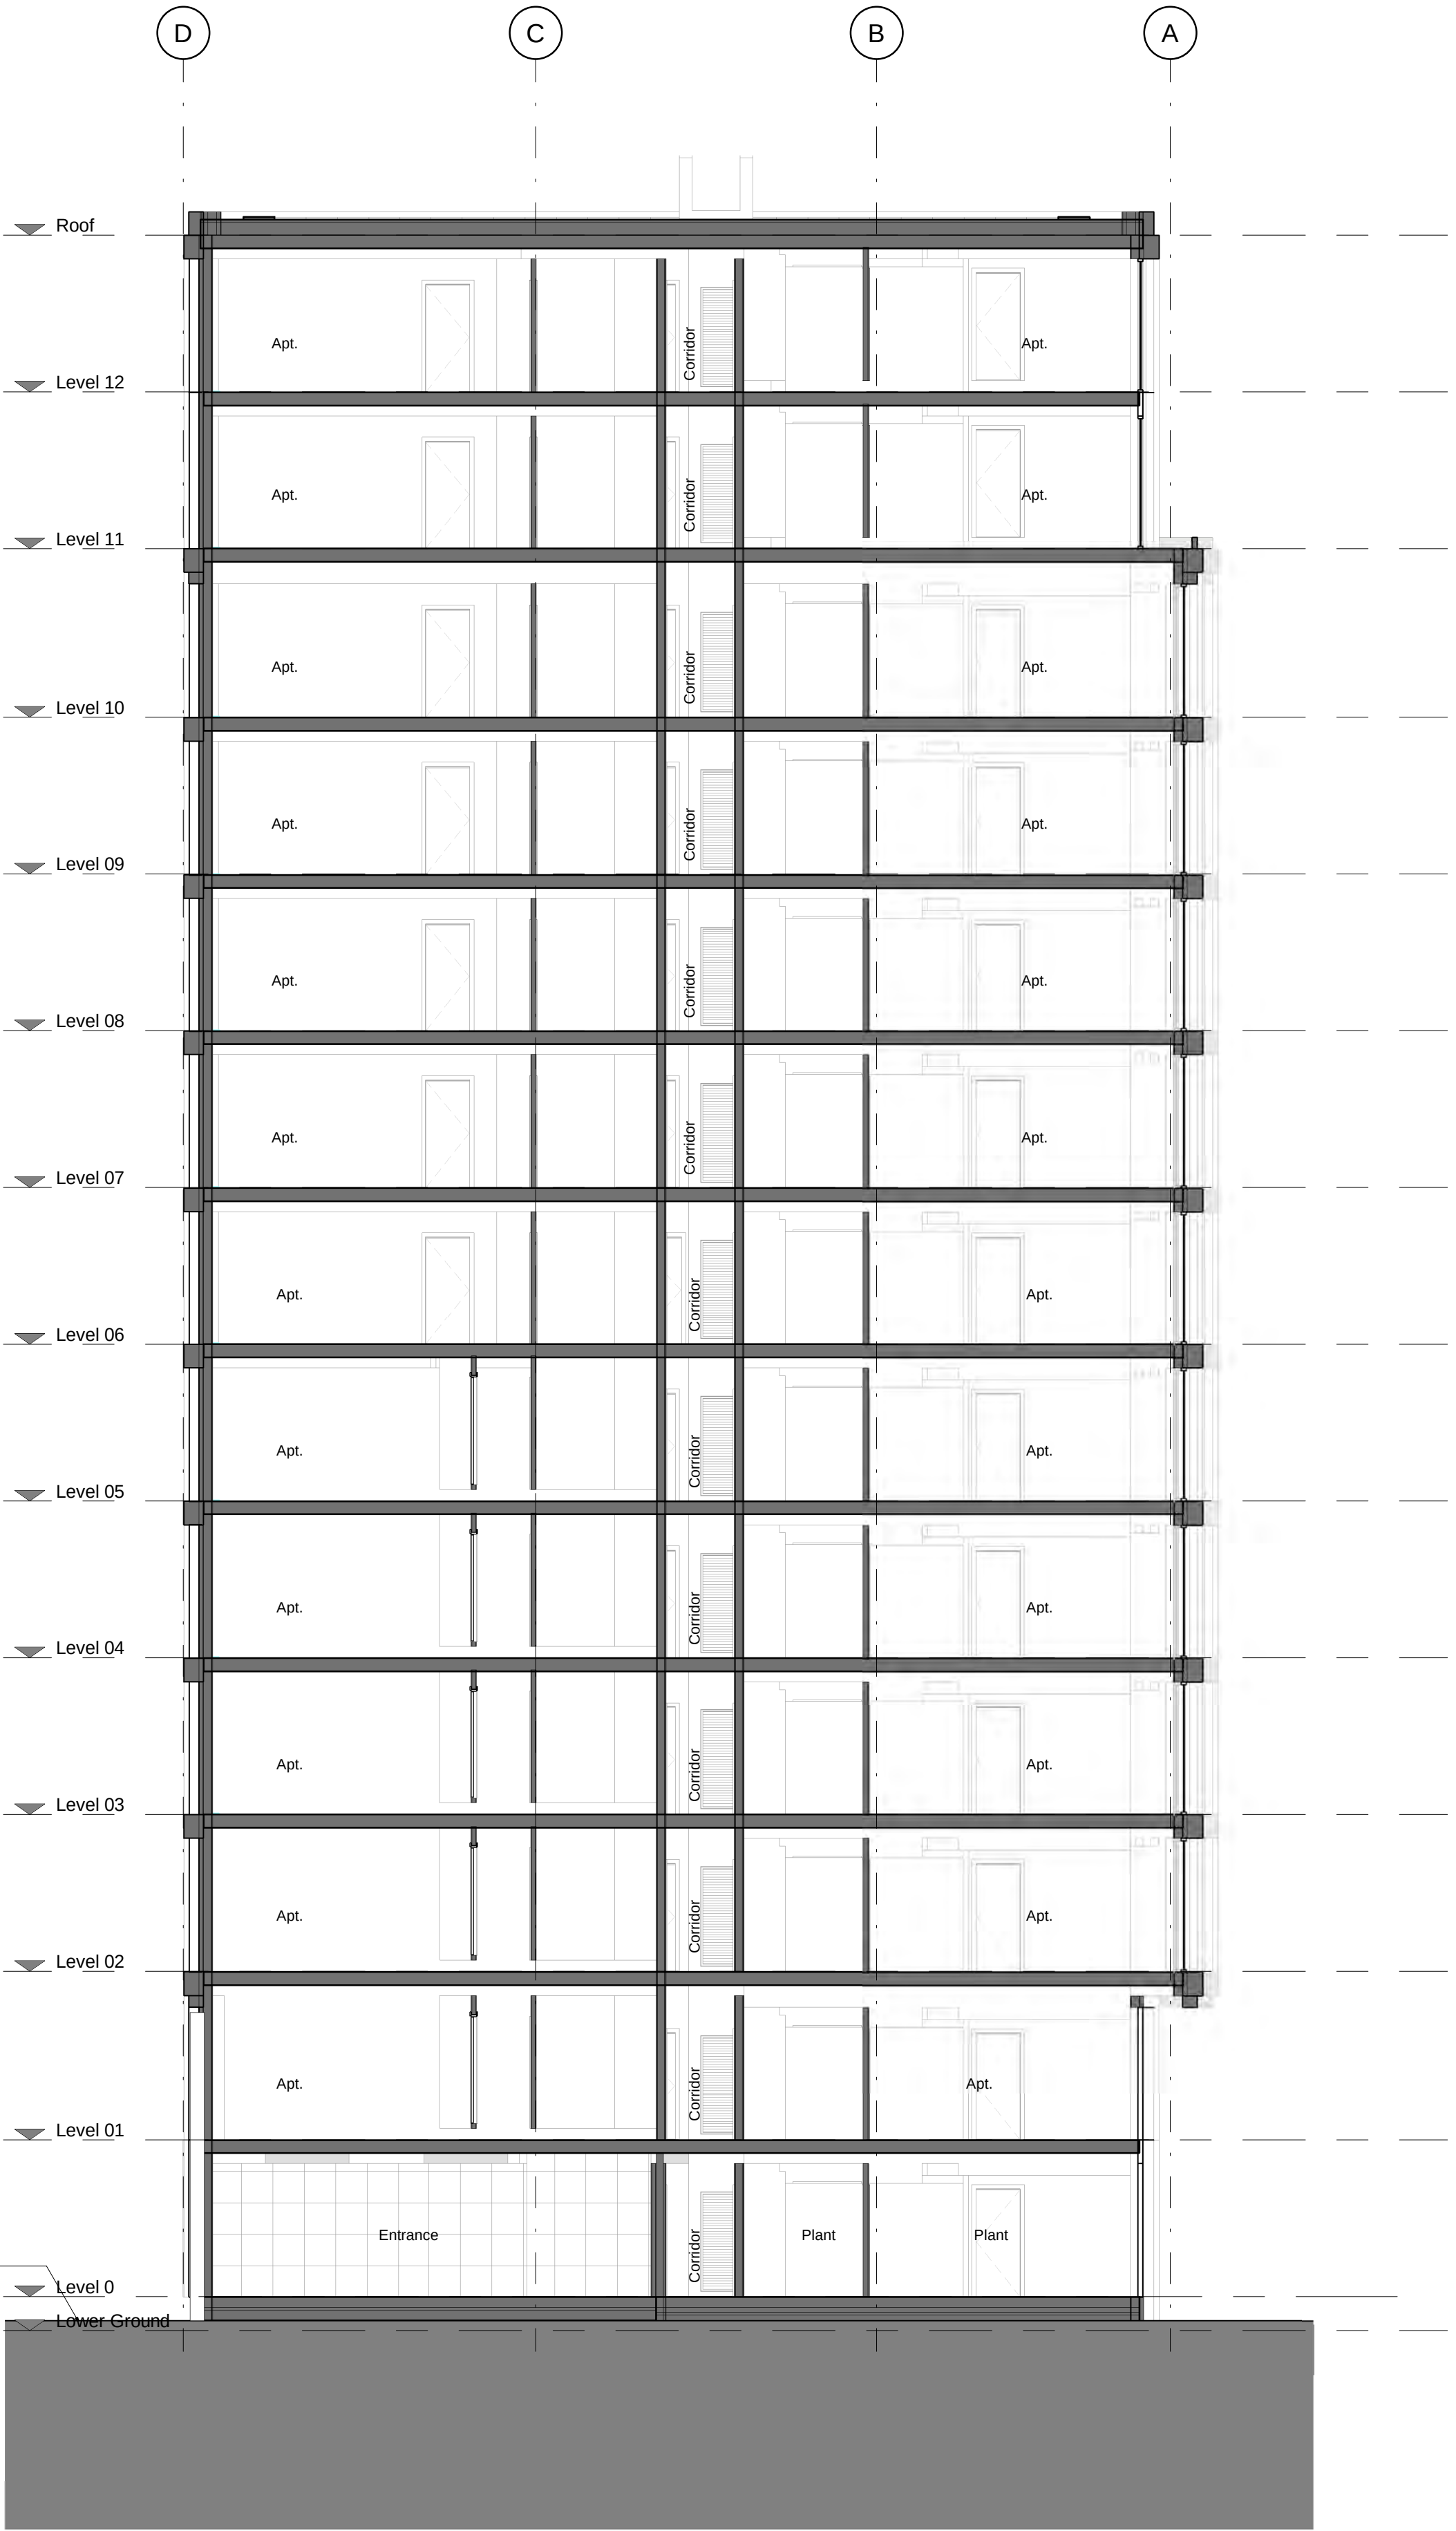

Section CC  
1 : 100

 

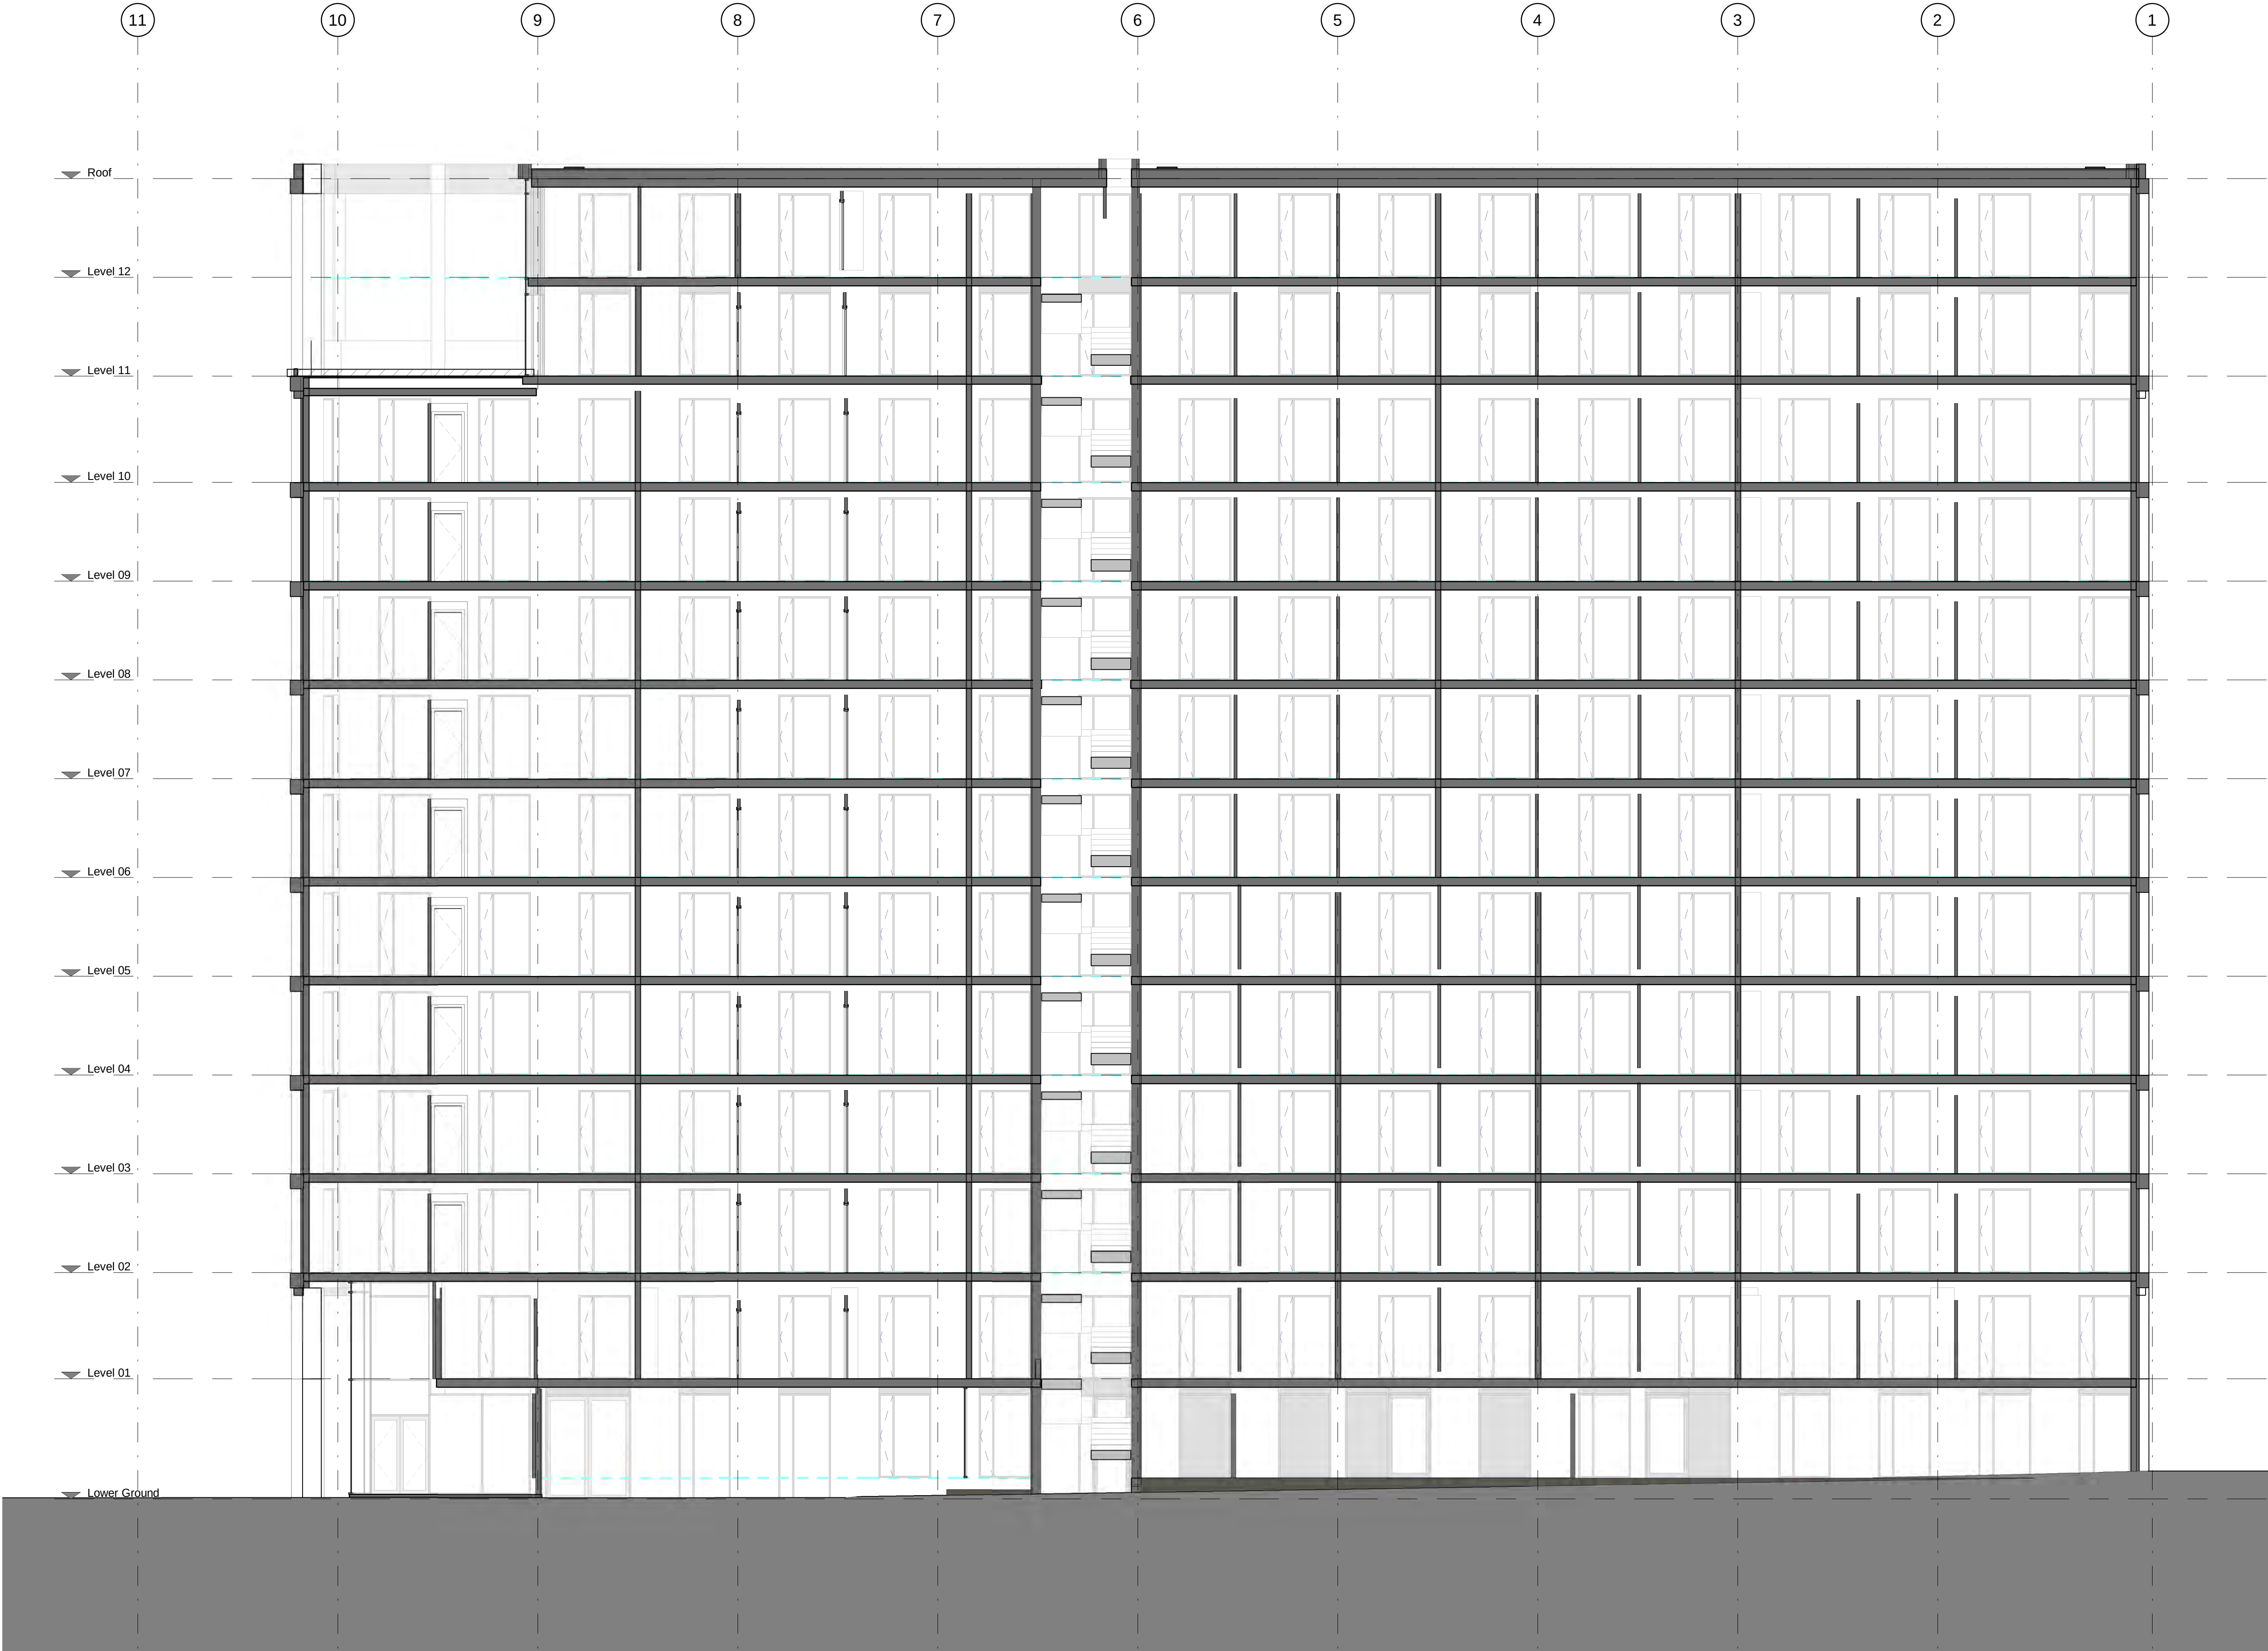

7 Constance Street  
Knot Mill  
Manchester  
M15 4JQ  
Tel: +44 (0)161 870 1152  
www.timgroomarchitects.com

Copyright © 2015 Tim Groom Architects Limited. All rights reserved. No part of these drawings or designs may be reproduced, in whole or in part, whether in two of three dimensions, distributed or transmitted in any form or by any means, including photocopying, recording or other electronic or mechanical methods, without the prior written permission of the copyright owner. No part of these drawings or designs may be reproduced or stored in any electronic retrieval system in any form or any means without the prior written permission of the copyright owner. The copyright owner reserves all its moral rights and the right to be identified as the author of the drawings or designs. The drawings or designs have been executed by the copyright owner pursuant to an exclusive licence to its client and the use of these drawings or designs is limited to its client by the terms of the licence and all such permissions and authority granted by the copyright owner under the licence terms automatically terminate upon the termination of the licence or in the event of any act of insolvency being committed by the licensee. The copyright owner accepts and can have no liability or responsibility whatsoever for and in respect of any unauthorised or unlicensed use of or any reliance placed upon these drawings or designs. No works of construction relying on these drawings or designs are permitted under the terms of the above licence or otherwise without the express written consent and authority of the copyright owner.

**Dimensioning**  
Figured dimensions only to be taken from these designs and drawings. Work to annotated dimensions only. All dimensions to be checked on site. Architects to be informed immediately of any discrepancies before work proceeds. Drawings are to be read in conjunction with relevant specifications, structural engineers and service engineers' drawings. All data, dimensions and designs contained in this document are confidential to the copyright owner and may not be communicated to any third party save in accordance with a licence for the copyright owner or with the copyright owner's written permission and authority.

| Rev | Description                                              | Date     | By |
|-----|----------------------------------------------------------|----------|----|
| PA  | Planning                                                 | 11.12.19 |    |
| P1  | Amended Planning Issue                                   | 02.10.20 | GB |
| P2  | Issued for Planning - changes at Ground Floor & Level 11 | 22.04.21 |    |

Client  
Mulbury City

Project  
Bendix Street

Title  
Section DD

Status  
PLANNING

Project number  
0324

Drawn by  
DM

Checked by  
GB

Scale  
1 : 100@A1


Revision  
P2

Drawing No.  
0324-TGA-XX-XX-DR-A-0403

0 1m 2 3 4 5 6 7 8 9 10m  
SCALE BAR 1:100




Thompson Street Elevation  
1 : 100

 


Copyright © 2015 Tim Groom Architects Limited. All rights reserved. No part of these drawings or designs may be reproduced, in whole or in part, whether in two of three dimensions, distributed or transmitted in any form or by any means, including photocopying, recording or other electronic or mechanical methods, without the prior written permission of the copyright owner. No part of these drawings or designs may be reproduced or stored in any electronic retrieval system in any form or any means without the prior written permission of the copyright owner. The copyright owner reserves all its moral rights and the right to be identified as the author of the drawings or designs. The drawings or designs have been executed by the copyright owner pursuant to an exclusive licence to its client and the use of these drawings or designs is limited to its client by the terms of the licence and all such permissions and authority granted by the copyright owner under the licence terms automatically terminate upon the termination of the licence or in the event of any act of insolvency being committed by the licensee. The copyright owner accepts and can have no liability or responsibility whatsoever for and in respect of any unauthorised or unlicensed use of or any reliance placed upon these drawings or designs. No works of construction relying on these drawings or designs are permitted under the terms of the above licence or otherwise without the express written consent and authority of the copyright owner.

**Dimensioning**  
Figured dimensions only to be taken from these designs and drawings. Work to annotated dimensions only. All dimensions to be checked on site. Architects to be informed immediately of any discrepancies before work proceeds. Drawings are to be read in conjunction with relevant specifications, structural engineers and service engineers' drawings. All data, dimensions and designs contained in this document are confidential to the copyright owner and may not be communicated to any third party save in accordance with a licence for the copyright owner or with the copyright owner's written permission and authority.


| Rev | Description                                              | Date     | By |
|-----|----------------------------------------------------------|----------|----|
| PA  | Planning                                                 | 11.12.19 |    |
| P1  | Amended Planning Issue                                   | 02.10.20 | GB |
| P2  | Issued for Planning - changes at Ground Floor & Level 11 | 22.04.21 |    |

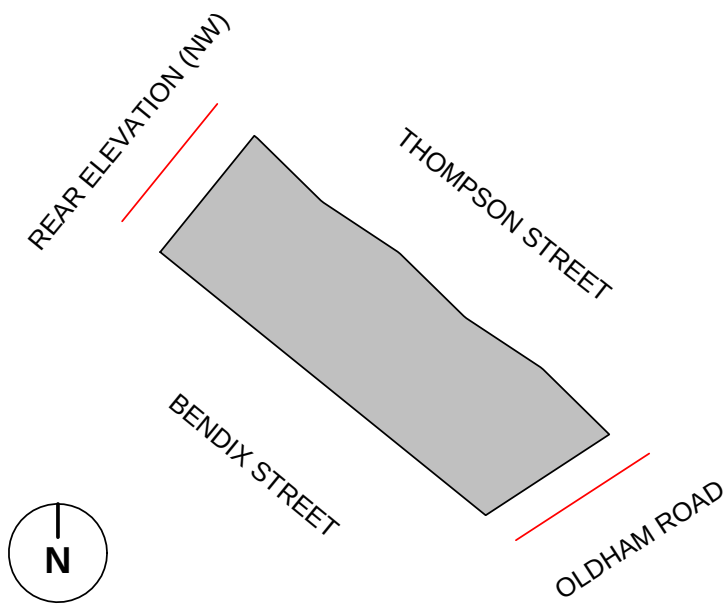


01. GRC frame comprising columns and horizontal floor bands. Colour Light Grey. To be approved by sample panel.
02. Aluminium cladding panel, tiger powder coated colour and finish to match window frames. Refer to detail drawings.
03. Aluminium window system with clear glazing comprising fixed window pane and one side hung opening panel. 50mm profiles to all mullions and transoms. Glazing to be frosted where necessary. Fixed aluminium panel to front face of opening panel to provide purge ventilation. Panel and framing tiger powder coated. Colour TBC
04. Aluminium curtain wall system with clear glazing and tiger powder coated frames to match windows. 50mm profiles to all mullions and transoms.
05. External metal door, tiger powder coated. Colour and finish to match window frames.
06. Balustrade, clear frameless glazing.
07. Aluminium sill, soffit. All set 100mm back from front of facade and seal to top of GRC panels. Colour and finish to match window frames
08. Fixed aluminium perforated slot panel to front face of opening panel to provide purge ventilation. Panel and framing colour and finish to match window frames
09. Aluminium louvre in window soffit. Colour to match window frame.

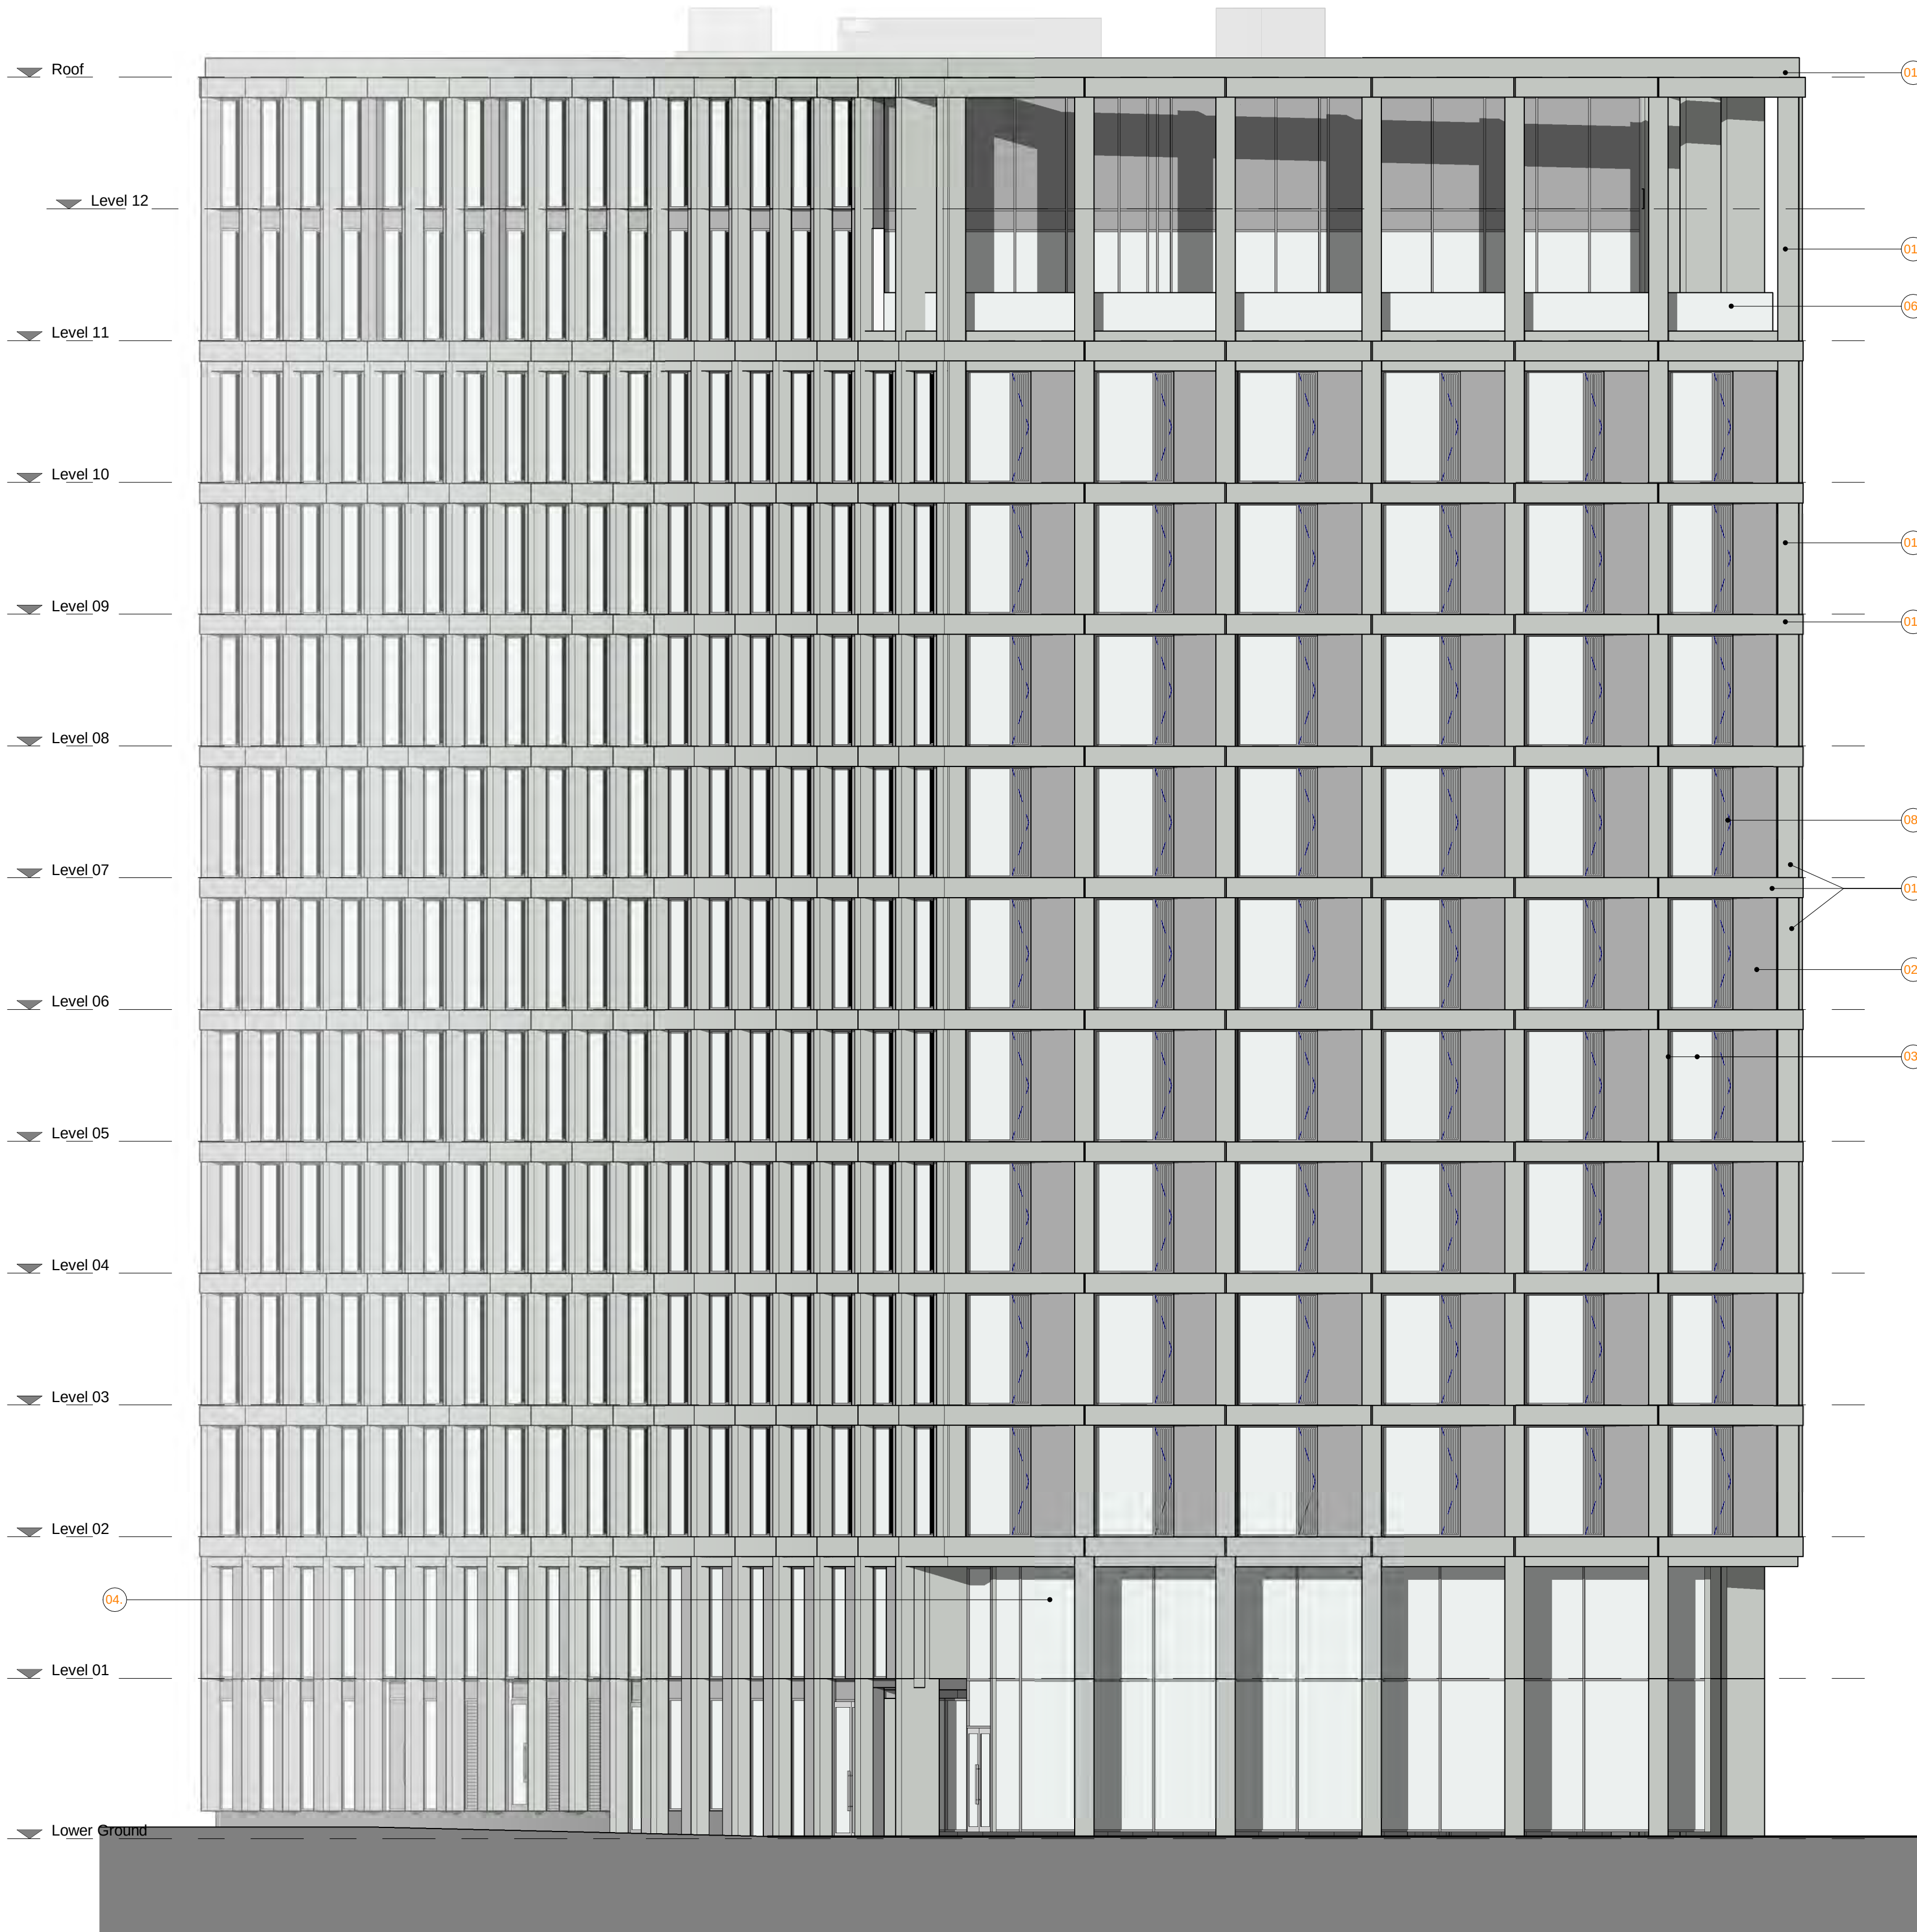

Oldham Road Elevation  
1 : 100

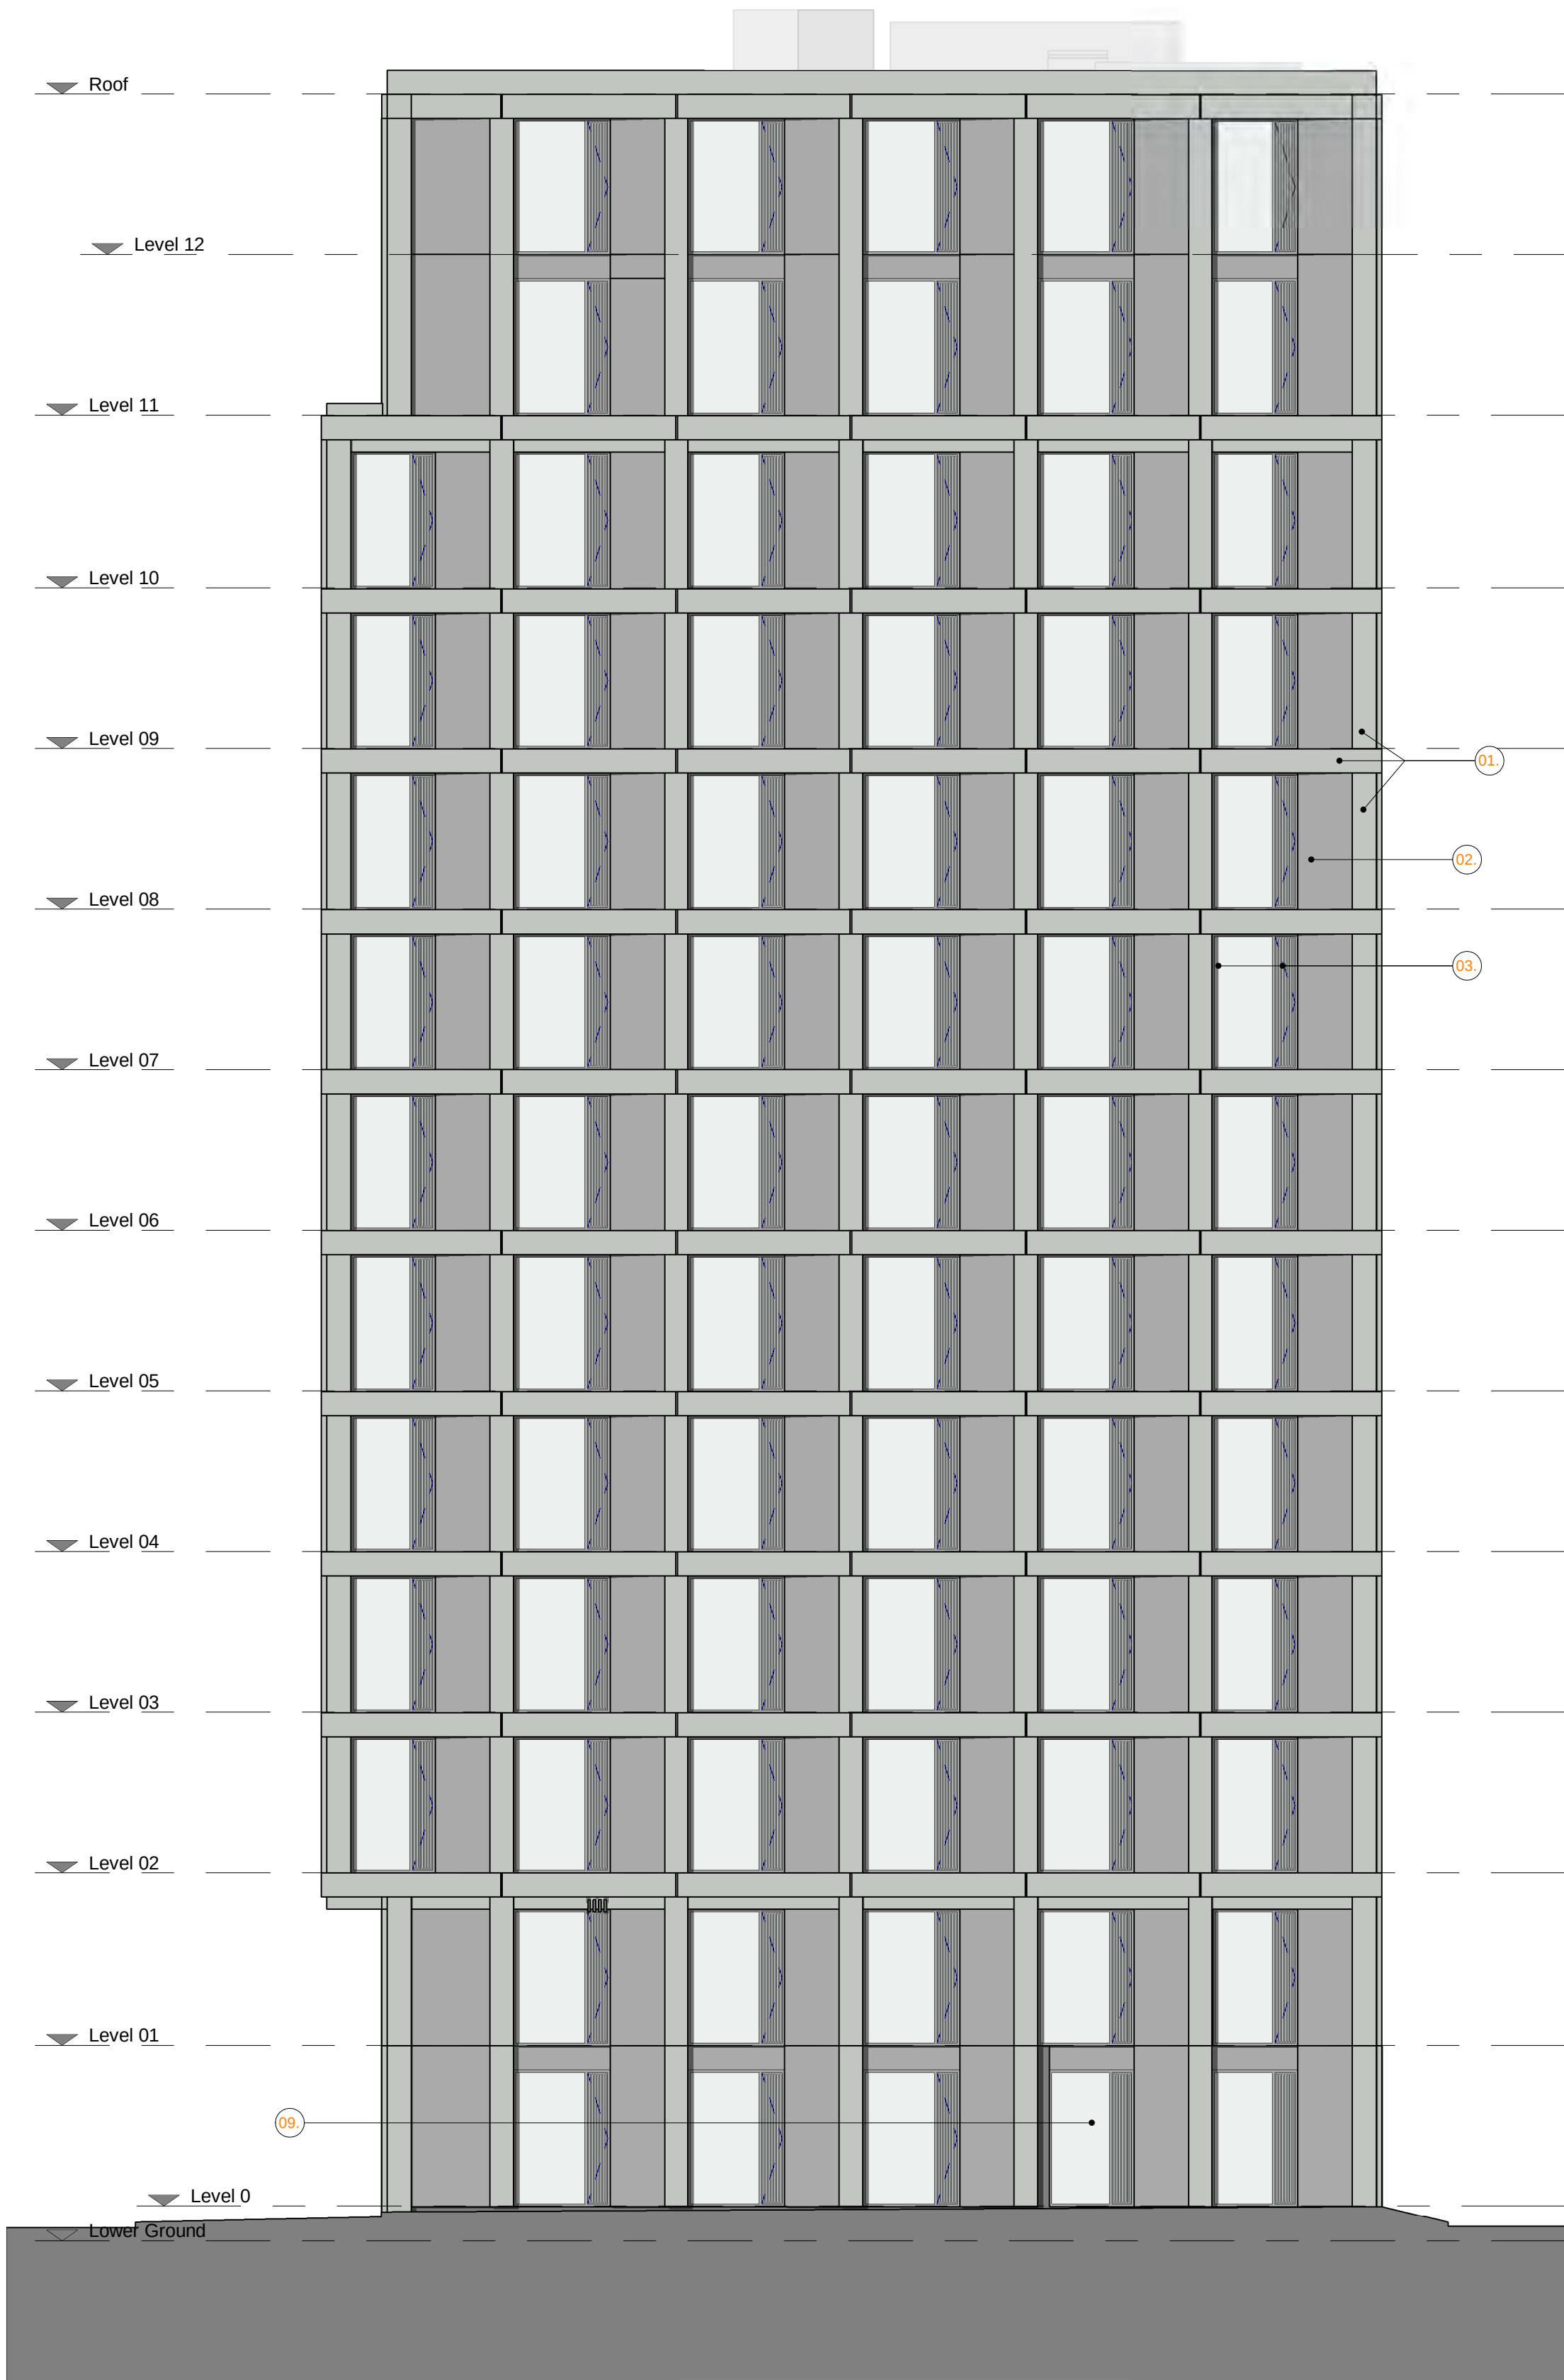

Rear Elevation (NW)  
1 : 100

 

Copyright © 2015 Tim Groom Architects Limited. All rights reserved. No part of these drawings or designs may be reproduced, in whole or in part, whether in two of three dimensions, distributed or transmitted in any form or by any means, including photocopying, recording or other electronic or mechanical methods, without the prior written permission of the copyright owner. No part of these drawings or designs may be reproduced or stored in any electronic retrieval system in any form or any means without the prior written permission of the copyright owner. The copyright owner reserves all its moral rights and the right to be identified as the author of the drawings or designs. The drawings or designs have been executed by the copyright owner pursuant to an exclusive licence to its client and the use of these drawings or designs is limited to its client by the terms of the licence and all such permissions and authority granted by the copyright owner under the licence terms automatically terminate upon the termination of the licence or in the event of any act of insolvency being committed by the licensee. The copyright owner accepts and can have no liability or responsibility whatsoever for and in respect of any unauthorised or unlicensed use of or any reliance placed upon these drawings or designs. No works of construction relying on these drawings or designs are permitted under the terms of the above licence or otherwise without the express written consent and authority of the copyright owner.

**Dimensioning**  
Figured dimensions only to be taken from these designs and drawings. Work to annotated dimensions only. All dimensions to be checked on site. Architects to be informed immediately of any discrepancies before work proceeds. Drawings are to be read in conjunction with relevant specifications, structural engineers and service engineers' drawings. All data, dimensions and designs contained in this document are confidential to the copyright owner and may not be communicated to any third party save in accordance with a licence for the copyright owner or with the copyright owner's written permission and authority.

| Rev | Description                                              | Date     | By |
|-----|----------------------------------------------------------|----------|----|
| PA  | Planning                                                 | 11.12.19 |    |
| P1  | Amended Planning Issue                                   | 02.10.20 | GB |
| P2  | Issued for Planning - changes at Ground Floor & Level 11 | 22.04.21 |    |

Client  
**Mulbury City**

Project  
**Bendix Street**

Title  
**Oldham Road and Rear Elevation**  
Status  
**PLANNING**

Project number  
**0324**

Drawn by  
**DM**


Checked by  
**GB**

Scale  
**As indicated@A1**


Revision  
**P2**

Drawing No.

**0324-TGA-XX-XX-DR-A-0502**

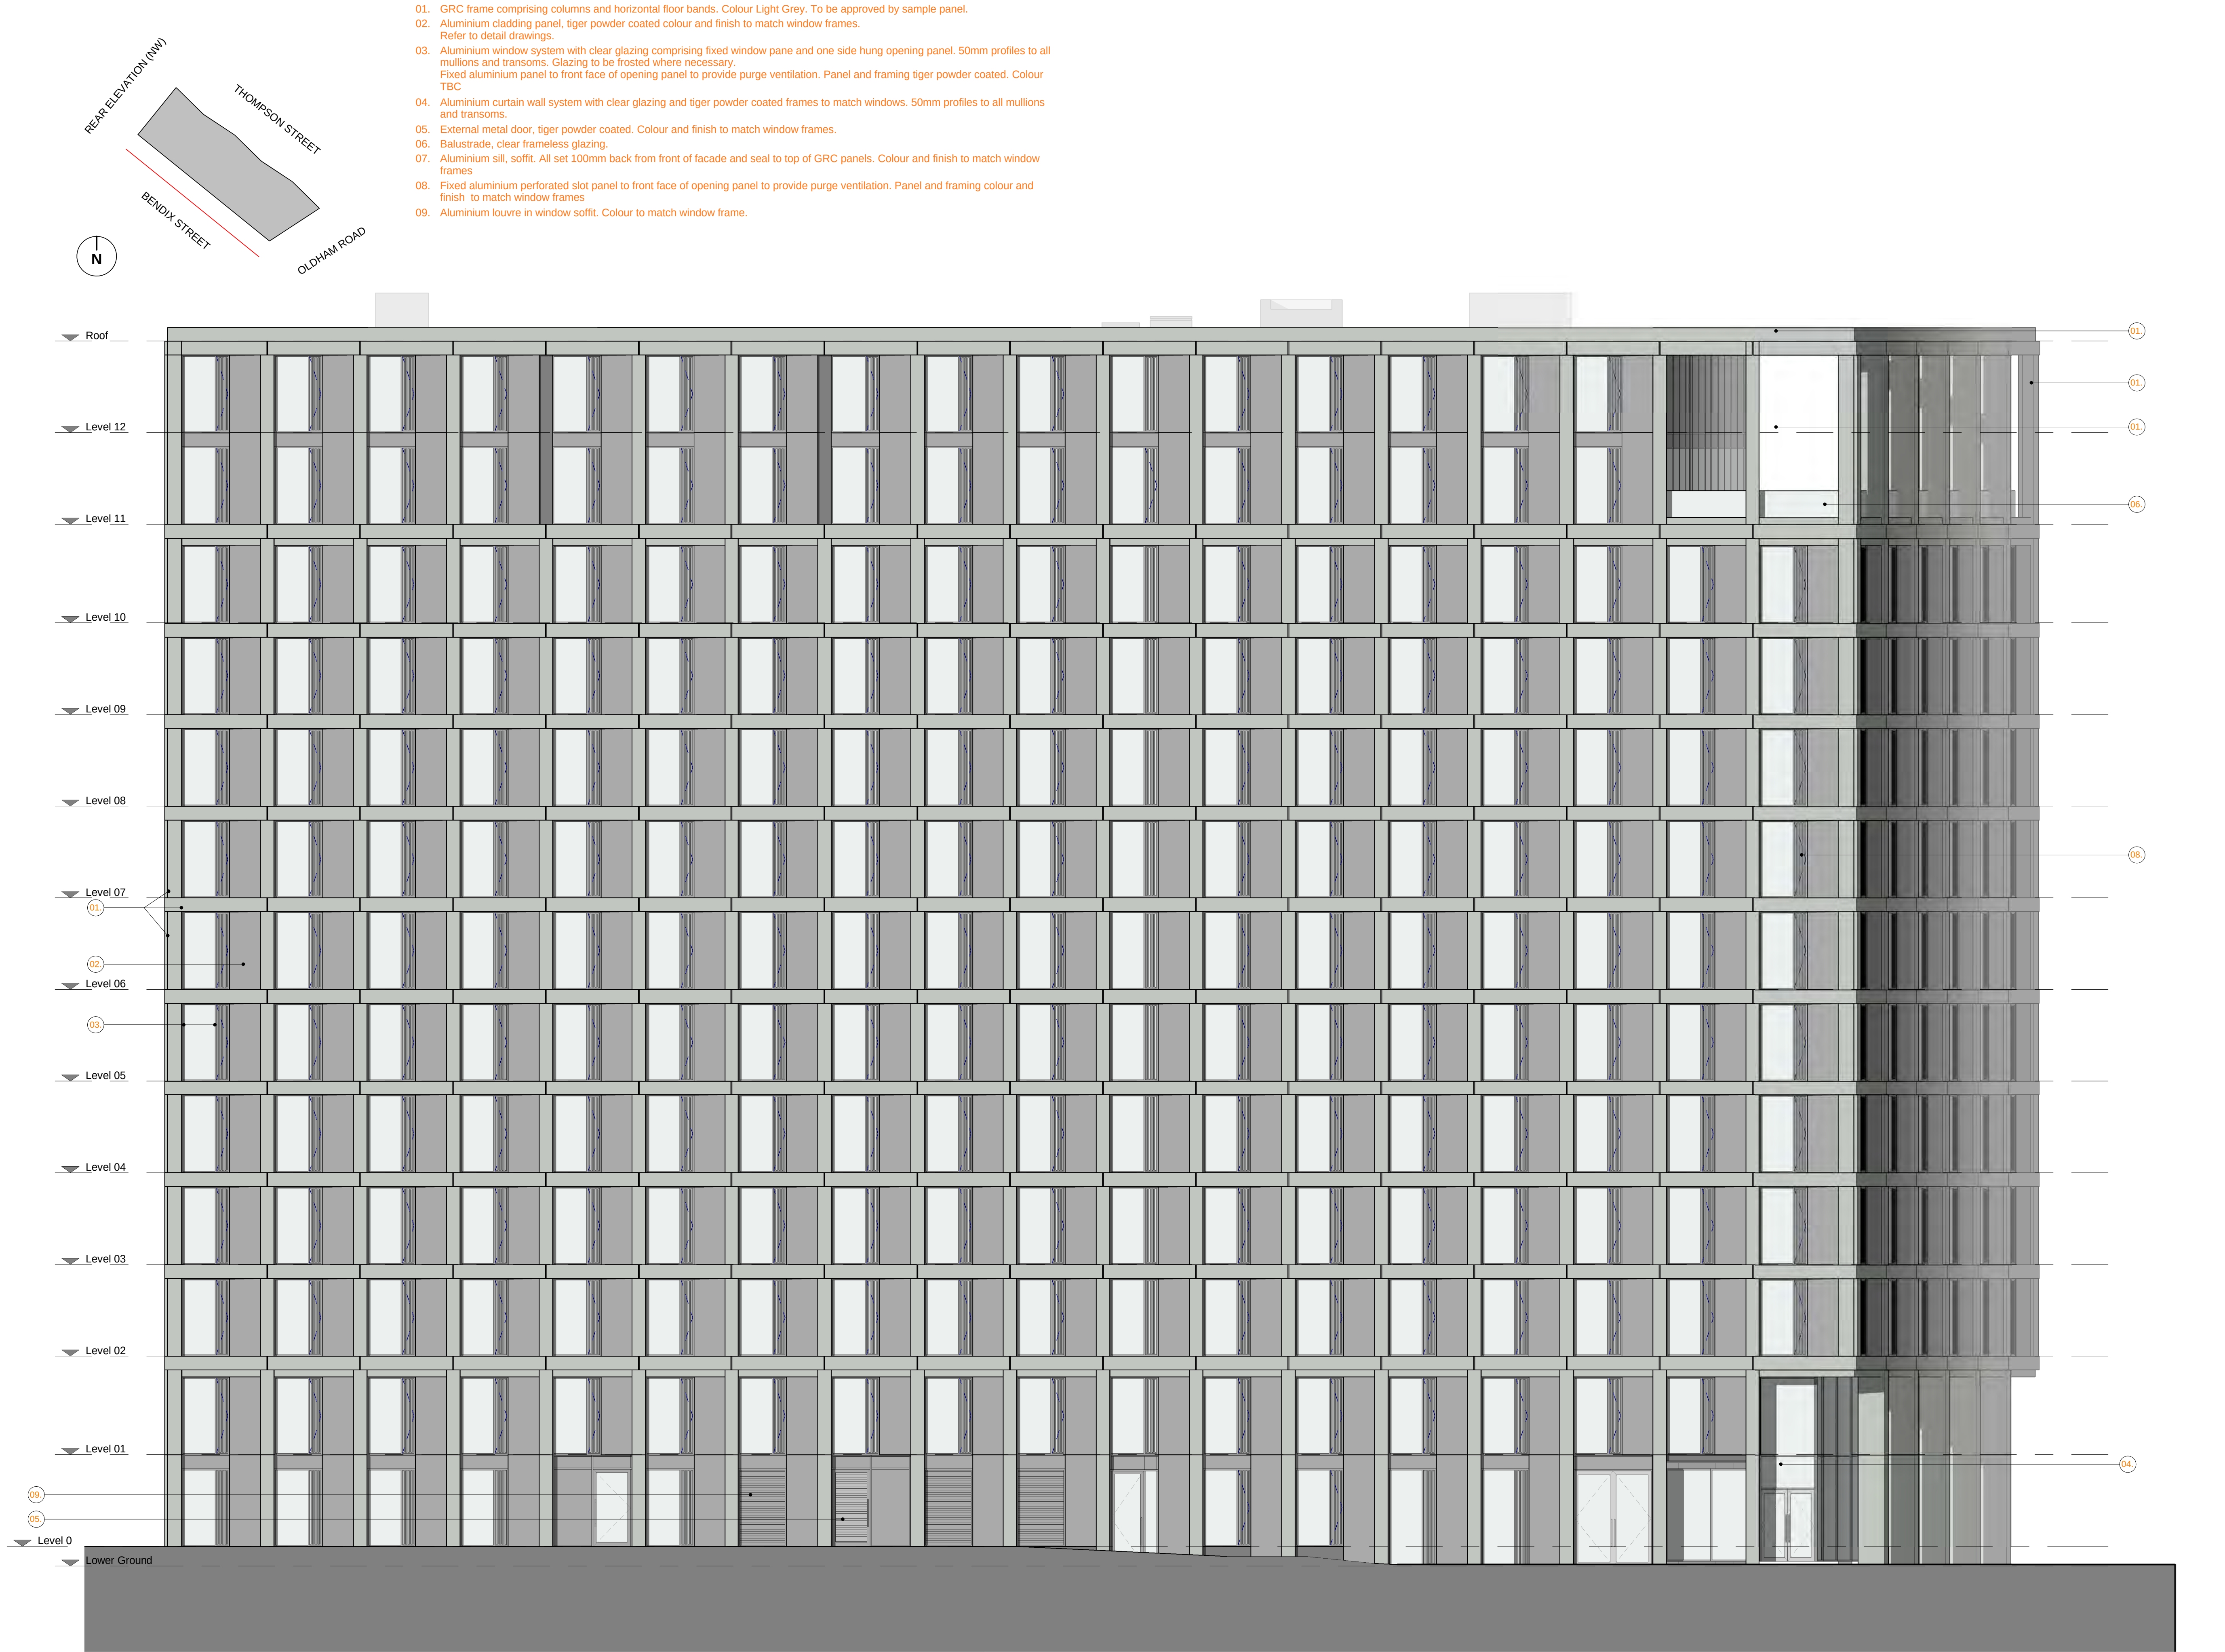


Bendix Street Elevation  
1 : 100

 


Copyright © 2015 Tim Groom Architects Limited. All rights reserved. No part of these drawings or designs may be reproduced, in whole or in part, whether in two of three dimensions, distributed or transmitted in any form or by any means, including photocopying, recording or other electronic or mechanical methods, without the prior written permission of the copyright owner. No part of these drawings or designs may be reproduced or stored in any electronic retrieval system in any form or any means without the prior written permission of the copyright owner. The copyright owner reserves all its moral rights and the right to be identified as the author of the drawings or designs. The drawings or designs have been executed by the copyright owner pursuant to an exclusive licence to its client and the use of these drawings or designs is limited to its client by the terms of the licence and all such permissions and authority granted by the copyright owner under the licence terms automatically terminate upon the termination of the licence or in the event of any act of insolvency being committed by the licensee. The copyright owner accepts and can have no liability or responsibility whatsoever for and in respect of any unauthorised or unlicensed use of or any reliance placed upon these drawings or designs. No works of construction relying on these drawings or designs are permitted under the terms of the above licence or otherwise without the express written consent and authority of the copyright owner.

**Dimensioning**  
Figured dimensions only to be taken from these designs and drawings. Work to annotated dimensions only. All dimensions to be checked on site. Architects to be informed immediately of any discrepancies before work proceeds. Drawings are to be read in conjunction with relevant specifications, structural engineers and service engineers' drawings. All data, dimensions and designs contained in this document are confidential to the copyright owner and may not be communicated to any third party save in accordance with a licence for the copyright owner or with the copyright owner's written permission and authority.


| Rev | Description                                              | Date     | By |
|-----|----------------------------------------------------------|----------|----|
| PA  | Planning                                                 | 11.12.19 |    |
| P1  | Amended Planning Issue                                   | 02.10.20 | GB |
| P2  | Issued for Planning - changes at Ground Floor & Level 11 | 22.04.21 |    |

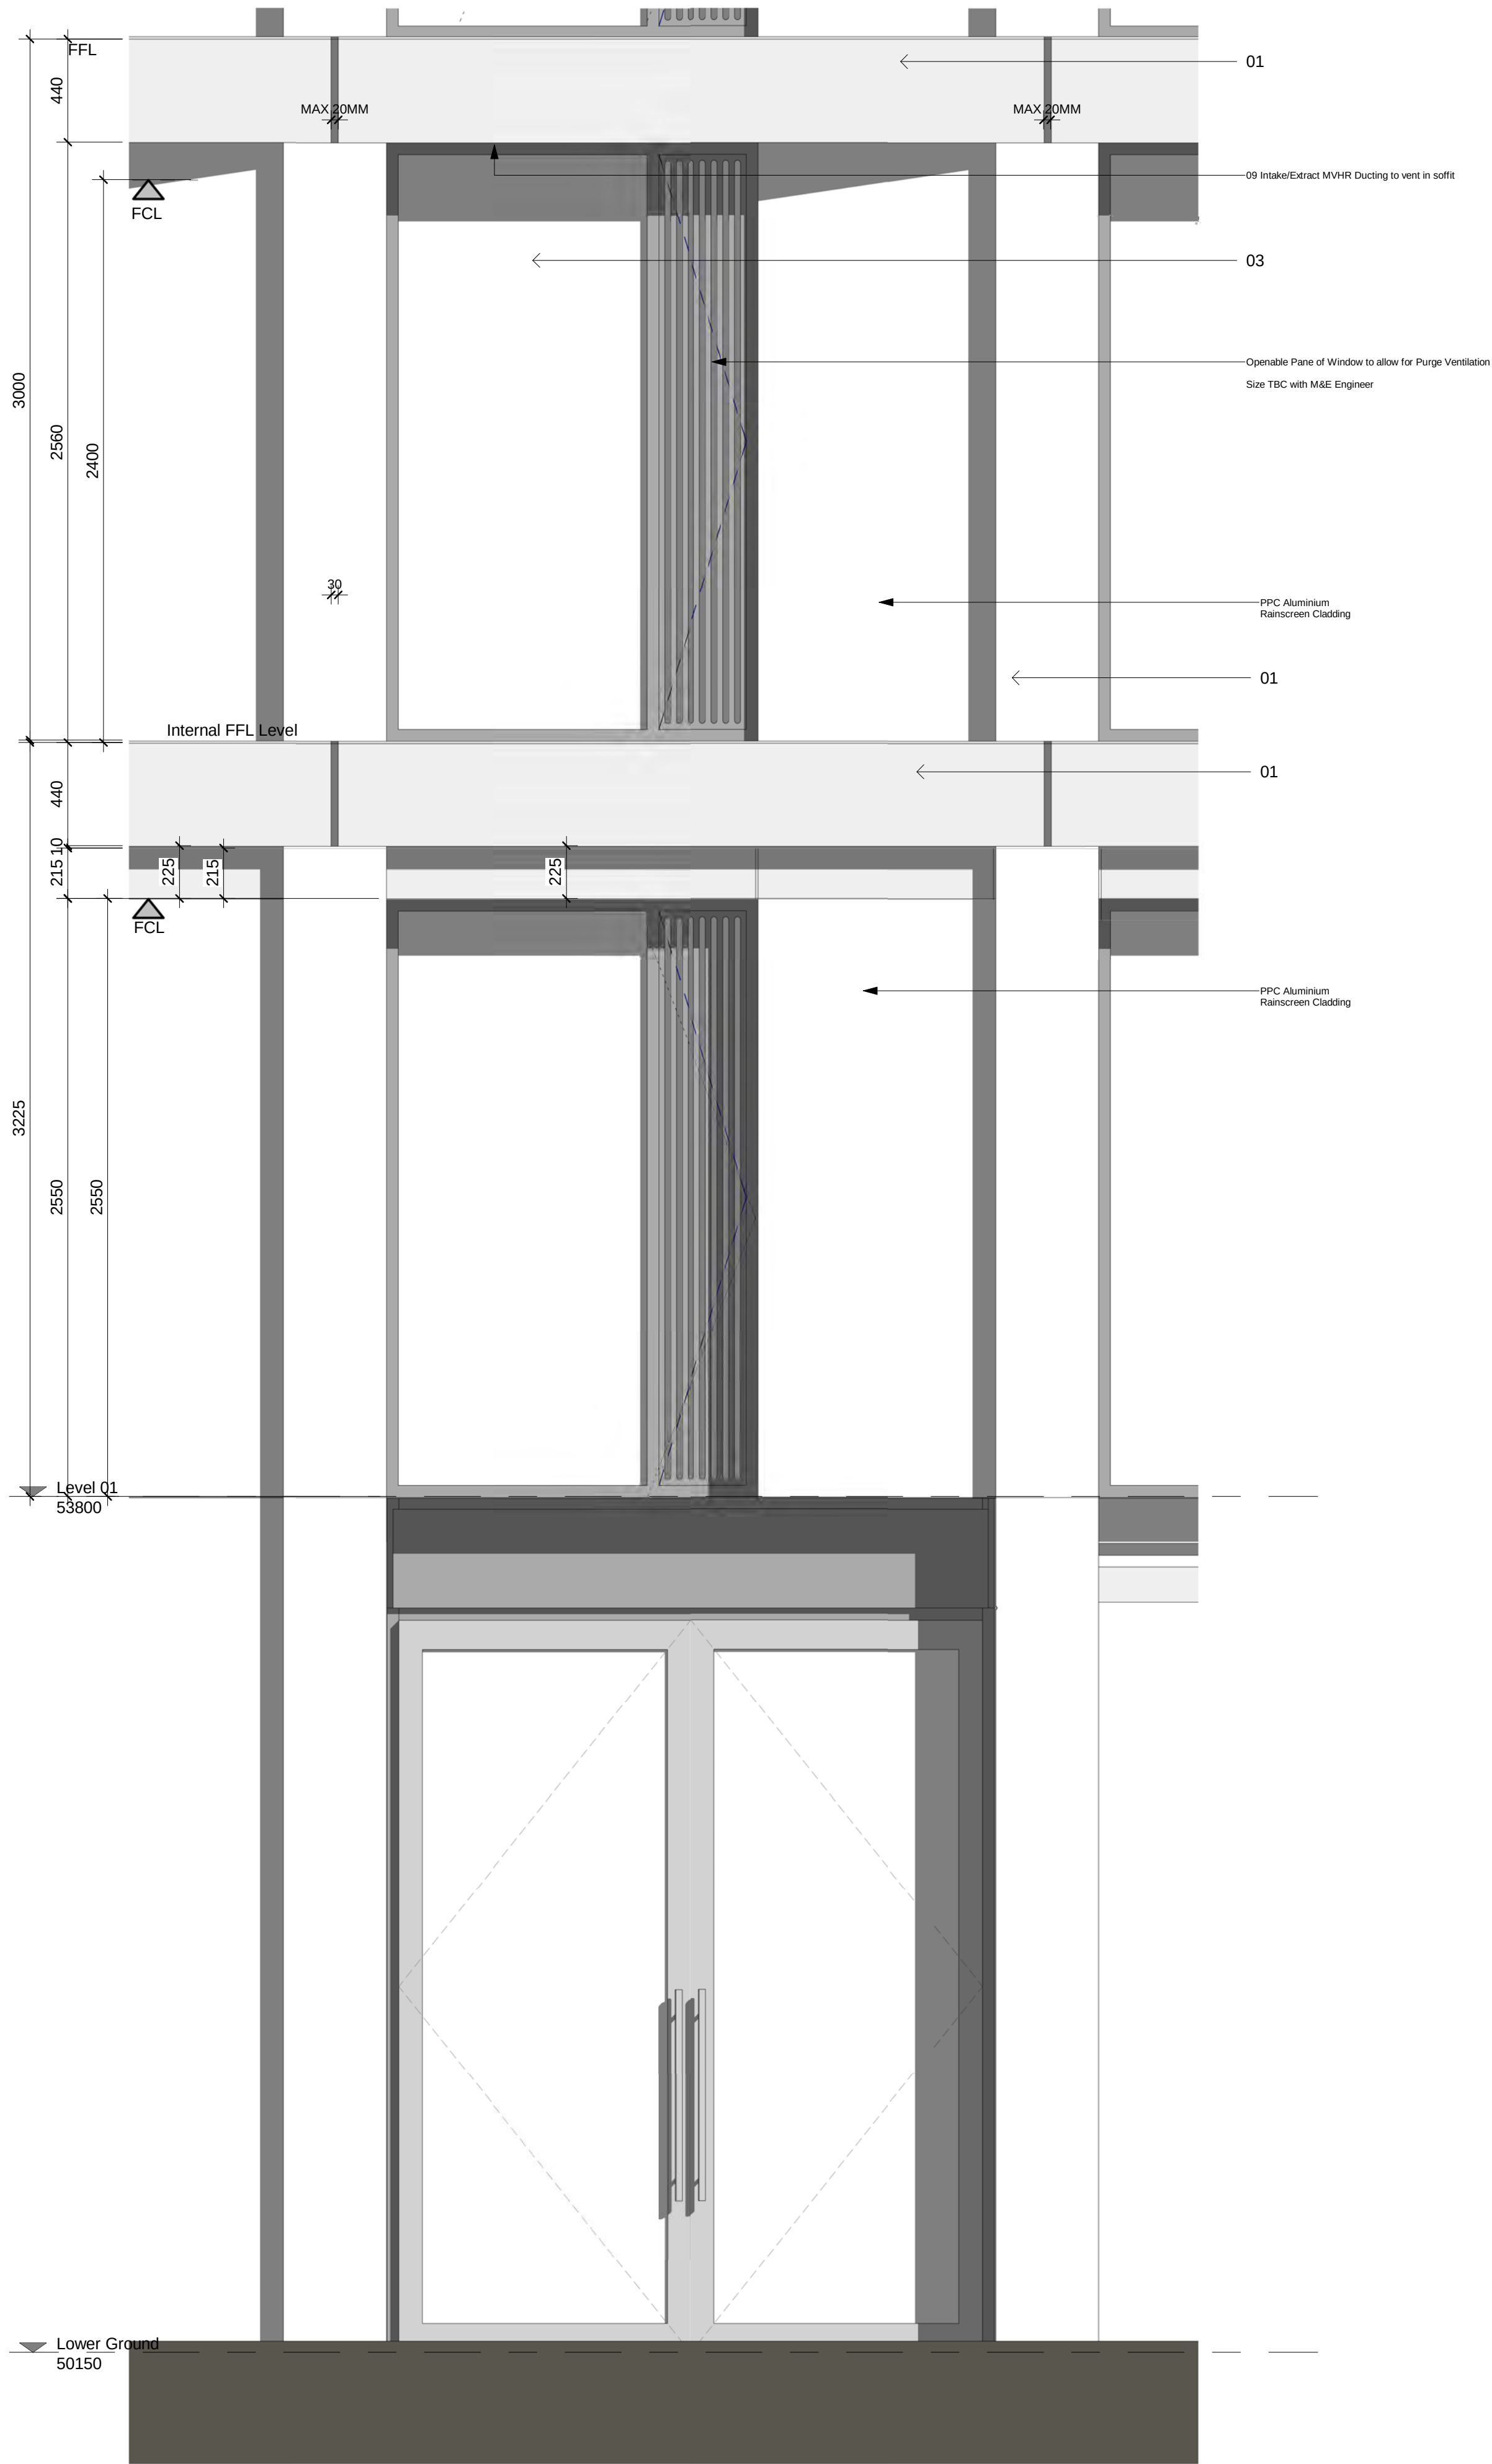


Bottom Bay Elevation  
1 : 20

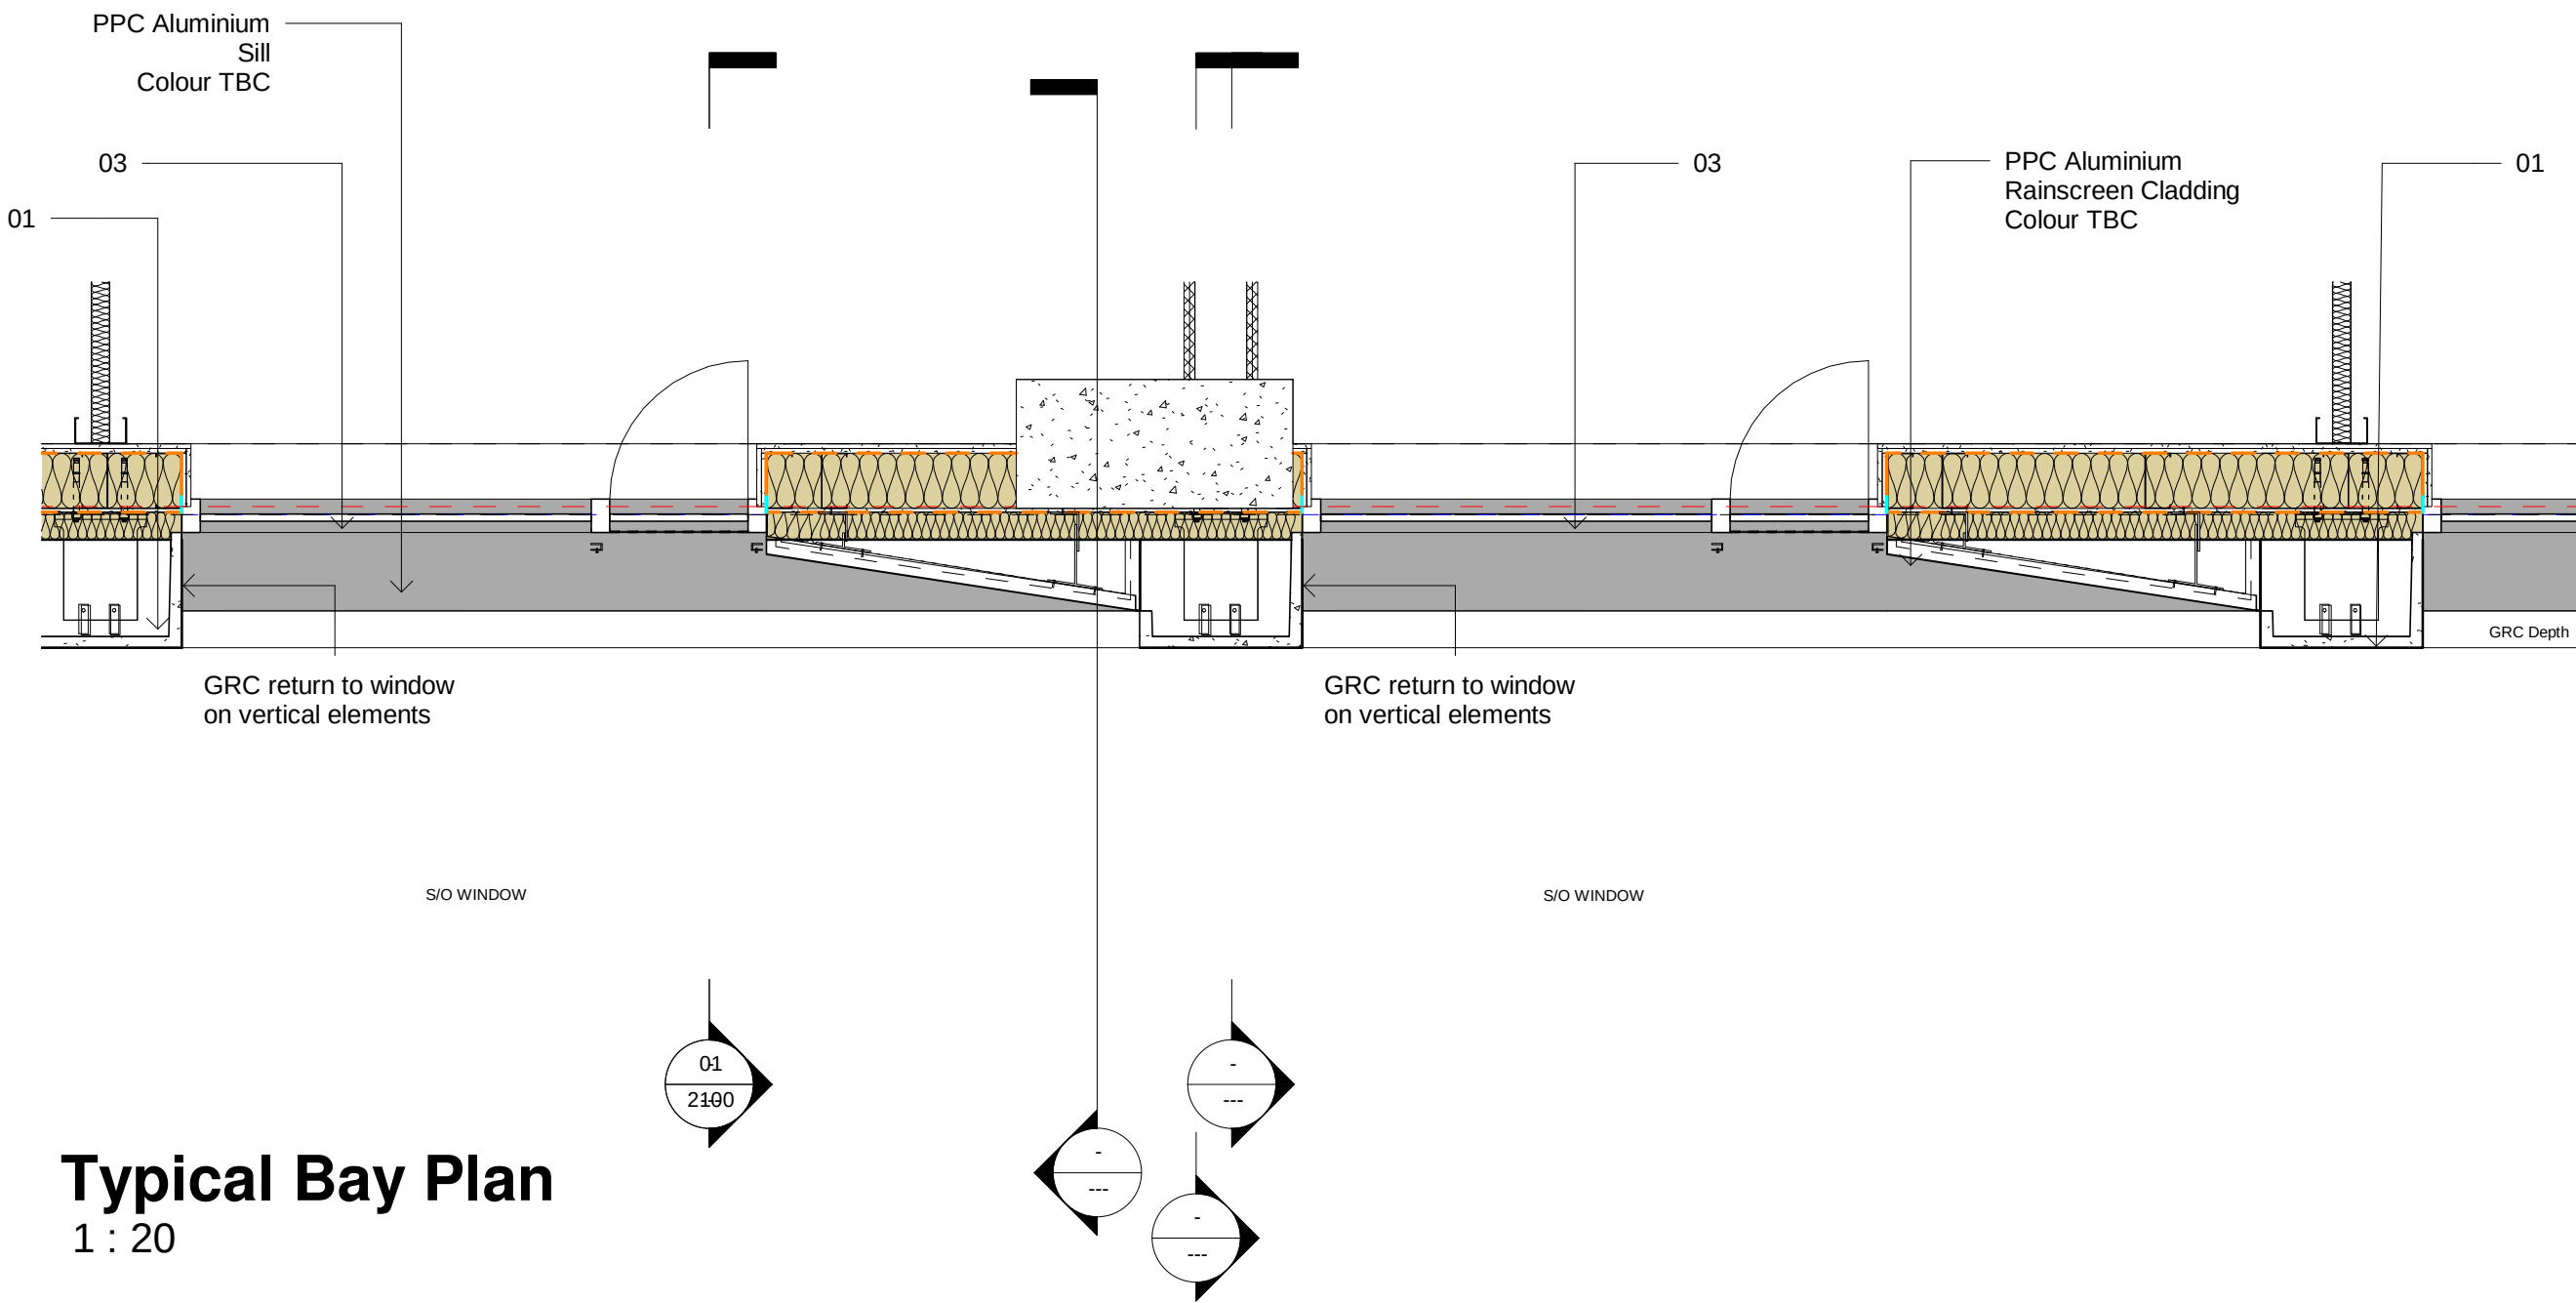

Typical Bay Plan  
1 : 20

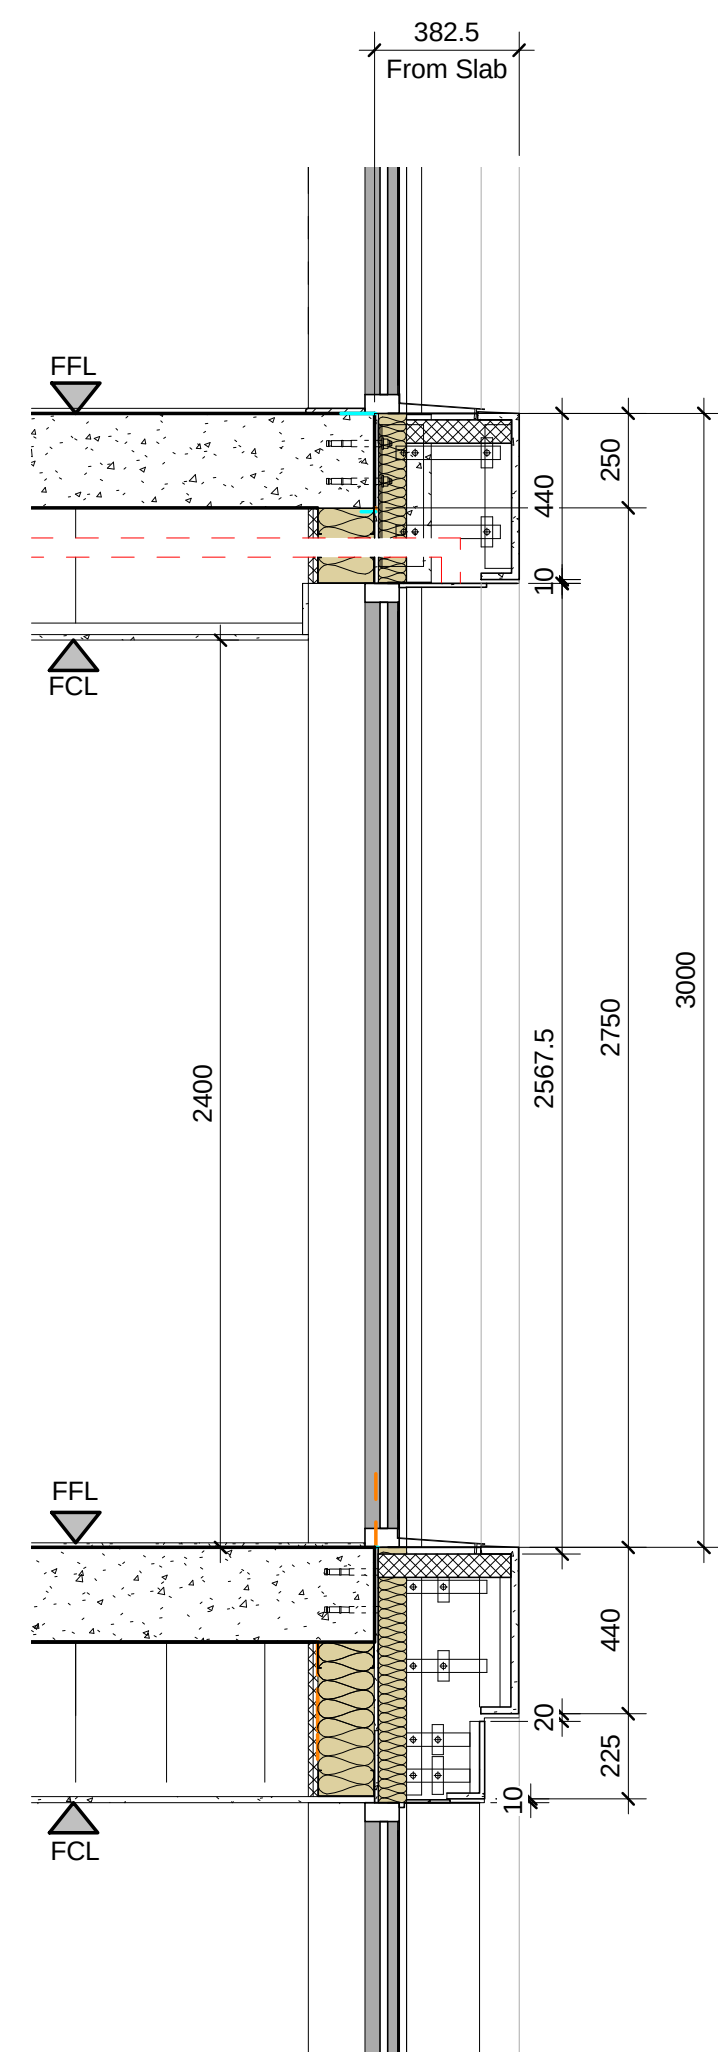


Section 01  
1 : 20

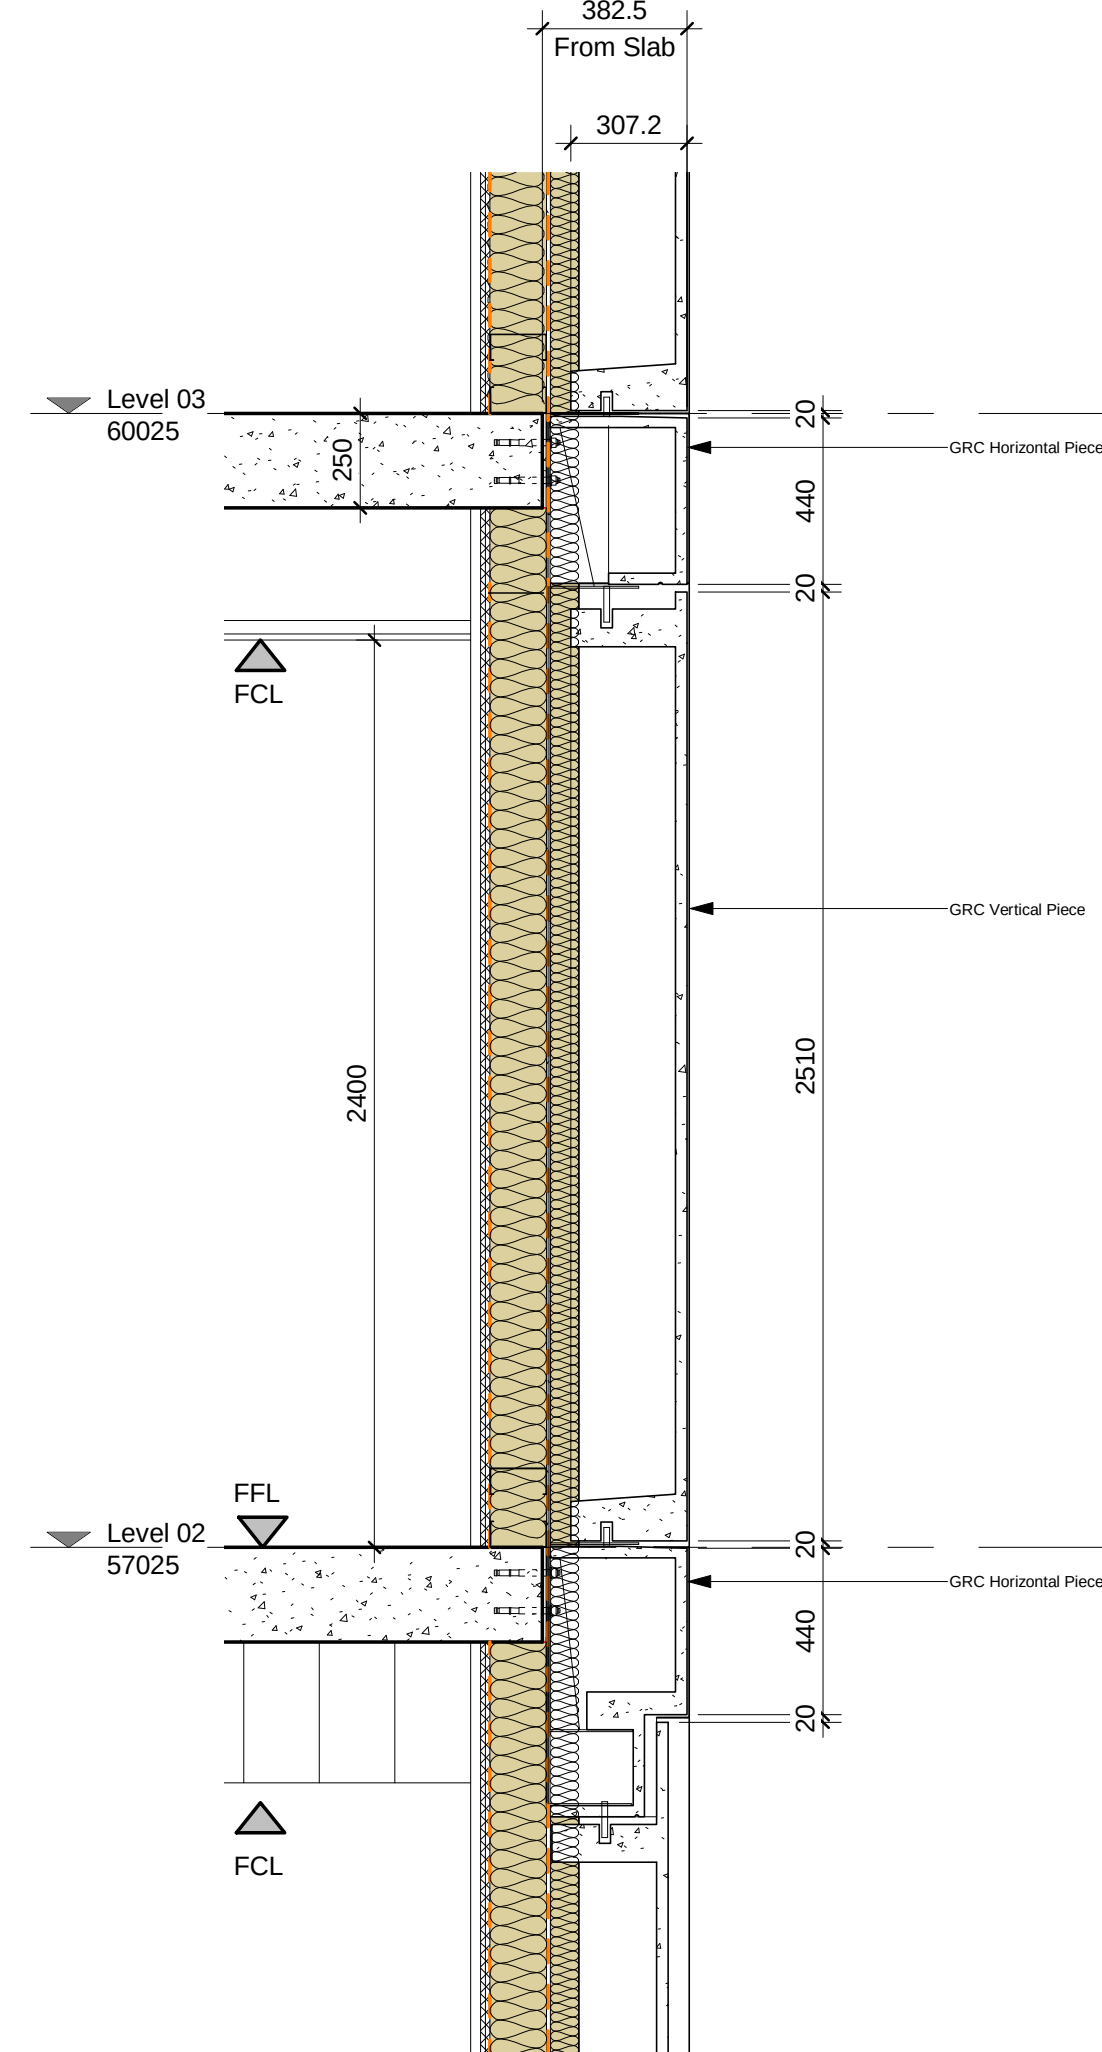

Section 02  
1 : 20

01. GRC frame comprising columns and horizontal floor bands. Colour Light Grey. To be approved by sample panel.
02. Aluminium cladding panel, tiger powder coated colour and finish to match window frames. Refer to detail drawings.
03. Aluminium window system with clear glazing comprising fixed window pane and one side hung opening panel. 50mm profiles to all mullions and transoms. Glazing to be frosted where necessary. Fixed aluminium panel to front face of opening panel to provide purge ventilation. Panel and framing tiger powder coated. Colour TBC
04. Aluminium curtain wall system with clear glazing and tiger powder coated frames to match windows. 50mm profiles to all mullions and transoms.
05. External metal door, tiger powder coated. Colour and finish to match window frames.
06. Balustrade, clear frameless glazing.
07. Aluminium sill, soffit. All set 100mm back from front of facade and seal to top of GRC panels. Colour and finish to match window frames
08. Fixed aluminium perforated slot panel to front face of opening panel to provide purge ventilation. Panel and framing colour and finish to match window frames
09. Aluminium louvre in window soffit. Colour to match window frame.

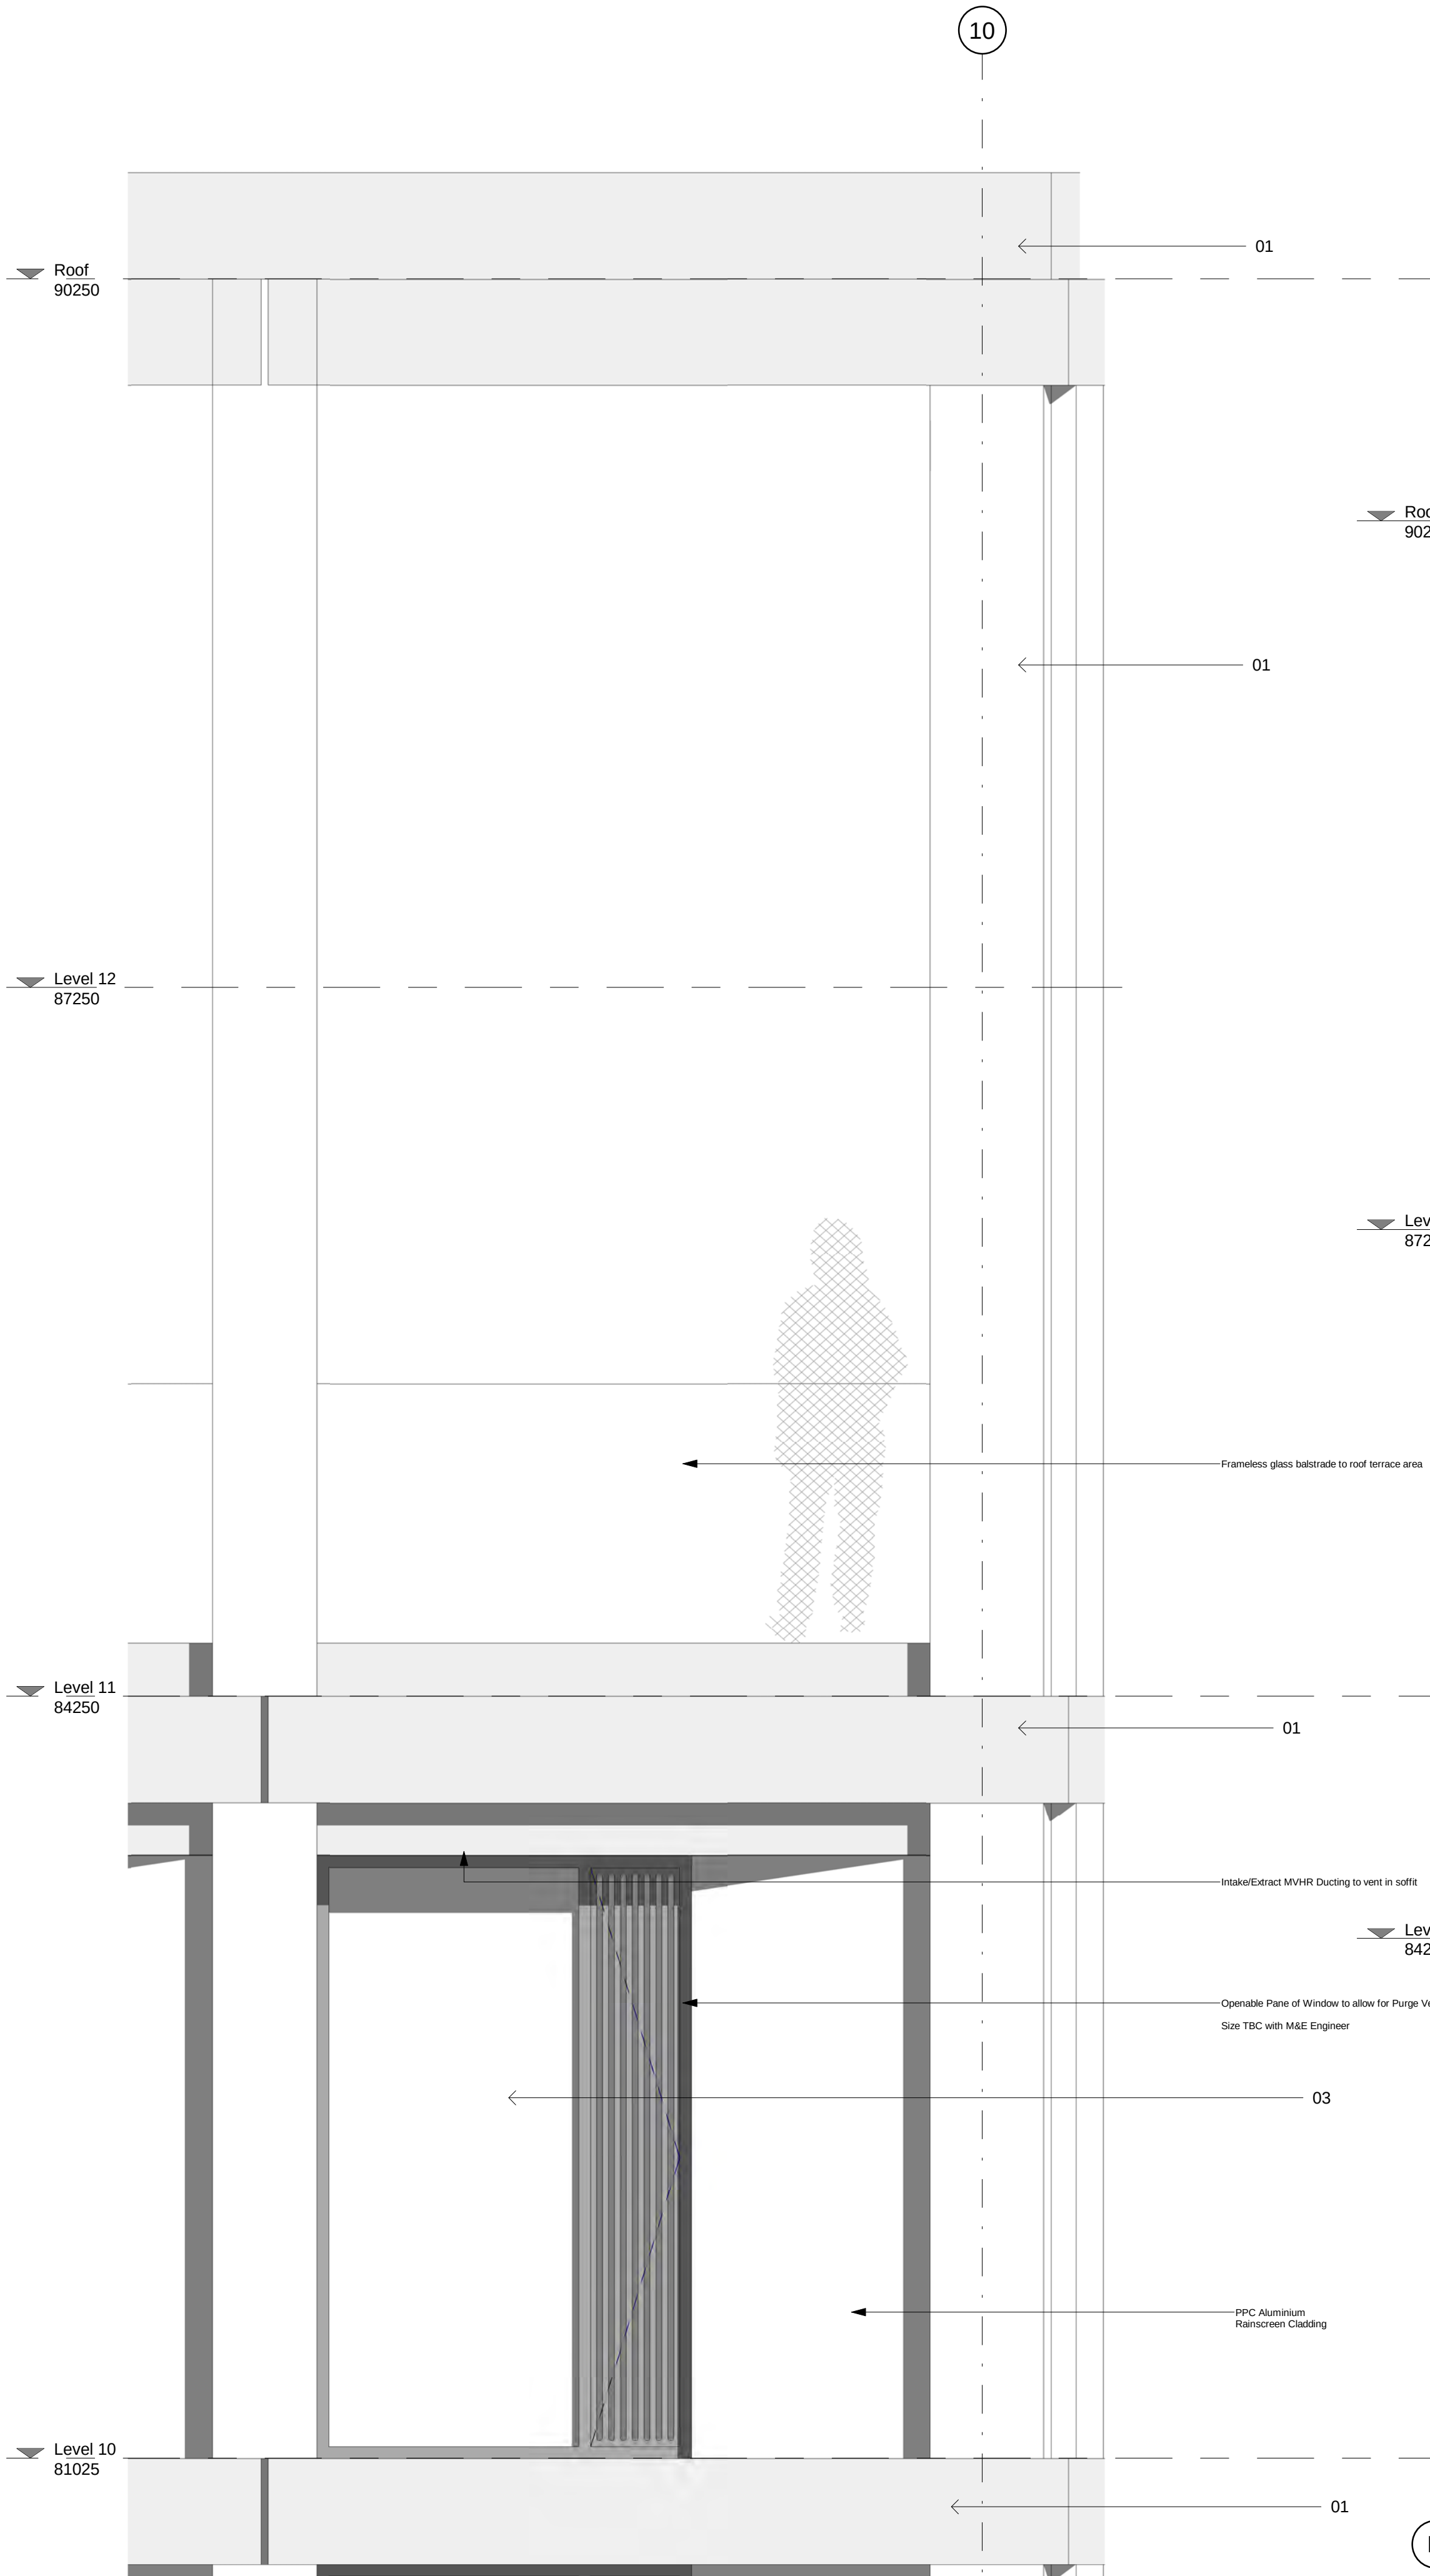


Top Bay Elevation  
1 : 20

Elevation Key

1. Light grey / buff concrete GRC frame including columns & horizontal floor bands. Colour TBC. Samples to be provided. Maximum 20mm gaps between panels. Refer to detail for panel sizes. All fixings to be concealed.
2. Non-openable Aluminium window frame with clear glazing. Frame to have 50mm profile to all mullion and transom sections. All frames to be tiger powder coated finish, colour TBC. Window reveals to be 200mm.
3. Inset diagonal aluminium cladding panel, toger powder coated finish to match windows. All fixings to be concealed or secretly fixed (A1 fire rating or better).
4. Perforated 'Purge Vent' panel with full height openable window behind. Tiger Powder coated finish to both vent panels to match windows, colour Tiger Coated Powder Coating - Exact colour to be agreed via sample. All fixings to be concealed.
5. Aluminium capped curtain walling. All frames to have 50mm profile and to be powder coated to match window system.
6. Frameless toughened Glass Balustrade.
7. External Metal Doors with Powder coated finish. Colour to match window frames.
8. Aluminium soffit panels, powder coated, colour TBC. (A1 fire rating or better).

Section 03  
1 : 20

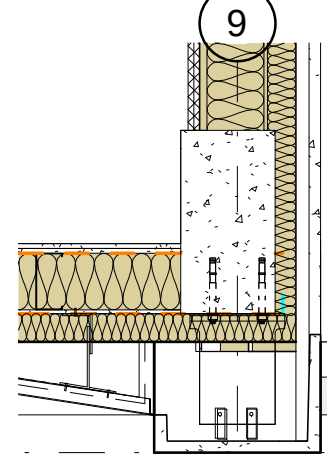

Level 11 Plan  
1 : 20

Section 04  
1 : 20



TIM  
GROOM  
ARCHITECTS

7 Constance Street  
Knot Mill  
Manchester  
M15 4JQ  
Tel: +44 (0)161 870 1152  
www.timgroomarchitects.com

Copyright © 2015 Tim Groom Architects Limited. All rights reserved. No part of these drawings or designs may be reproduced, in whole or in part, whether in two of three dimensions, distributed or transmitted in any form or by any means, including photocopying, recording or other electronic or mechanical methods, without the prior written permission of the copyright owner. No part of these drawings or designs may be reproduced or stored in any electronic retrieval system in any form or any means without the prior written permission of the copyright owner. The copyright owner reserves all its moral rights and the right to be identified as the author of the drawings or designs. The drawings or designs have been executed by the copyright owner pursuant to an exclusive licence to its client and the use of these drawings or designs is limited to its client by the terms of the licence and all such permissions and authority granted by the copyright owner under the licence terms automatically terminate upon the termination of the licence or in the event of any act of insolvency being committed by the licensee. The copyright owner accepts and can have no liability or responsibility whatsoever for and in respect of any unauthorised or unlicensed use of or any reliance placed upon these drawings or designs. No works of construction relying on these drawings or designs are permitted under the terms of the above licence or otherwise without the express written consent and authority of the copyright owner.

**Dimensioning**  
Figured dimensions only to be taken from these designs and drawings. Work to annotated dimensions only. All dimensions to be checked on site. Architects to be informed immediately of any discrepancies before work proceeds. Drawings are to be read in conjunction with relevant specifications, structural engineers and service engineers' drawings. All data, dimensions and designs contained in this document are confidential to the copyright owner and may not be communicated to any third party save in accordance with a licence for the copyright owner or with the copyright owner's written permission and authority.

| Rev | Description            | Date     | By |
|-----|------------------------|----------|----|
| PA  | PLANNING               | 11.12.19 |    |
| P1  | AMENDED PLANNING ISSUE | 02.10.20 | GB |
| P2  | GRC Window Return      | 09.12.20 | GB |

Client  
Mulbury City

Project  
Bendix Street

Title  
Bay Study - Top

Status  
PLANNING

Project number  
0324


Drawn by  
AT

Checked by  
GB

Scale  
1 : 20@A1

Revision  
P2

Drawing No.  
0324-TGA-XX-00-DR-A-2101

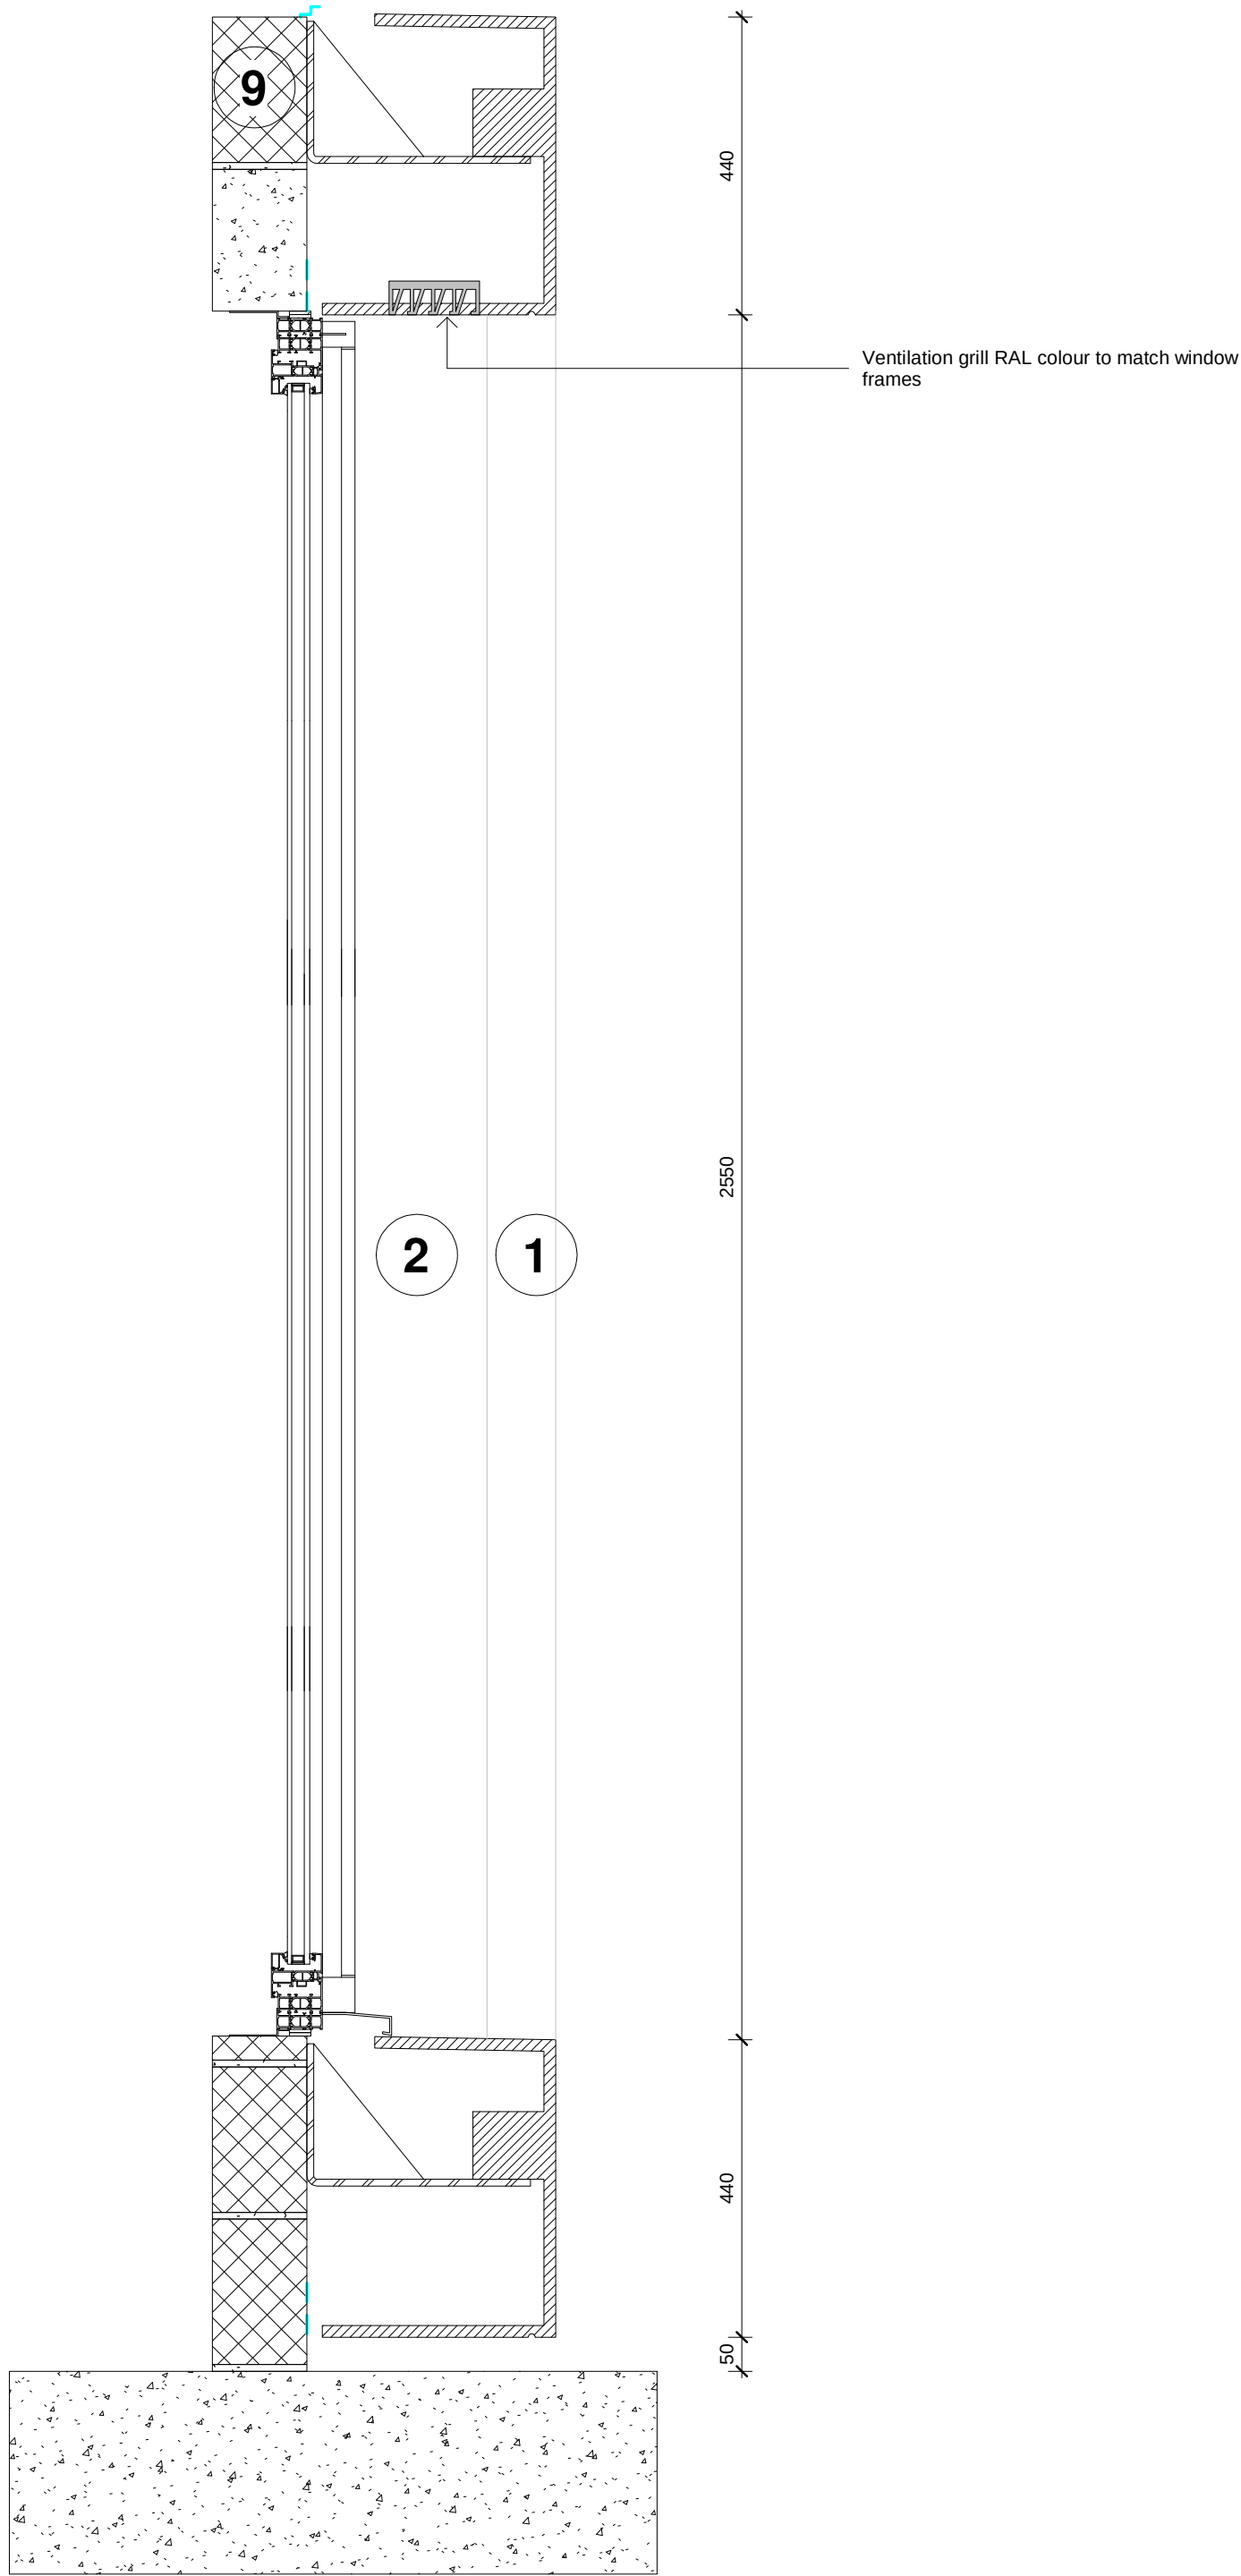


## Section A - A

Scale 1:10


### Legend

- 1 GRC cladding - Colour to be agreed by sample. Light grey in colour
- 2 Aluminium cladding, Tiger powder coated. Colour to compliment GRC. Allow for 3 No Colours
- 3 Aluminium window. Tiger powder coated frames with maxi 50mm profile. Colour to compliment GRC.
- 4 Aluminium cill and flashing. Tiger powder coated colour to match window frame.
- 5 Mastix to GRC, Colour to match GRC, matt in finish
- 6 Window Sealant, Colour to match window frame
- 7 Fixed Aluminium perforated slot panel. Tiger powder coated, colour to match window frame.
- 8 Concrete plinth to structural engineers design and detail
- 9 Blockwork and lintel to structural engineers design and detail

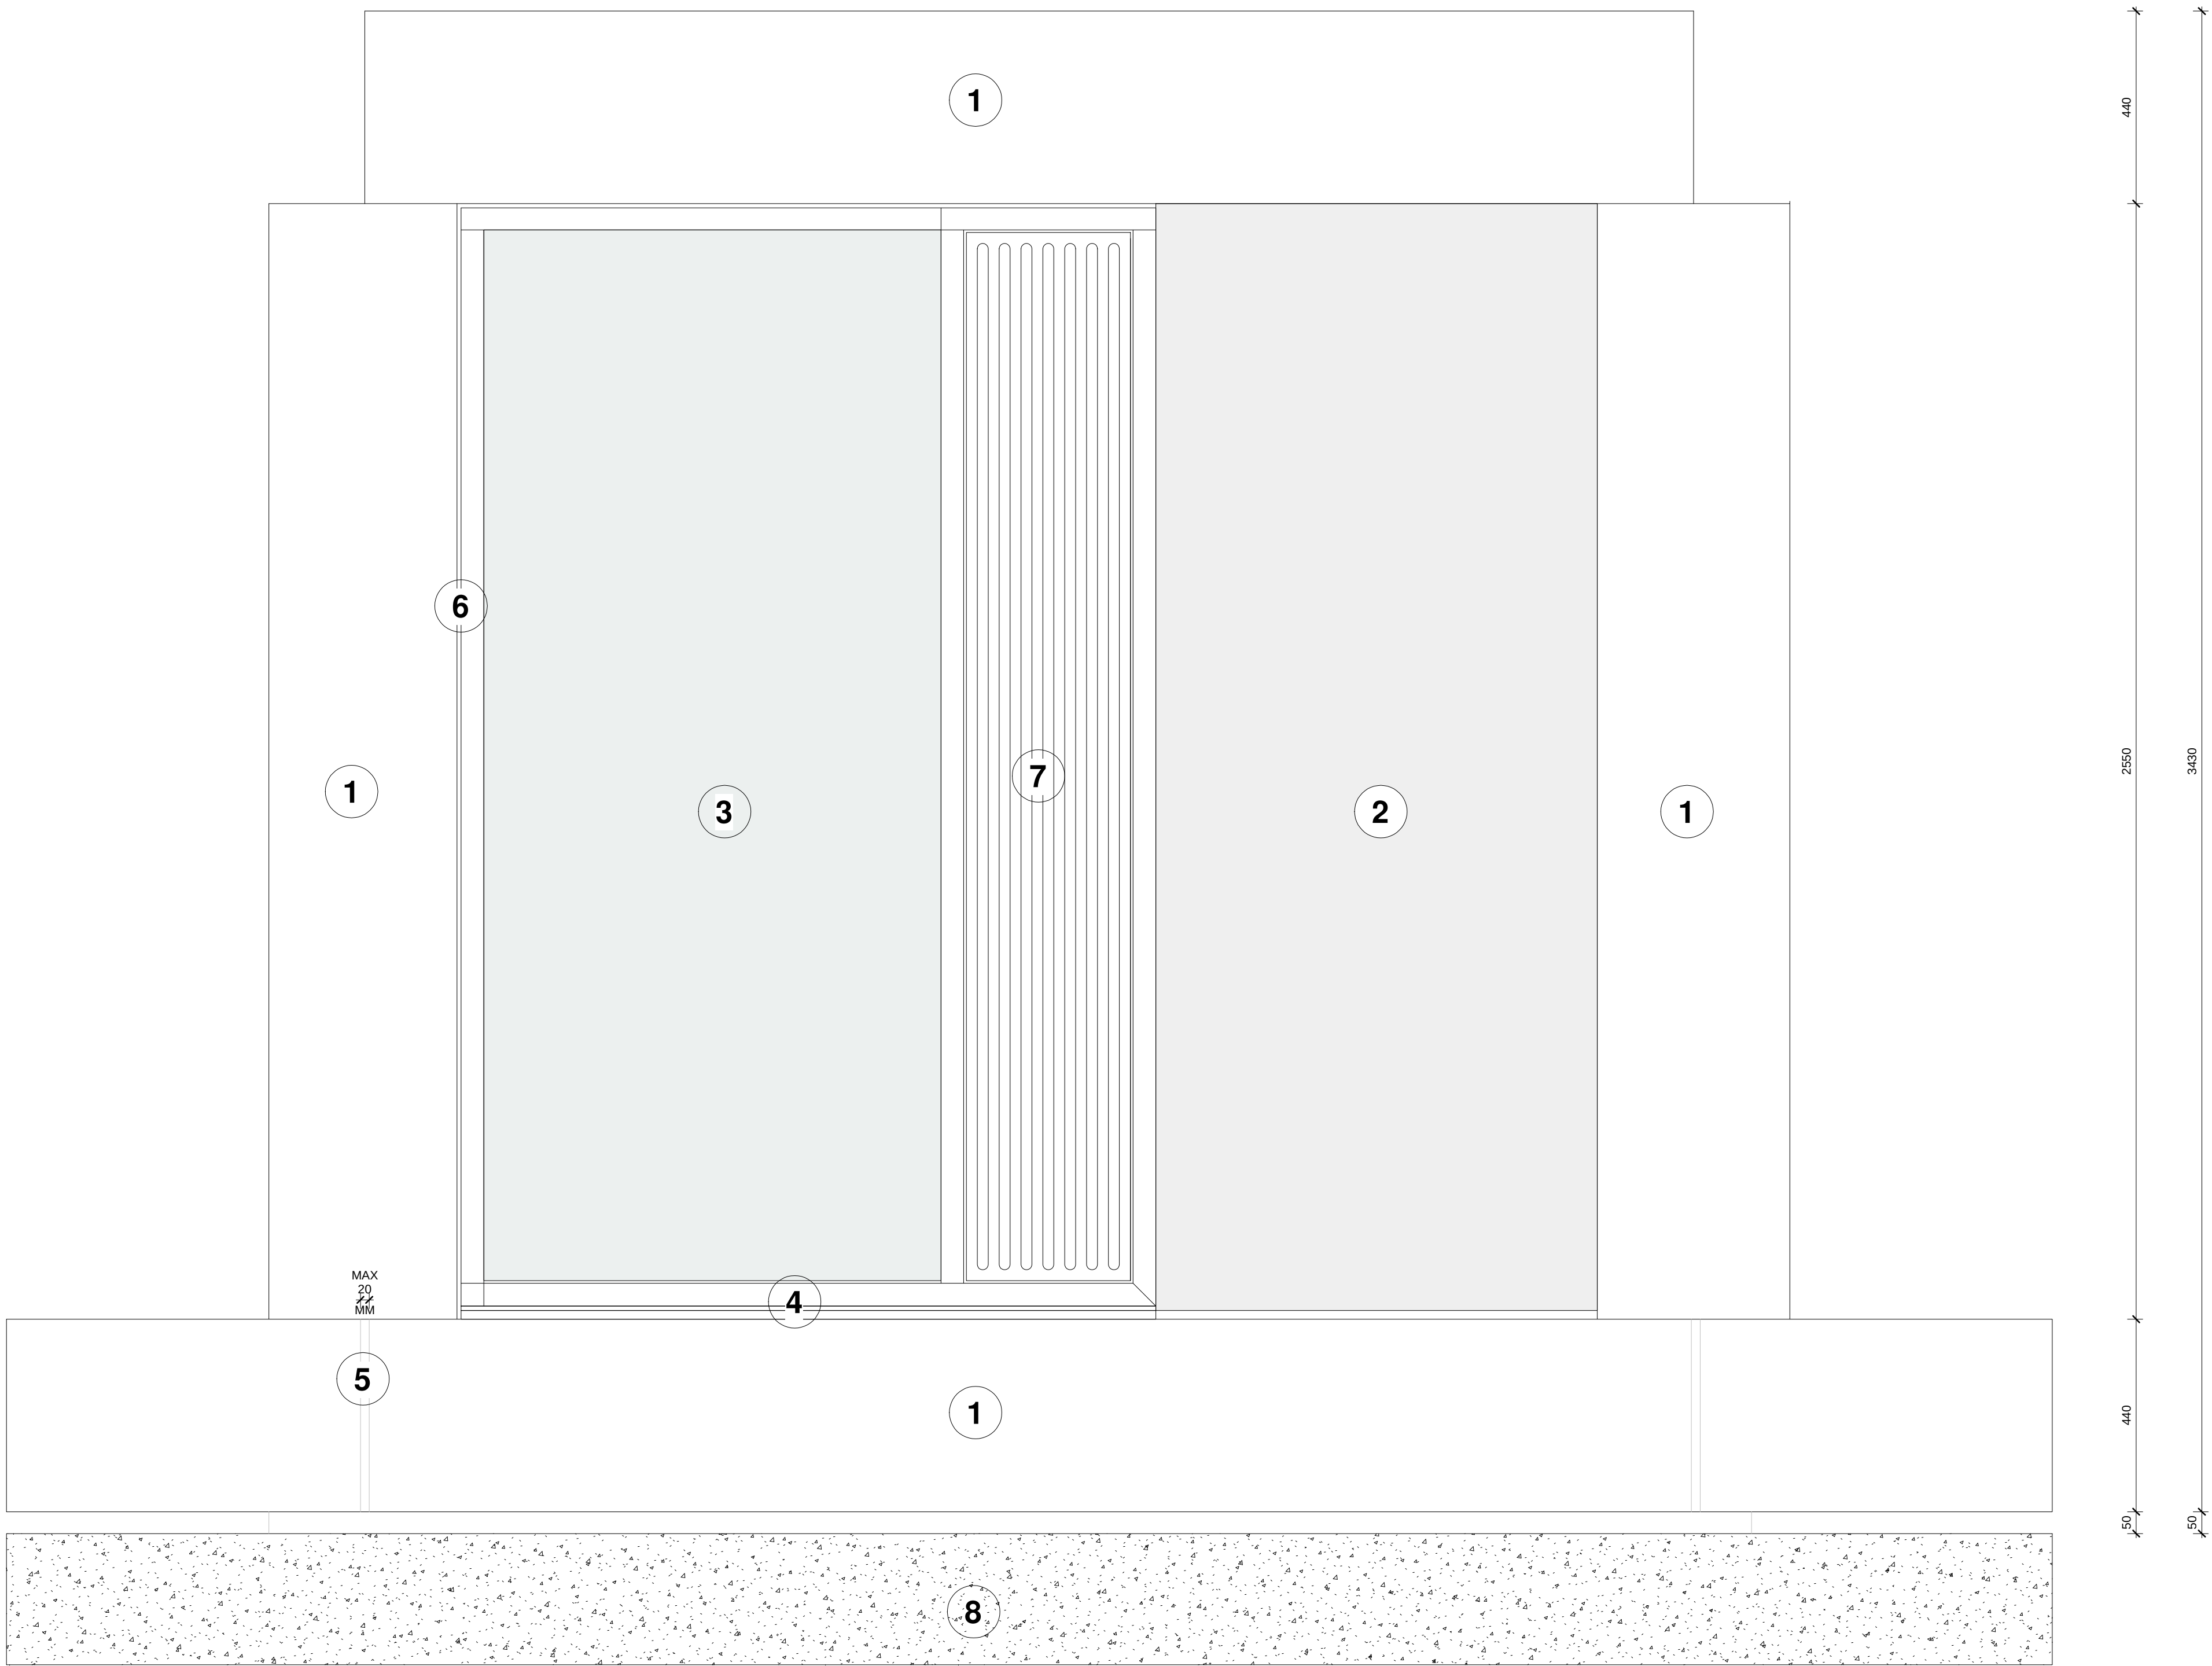

## Elevation

Scale 1:10

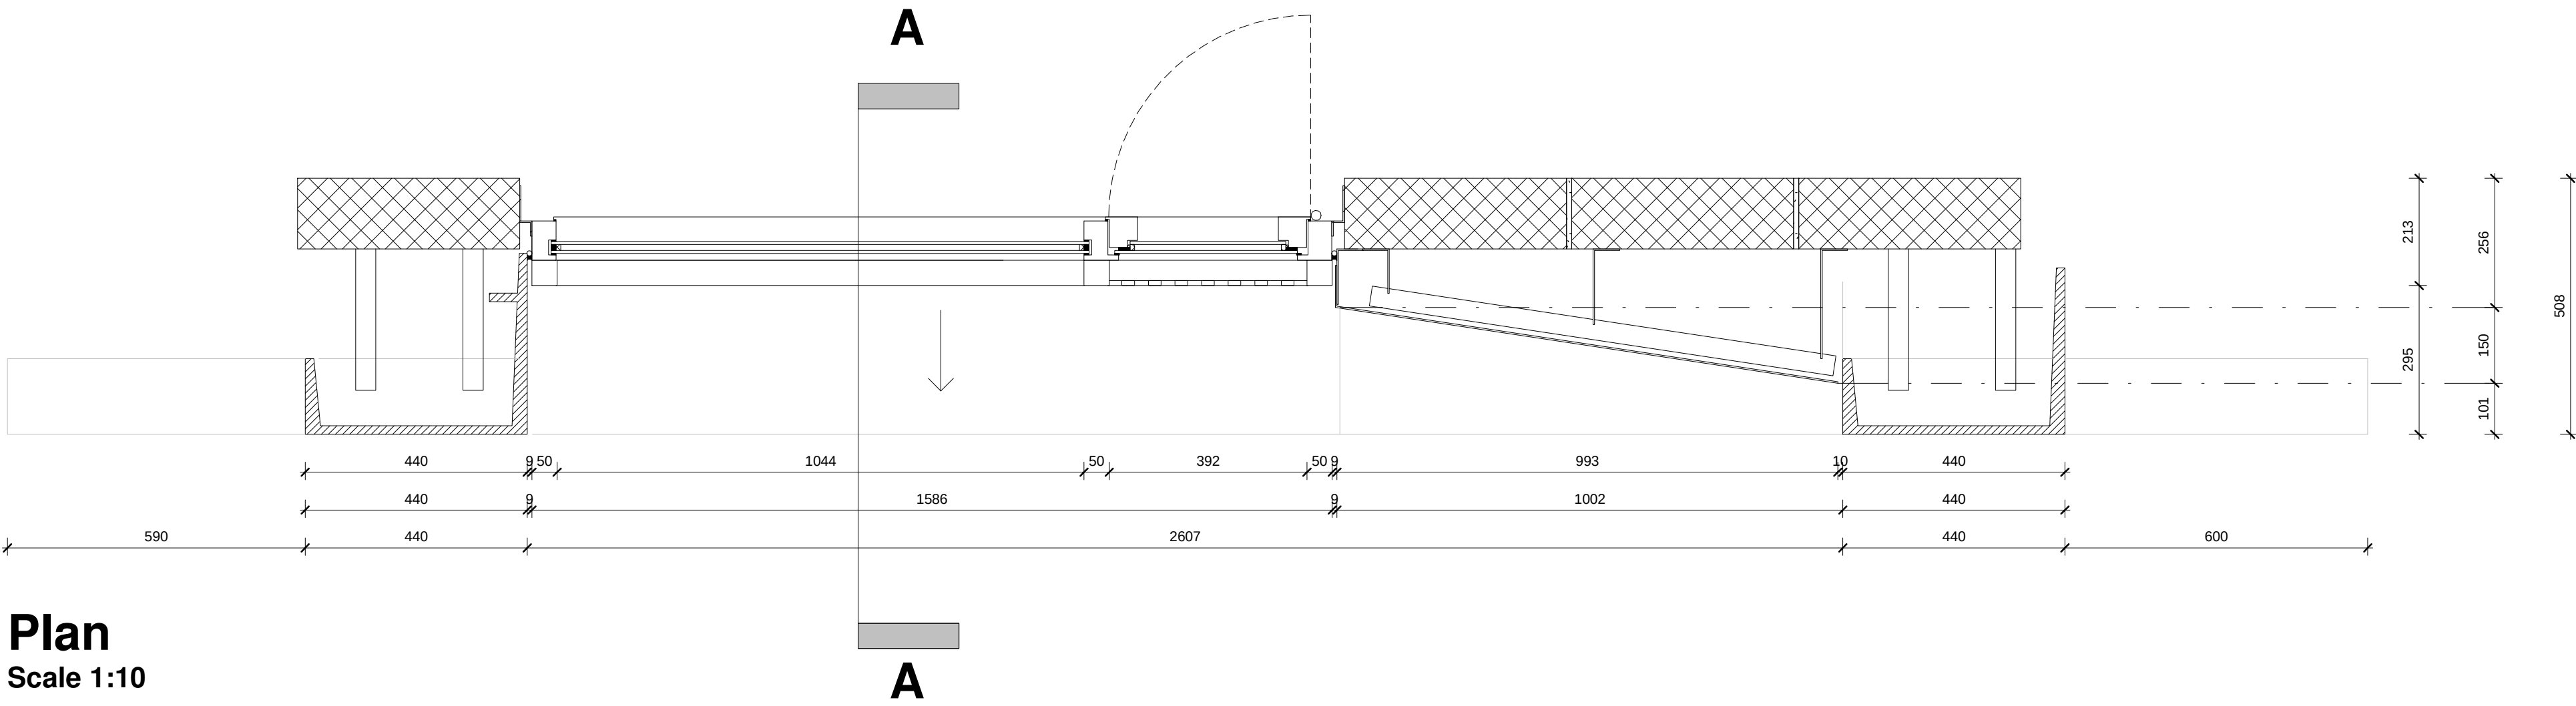

## Plan

Scale 1:10

Copyright © 2015 Tim Groom Architects Limited. All rights reserved. No part of these drawings or designs may be reproduced, in whole or in part, whether in two of three dimensions, distributed or transmitted in any form or by any means, including photocopying, recording or other electronic or mechanical methods, without the prior written permission of the copyright owner. No part of these drawings or designs may be reproduced or stored in any electronic retrieval system in any form or any means without the prior written permission of the copyright owner. The copyright owner reserves all its moral rights and the right to be identified as the author of the drawings or designs. The drawings or designs have been executed by the copyright owner pursuant to an exclusive licence to its client and the use of these drawings or designs is limited to its client by the terms of the licence and all such permissions and authority granted by the copyright owner under the licence terms automatically terminate upon the termination of the licence or in the event of any act of insolvency being committed by the licensee. The copyright owner accepts and can have no liability or responsibility whatsoever for and in respect of any unauthorised or unlicensed use of or any reliance placed upon these drawings or designs. No works of construction relying on these drawings or designs are permitted under the terms of the above licence or otherwise without the express written consent and authority of the copyright owner.

**Dimensioning**  
Figured dimensions only to be taken from these designs and drawings. Work to annotated dimensions only. All dimensions to be checked on site. Architects to be informed immediately of any discrepancies before work proceeds. Drawings are to be read in conjunction with relevant specifications, structural engineers and service engineers' drawings. All data, dimensions and designs contained in this document are confidential to the copyright owner and may not be communicated to any third party save in accordance with a licence for the copyright owner or with the copyright owner's written permission and authority.

| Rev | Description            | Date     | By |
|-----|------------------------|----------|----|
| P1  | AMENDED PLANNING ISSUE | 02.10.20 | GB |

ALL COLOURS / MATERIALS AND FINISHES ARE TO BE APPROVED BY CLIENT / LPA AND ARCHITECT THROUGH THE SAMPLING PROCESS PRIOR TO MANUFACTURE.

INDIVIDUAL COLOURED ITEMS MIGHT NEED TO BE SWAPPED OUT FOR ALTERNATIVES OPTIONS IN ORDER TO OBTAIN LPA FULL MATERIAL APPROVAL.

### PLANNING

|                |                          |
|----------------|--------------------------|
| Client         | Mulbury City             |
| Project        | Bendix Street            |
| Title          | Sample Panel Drawing     |
| Status         | PLANNING                 |
| Project number | 0324                     |
| Drawn by       | TV                       |
| Checked by     | GB                       |
| Scale          | 1 : 10@A1                |
| Revision       | P1                       |
| Drawing No.    | 0324-TGA-XX-XX-DR-A-2120 |



7 Constance Street  
Knot Mill  
Manchester  
M15 4JQ  
Tel: +44 (0)161 870 1152  
www.timgroomarchitects.com


Copyright © 2015 Tim Groom Architects Limited. All rights reserved. No part of these drawings or designs may be reproduced, in whole or in part, whether in two of three dimensions, distributed or transmitted in any form or by any means, including photocopying, recording or other electronic or mechanical methods, without the prior written permission of the copyright owner. The copyright owner reserves all its moral rights and the right to be identified as the author of the drawings or designs. The drawings or designs have been executed by the copyright owner pursuant to an exclusive licence to its client and the use of these drawings or designs is limited to its client by the terms of the licence and all such permissions and authority granted by the copyright owner under the licence terms automatically terminate upon the termination of the licence or in the event of any act of insolvency being committed by the licensee. The copyright owner accepts and can have no liability or responsibility whatsoever for and in respect of any unauthorised or unlicensed use of or any reliance placed upon these drawings or designs. No works of construction relying on these drawings or designs are permitted under the terms of the above licence or otherwise without the express written consent and authority of the copyright owner.

**Dimensioning**  
Figured dimensions only to be taken from these designs and drawings. Work to annotated dimensions only. All dimensions to be checked on site. Architects to be informed immediately of any discrepancies before work proceeds. Drawings are to be read in conjunction with relevant specifications, structural engineers and service engineers' drawings. All data, dimensions and designs contained in this document are confidential to the copyright owner and may not be communicated to any third party save in accordance with a licence for the copyright owner or with the copyright owner's written permission and authority.

| Rev | Description            | Date     | By |
|-----|------------------------|----------|----|
| P1  | AMENDED PLANNING ISSUE | 02.10.20 | GB |
| P2  | GRC SIDE RETURNS       | 27.11.20 | GB |



CGI AND INDICATIVE MATERIAL SAMPLE OF GRC AND WINDOW FRAME PPC COLOUR. EXACT COLOUR AND FINISH TO BE APPROVED VIA LARGER SAMPLE PANEL.

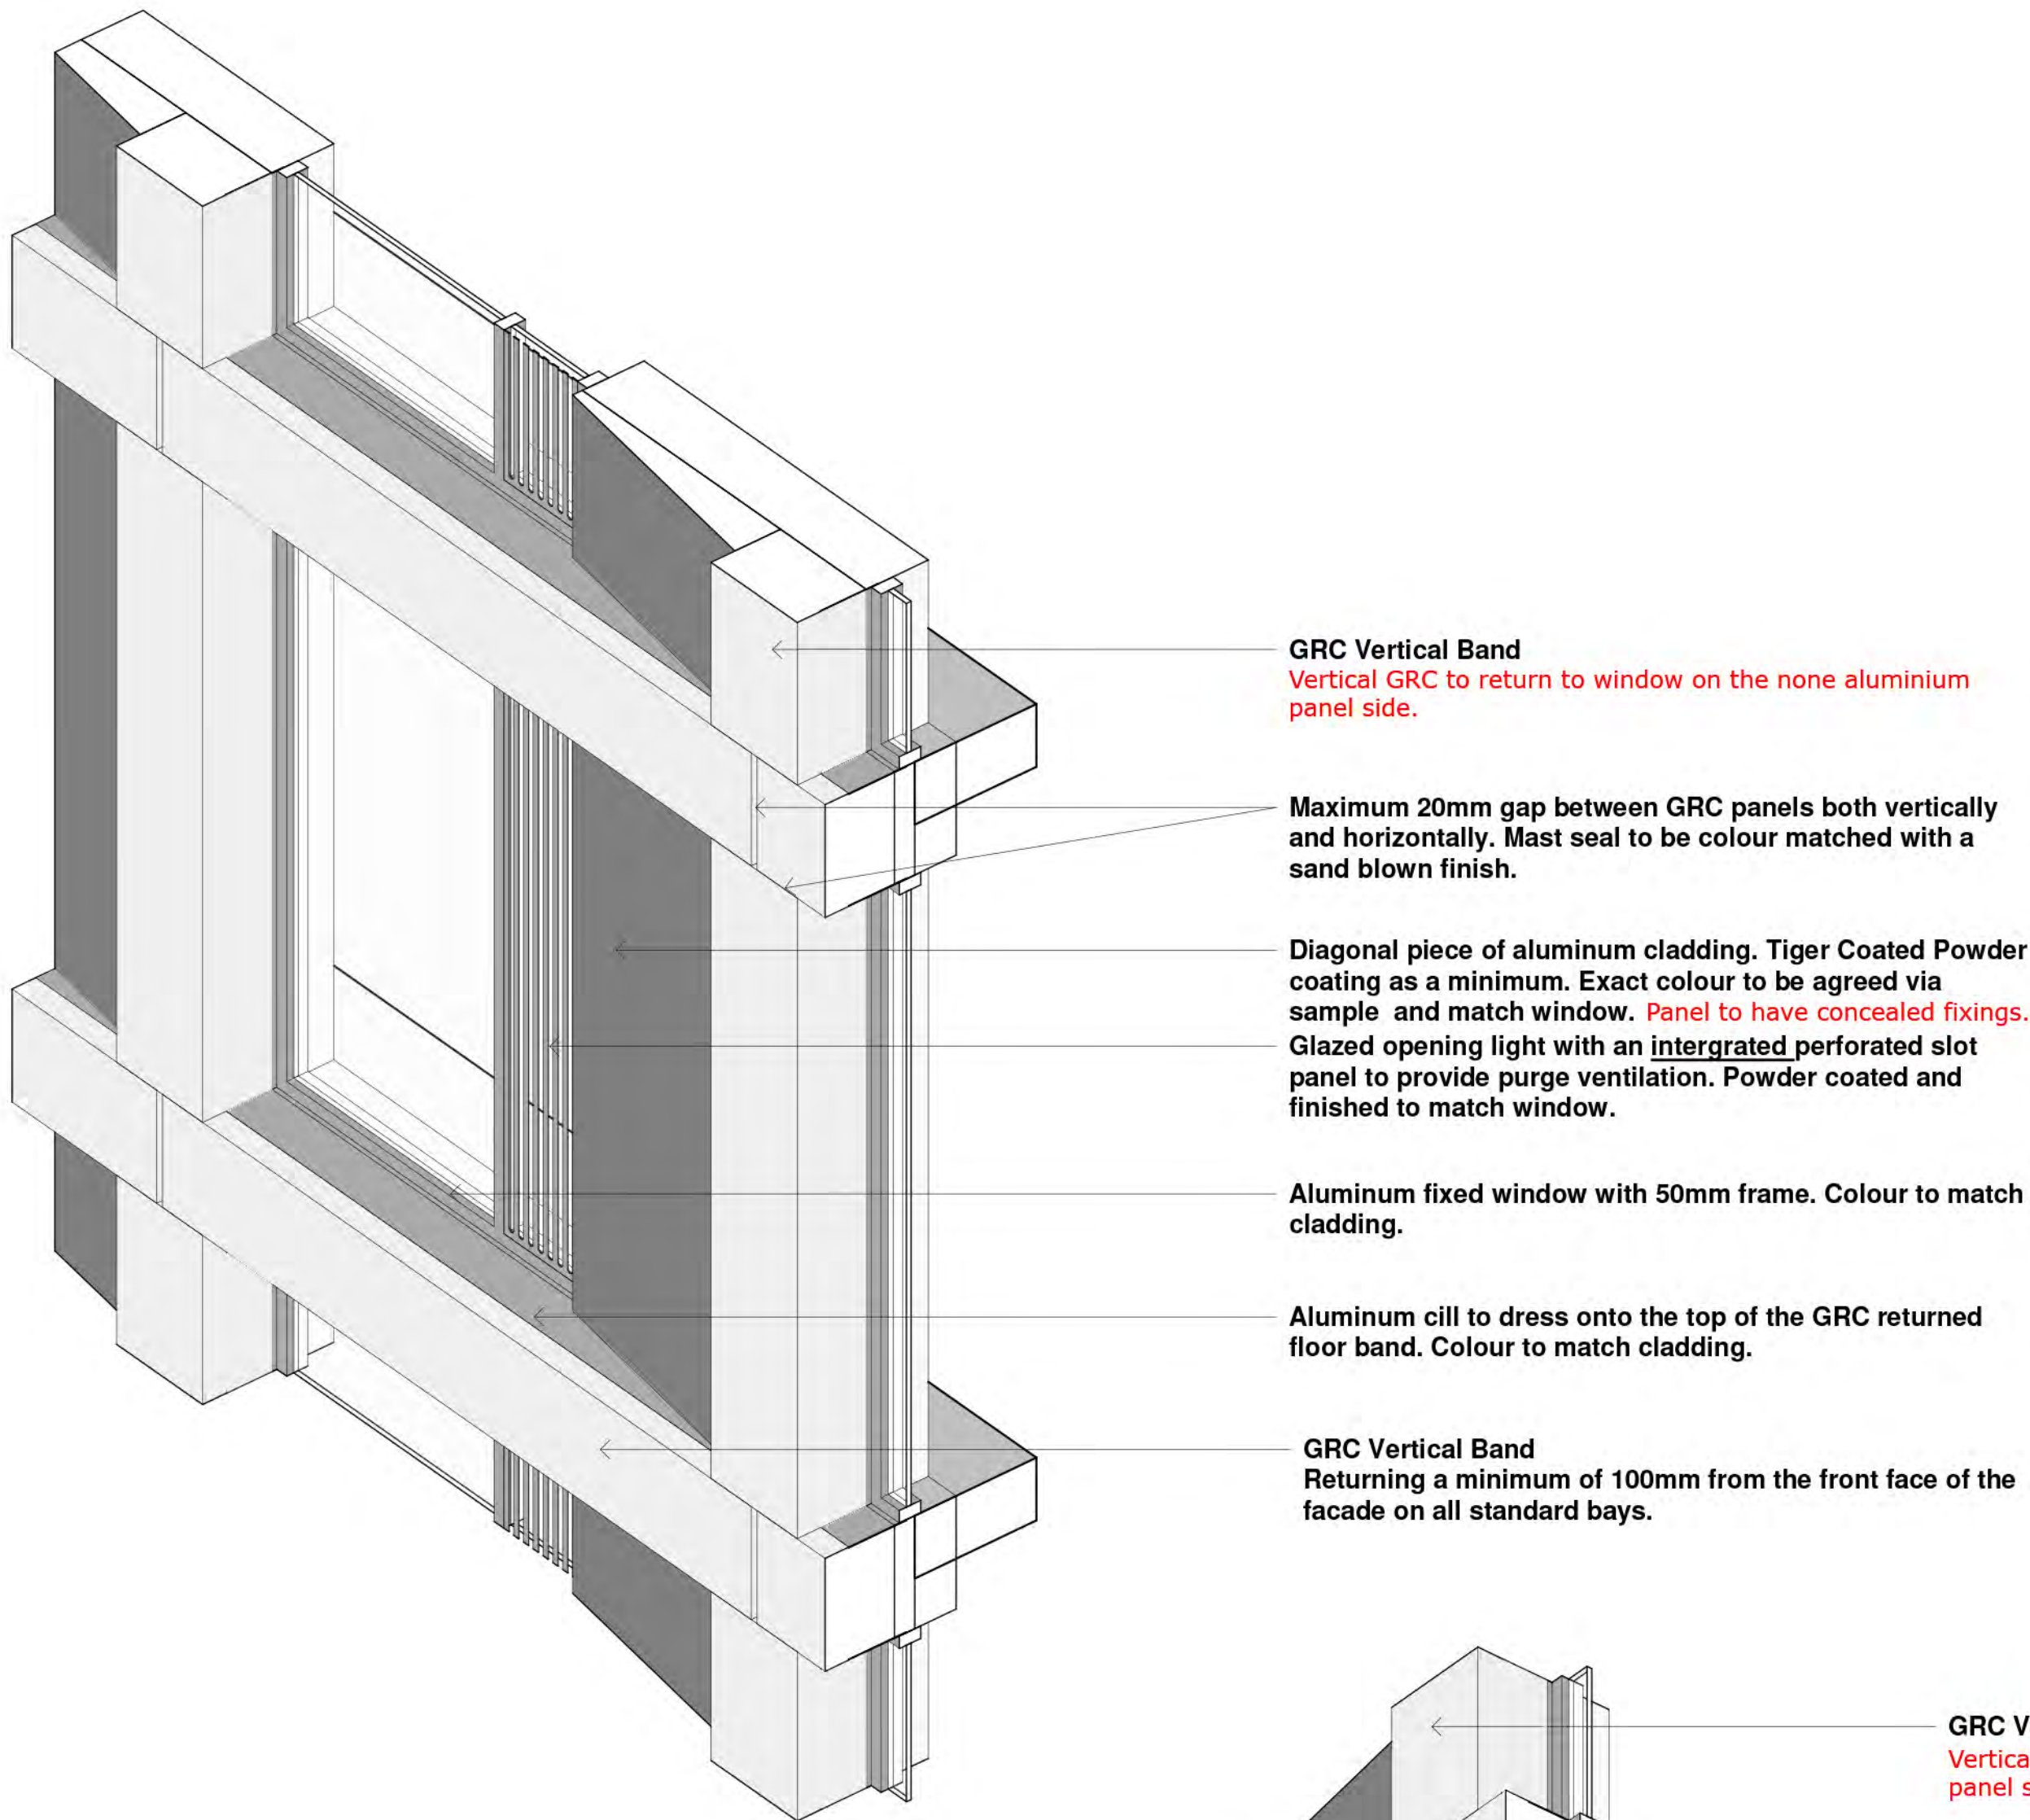

GRC Vertical Band  
Vertical GRC to return to window on the none aluminium panel side.


Maximum 20mm gap between GRC panels both vertically and horizontally. Mast seal to be colour matched with a sand blown finish.

Diagonal piece of aluminum cladding. Tiger Coated Powder coating as a minimum. Exact colour to be agreed via sample and match window. Panel to have concealed fixings. Glazed opening light with an intergrated perforated slot panel to provide purge ventilation. Powder coated and finished to match window.

Aluminum fixed window with 50mm frame. Colour to match cladding.

Aluminum cill to dress onto the top of the GRC returned floor band. Colour to match cladding.

GRC Vertical Band  
Returning a minimum of 100mm from the front face of the facade on all standard bays.

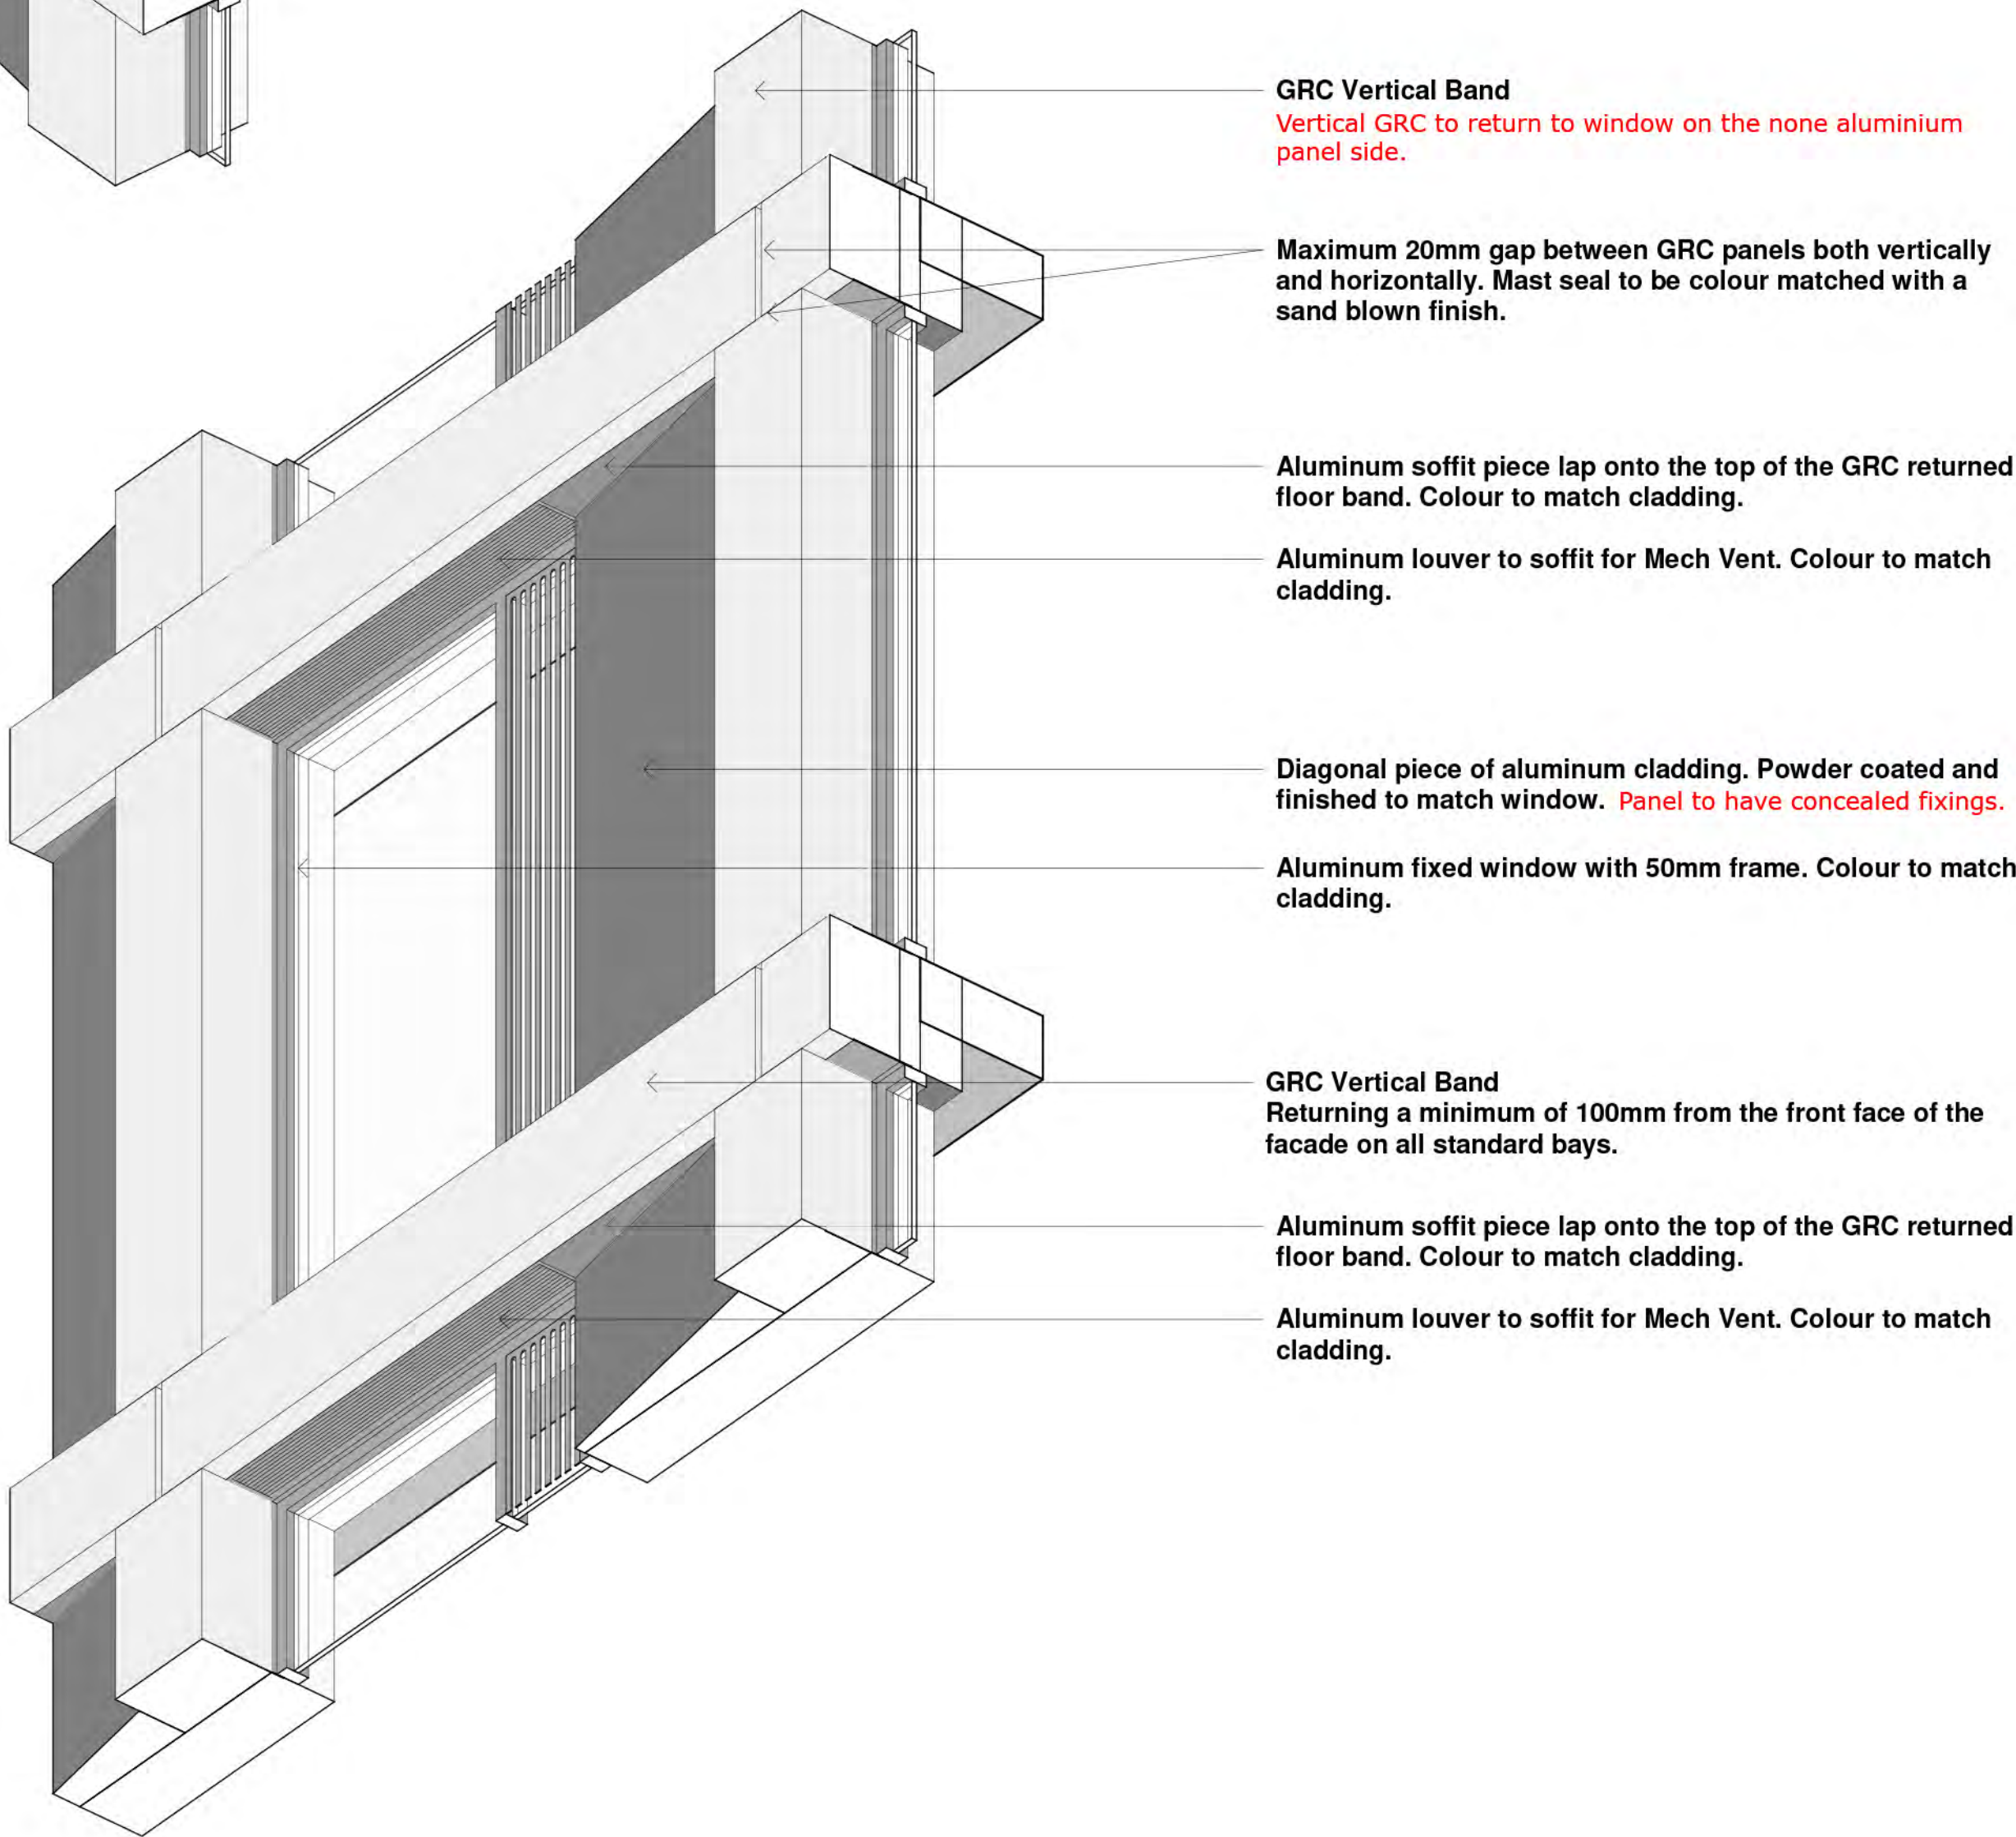

GRC Vertical Band  
Vertical GRC to return to window on the none aluminium panel side.

Maximum 20mm gap between GRC panels both vertically and horizontally. Mast seal to be colour matched with a sand blown finish.

Aluminum soffit piece lap onto the top of the GRC returned floor band. Colour to match cladding.

Aluminum louver to soffit for Mech Vent. Colour to match cladding.

Diagonal piece of aluminum cladding. Powder coated and finished to match window. Panel to have concealed fixings.

Aluminum fixed window with 50mm frame. Colour to match cladding.

GRC Vertical Band  
Returning a minimum of 100mm from the front face of the facade on all standard bays.

Aluminum soffit piece lap onto the top of the GRC returned floor band. Colour to match cladding.

Aluminum louver to soffit for Mech Vent. Colour to match cladding.

NOTE:  
ALL EXTERNAL FACADE MATERIALS TO BE AGREED VIA A LARGE SAMPLE PANEL THAT SHOWS ALL PROPOSED MATERIALS NEXT TO ONE ANOTHER. SAMPLES TO BE APPROVED BY THE CLIENT, ARCHITECT AND LPA. NO ORDERS SHOULD BE PLACED UNTIL THE SAMPLE PANEL APPROVAL.

## Planning

Client  
Mulbury City

Project  
Bendix Street

Title  
3D Bay Sketch

Status  
Planning

Project number  
0324

Drawn by  
Author


Checked by  
Checker

Scale  
@A1


Revision  
P2

Drawing No.

0324-TGA-XX-XX-DR-A-10000

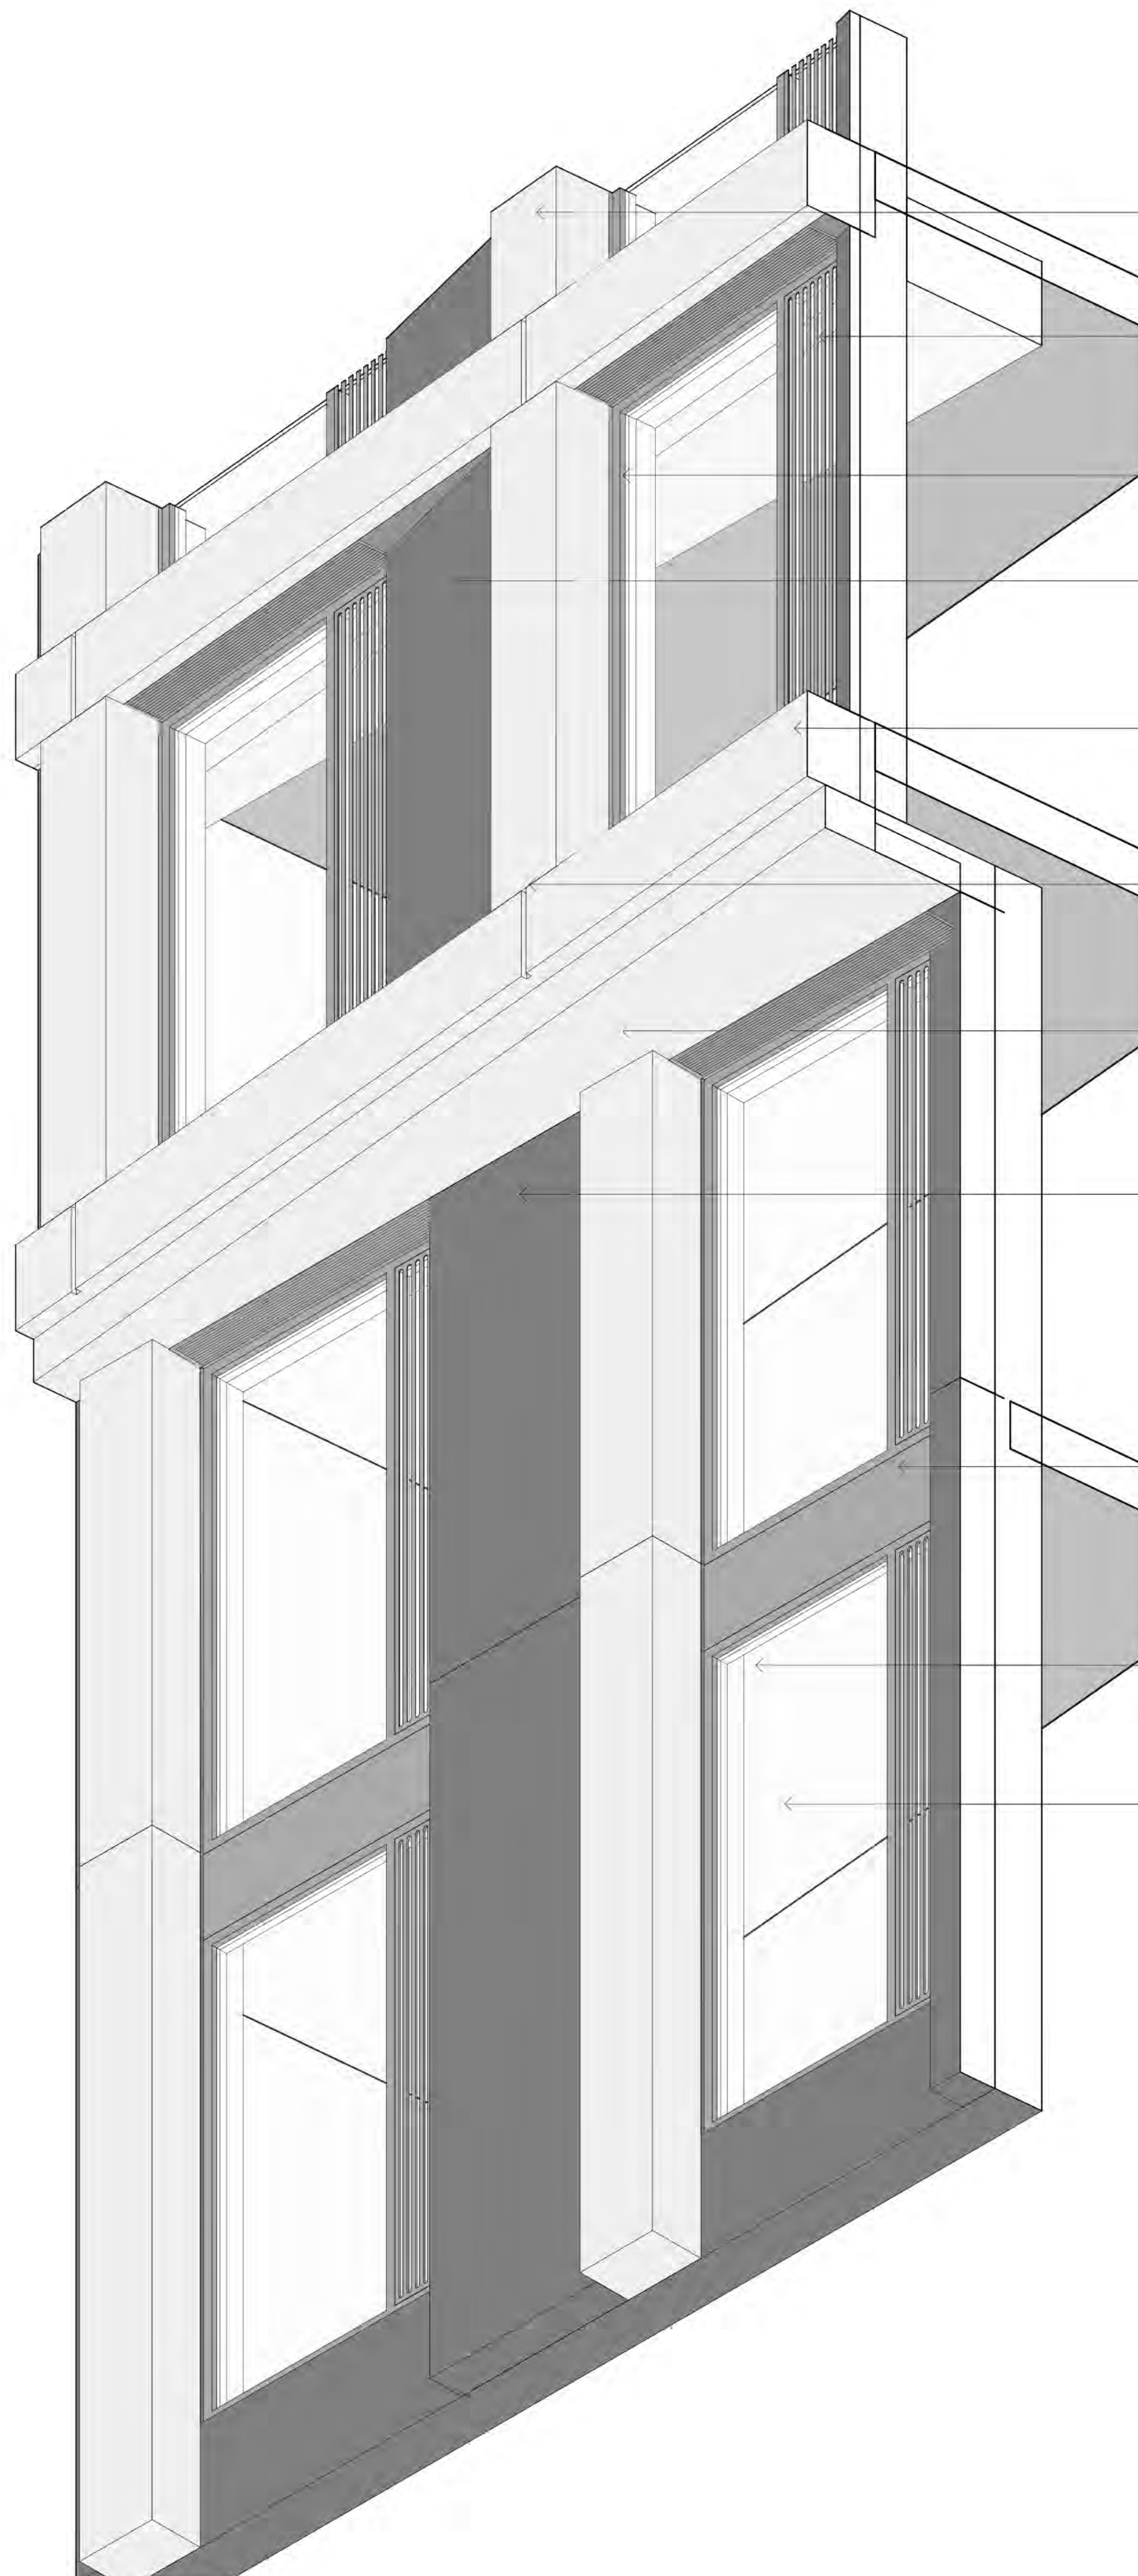

- GRC Vertical Band**  
Vertical GRC to return to window on the none aluminium panel side.
- Glazed opening light with an intergrated perforated panel to provide purge ventilation. Powder coated and finished to match window.
- Aluminum fixed window with 50mm frame. Colour to match cladding.
- Diagonal piece of aluminum cladding. Powder coated and finished to match window.  
Diagonal Metal Panel to have concealed fixings.
- GRC Horizontal Band**  
Returning a minimum of 100mm from the front face of the facade on all standard bays.
- Maximum 20mm gap between GRC panels both vertically and horizontally. Mast seal to be colour matched with a sand blown finish.
- GRC Soffit to underside of wave and Comerical unit colonnade.
- Flat piece of aluminum cladding. Powder coated and finished to match window.
- Aluminum cladding floor band. Powder coated and finished to match window.
- Glazed opening light with an intergrated perforated panel to provide purge ventilation. Powder coated and finished to match window.
- Aluminum fixed window with 50mm frame. Colour to match cladding.

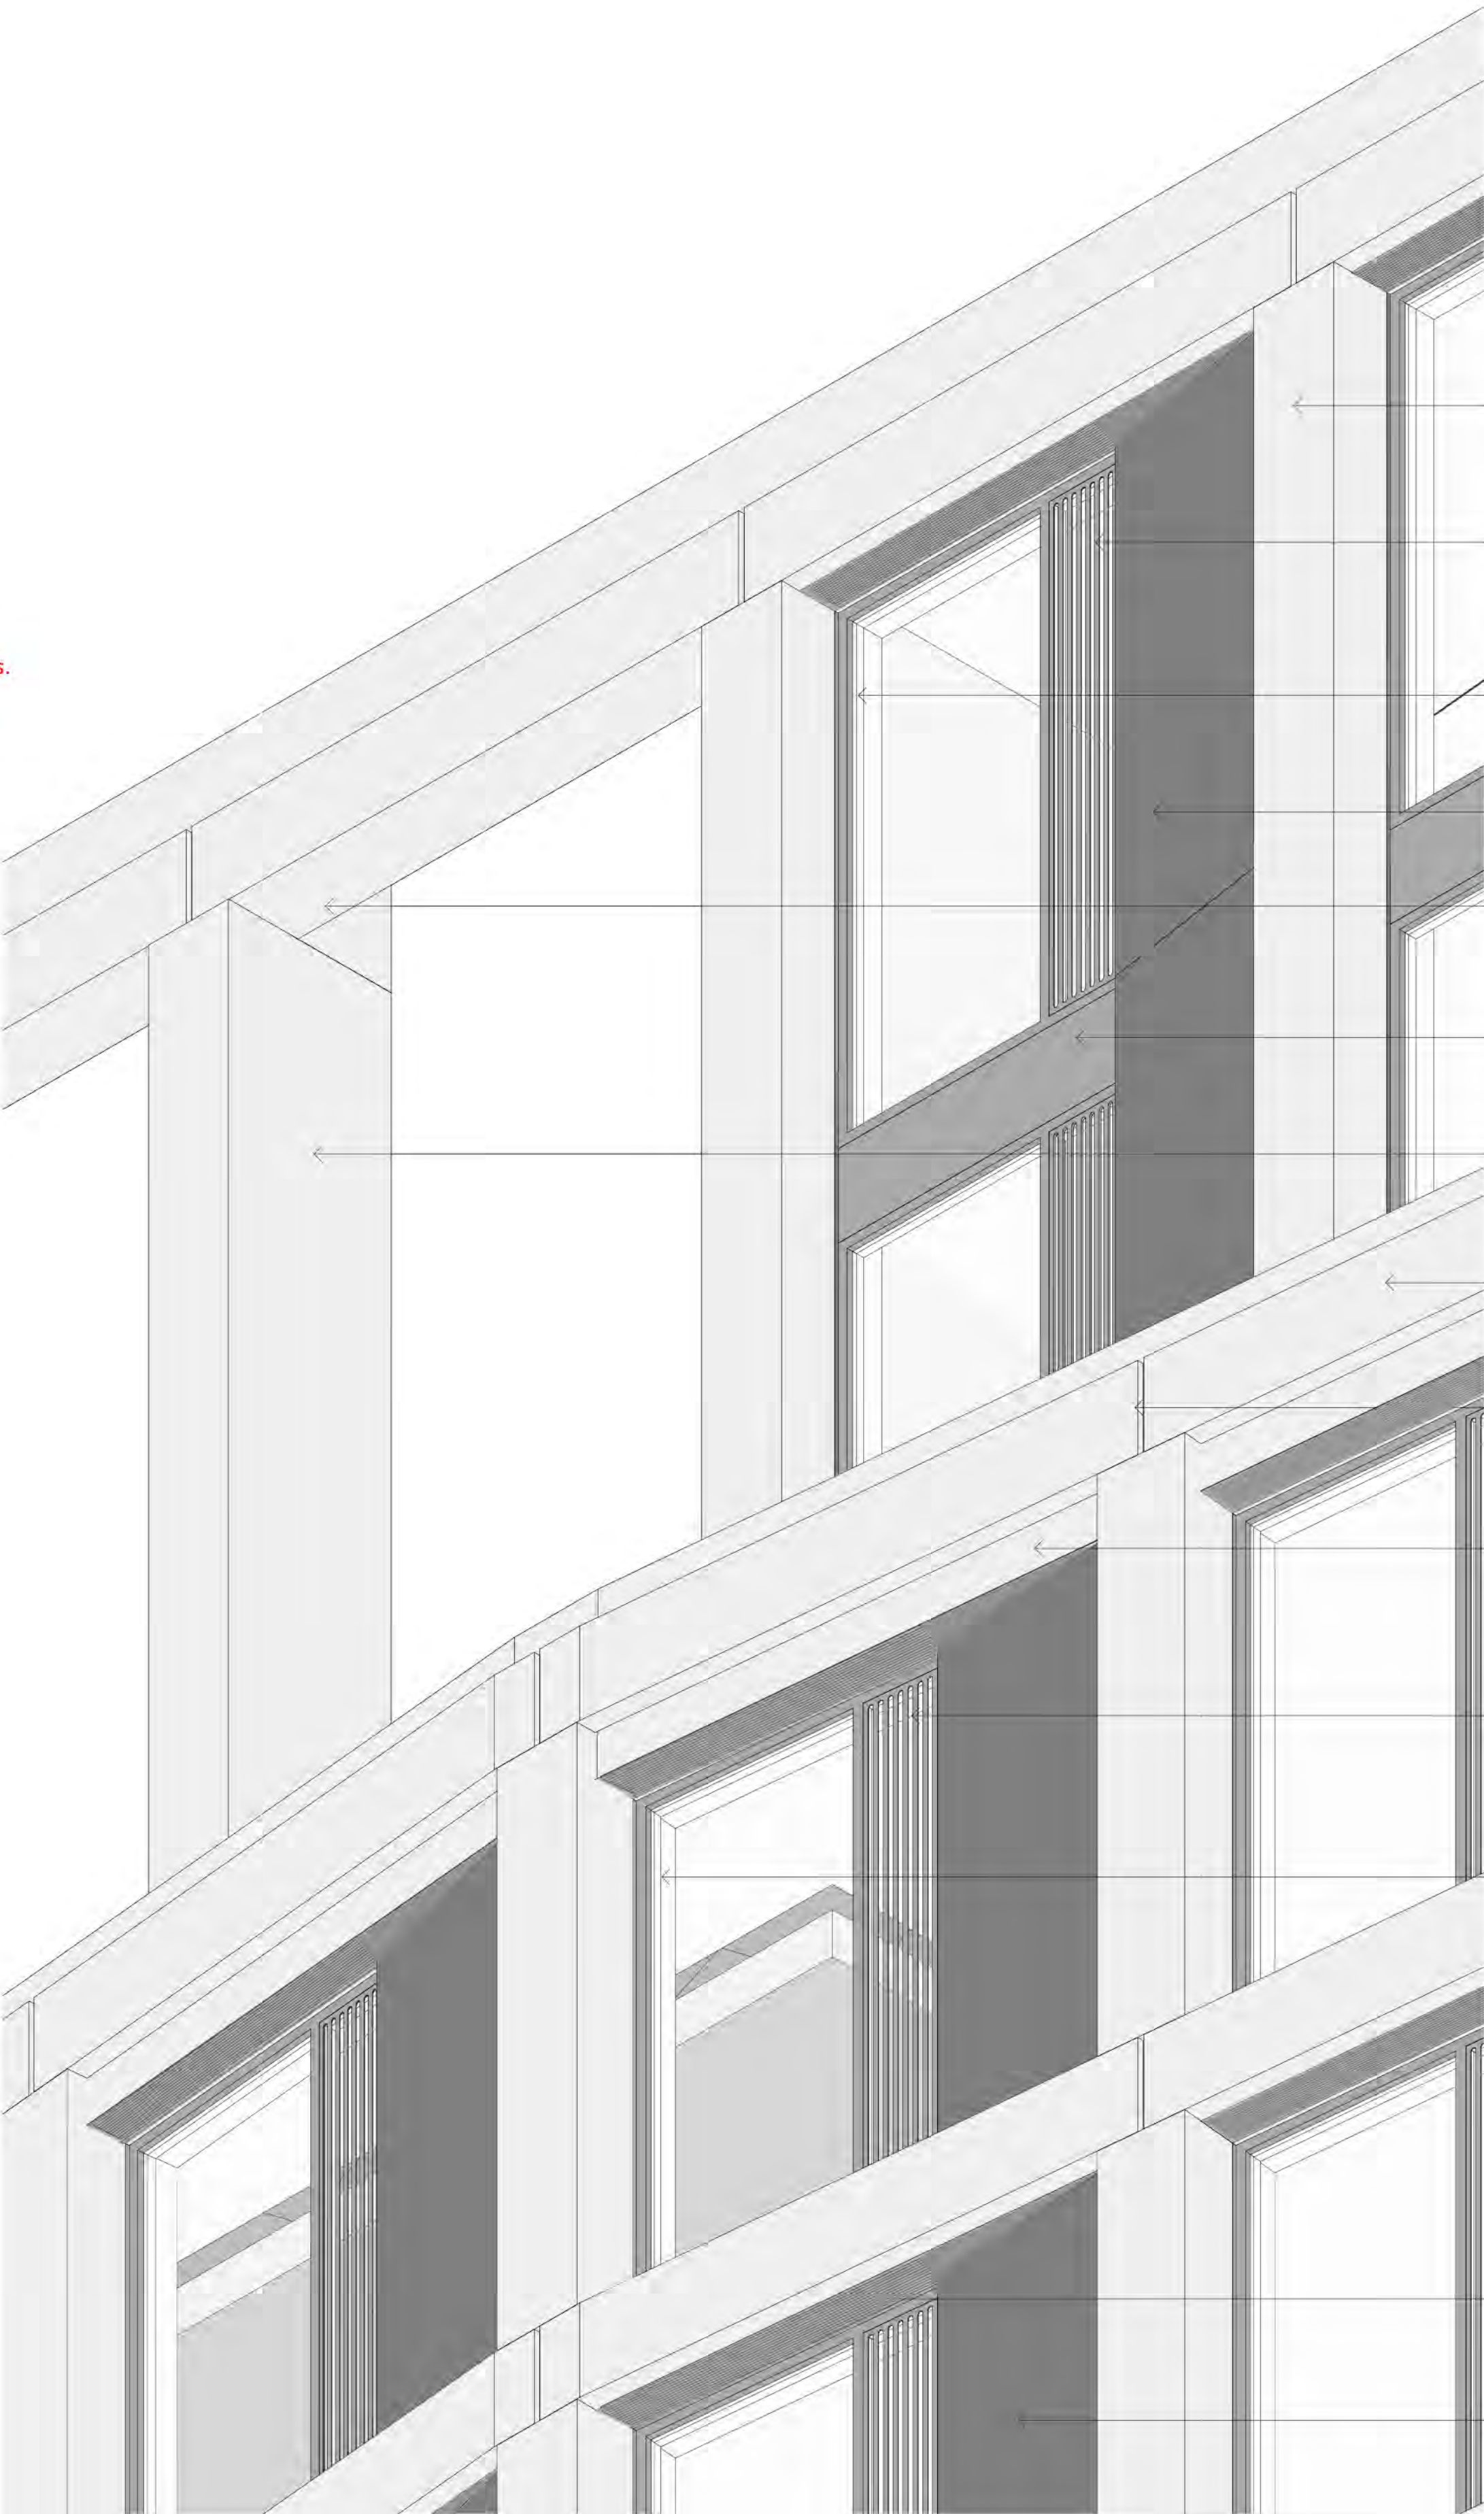

- GRC Vertical Band**  
Vertical GRC to return to window on the none aluminium panel side.
- Glazed opening light with an intergrated perforated panel to provide purge ventilation. Powder coated and finished to match window.
- Aluminum fixed window with 50mm frame. Colour to match cladding.
- Diagonal piece of aluminum cladding. Powder coated and finished to match window.  
Diagonal Metal Panel to have concealed fixings.
- GRC panel to completely surround the structural beams that form the top of the crown to the Communal Roof Terrace at Level 11.
- Aluminum cladding floor band. Powder coated and finished to match window.
- GRC panel to completely surround the structural columns that form the crown to the Communal Roof Terrace at Level 11.
- GRC Horizontal Band**  
Returning a minimum of 100mm from the front face of the facade on all standard bays.
- Maximum 20mm gap between GRC panels both vertically and horizontally. Mast seal to be colour matched with a sand blown finish.
- GRC stepped floor band to Level 10 roof.
- Glazed opening light with an intergrated perforated panel to provide purge ventilation. Powder coated and finished to match window.
- Aluminum fixed window with 50mm frame. Colour to match cladding.
- Aluminum louver to soffit for Mech Vent. Colour to match cladding.
- Diagonal piece of aluminum cladding. Powder coated and finished to match window.

**NOTE:**  
ALL EXTERNAL FACADE MATERIALS TO BE AGREED VIA A LARGE SAMPLE PANEL THAT SHOWS ALL PROPOSED MATERIALS NEXT TO ONE ANOTHER. SAMPLES TO BE APPROVED BY THE CLIENT, ARCHITECT AND LPA. NO ORDERS SHOULD BE PLACED UNTIL THE SAMPLE PANEL APPROVAL.



7 Constance Street  
Knot Mill  
Manchester  
M15 4JQ  
Tel: +44 (0)161 870 1152  
www.timgroomarchitects.com

Copyright © 2015 Tim Groom Architects Limited. All rights reserved. No part of these drawings or designs may be reproduced, in whole or in part, whether in two of three dimensions, distributed or transmitted in any form or by any means, including photocopying, recording or other electronic or mechanical methods, without the prior written permission of the copyright owner. No part of these drawings or designs may be reproduced or stored in any electronic retrieval system in any form or any means without the prior written permission of the copyright owner. The copyright owner reserves all its moral rights and the right to be identified as the author of the drawings or designs. The drawings or designs have been executed by the copyright owner pursuant to an exclusive licence to its client and the use of these drawings or designs is limited to its client by the terms of the licence and all such permissions and authority granted by the copyright owner under the licence terms automatically terminate upon the termination of the licence or in the event of any act of insolvency being committed by the licensee. The copyright owner accepts and can have no liability or responsibility whatsoever for and in respect of any unauthorised or unlicensed use of or any reliance placed upon these drawings or designs. No works of construction relying on these drawings or designs are permitted under the terms of the above licence or otherwise without the express written consent and authority of the copyright owner.

**Dimensioning**  
Figured dimensions only to be taken from these designs and drawings. Work to annotated dimensions only. All dimensions to be checked on site. Architects to be informed immediately of any discrepancies before work proceeds. Drawings are to be read in conjunction with relevant specifications, structural engineers and service engineers' drawings. All data, dimensions and designs contained in this document are confidential to the copyright owner and may not be communicated to any third party save in accordance with a licence for the copyright owner or with the copyright owner's written permission and authority.

| Rev | Description      | Date     | By |
|-----|------------------|----------|----|
| P1  | GRC SIDE RETURNS | 27.11.20 | GB |

## Planning

Client  
Mulbury City

Project  
Bendix Street

Title  
3D Bay Sketch - Top and Bottom

Status  
Planning

Project number  
0324

Drawn by  
Author

Checked by  
Checker

Scale  
@A1

Revision  
P1

Drawing No.  
0324-TGA-XX-XX-DR-A-10001