


NOTES


- Design & drawings are copyright of Hive Architects Studio Ltd, and written permission must be obtained before duplication
- Do not scale from drawing or derive dimensions from digital forms
- All dimensions are to be checked before commencing work or placing orders
- Any discrepancy / found between information herein and that given elsewhere or found on site shall be reported in writing to the architect immediately

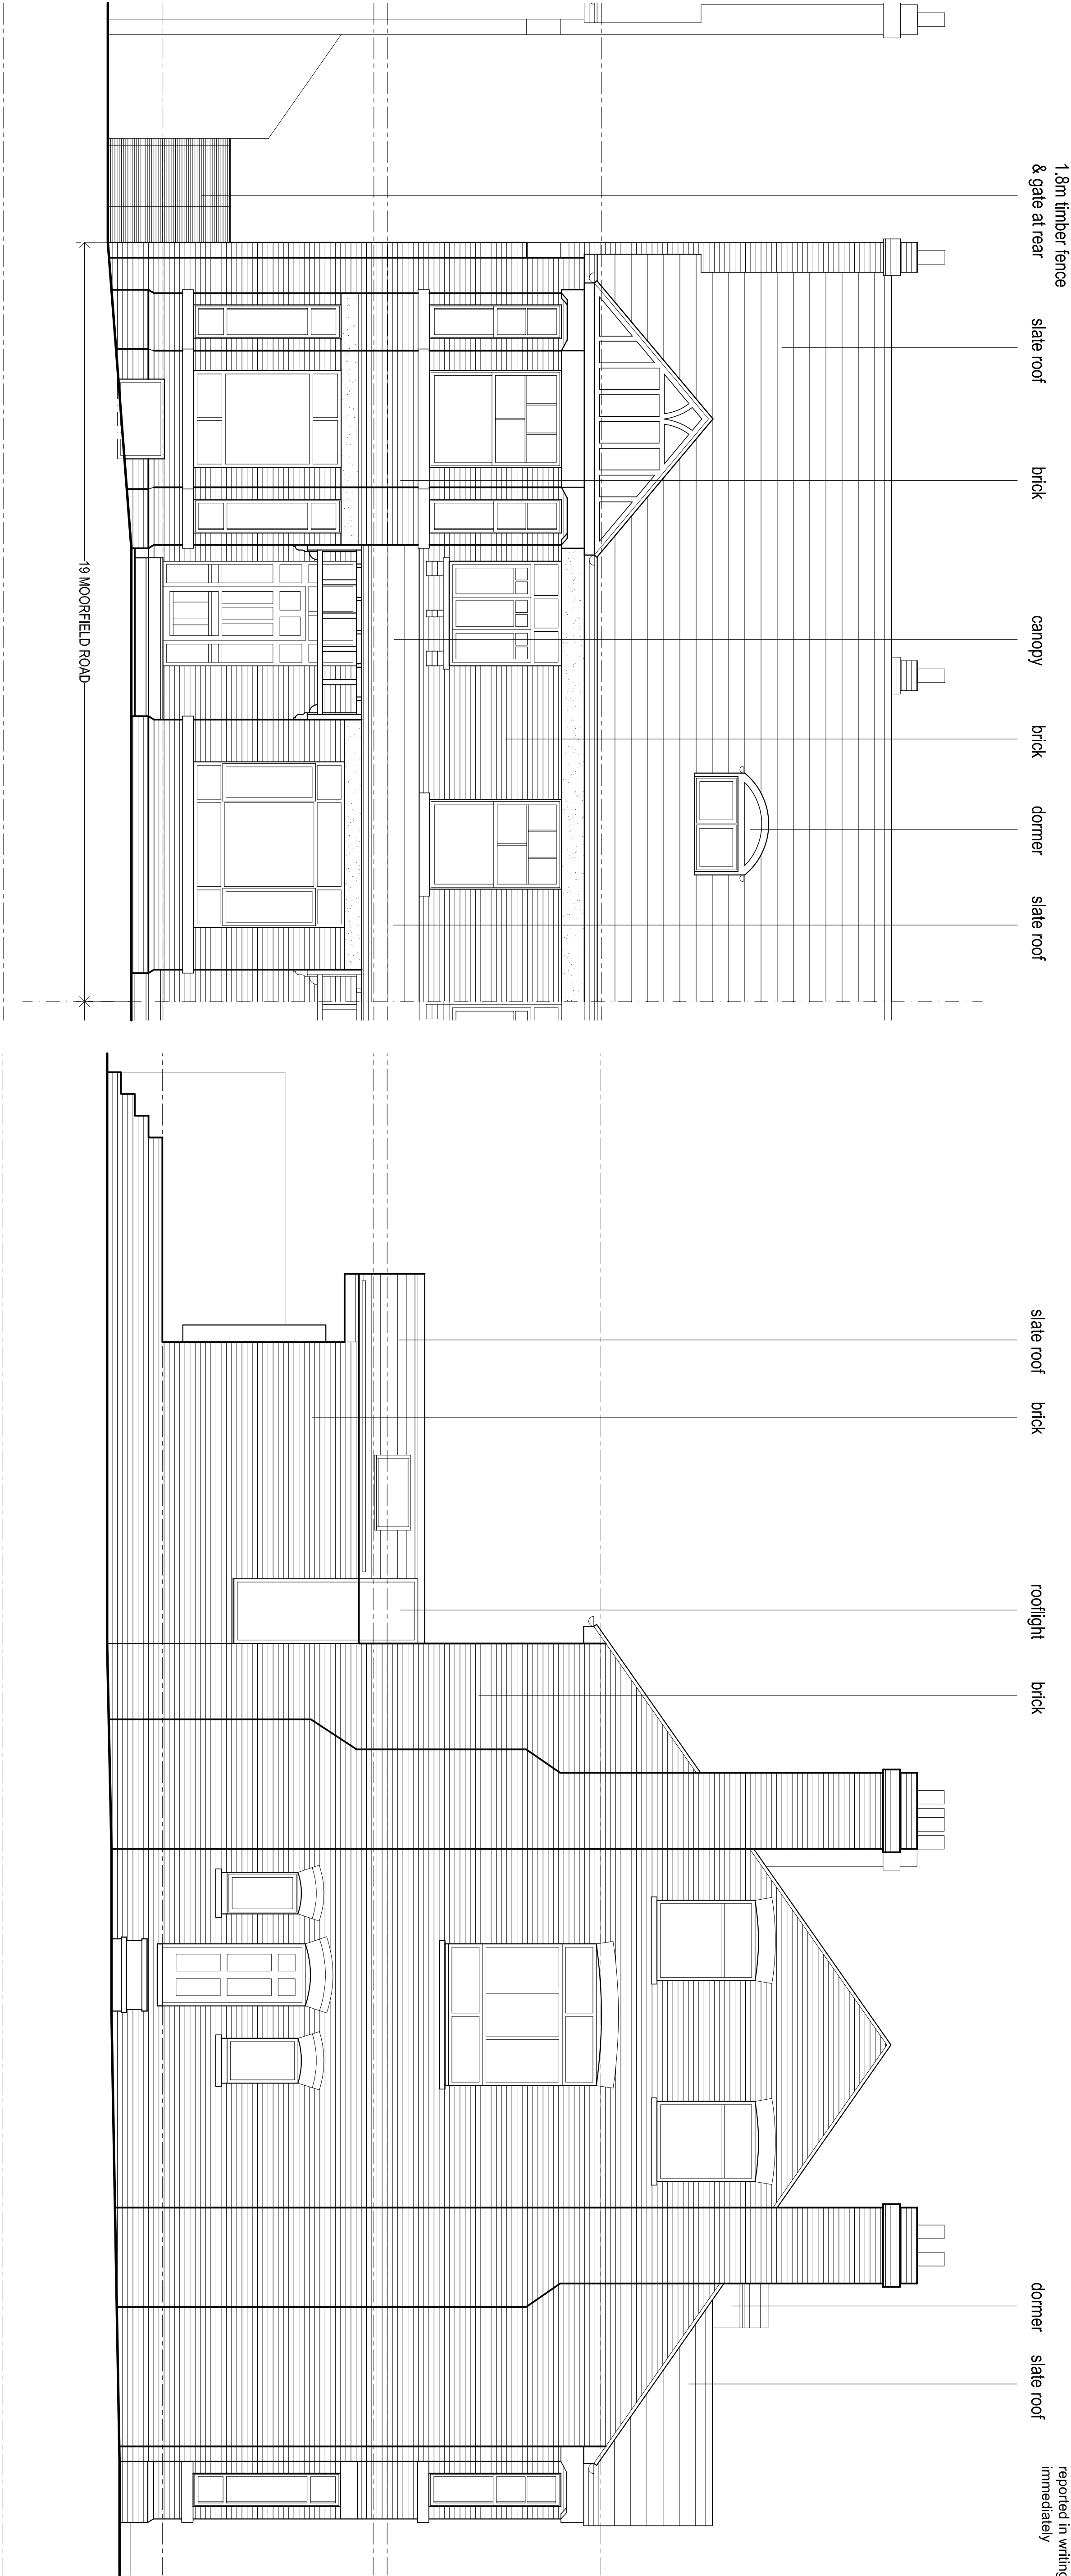

PROPOSED FRONT ELEVATION 1:50

PROPOSED SOUTH WEST SIDE ELEVATION 1:50

Rev	Date	By	Note

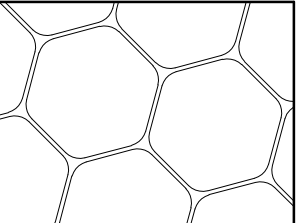	Hive Architects Studio Ltd, Beck House, 77a King Street, Knutsford, WA16 6DX T: 01565 748050 E: hello@hivearchitects.co.uk W: www.hivearchitects.co.uk Registered in England: 07351986
Project	Extension & Alterations at 19 Moorfield Road, Manchester M20 2UZ
Project Ref	225-01
Drawing Title	Proposed Elevations
Drawing no.	14
Scale	STATED @ A1
Date	28/01/2021
Drawn	VG
Stage	Planning
Revision	