



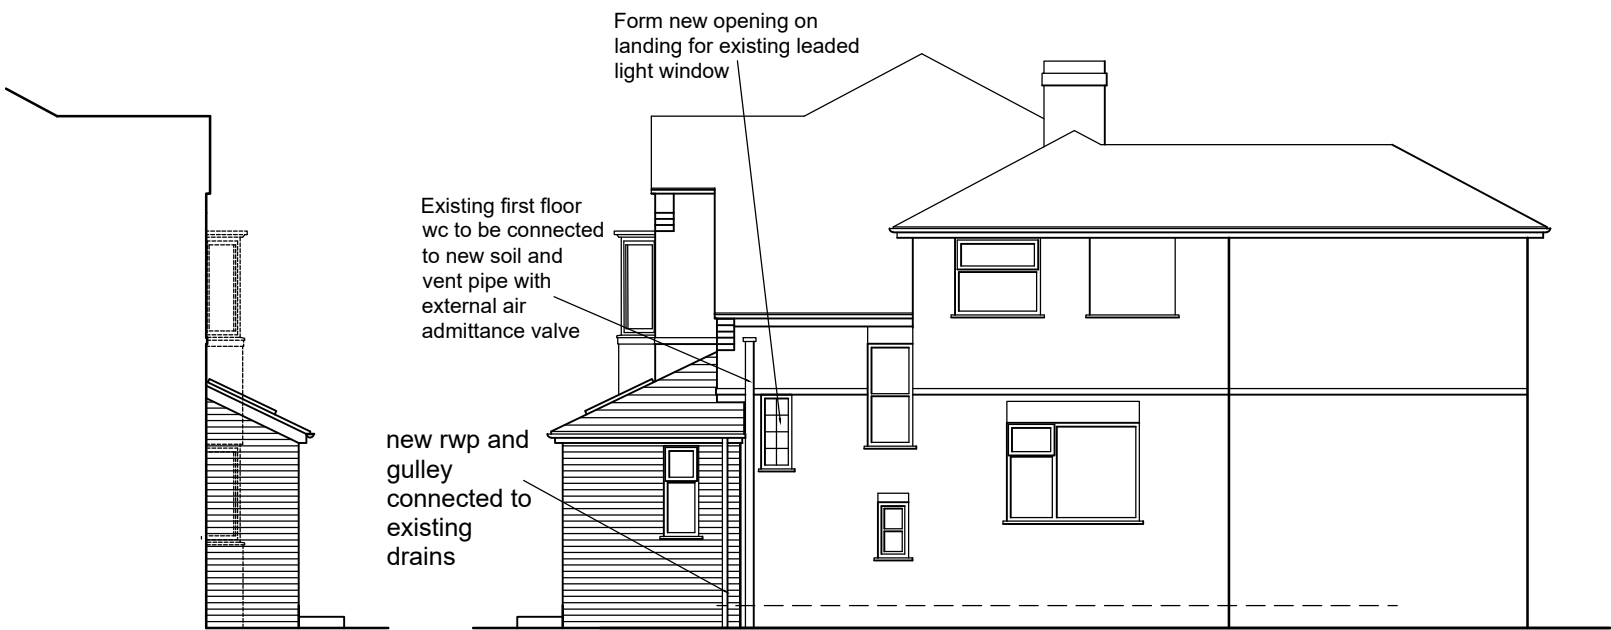


PROPOSED SIDE
Elevation/Section


PROPOSED SIDE ELEVATION

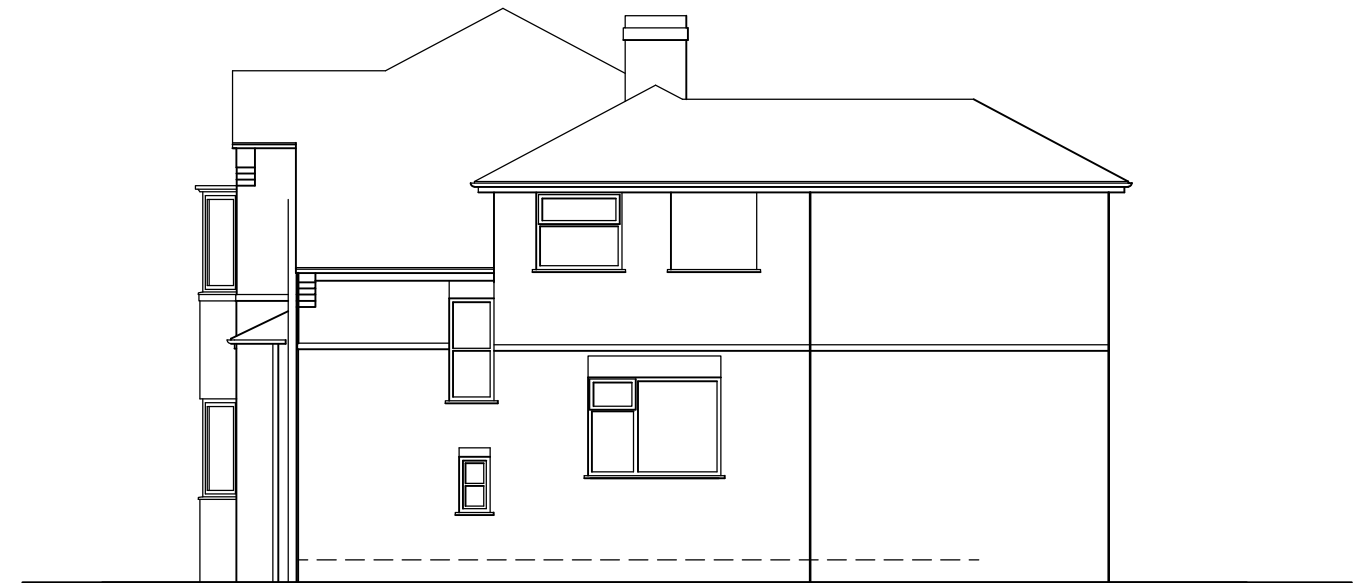

EXISTING SIDE ELEVATION

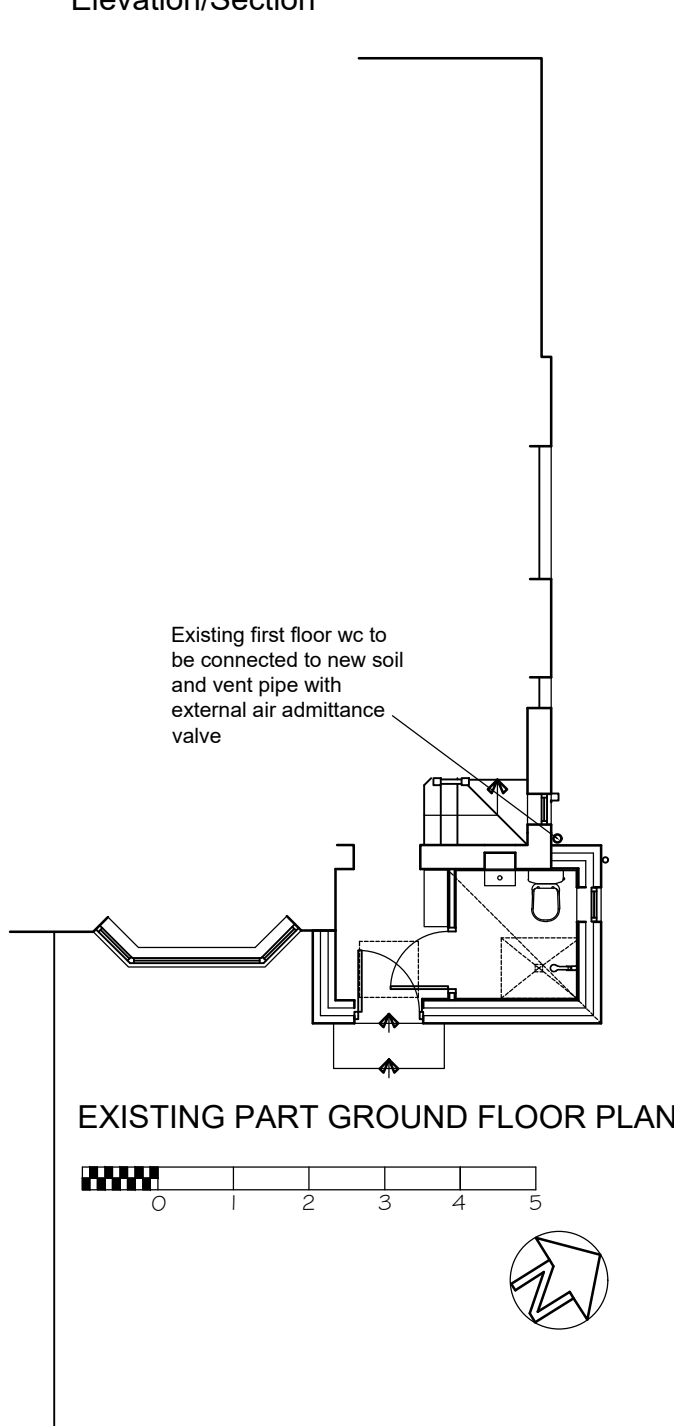


EXISTING PART GROUND FLOOR PLAN

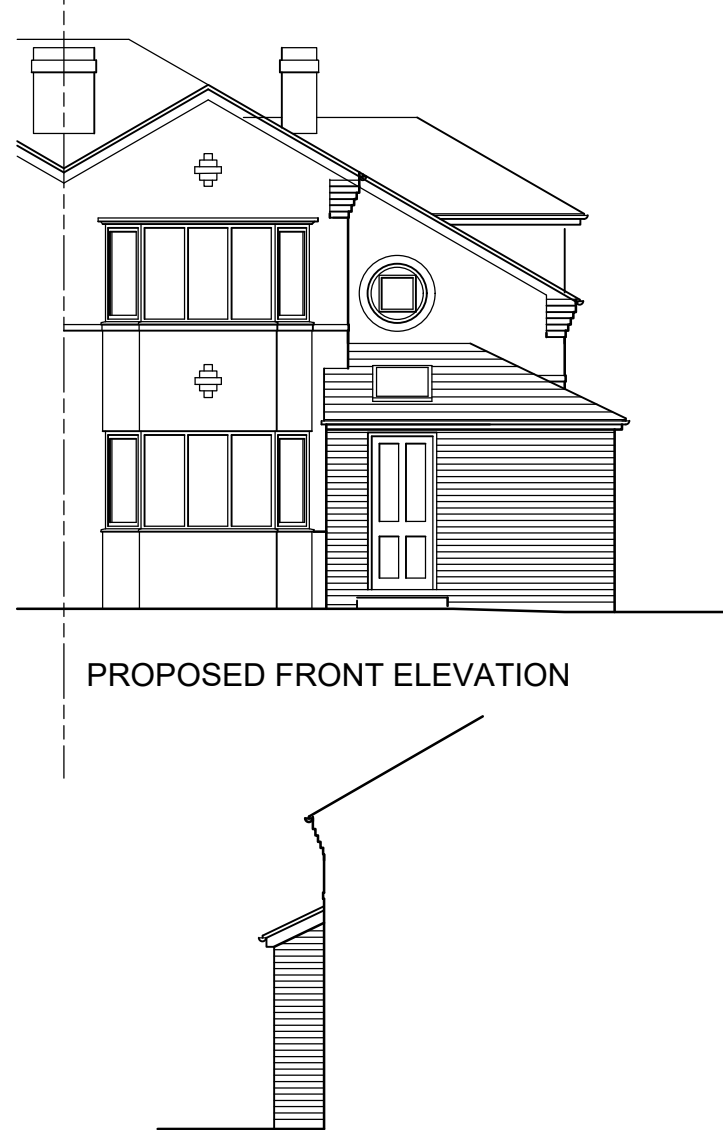

PROPOSED FRONT ELEVATION

PROPOSED REAR Elevation/Section

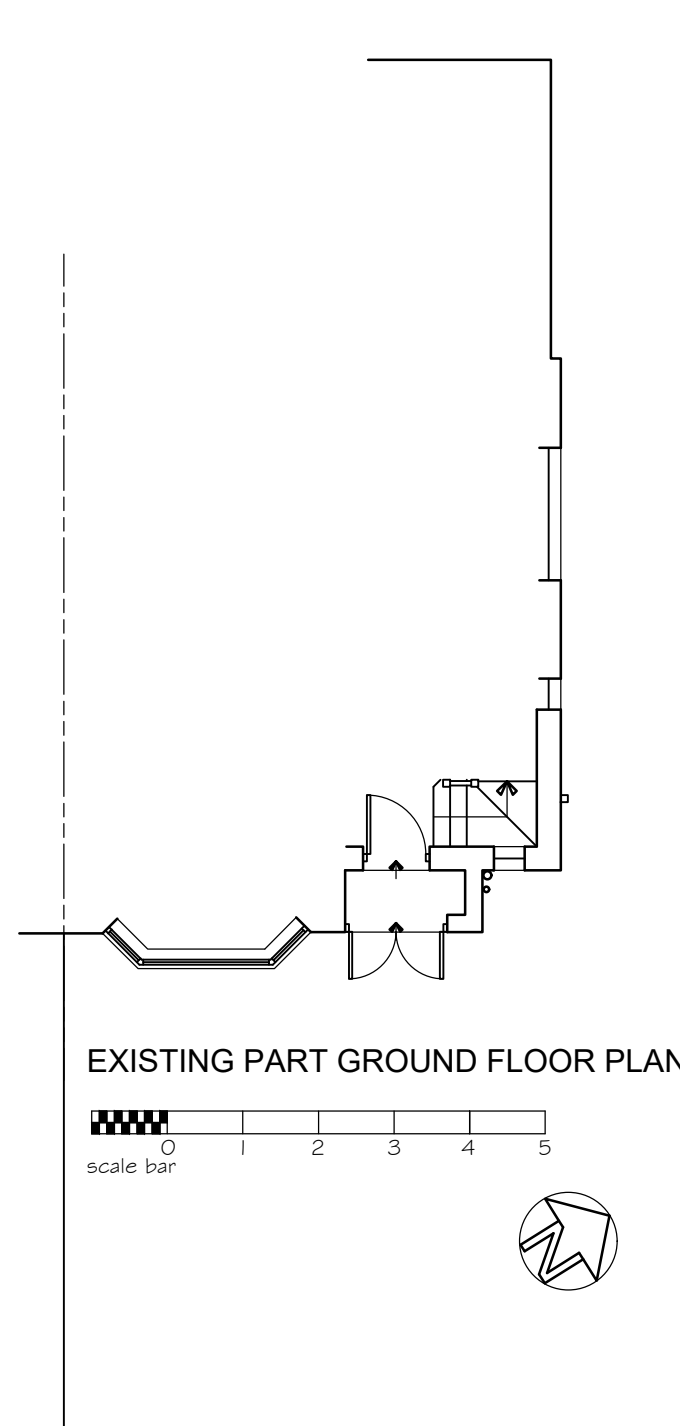

EXISTING PART GROUND FLOOR PLAN



EXISTING FRONT ELEVATION

Drawing Number, 2105.PR1	Date 27.4.21
Revision, A	Scale, 1/100 © A3
Drawn, SR	

Project Title,
**9 Whitehaven gardens
Didsbury
Manchester
M20 2SY**

Drawing Title,
**EXISTING and PROPOSED
PLANS & ELEVATIONS**

**SUE RUSSELL
ARCHITECTURE**
49, ALNESS ROAD
WHALLEY RANGE
MANCHESTER, M16 8HW
TEL 0161 200 9159
EMAIL sue.russell.a@gmail.com