

NOTES

This drawing to be read in accordance with the specification/Bills of Quantities and related drawings.
No Dimensions to be scaled from this drawing. All stated dimensions to be verified on site and the designer notified of any discrepancies.

Proposed two storey side extension




Railings to match existing

PROPOSED front elevation

Proposed two storey side extension

Proposed single storey rear extension

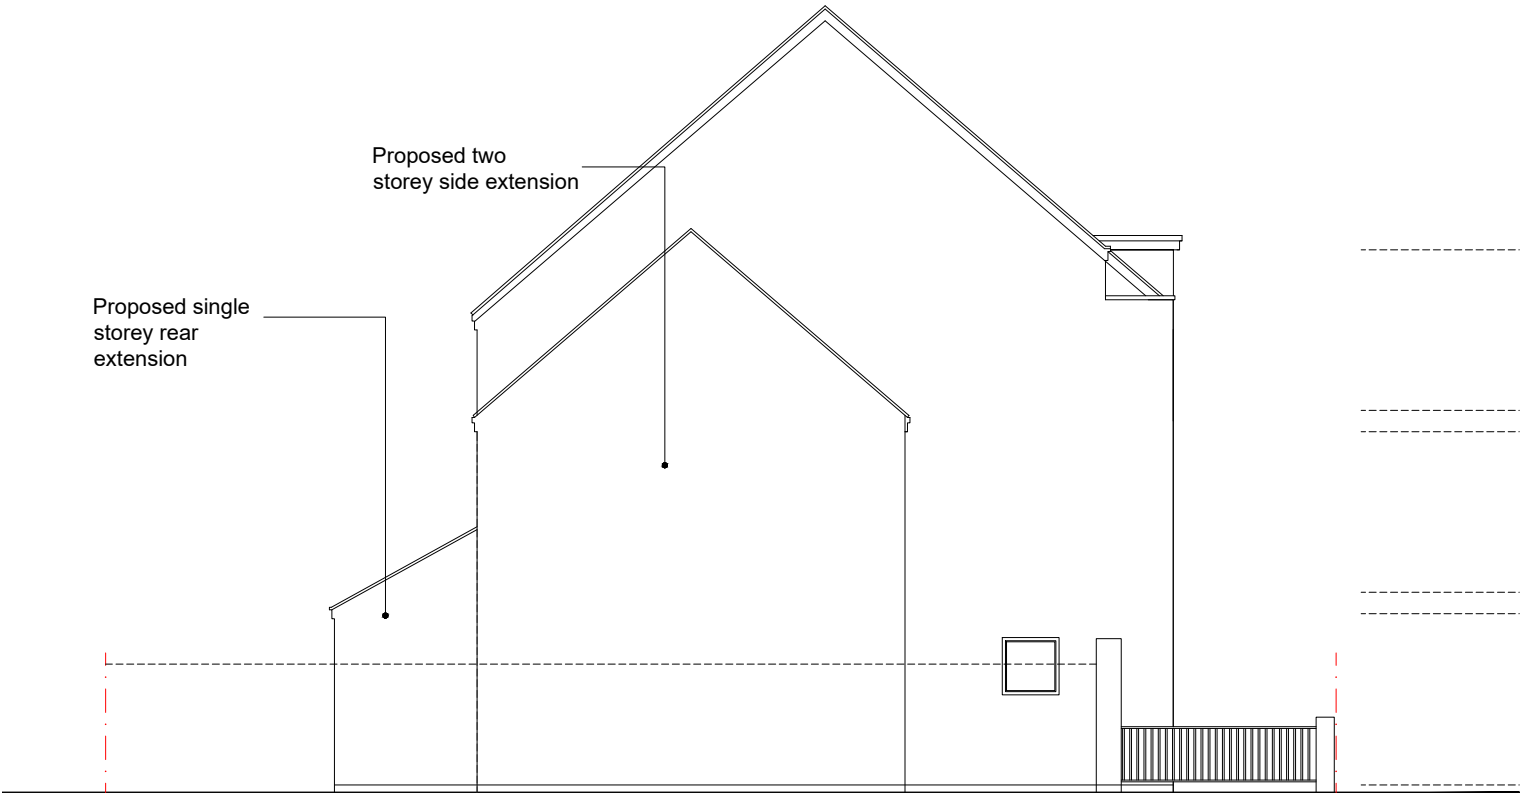


PROPOSED side elevation

Proposed two storey side extension



PROPOSED rear elevation

Proposed single storey rear extension

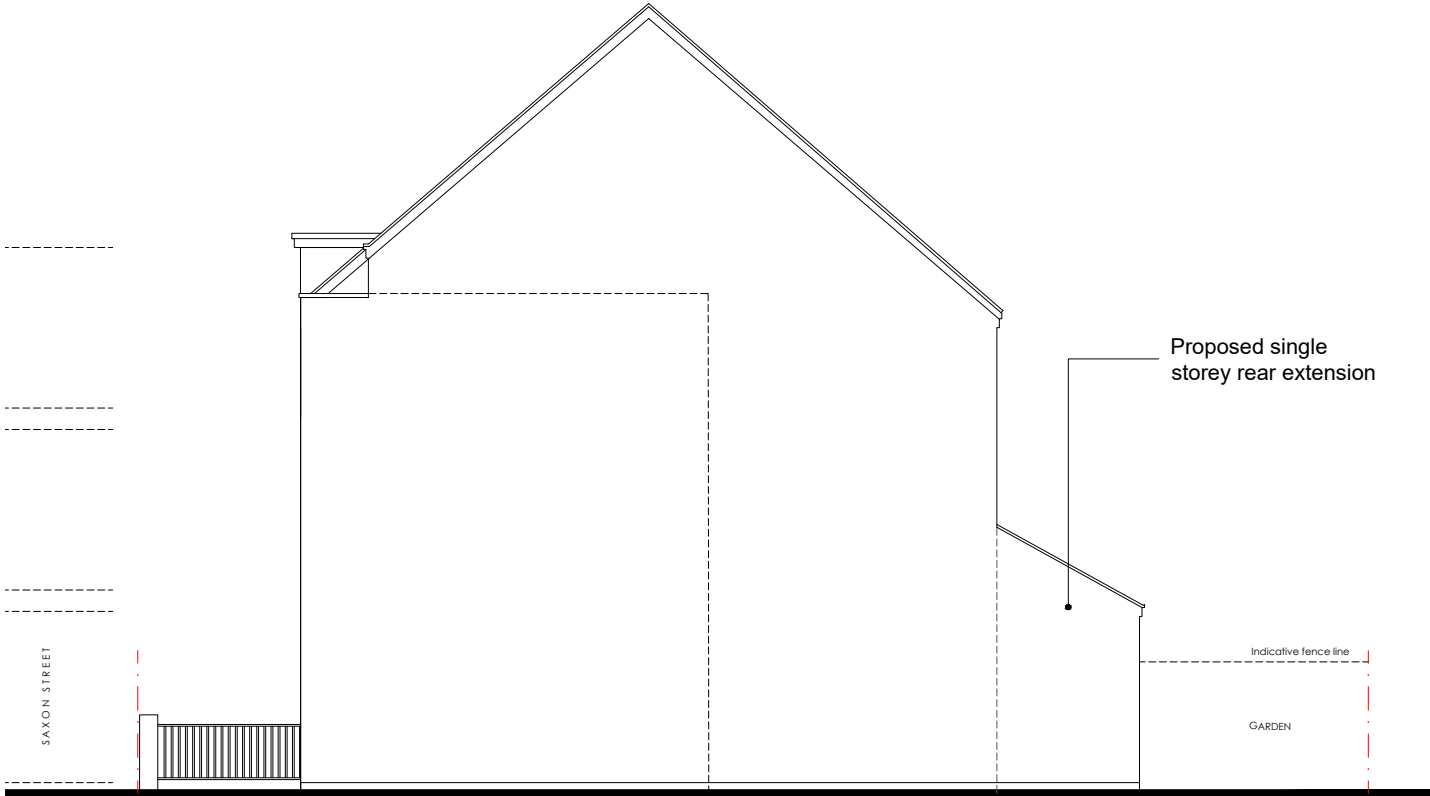

PROPOSED side elevation



FOR PLANNING

Project

17 SAXON STREET
ANCOATS
MANCHESTER
M40 7BY

Title

PROPOSED ELEVATIONS

Scale
1:100 @ A3

Date
MARCH 2021

Drawn

SB

Checked

-

Drawing Number
7024_PL07

Revision
A

SMASHBOX

97 Alderley Road | Wilmslow | Cheshire | SK9 1PT
ARCHITECTURE DESIGN PLANNING
T. 01625 466 557 E. hello@smashboxarchitecture.com
www.smashboxarchitecture.com