



notes


1. do not scale from this drawing – figured dimensions only
2. read in conjunction with all other consultants/specialists drawings. report any discrepancies before affected work commences
3. all setting out dimensions to be checked on site by contractor before work commences
4. this drawing remains copyright of 4mation architecture. copy/distribute only with consent of author

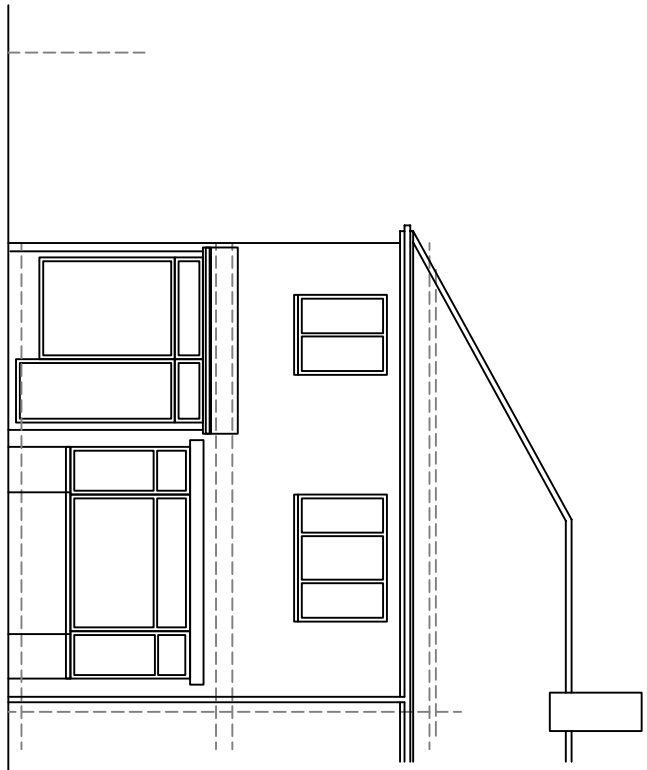


Existing Front Elevation

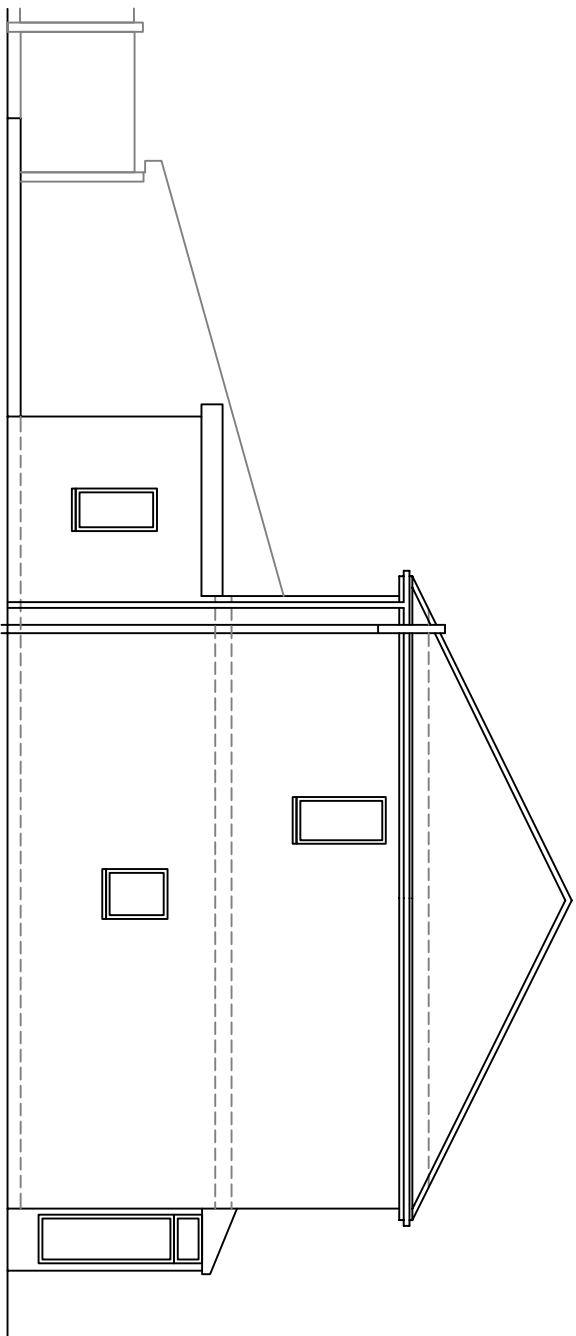


Existing Side Elevation

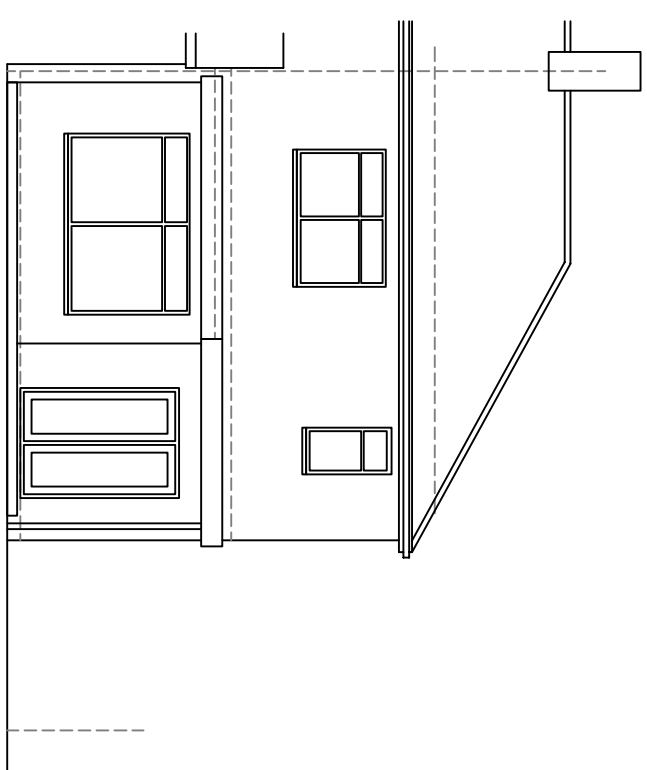


Existing Rear Elevation

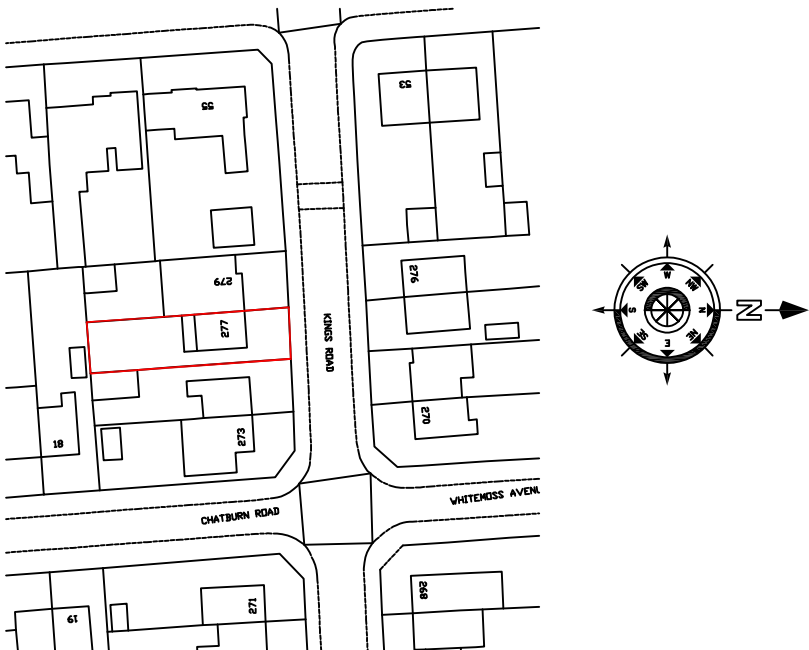


Location Plan - 1:1250

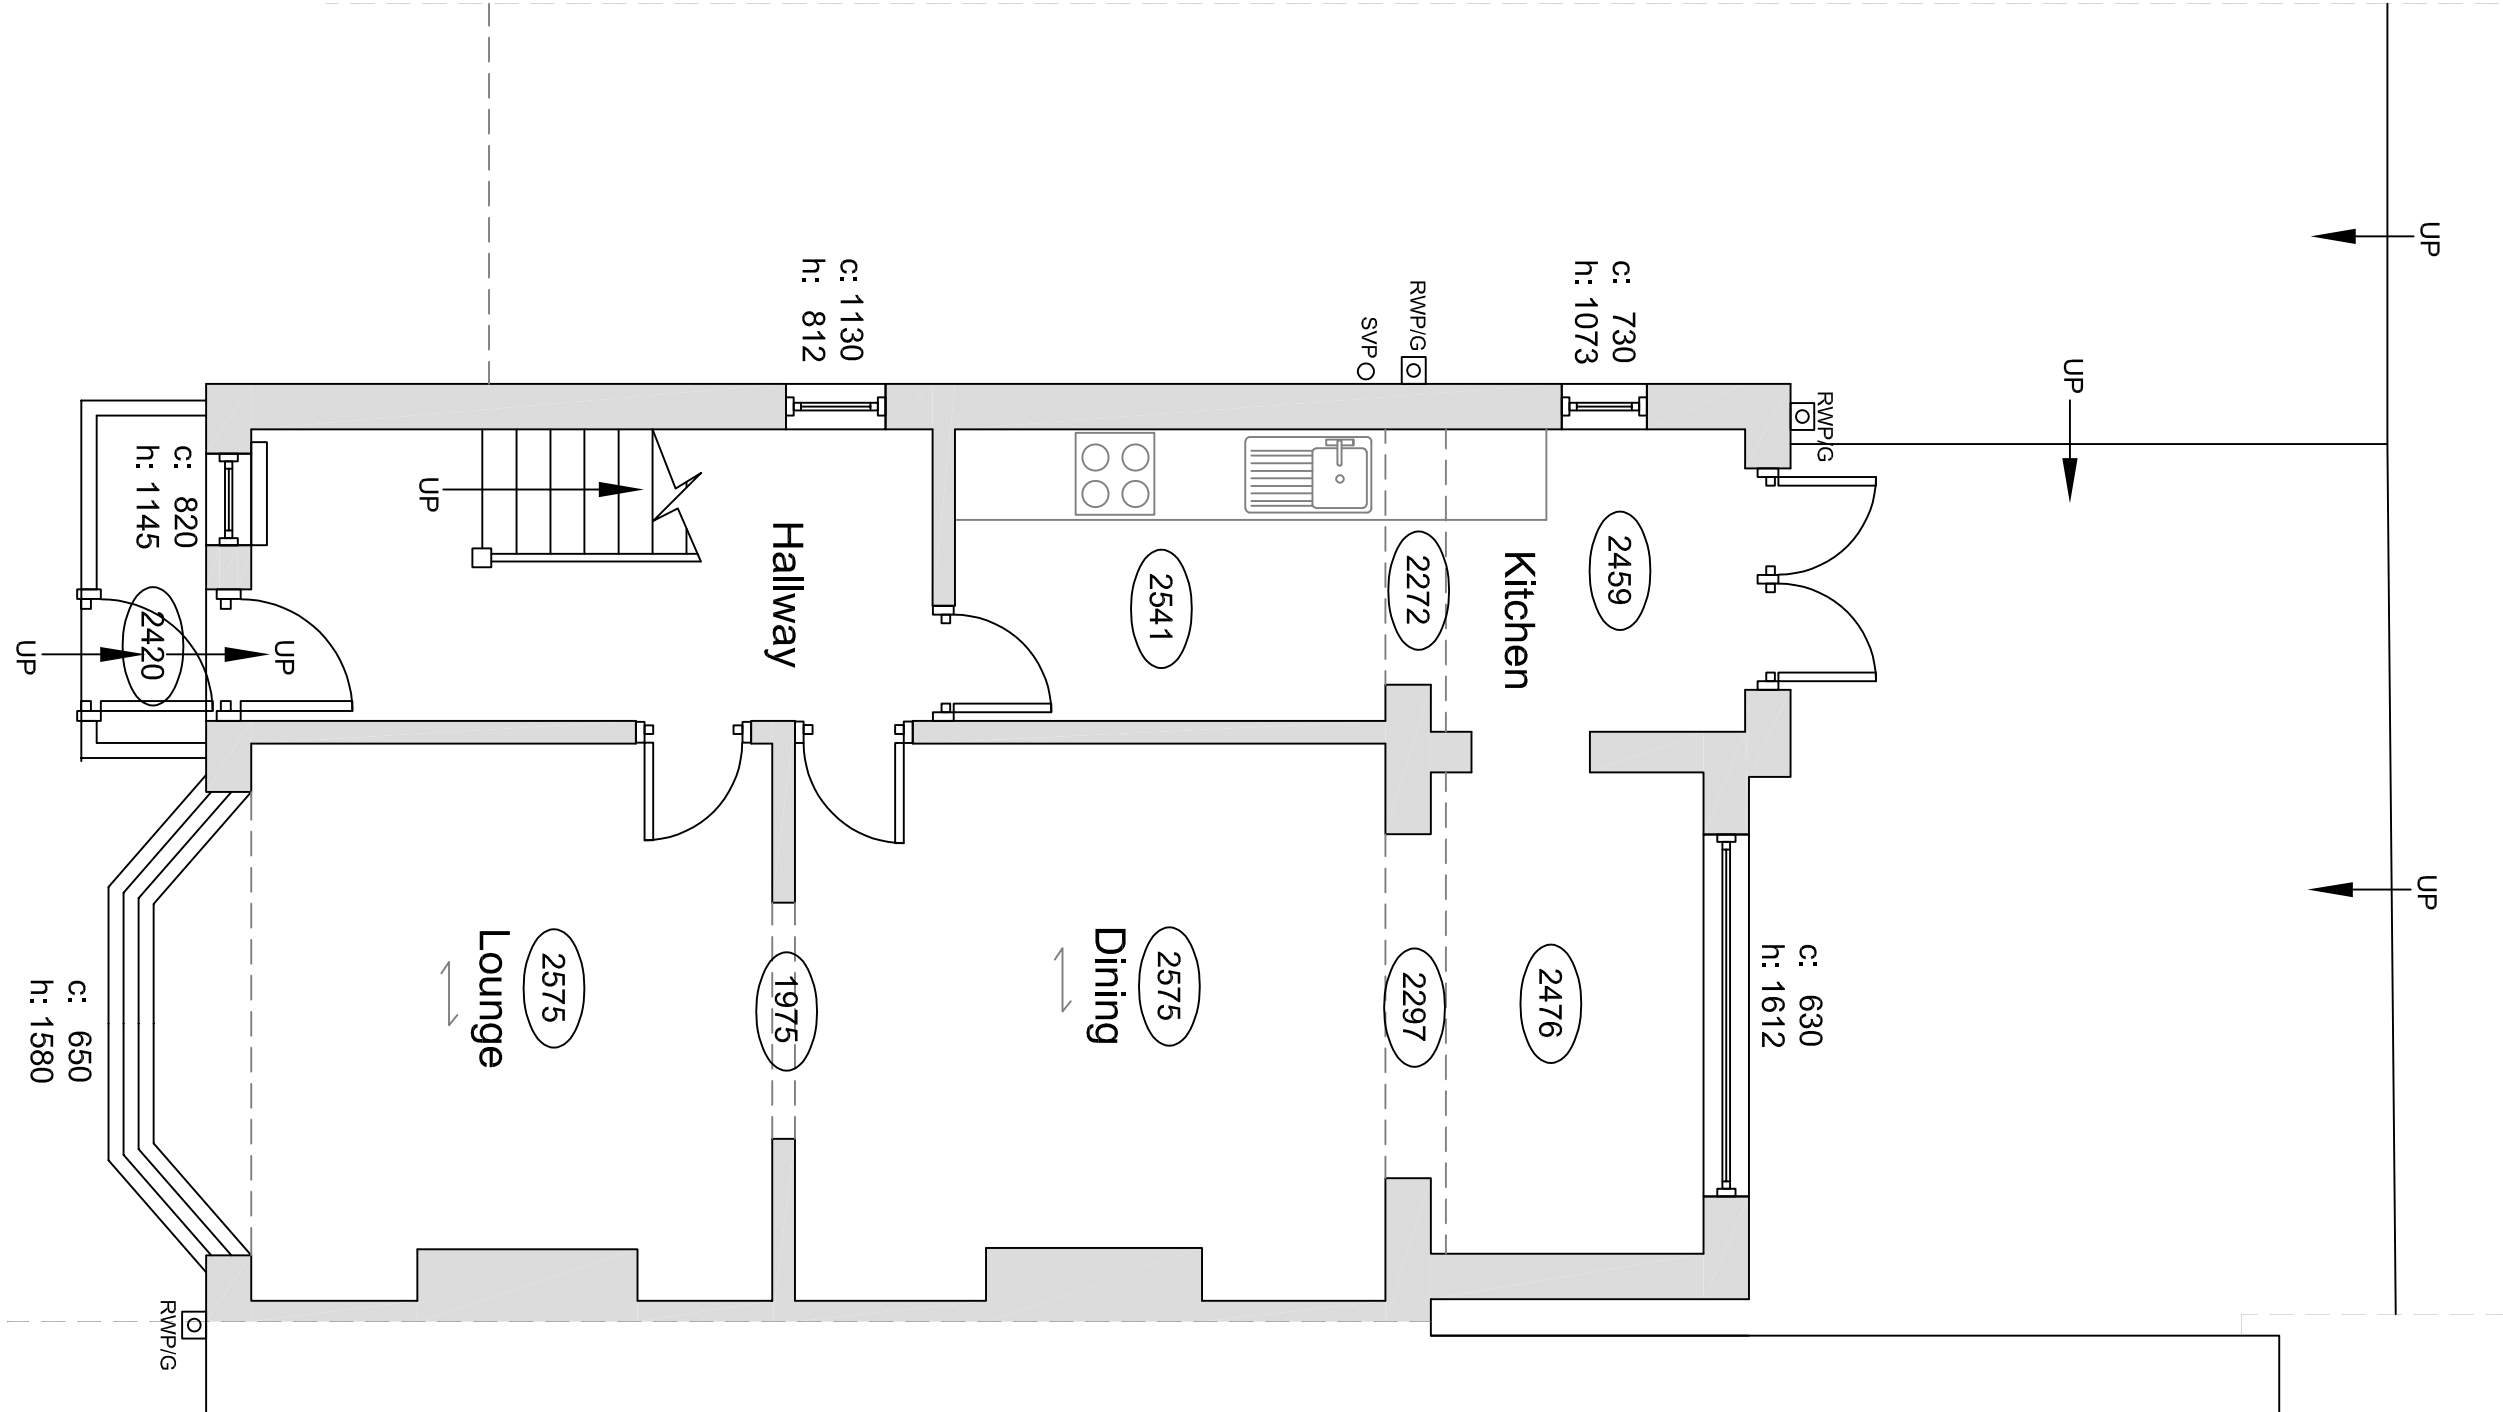

Existing Ground Floor Plan

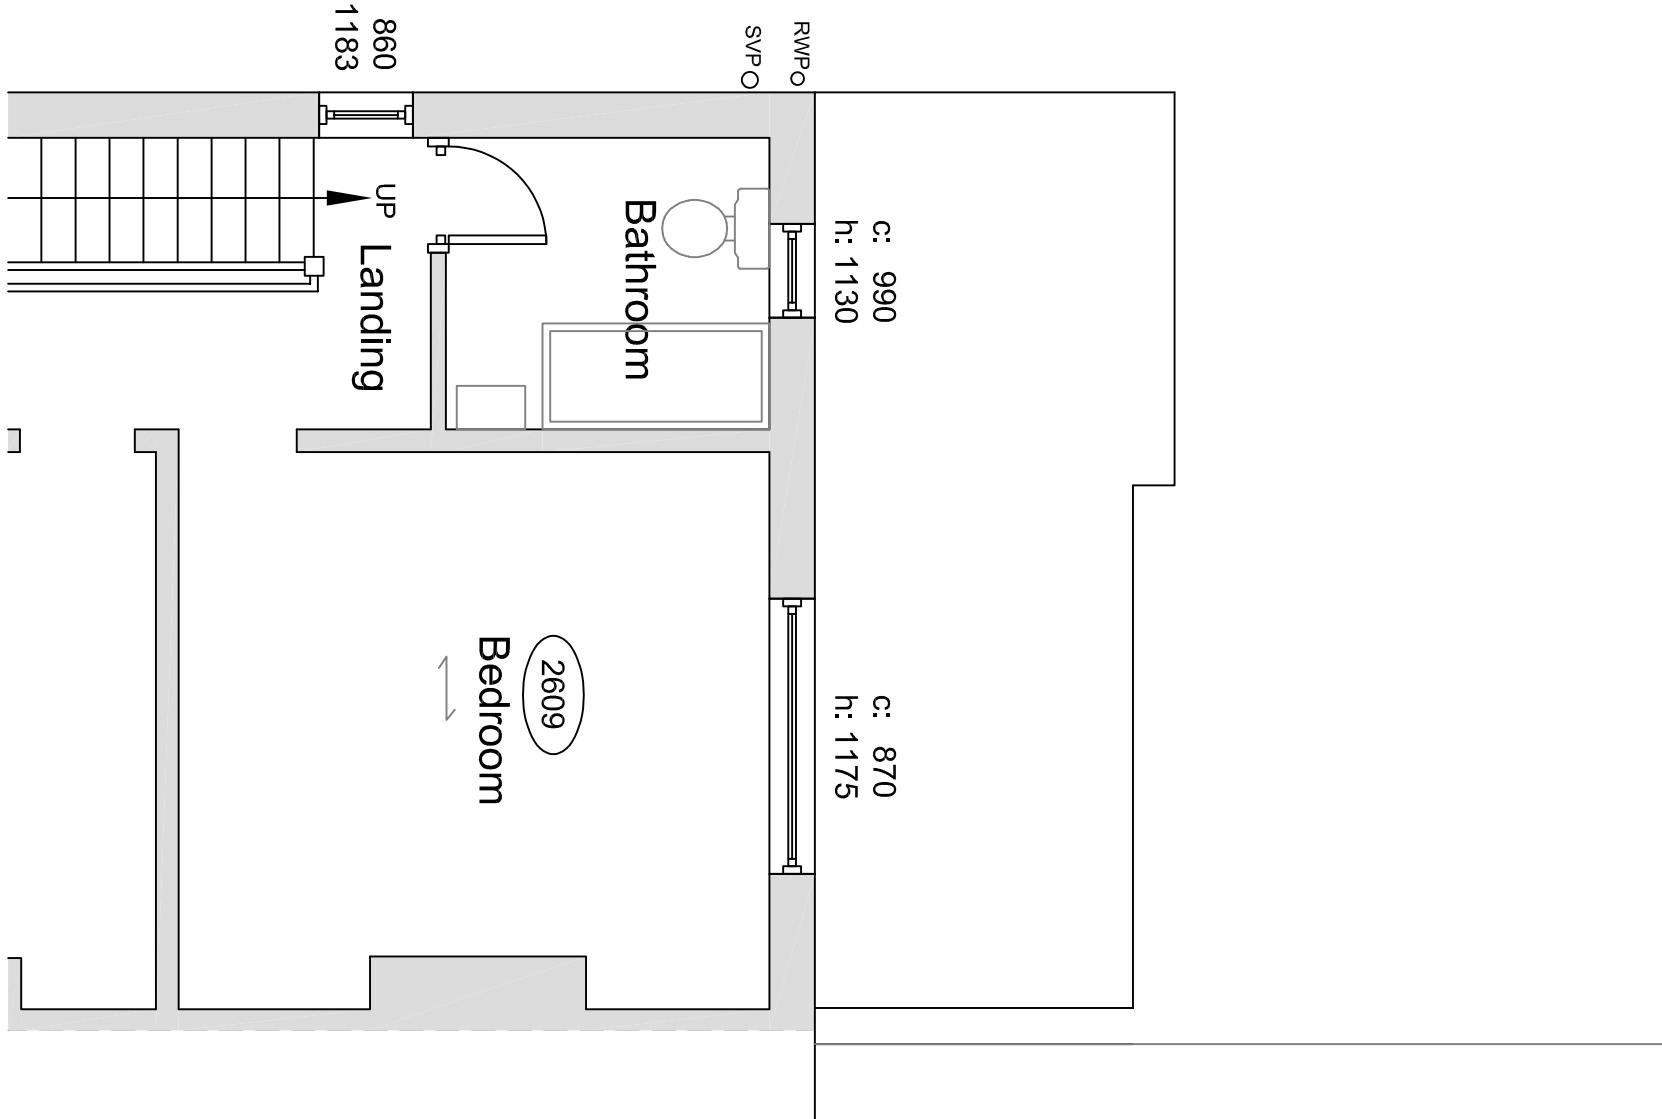

Existing Part First Floor Plan

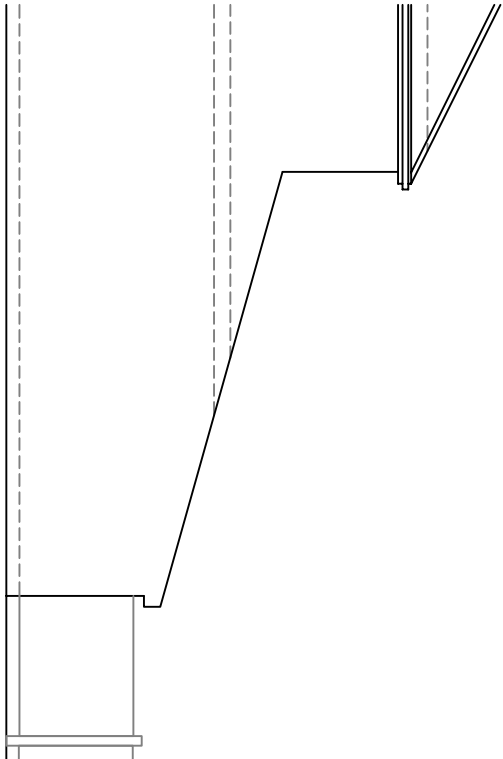

Existing Side Elevation

project:
277 Kings Road
Chorlton
Manchester
M21 0XQ
client:
Ms C Stattham
dwg:
Existing Plans &
Elevations
project no: 890
dwg no: 01
dwg date: 27/04/21
dwg scale: 1:50/100
dwg revision:

4mation architecture
27 Byrnie Avenue
Bramhall
Stockport
SK7 1EU
t: 0161 439 3255

www.4mation-architecture.com

