




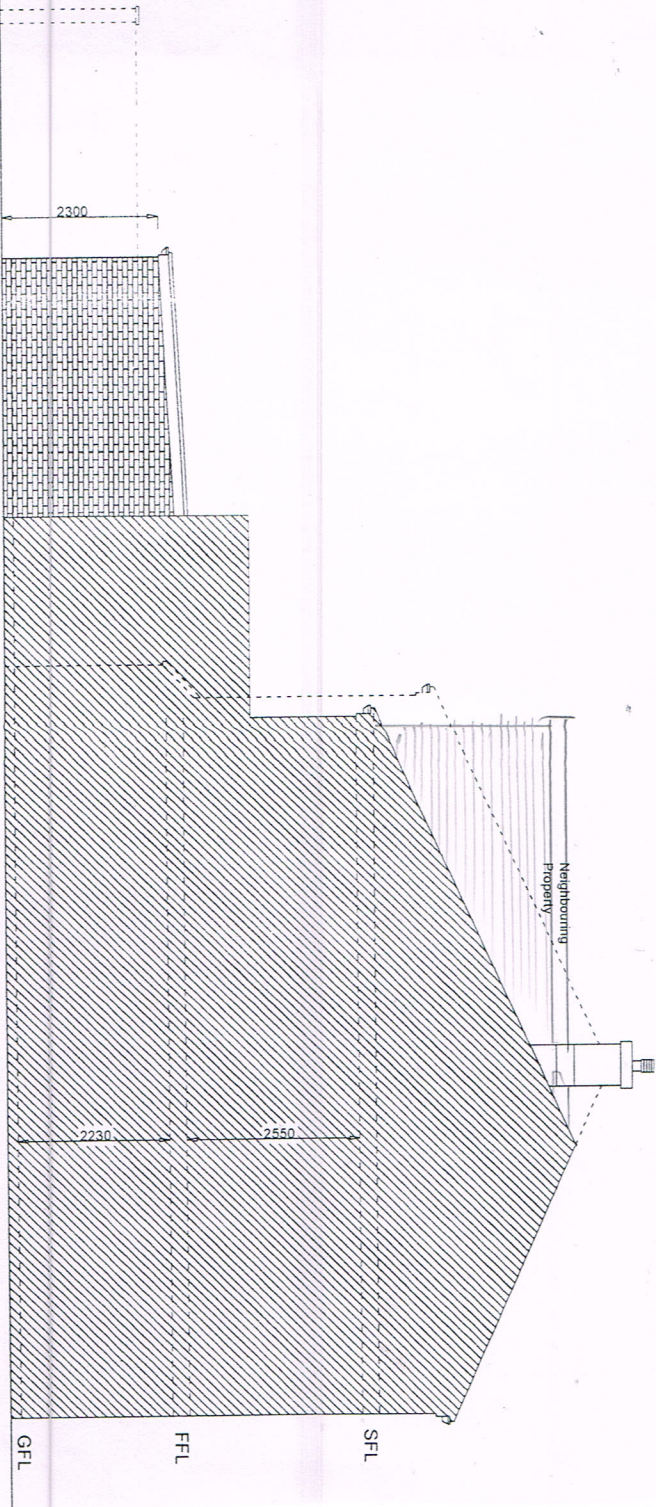


PROPOSED LEFT HAND ELEVATION

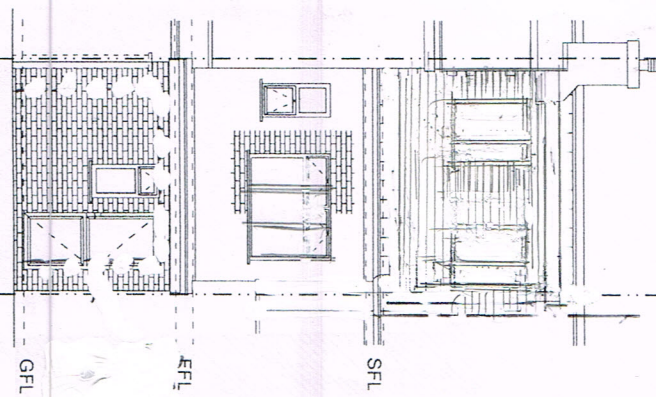

PROPOSED REAR ELEVATION

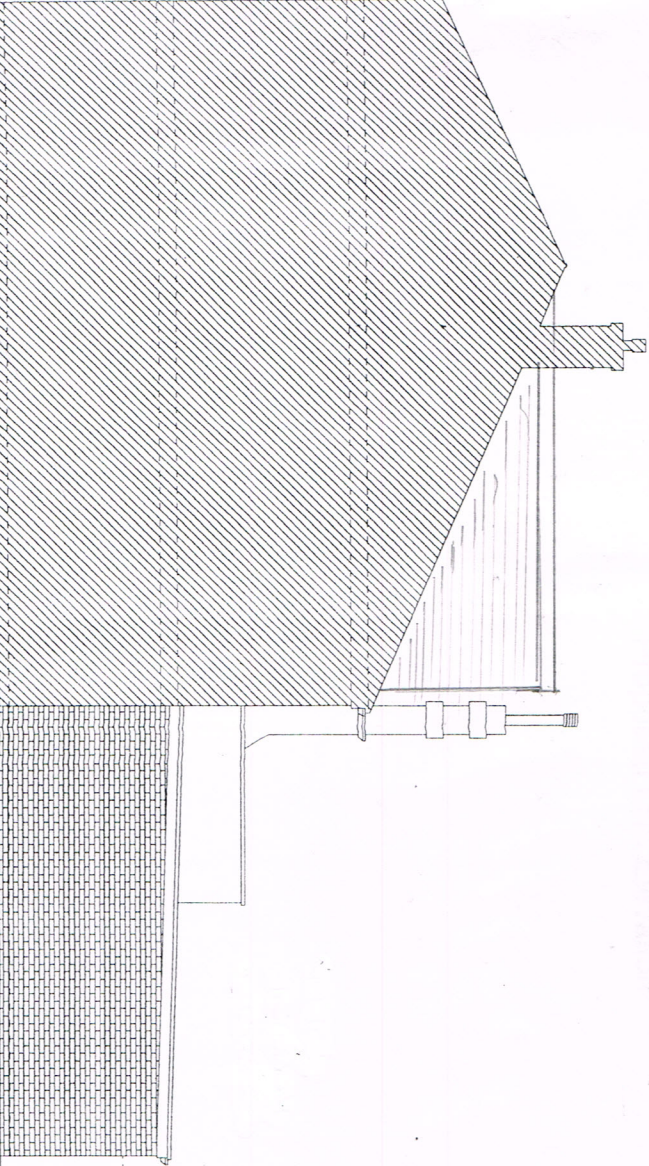

PROPOSED RIGHT HAND ELEVATION

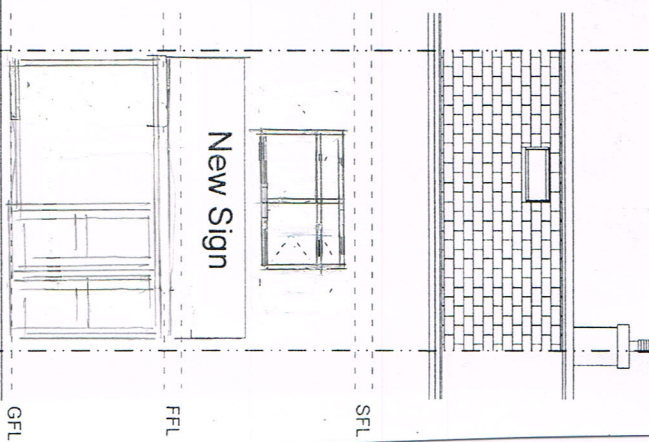

PROPOSED FRONT ELEVATION

PROPOSED ELEVATIONS.

711 STOCKPORT ROAD
WINDYBARN W10 2AG.

Scale 1:100 & A4.

NOA 244/20/02434DE