
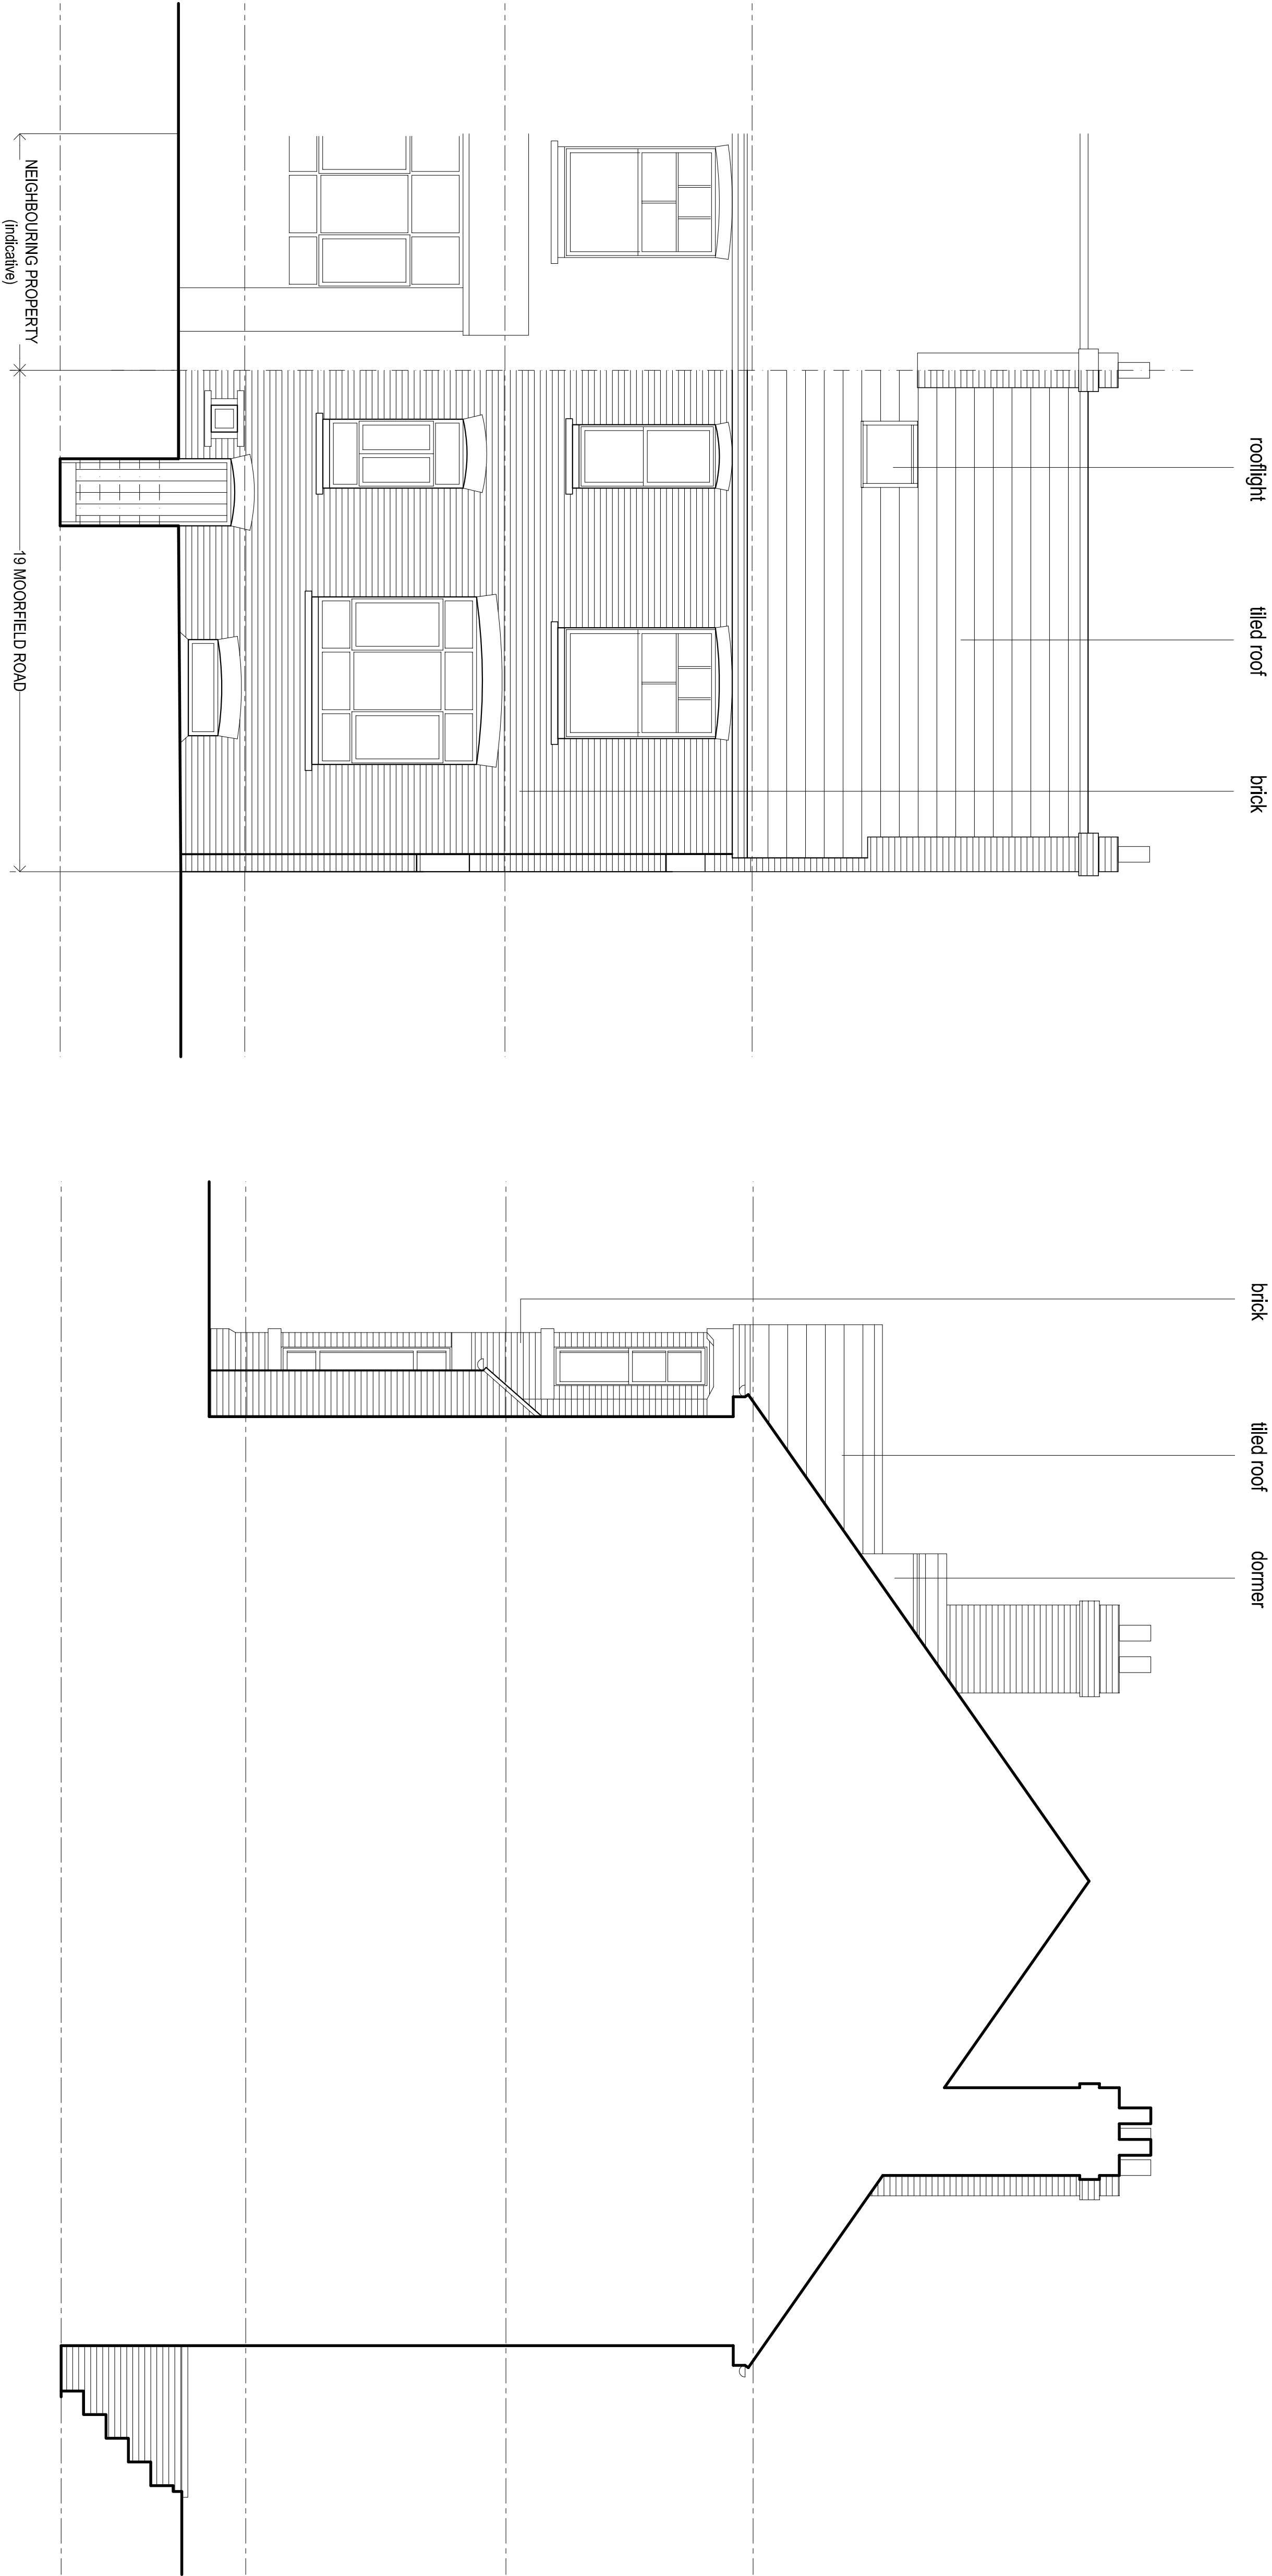


- NOTES
- Design & drawings are copyright of Hive Architects Studio Ltd, and written permission must be obtained before duplication
 - Do not scale from drawing or derive dimensions from digital forms
 - All dimensions are to be checked before commencing work or placing orders
 - Any discrepancy found between information herein and that given elsewhere or found on site shall be reported in writing to the architect immediately

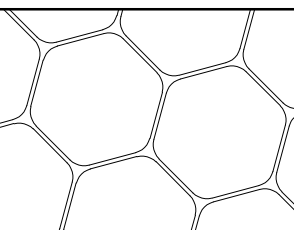

EXISTING REAR ELEVATION 1:50

EXISTING NORTH EAST SIDE SECTIONAL ELEVATION 1:50

	Project	Hive Architects Studio Ltd. Beck House, 77a King Street, Knutsford, WA16 6DX T: 01565 748050 E: hello@hivearchitects.co.uk W: www.hivearchitects.co.uk Registered in England: 07351986		
	Project Ref	225-01		
	Drawing Title	Existing Elevations		
	Drawing no.	06		
	Scale	STATED @ A1		
Date	28/01/2021			
Drawn	VG			
Stage	Planning			
Revision				