



NOTES

Drawings are to be used for obtaining planning permission & building regulations approval only. All measurements to be checked on site. Approved drawings are to be read in conjunction with the written specification. Any discrepancies within the project documentation are to be reported to this Practice for resolution.
© AG Architectural Solutions Ltd.
Note that the 'Party Wall etc. Act 1996' should be considered prior to the commencement of work.

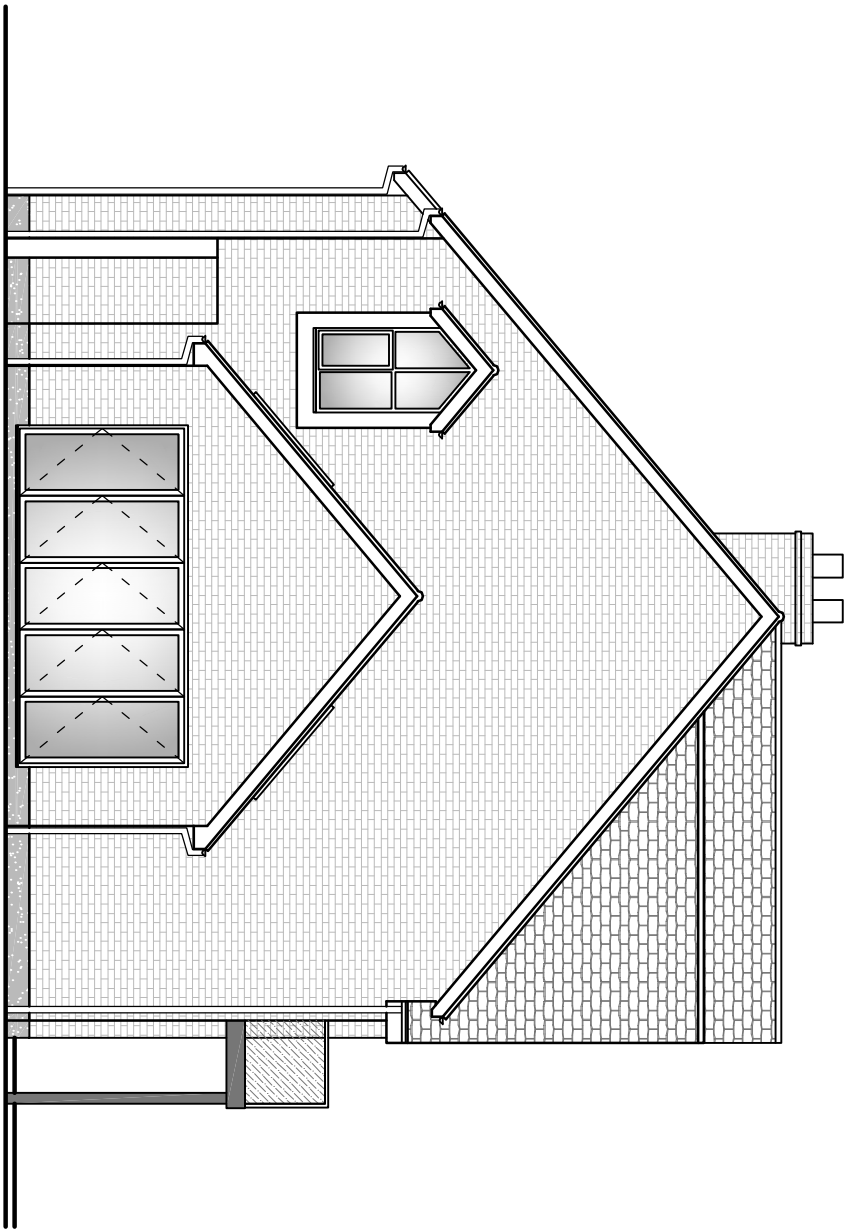


Side Elevation as Proposed

Scale - 1:100

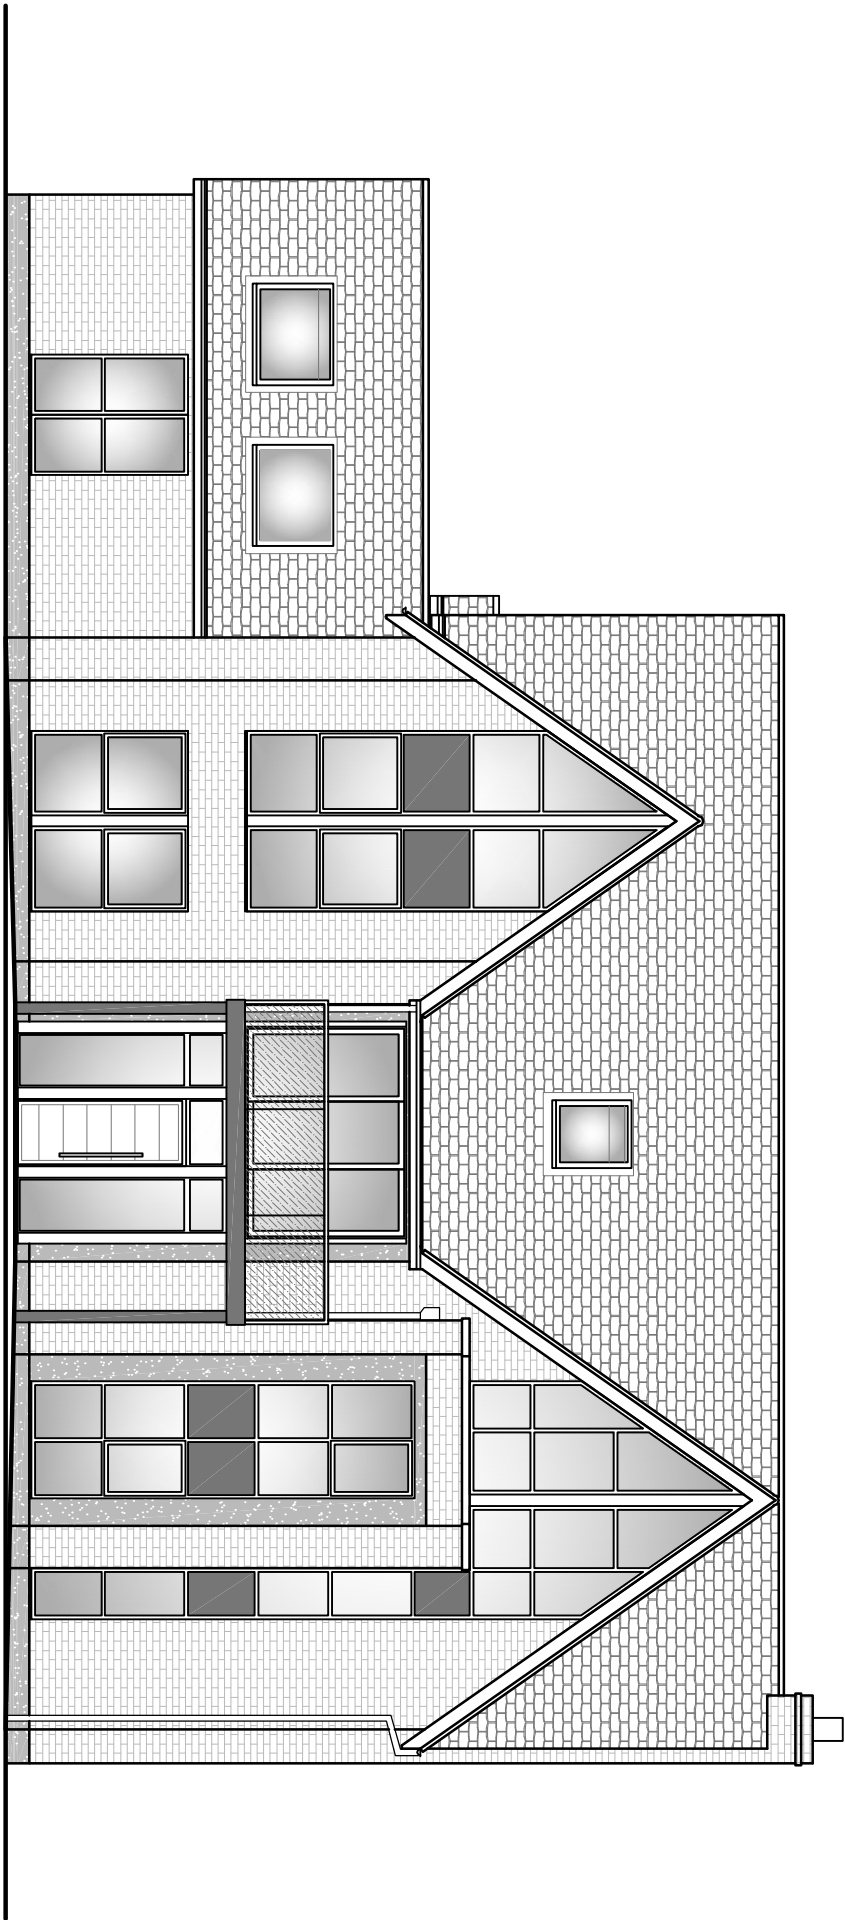


Front Elevation as Proposed

Scale - 1:100

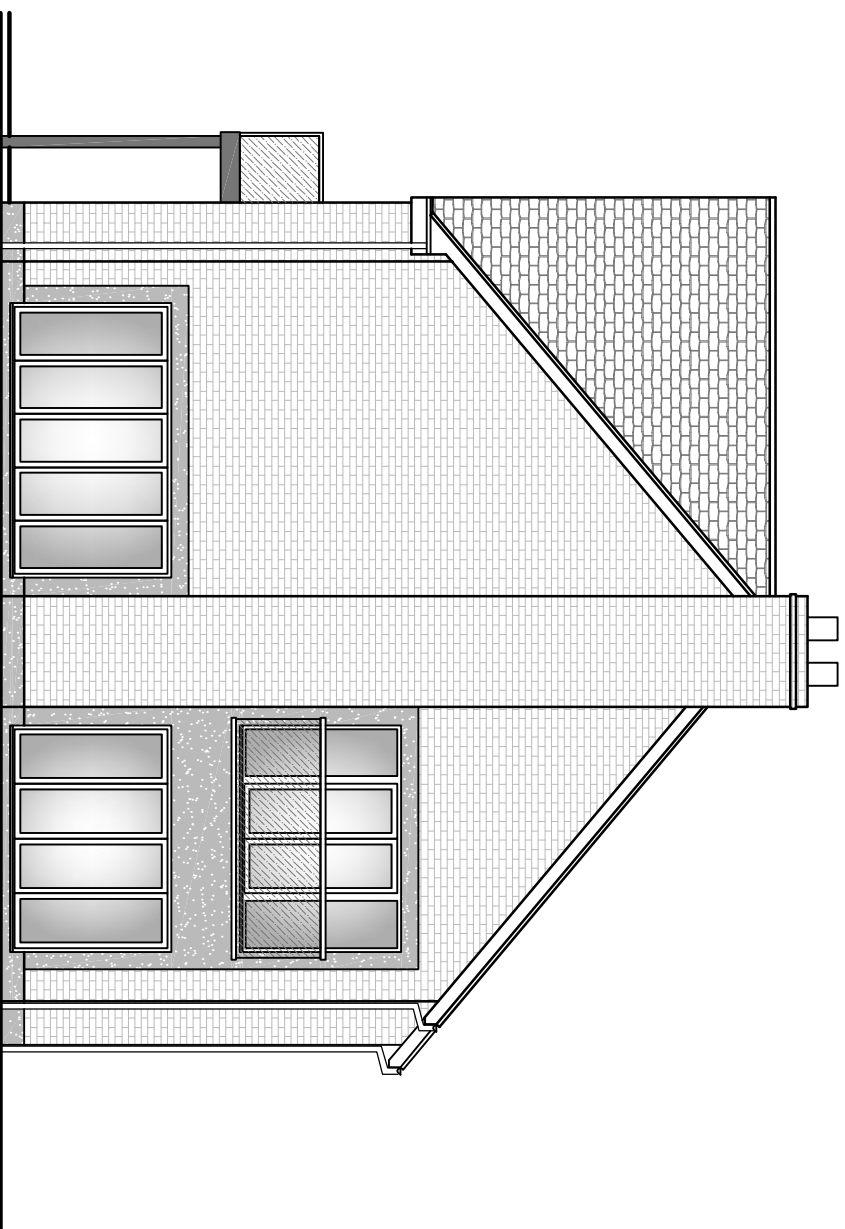

Side Elevation as Proposed

Scale - 1:100

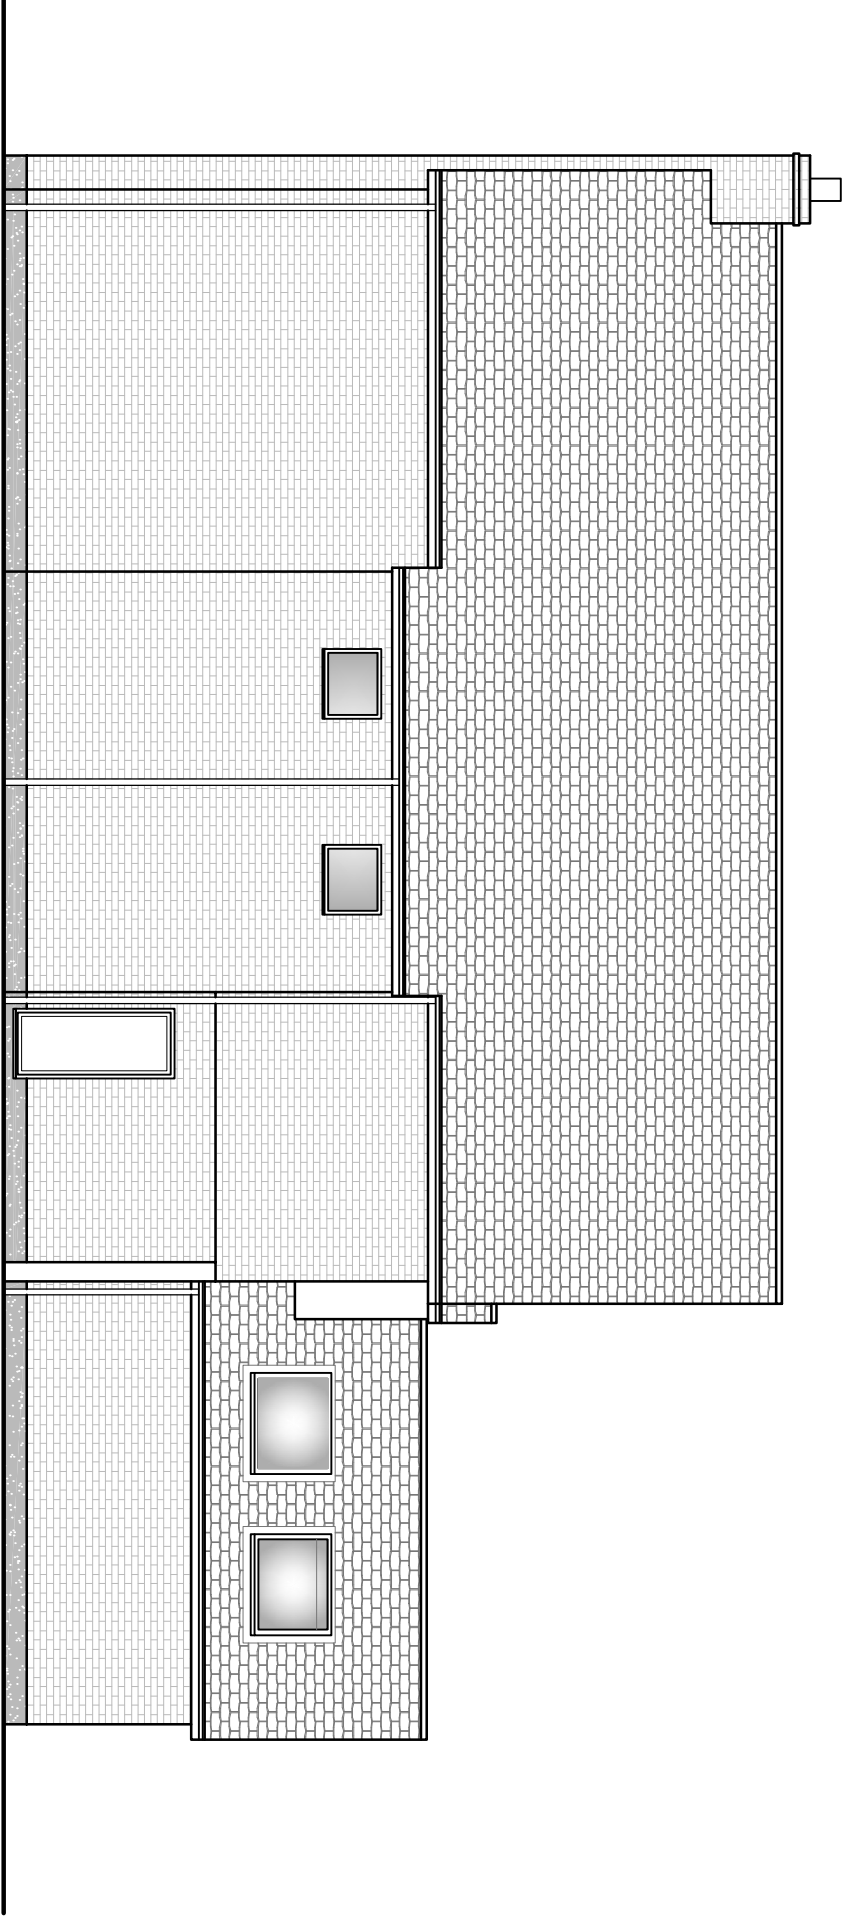

Rear Elevation as Proposed

Scale - 1:100


REVISIONS

Revision A : April 2021
Minor alterations as per client instruction.

AG Architectural
Solutions

19 Hillbrook Road, Offerton, Stockport, SK1 4LW
0161 355 5880
enquiries@ag-solutions.co.uk

Mr. & Mrs Mohammed
2 Turnstone Avenue
Didsbury
Manchester
M20 2FN

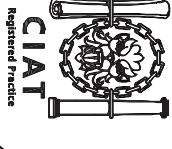

PROJECT: Front Balcony & Garage Conversion

DRAWING: Elevations as Proposed

DRAWING NO.: 2021.14.PBA

DATE: March 2021

SHEET
6

SCALE
1:100 @ A2

