
 
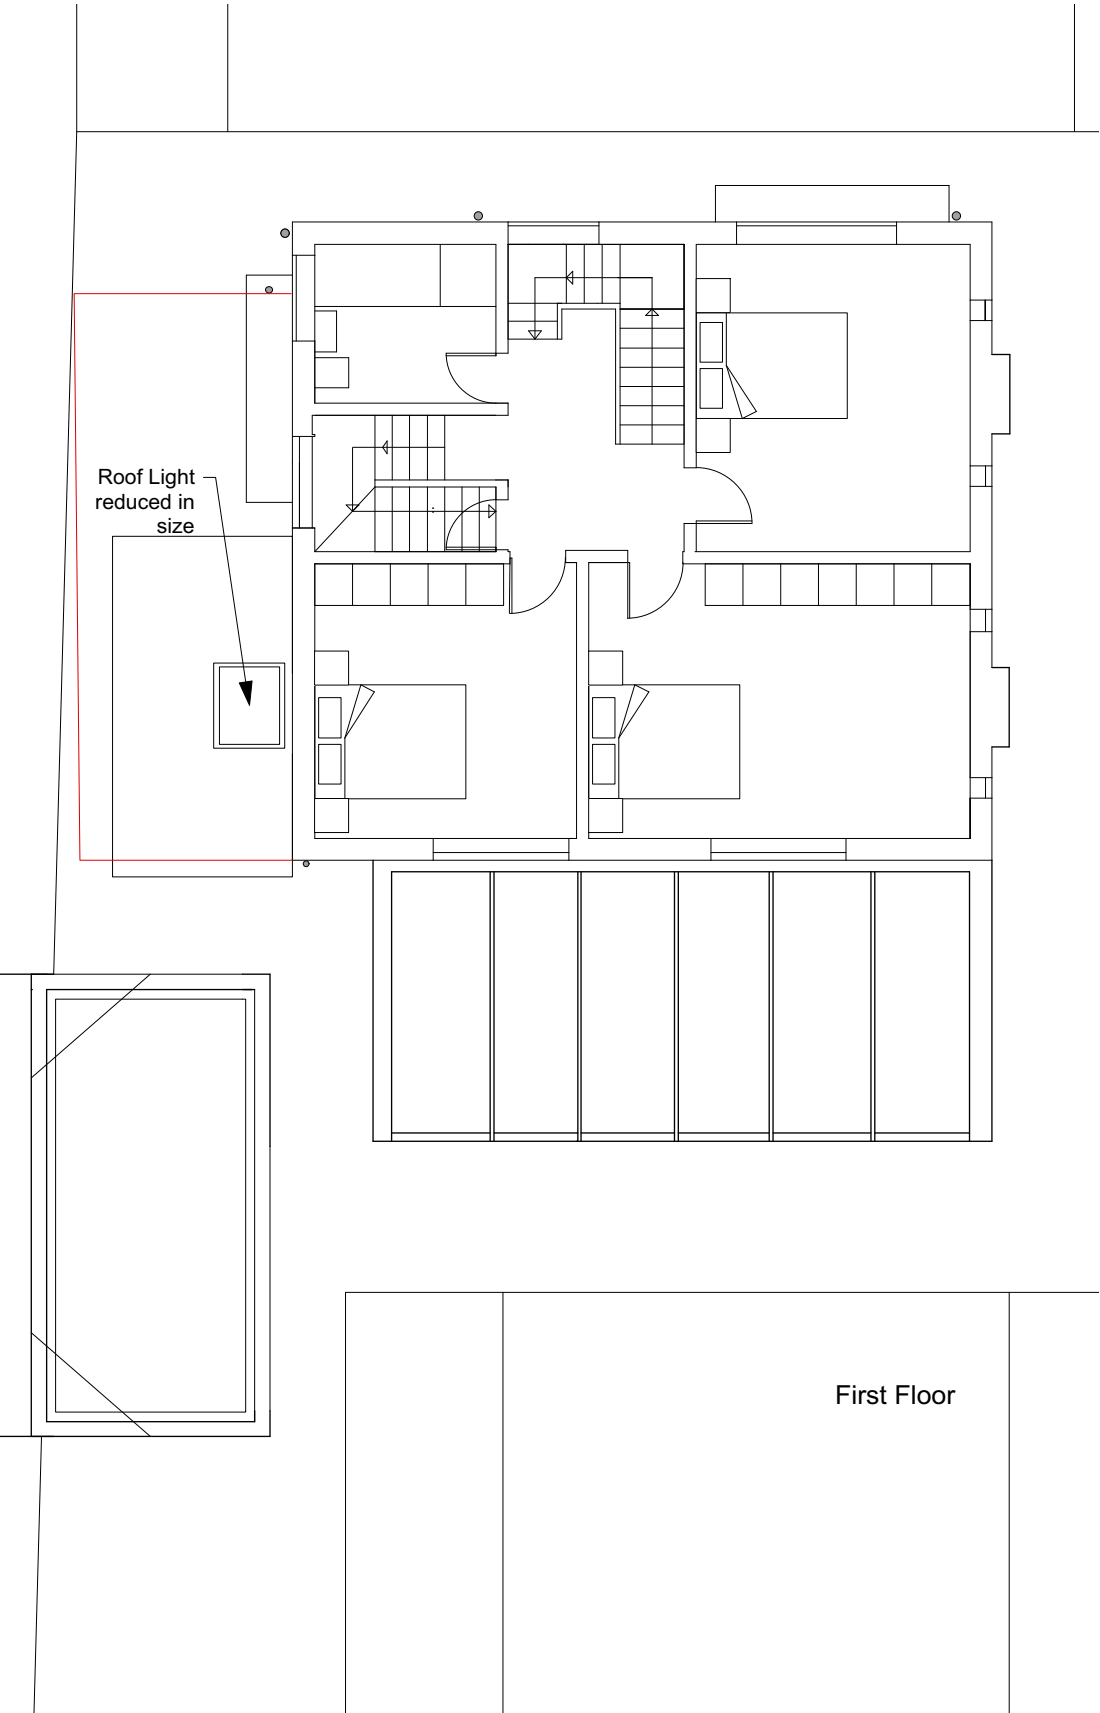


NOTE: The purpose of these drawings is to form the basis of discussions and establish the principles of investigation & development. Layout & dimensions indicative only. A full measured survey has not been undertaken. Further details will be provided as appropriate at application stages.

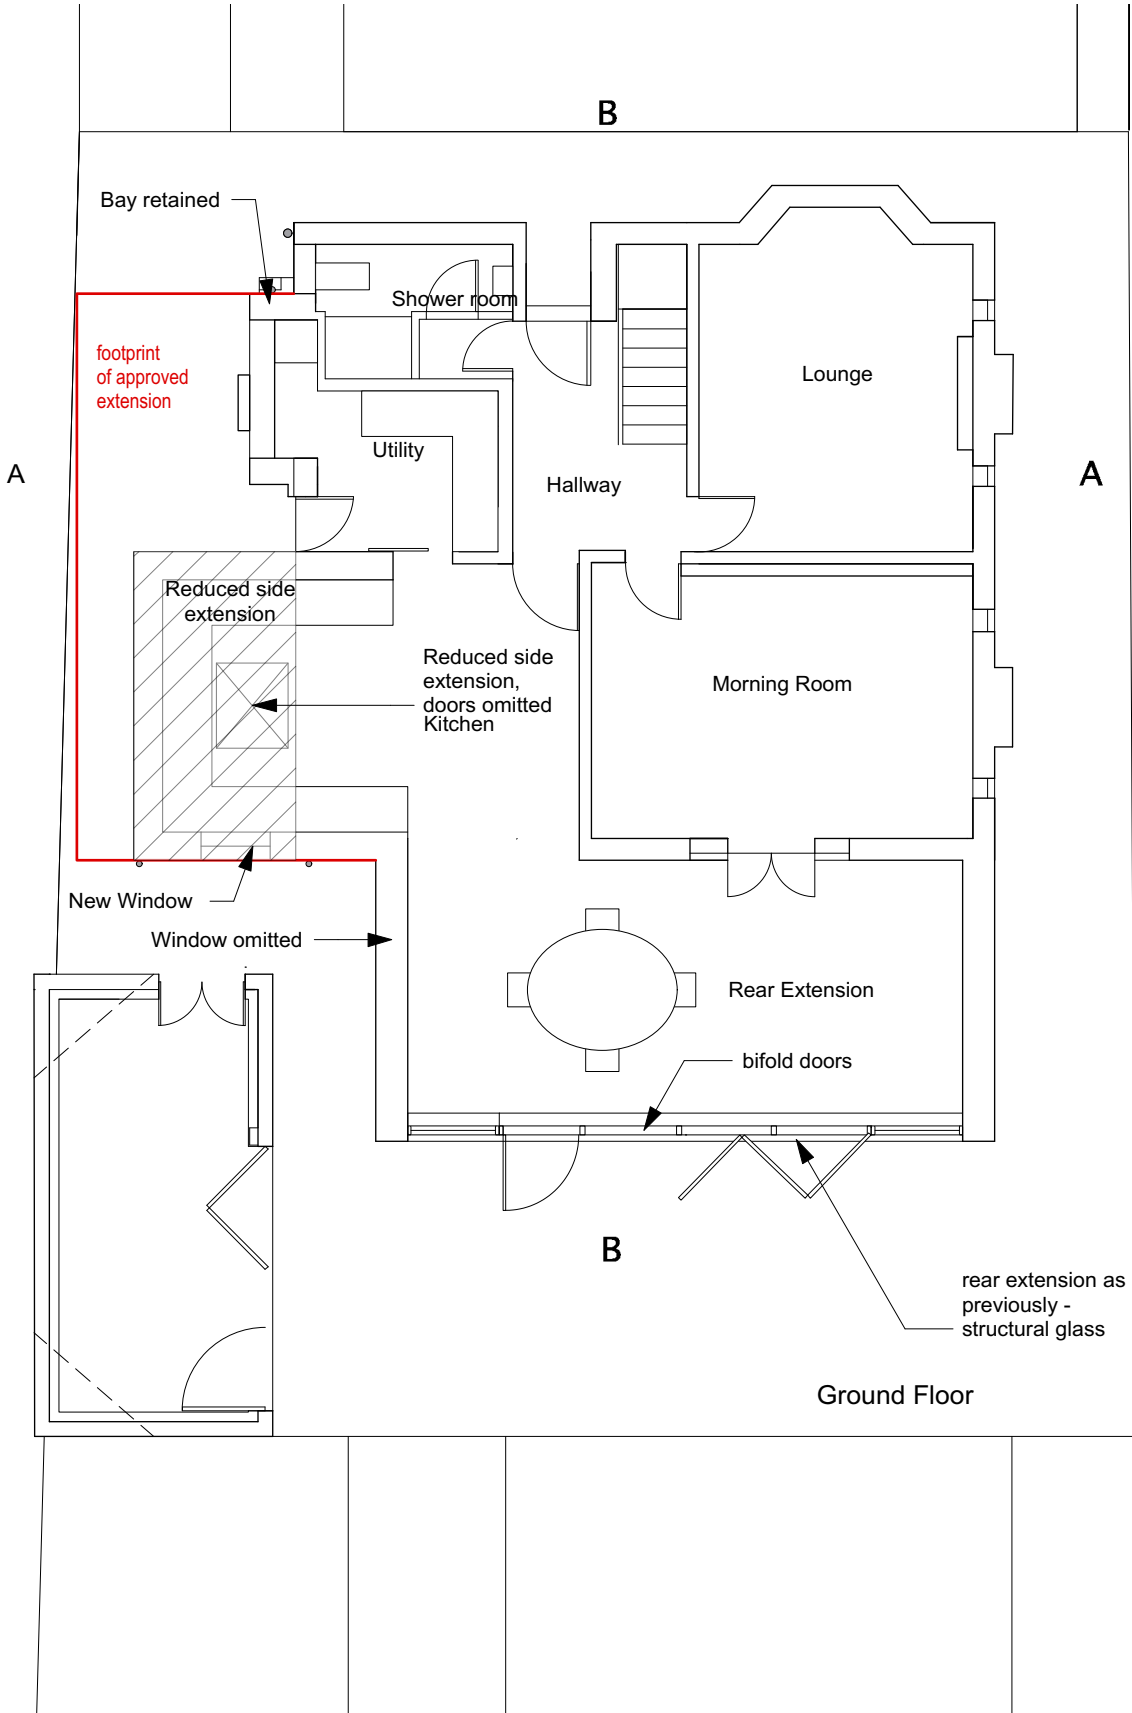

A	16.04.21	JLS	Extension reduced, bay retained.
Rev.:	Date:	Dr. By:	Revisions:

PLANNING			
----------	--	--	--

			
Loop Systems Limited			
Stretford Public Hall, Chester Road, Manchester, M32 0LG			
Tel: 0161 839 9613			
Email: info@loopsystems.co.uk		Web: www.loopsystems.co.uk	


Project ref:	Title:
317	Armstrong House

Drawing Title:					
Proposed Floor Plans - Garage					




Scale:	Size:	Date:	Original by:	Drawing no.:	Rev.:
1:100	A3	NOV 19	AS	010	A

Subject to all local authority & statutory approvals.
Do not scale from drawing. Work to figured dimensions.
Check all dimensions on site. In the event of any discrepancy refer query to architect.


(C) Copyright

 


NOTE: The purpose of these drawings is to form the basis of discussions and establish the principles of investigation & development. Layout & dimensions indicative only. A full measured survey has not been undertaken. Further details will be provided as appropriate at application stages.

 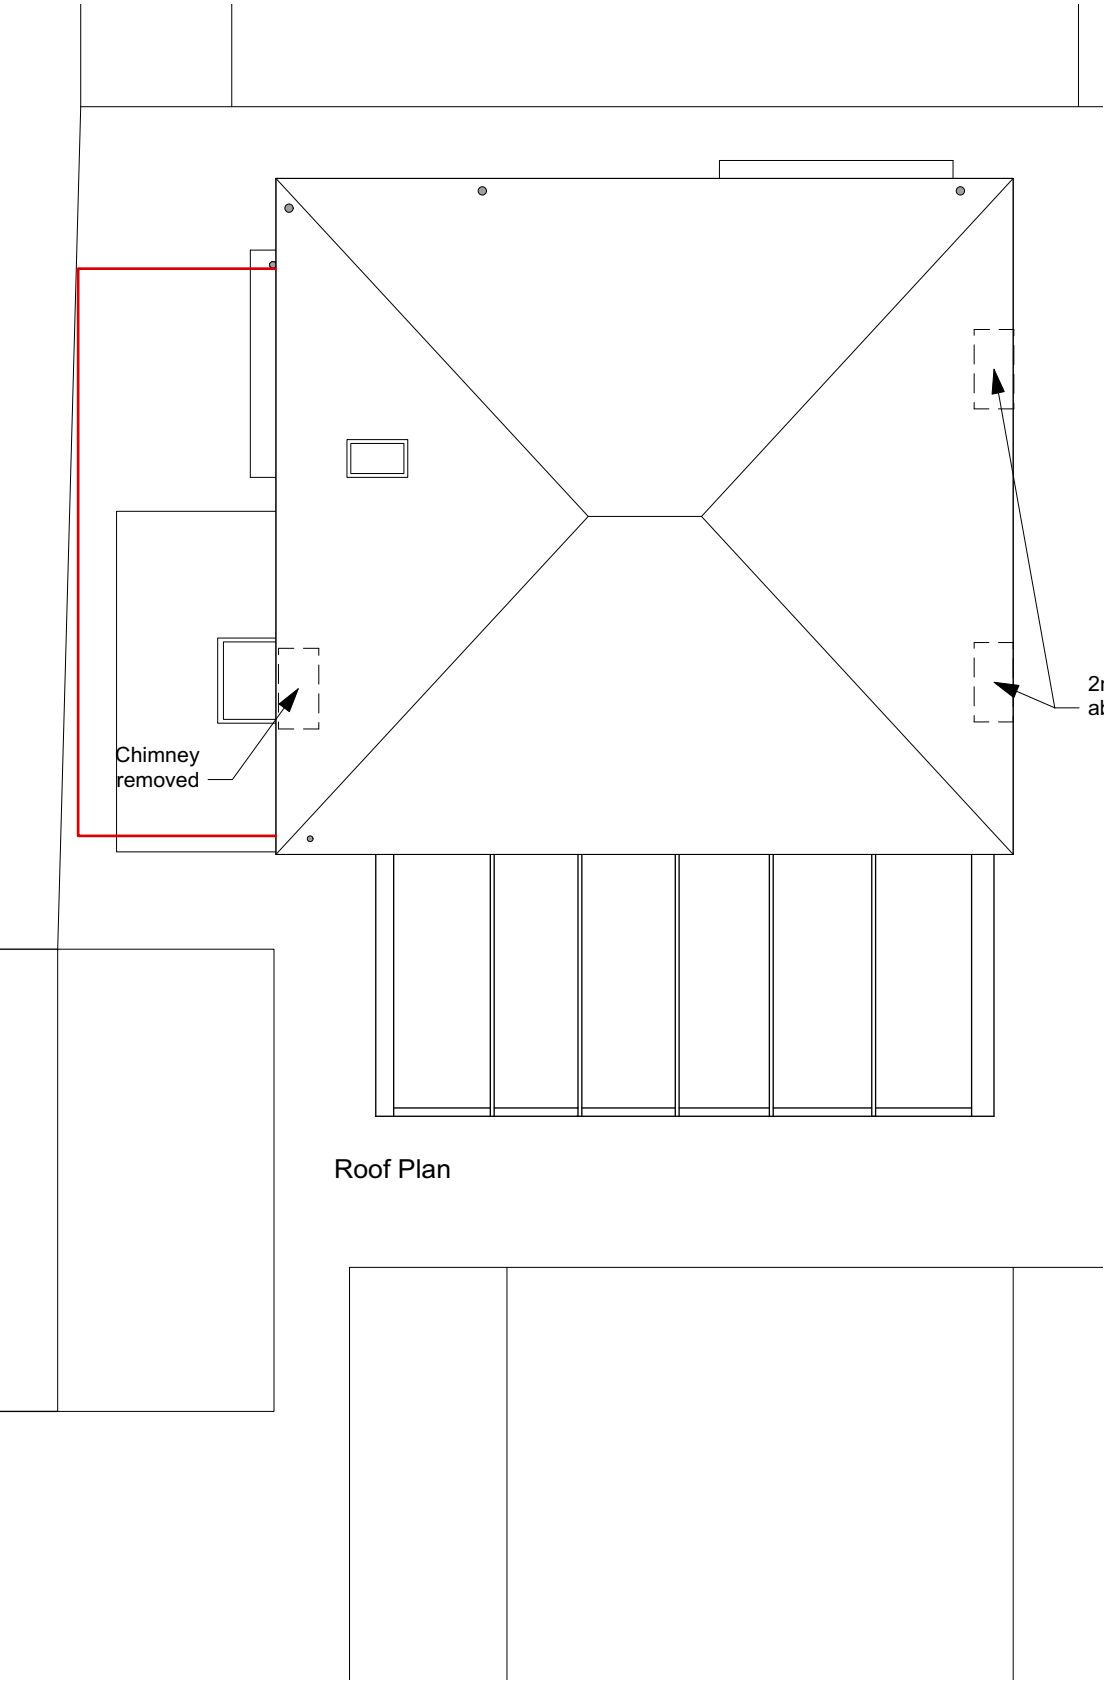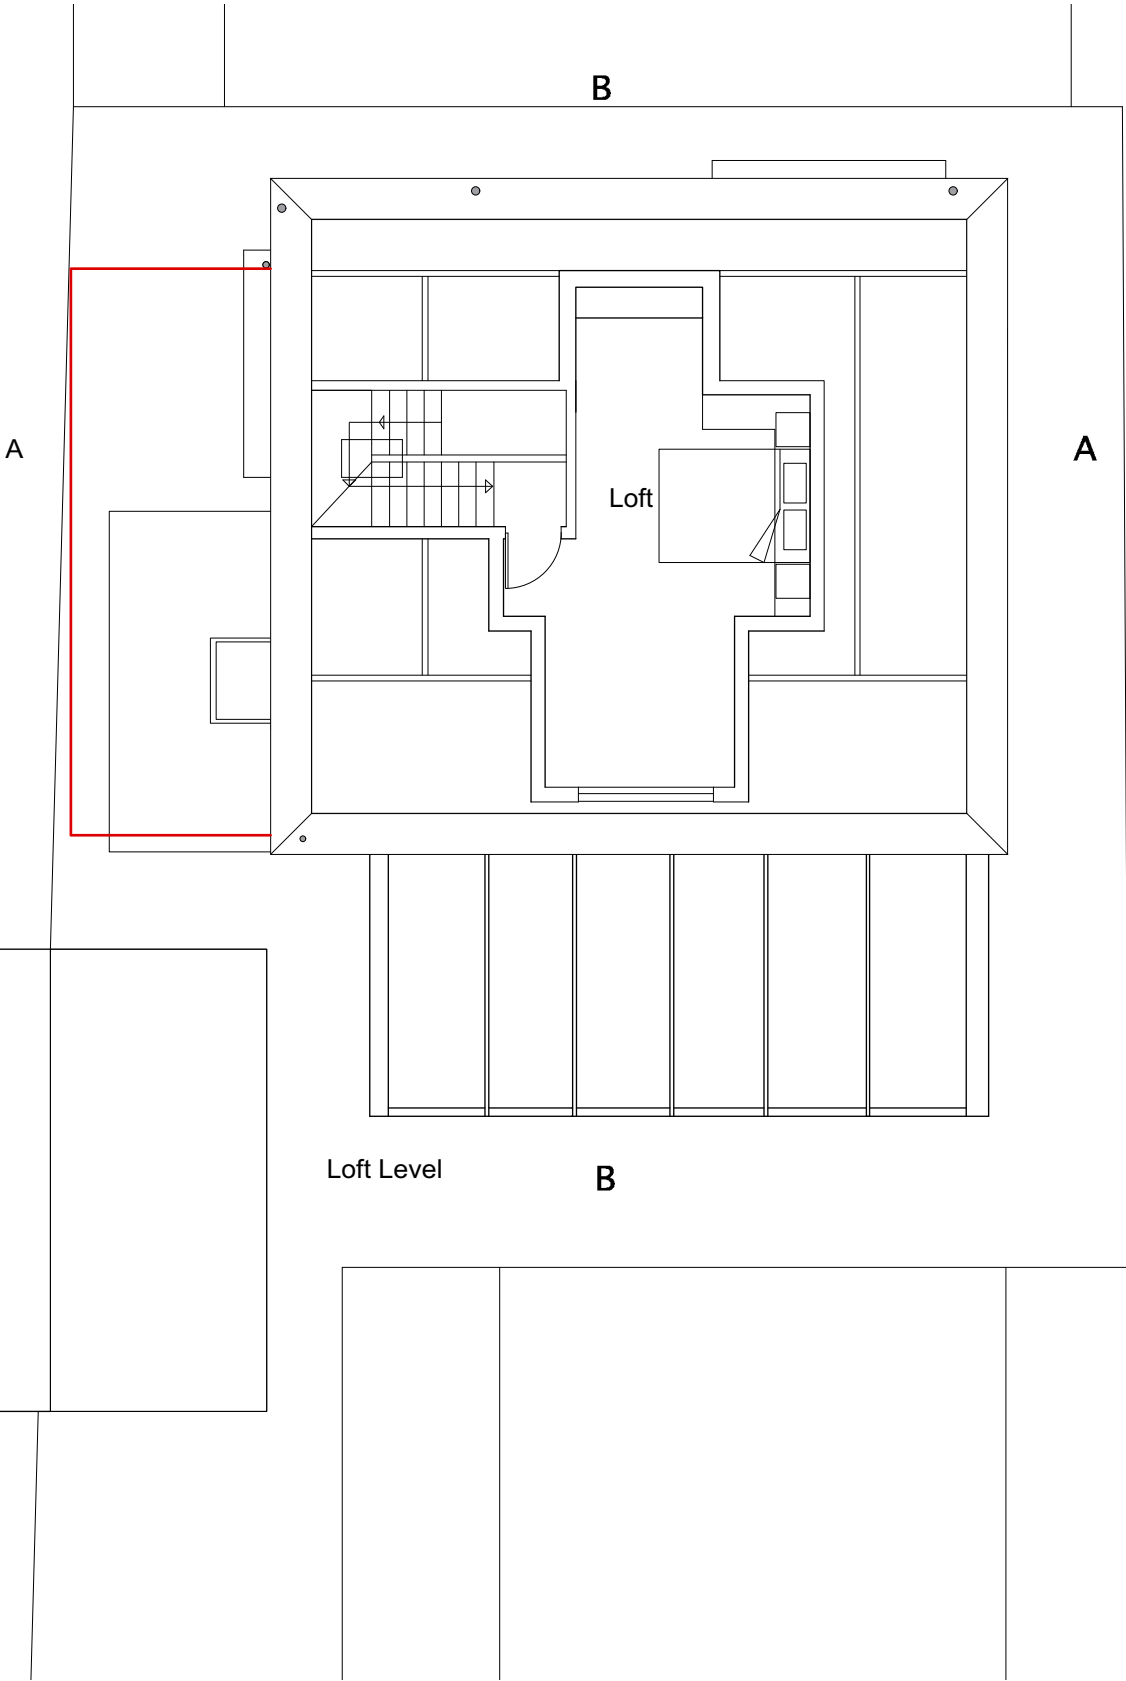


A	16.04.21	JLS	Chimneys removed.		
Rev.:	Date:	Dr. By:	Revisions:		
PLANNING					
 Loop Systems Limited Stretford Public Hall, Chester Road, Manchester, M32 0LG Tel: 0161 839 9613 Email: info@loopsystems.co.uk Web: www.loopsystems.co.uk					
Project ref:	Title:				
317	Armstrong House				
Drawing Title:					
Proposed Floor Plans					
Scale:	Size:	Date:	Original by:	Drawing no.:	Rev.:
1:100	A3	NOV 19	AS	011	A
Subject to all local authority & statutory approvals. Do not scale from drawing. Work to figured dimensions. Check all dimensions on site. In the event of any discrepancy refer query to architect.					
(C) Copyright					

 

NOTE: The purpose of these drawings is to form the basis of discussions and establish the principles of investigation & development. Layout & dimensions indicative only. A full measured survey has not been undertaken. Further details will be provided as appropriate at application stages.

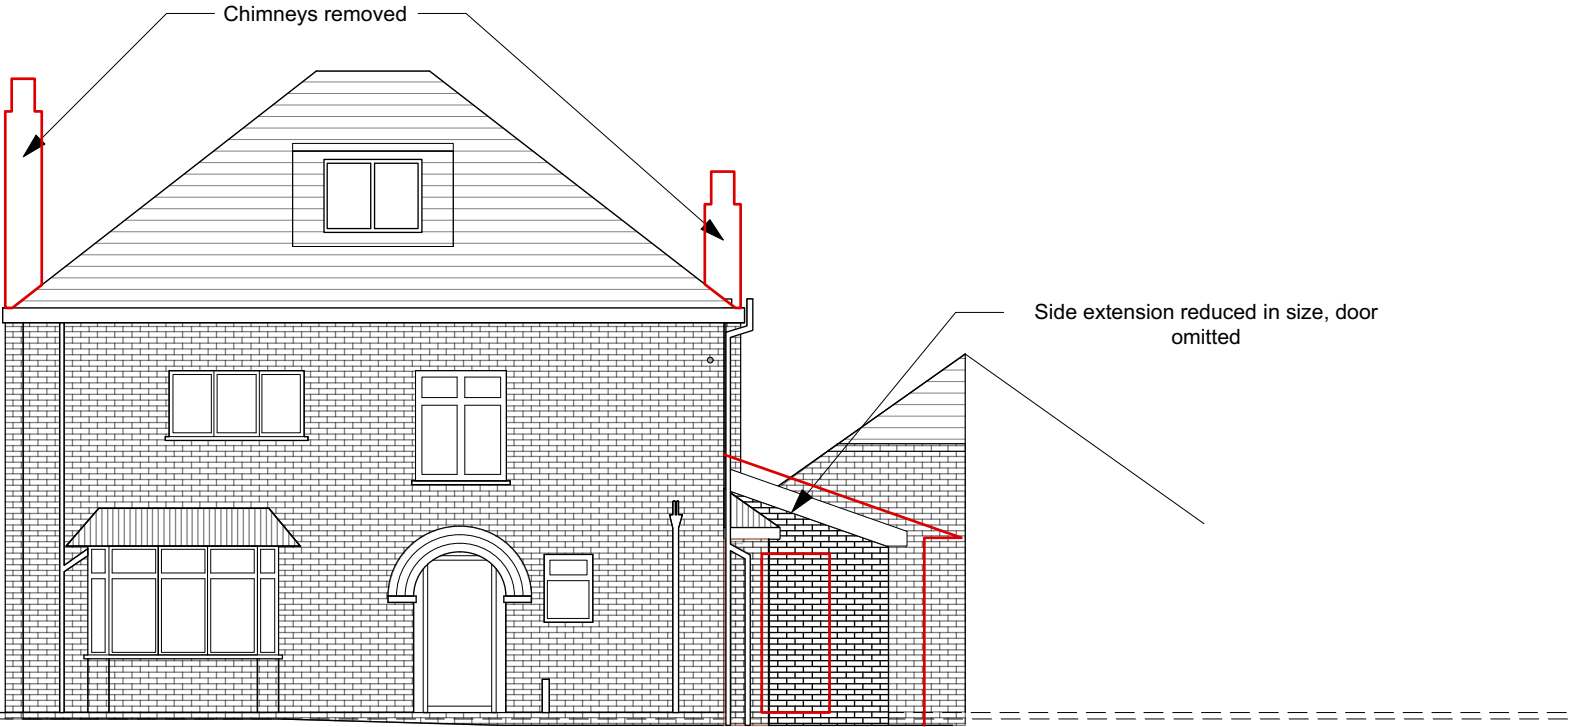

Front Elevation (SOUTH)

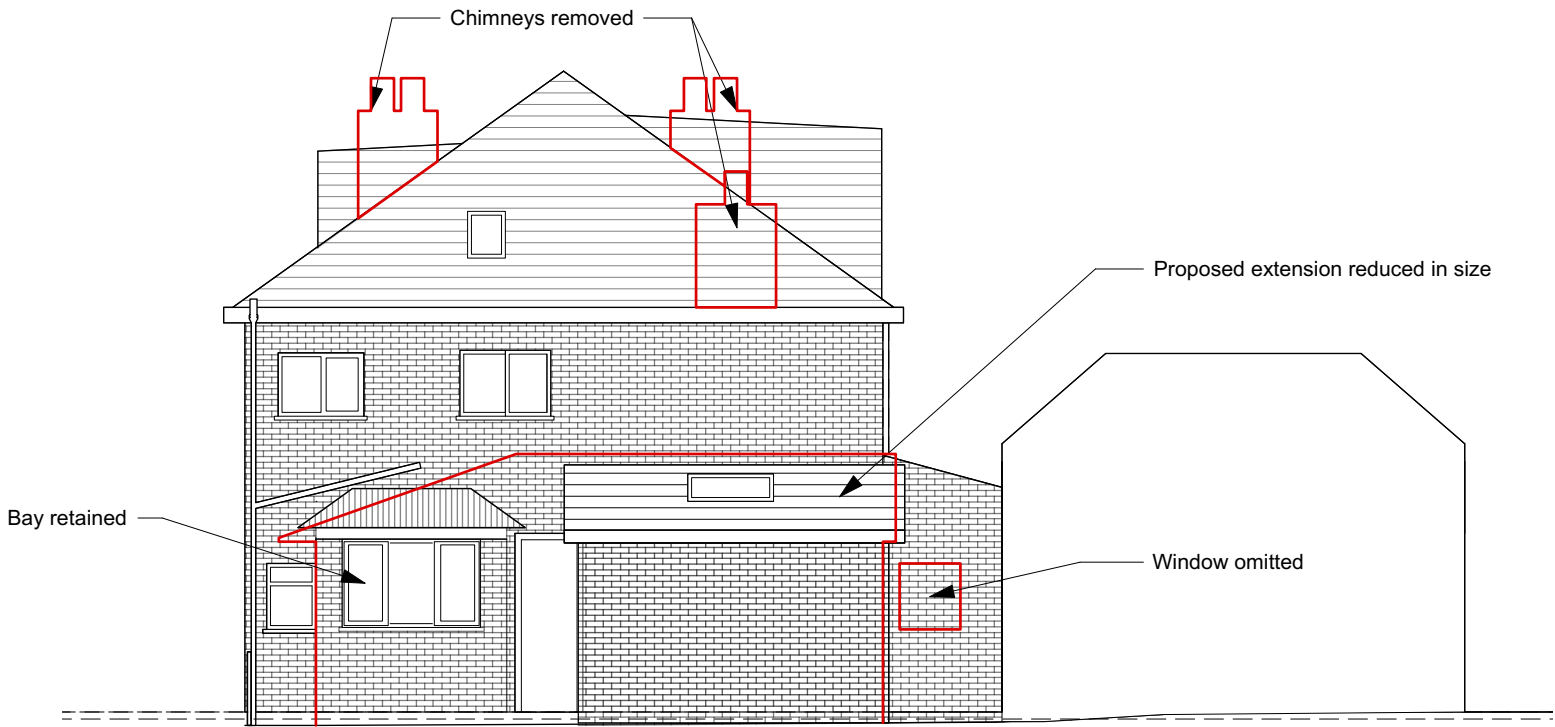

Side Elevation (EAST)

A	16.04.21	JLS	Extension reduced, bay retained, chimneys removed.
Rev.:	Date:	Dr. By:	Revisions:

PLANNING			
----------	--	--	--

				Loop Systems Limited	
Stretford Public Hall, Chester Road, Manchester, M32 0LG					
Tel: 0161 839 9613					
Email: info@loopsystems.co.uk Web: www.loopsystems.co.uk					

Project ref:		Title:			
317		Armstrong House			

Drawing Title:					
----------------	--	--	--	--	--


Proposed Elevations					
---------------------	--	--	--	--	--

Scale:	Size:	Date:	Original by:	Drawing no.:	Rev.:
1:100	A3	NOV 19	AS	012	A


Subject to all local authority & statutory approvals.
Do not scale from drawing. Work to figured dimensions.
Check all dimensions on site. In the event of any discrepancy refer query to architect.

(C) Copyright


(C) Copyright

 


NOTE: The purpose of these drawings is to form the basis of discussions and establish the principles of investigation & development. Layout & dimensions indicative only. A full measured survey has not been undertaken. Further details will be provided as appropriate at application stages.

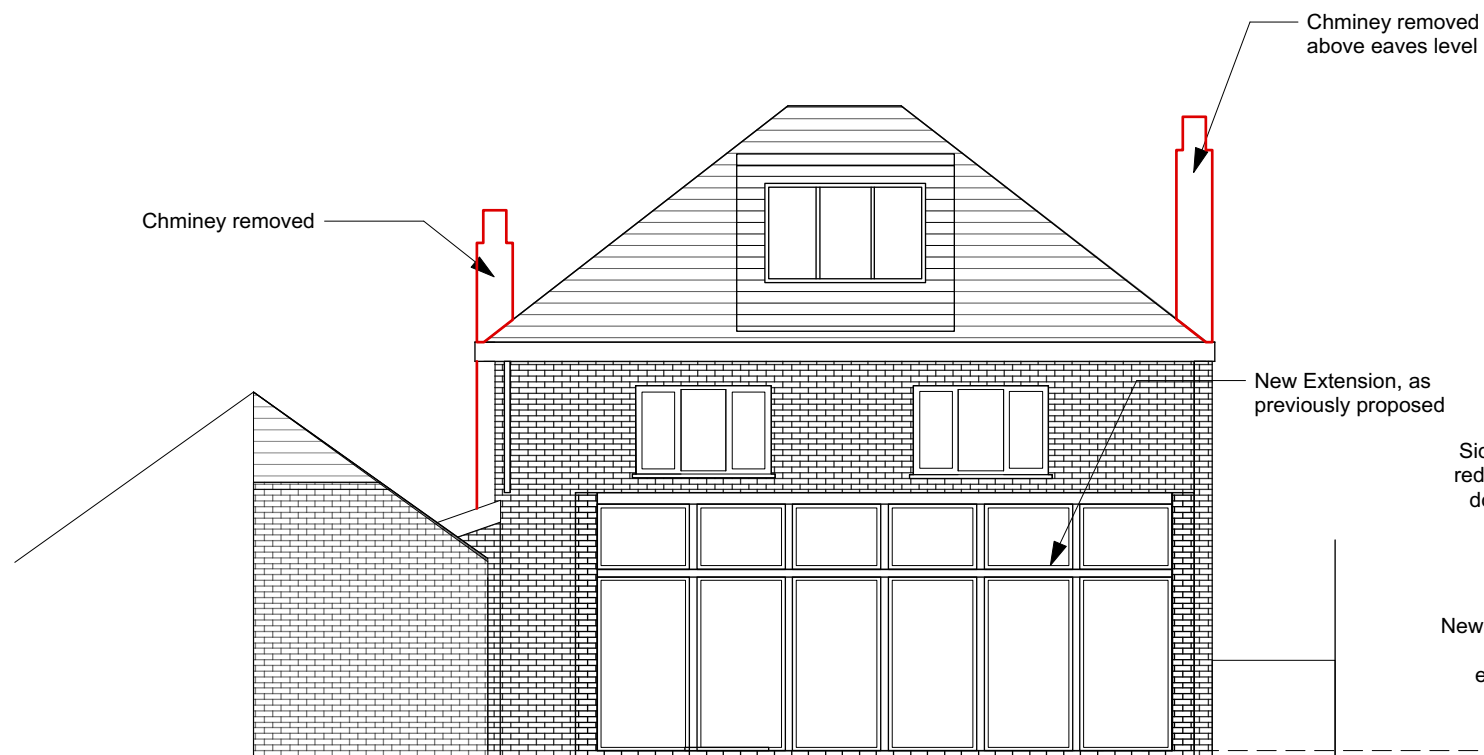


Rear Elevation (NORTH)

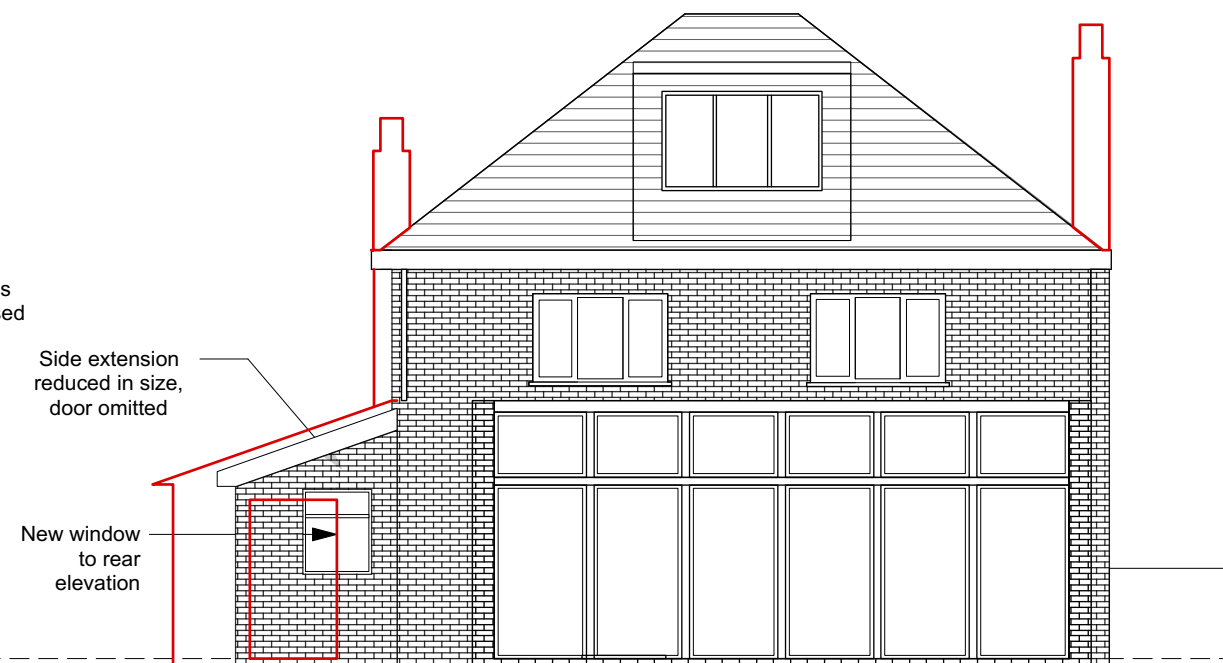


Rear Elevation (NORTH) as seen without garage

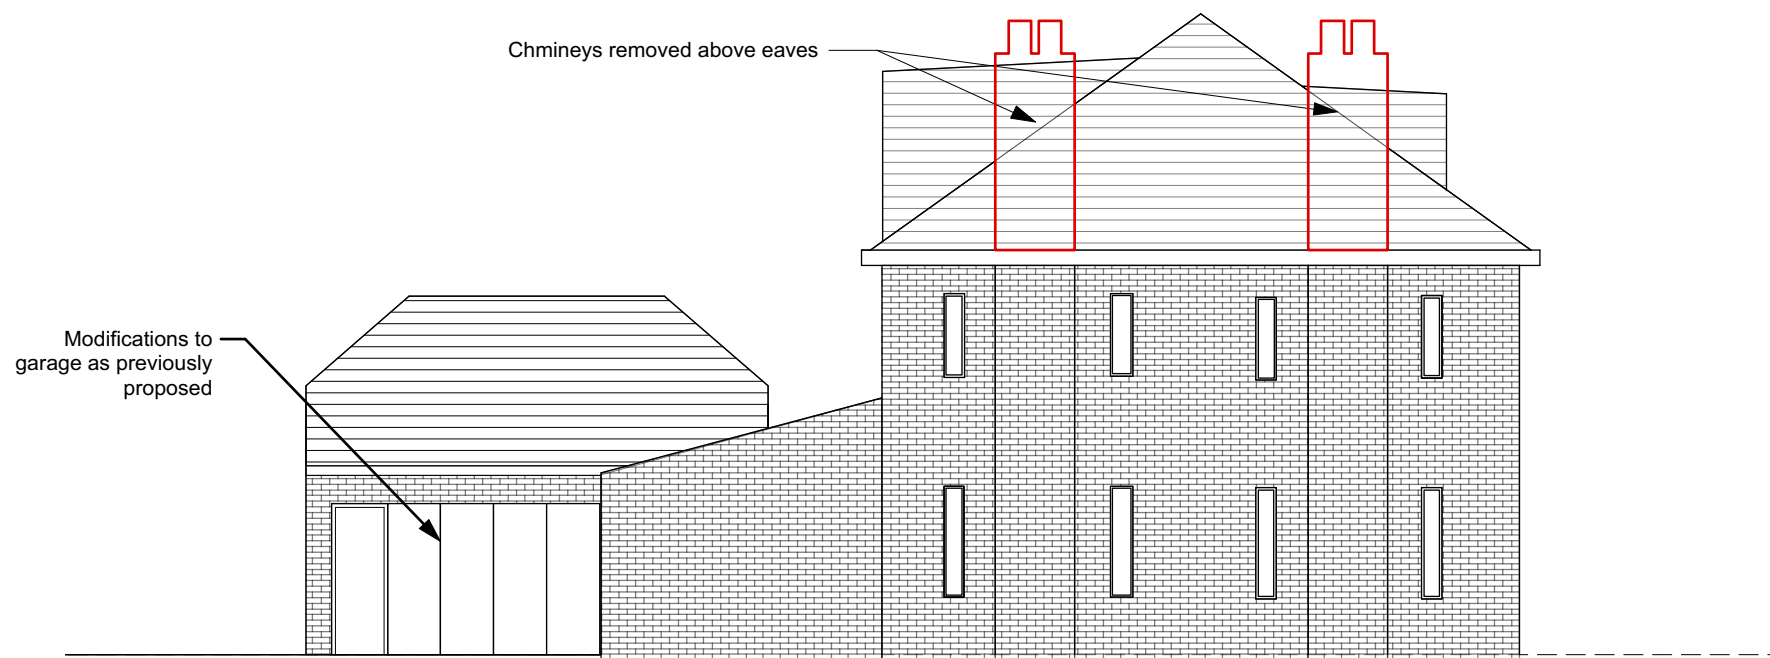


A	16.04.21	JLS	Extension reduced, chimneys removed.		
Rev.:	Date:	Dr. By:	Revisions:		
PLANNING					
 Loop Systems Limited Stretford Public Hall, Chester Road, Manchester, M32 0LG Tel: 0161 839 9613 Email: info@loopsystems.co.uk Web: www.loopsystems.co.uk					
Project ref:		Title:			
317		Armstrong House			
Drawing Title:					
Proposed Elevations					
Scale:	Size:	Date:	Original by:	Drawing no.:	Rev.:
1:100	A3	NOV 19	AS	013	A
Subject to all local authority & statutory approvals. Do not scale from drawing. Work to figured dimensions. Check all dimensions on site. In the event of any discrepancy refer query to architect.					
(C) Copyright					

 

NOTE: The purpose of these drawings is to form the basis of discussions and establish the principles of investigation & development. Layout & dimensions indicative only. A full measured survey has not been undertaken. Further details will be provided as appropriate at application stages.

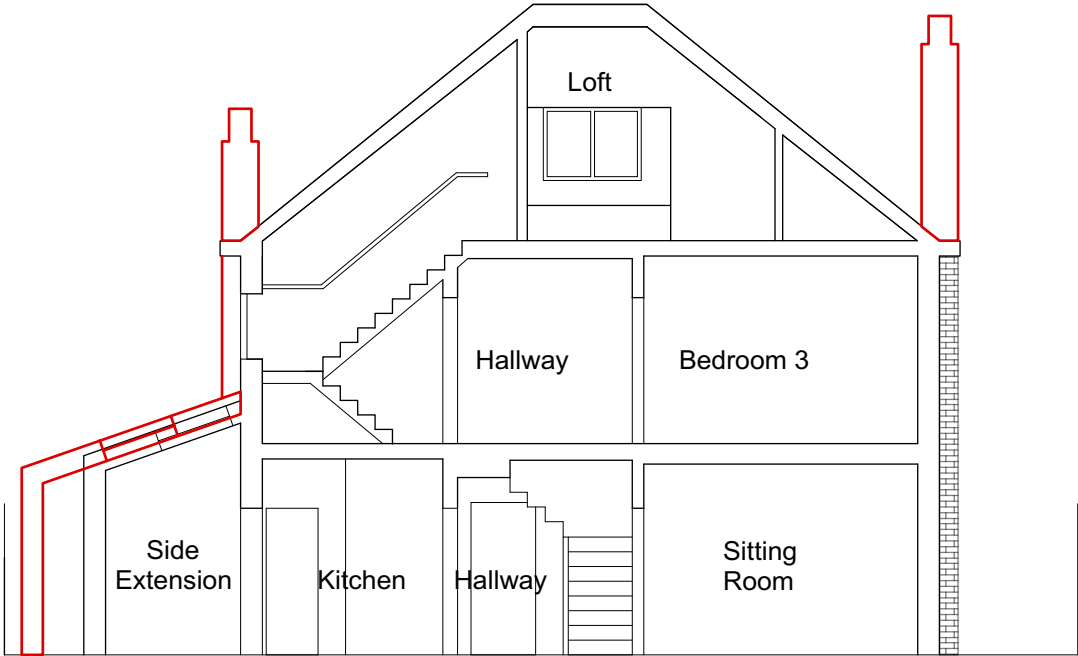

Section AA

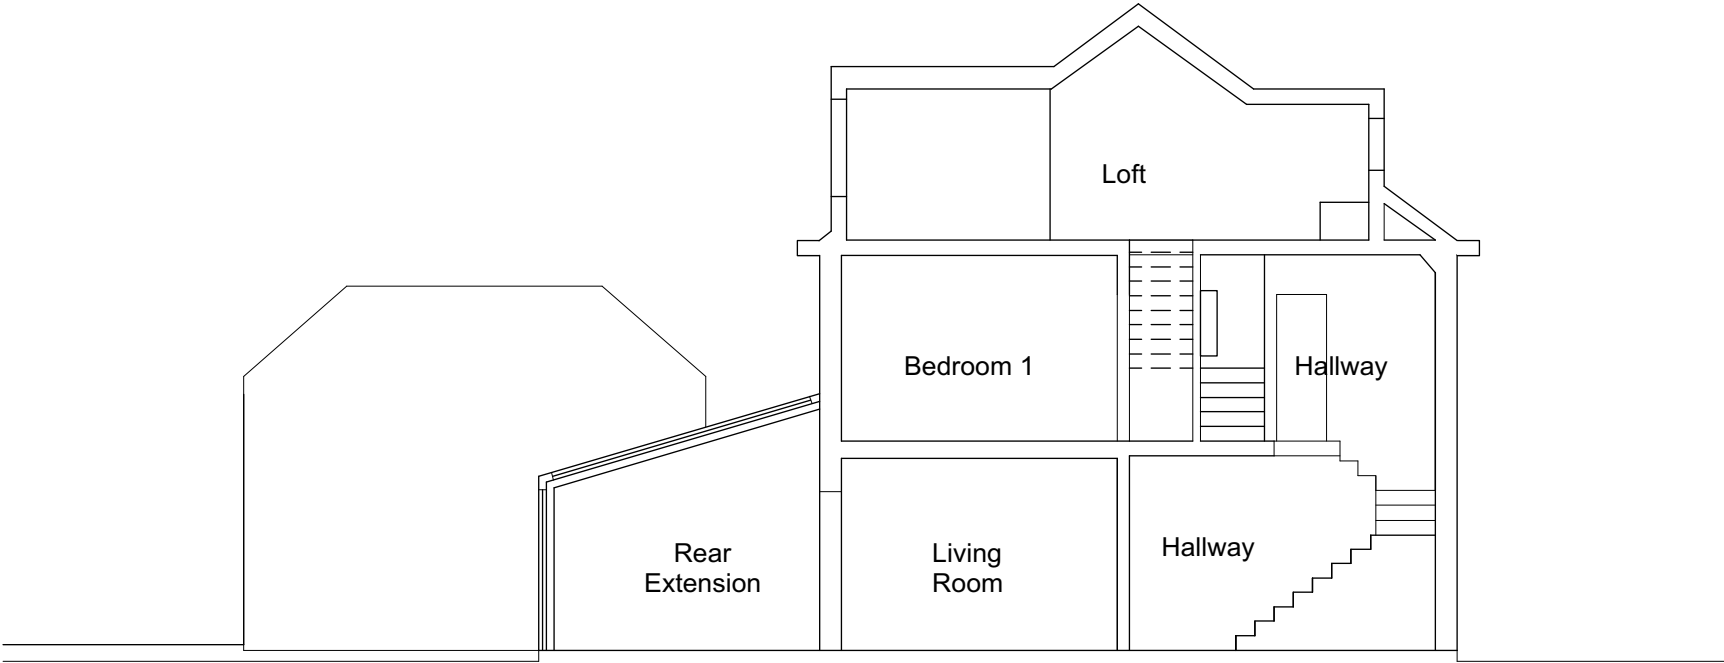

Section BB

A	16.04.21	JLS	Extension reduced, chimneys removed.		
Rev.:	Date:	Dr. By:	Revisions:		
PLANNING					
Loop Systems Limited Stretford Public Hall, Chester Road, Manchester, M32 0LG Tel: 0161 839 9613 Email: info@loopsystems.co.uk Web: www.loopsystems.co.uk					
Project ref:		Title:			
317		Armstrong House			
Drawing Title:					
Proposed Sections					
Scale:	Size:	Date:	Original by:	Drawing no.:	Rev.:
1:100	A3	NOV 19	AS	014	A
Subject to all local authority & statutory approvals. Do not scale from drawing. Work to figured dimensions. Check all dimensions on site. In the event of any discrepancy refer query to architect.					

(C) Copyright