



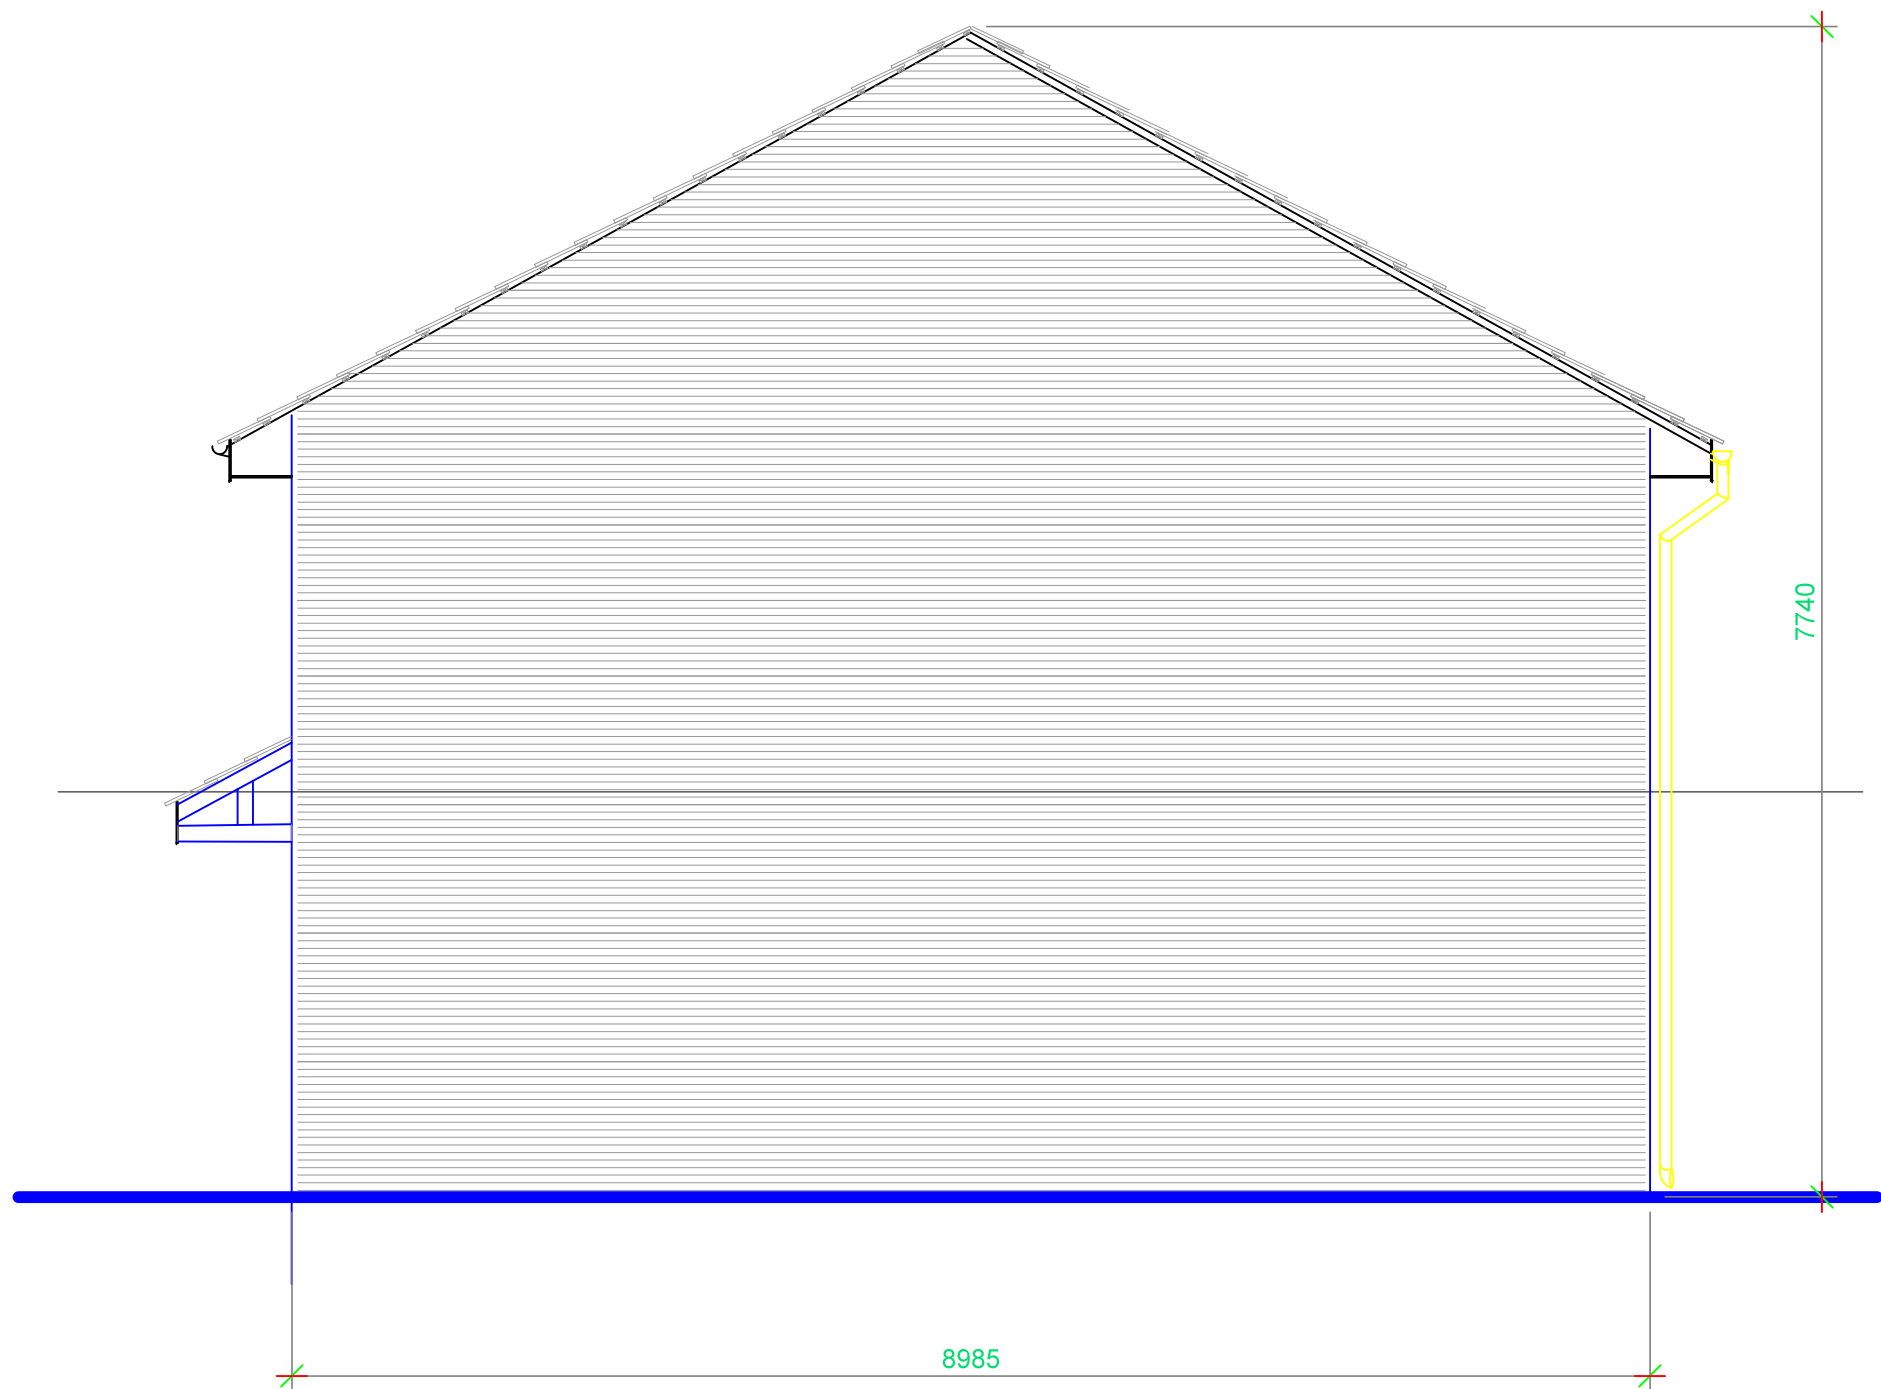

EXISTING GABLE NORTH ELEVATION scale 1:50

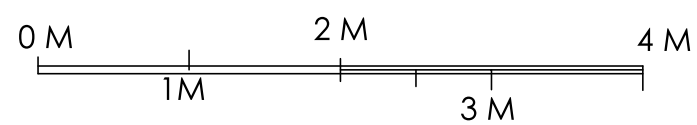

revision

drawing status Planning



Lomas & Lomas

Architectural Technologist
&
Landscape design

8 Ashburne House.
100 Oxford Place,
Manchester.
M14 5SF.

07857 946 532

project :

Proposed Loft
Conversion with
Dormer Roof

drawing title:

Existing Elevations

Client:
Chanje Kunda
7 Cecil Street
Manchester
M15 6GD

drawing No 004p

date :15 Feb 2021
scale : 1:50 @ A3
drawn : ML