
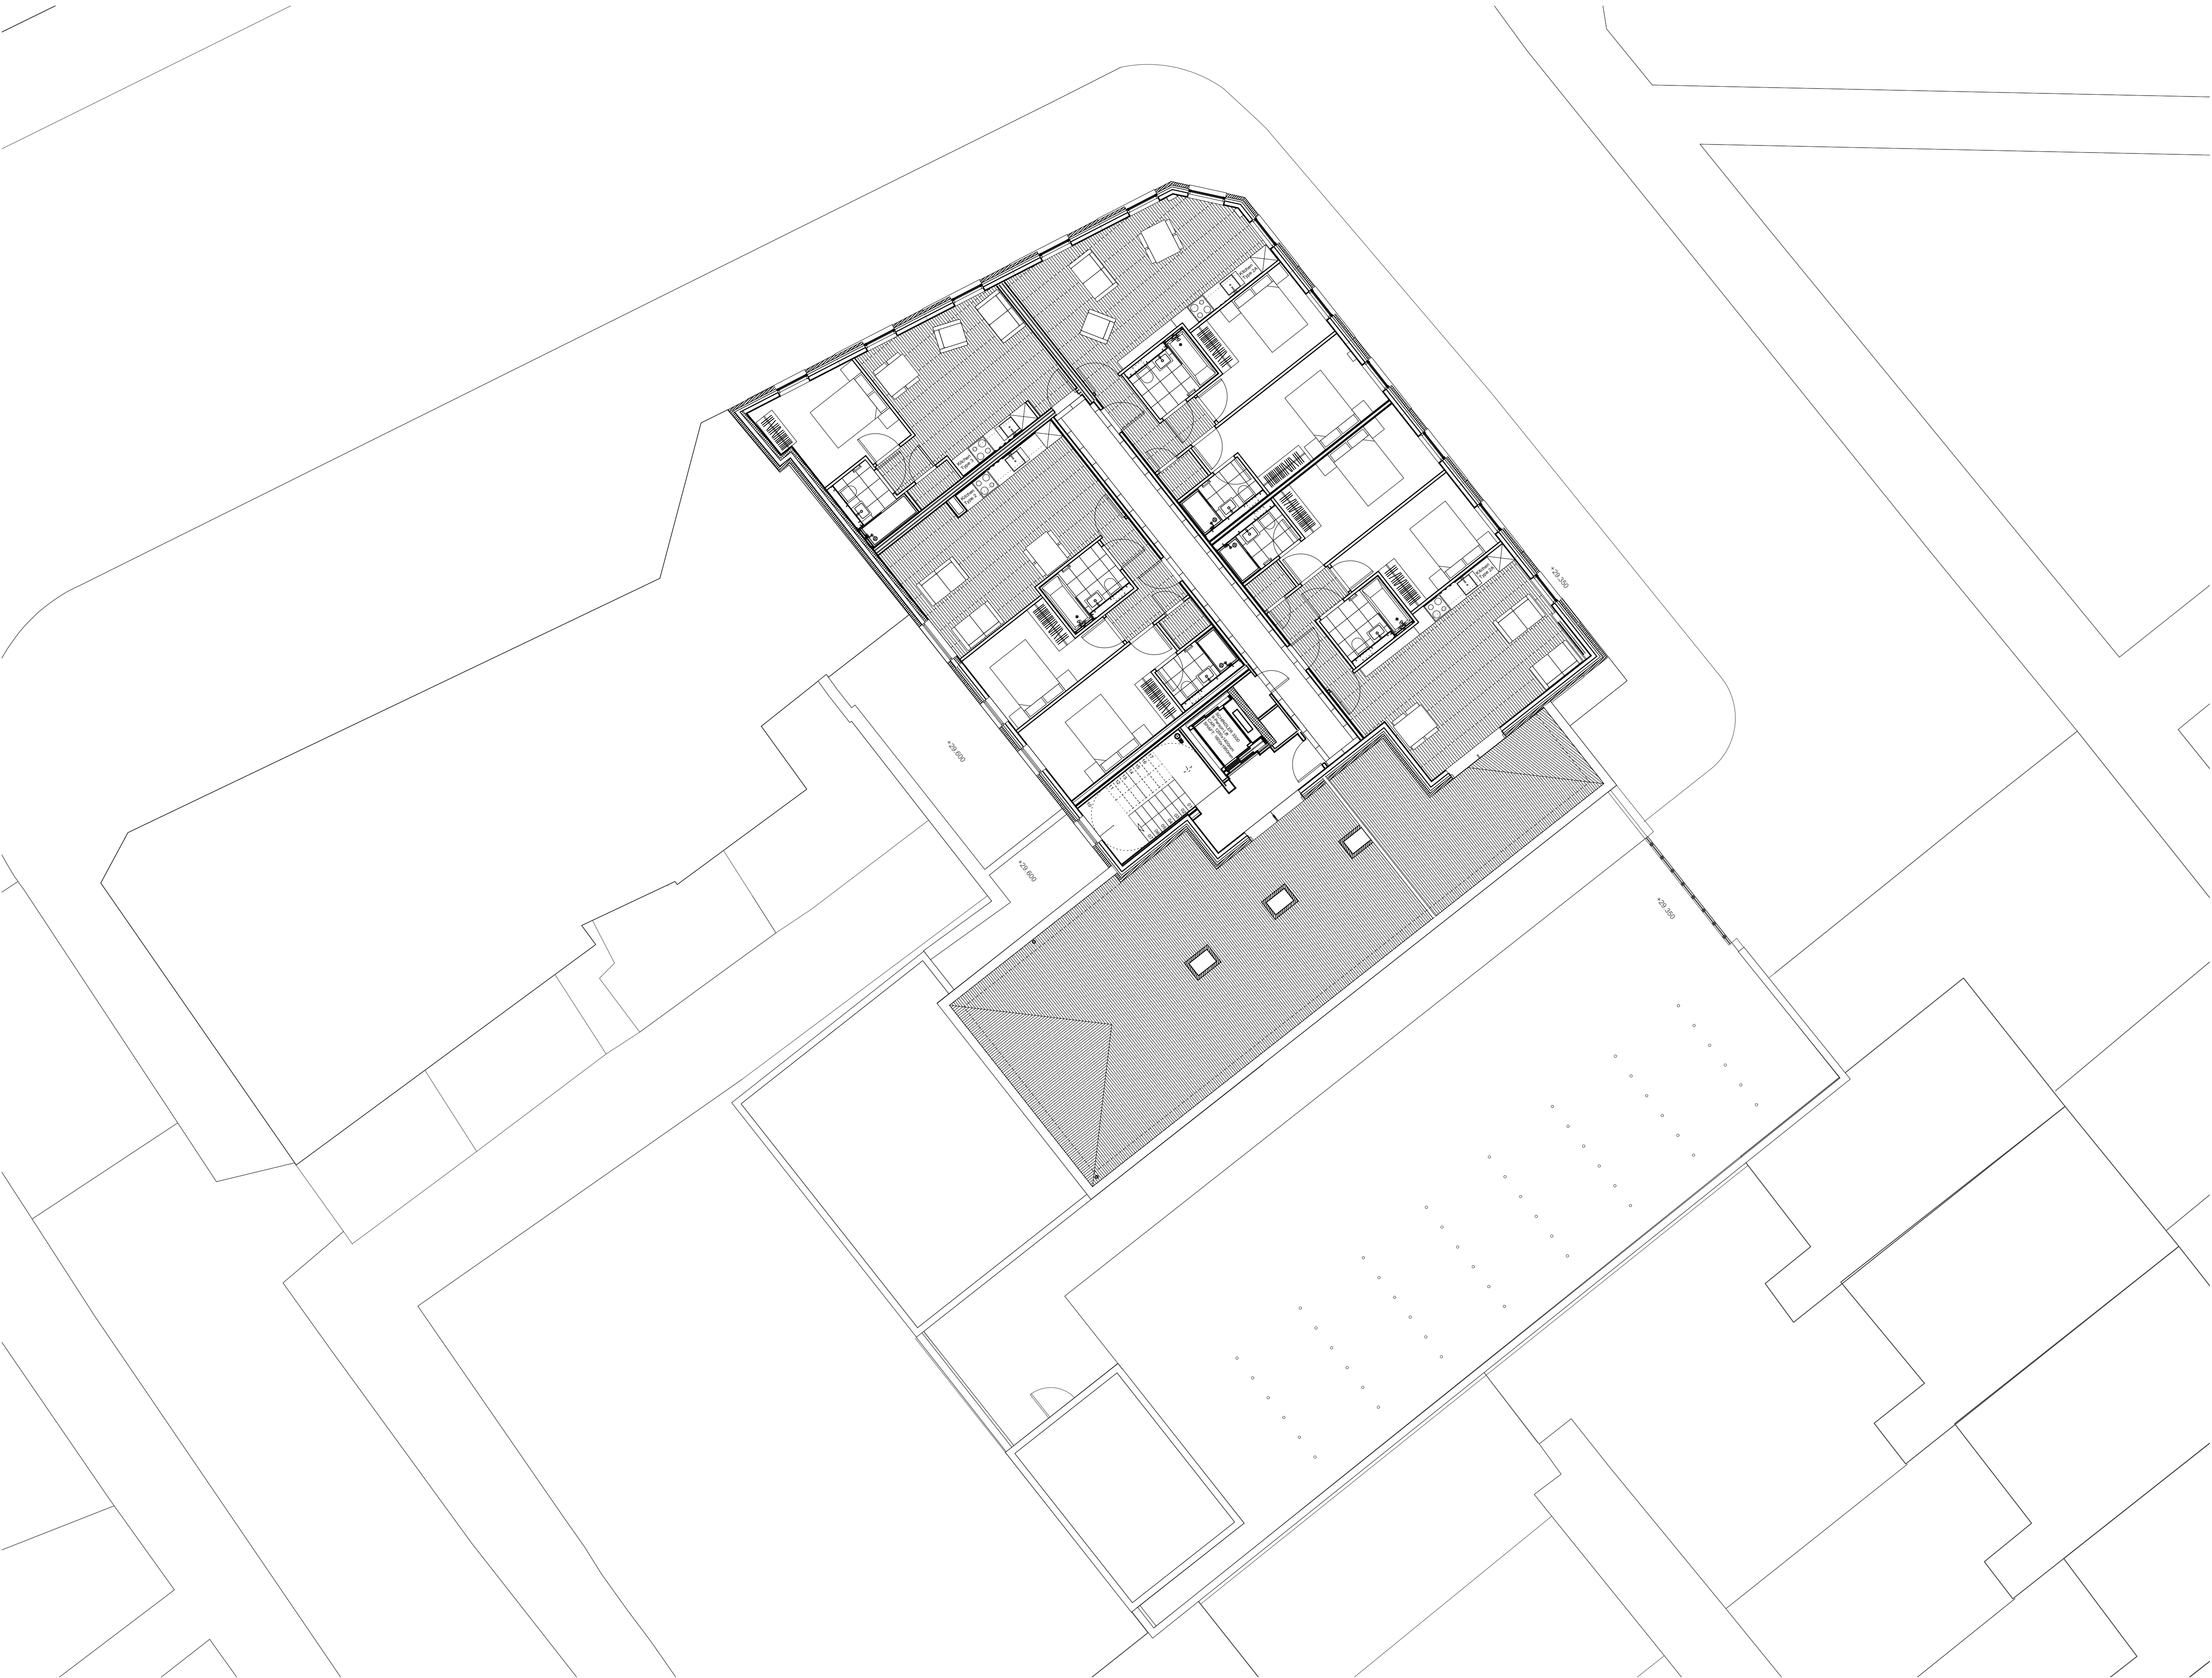


PROPOSED THIRD FLOOR PLAN
1:100 @ A1

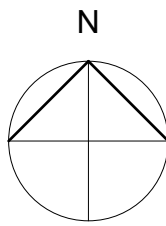

PLANNING

IMPORTANT NOTES:

C	26.03.2021	Blockstore roof amended, planter removed
B	26.02.2021	Refer to list of changes
A	20.03.2018	3F terrace revised

REVISION DATE DESCRIPTION

CLIENT: ONE HERITAGE

PROJECT: PROPOSED RESIDENTIAL DEVELOPMENT

ADDRESS: 287A CHESTER ROAD, MANCHESTER

DRAWING TITLE: PROPOSED THIRD FLOOR PLAN

SCALE: 1:100 @ A1

DATE: 23.11.17

DRAWING NO: A288_P_203_C

OLLIER SMURTHWAITE ARCHITECTS

40 King Street, Manchester, M2 6BA
T 0161 883 0838
F 0161 883 0839
E mail@olliersmurthwaite.com