



notes


1. do not scale from this drawing – figured dimensions only
2. read in conjunction with all other consultants/specialists drawings. report any discrepancies before affected work commences
3. all setting out dimensions to be checked on site by contractor before work commences
4. this drawing remains copyright of 4mation architecture. copy/distribute only with consent of author

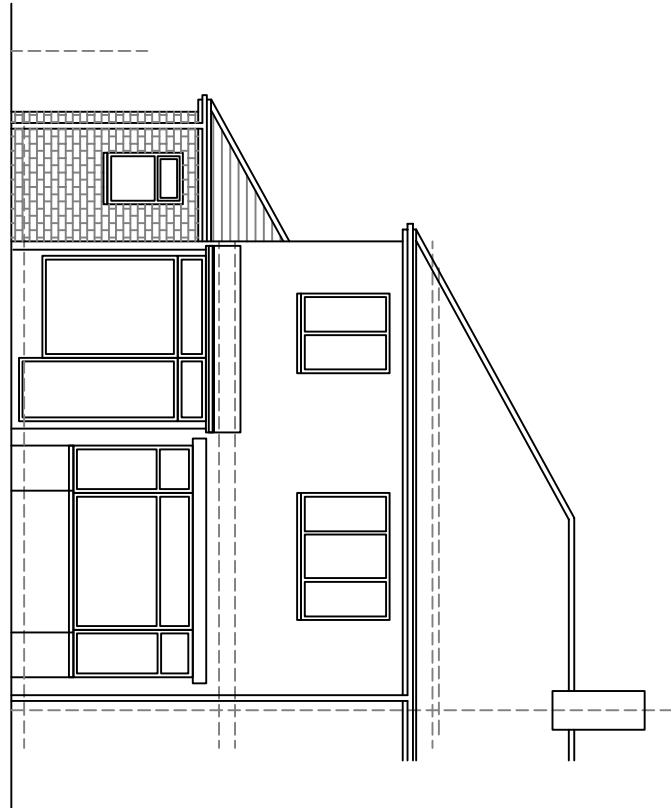


Proposed Front Elevation

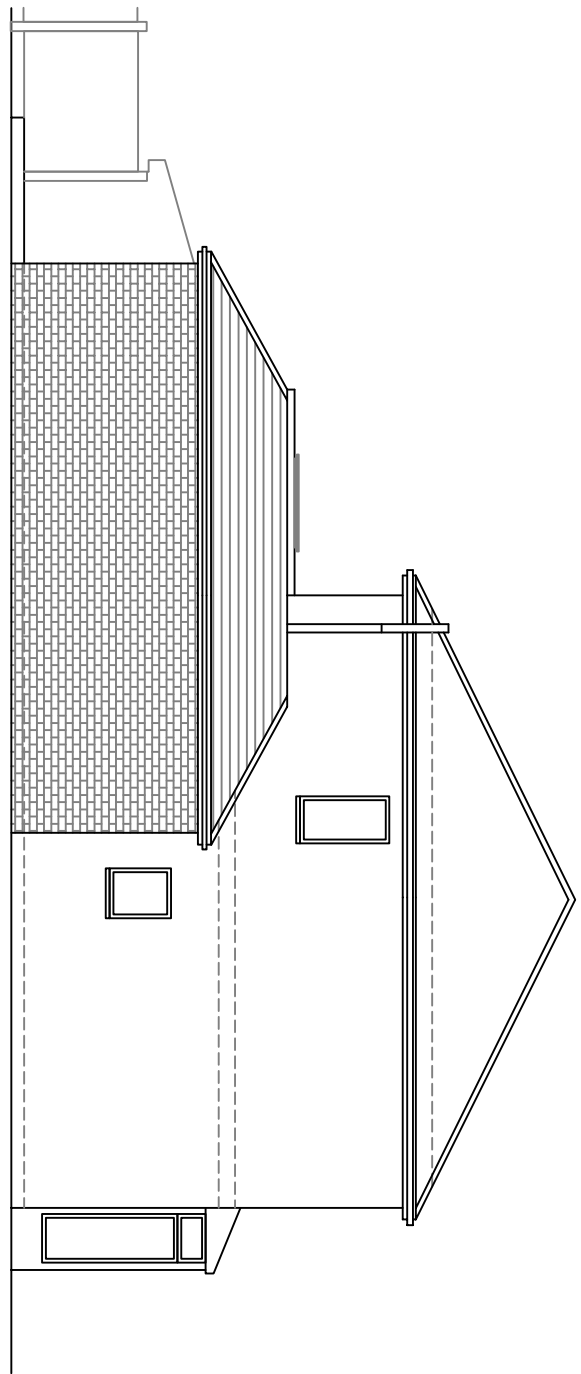


Proposed Side Elevation

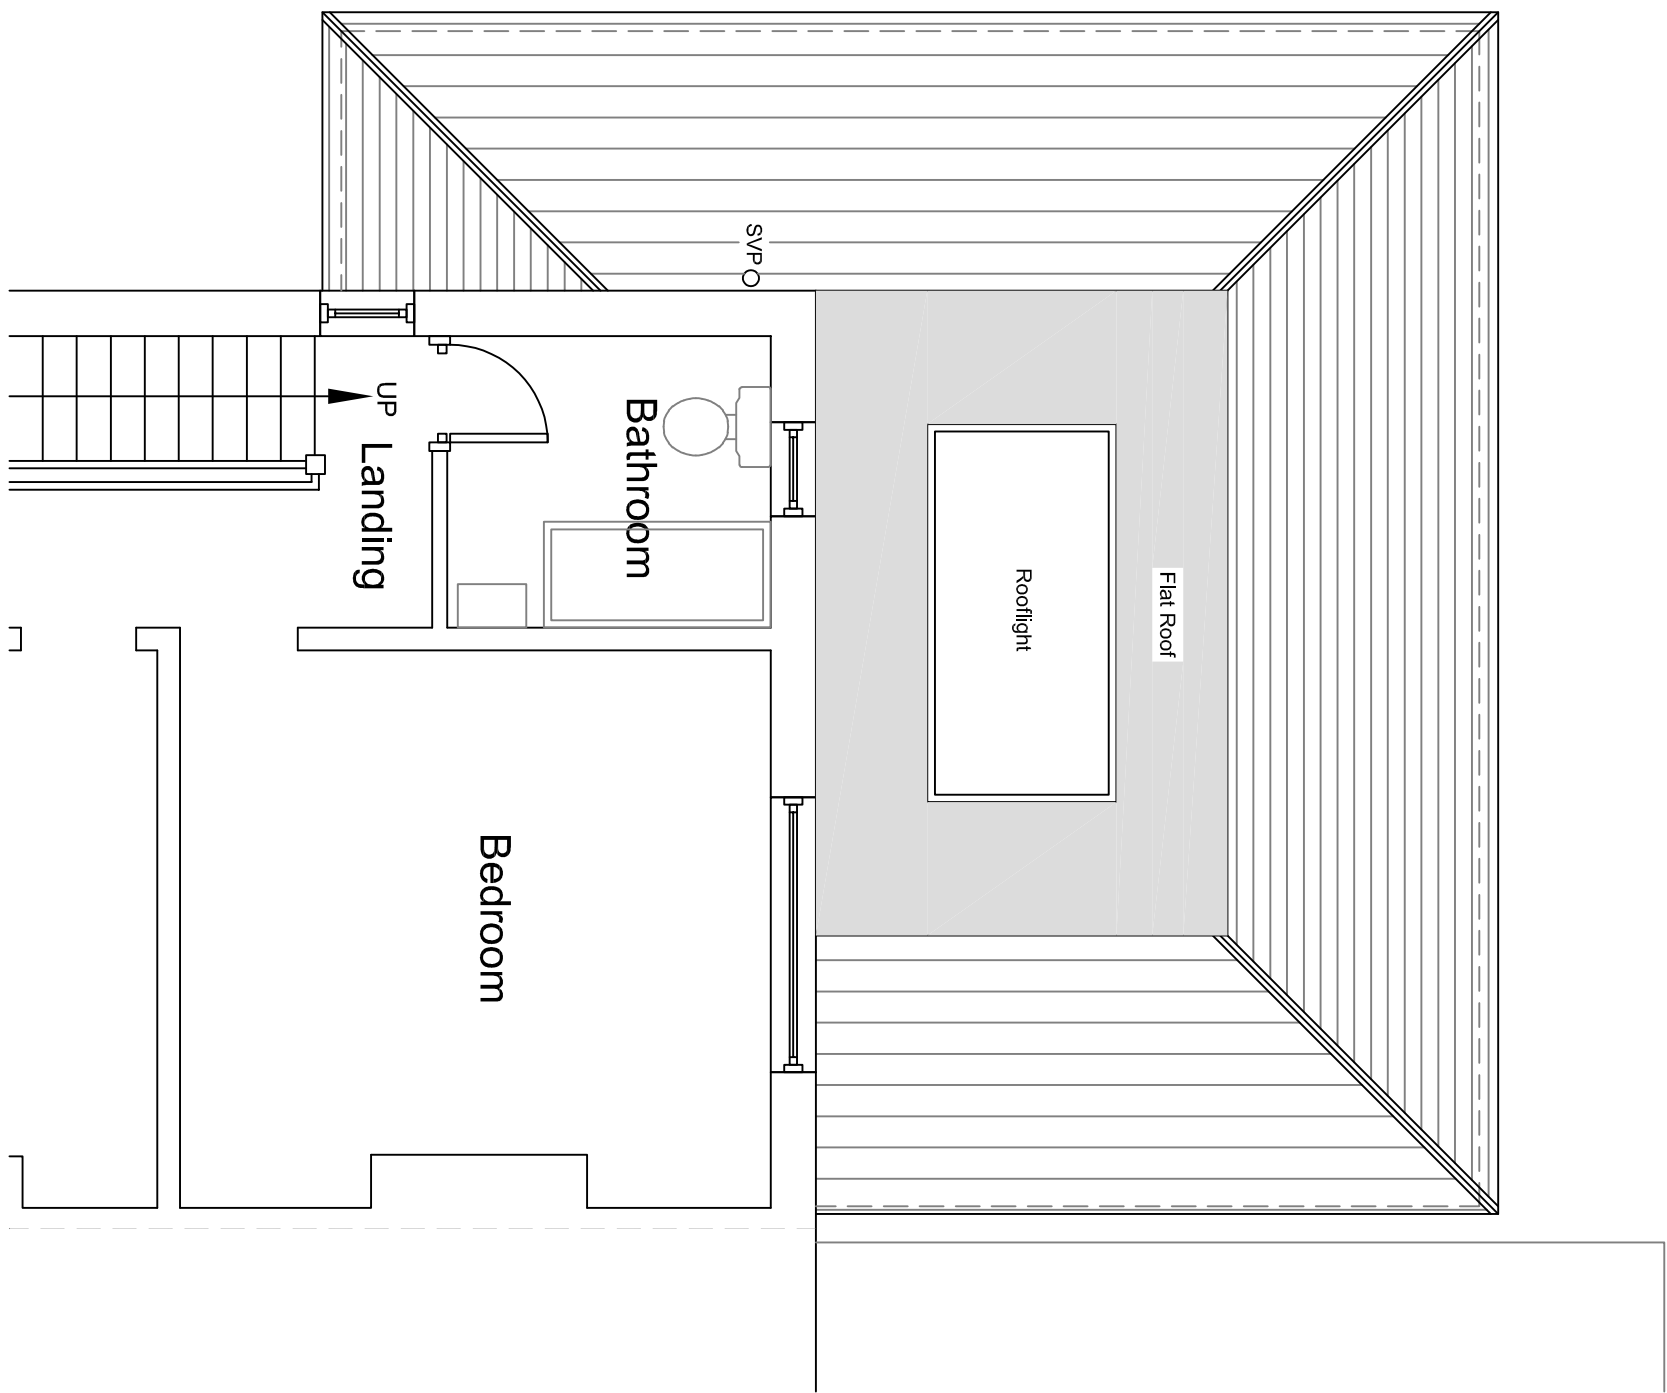


Proposed Part First Floor Plan

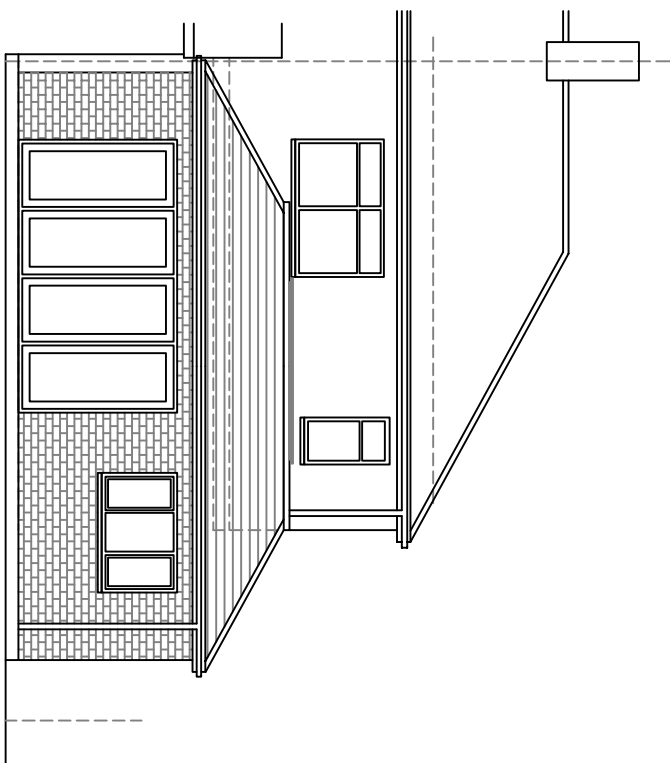

Proposed Rear Elevation

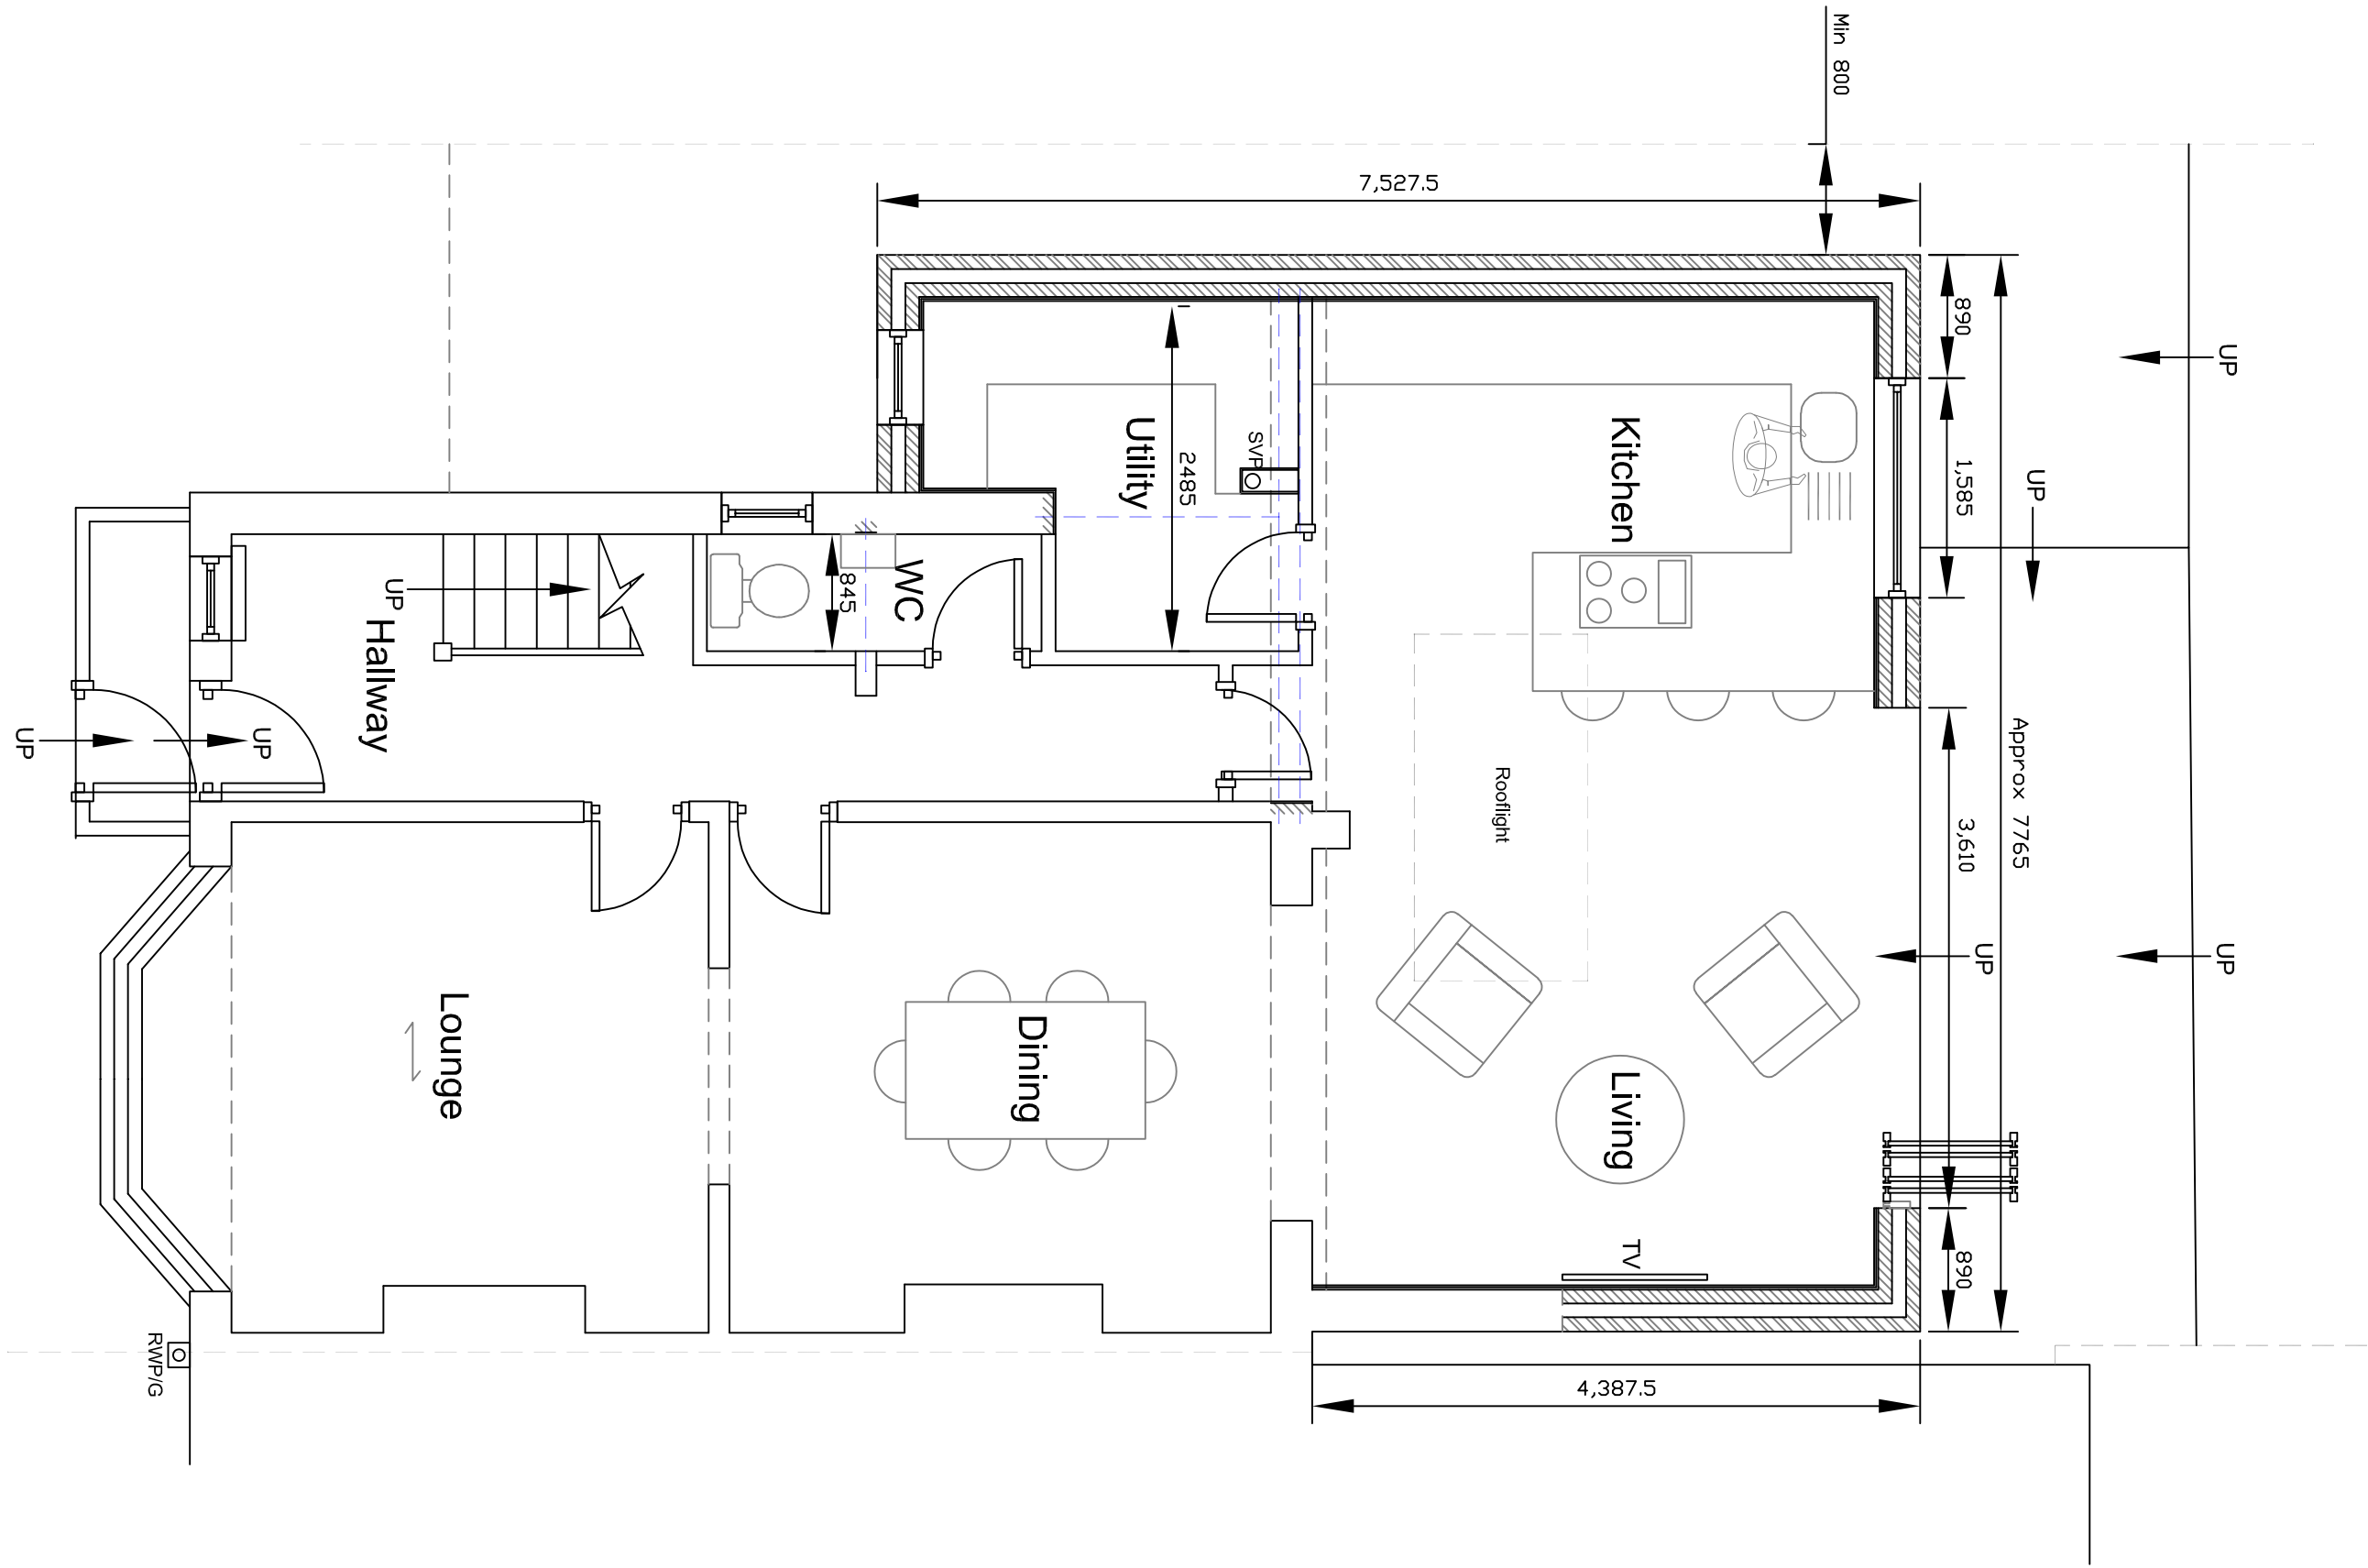

Proposed Ground Floor Plan

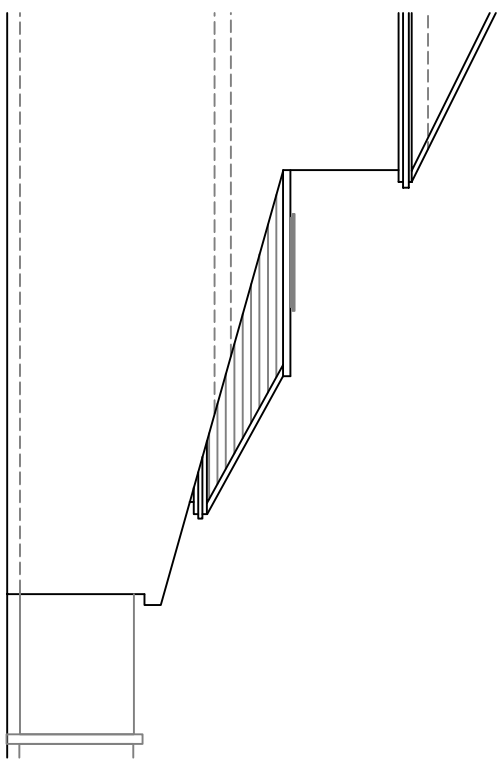

Proposed Side Elevation

project:
277 Kings Road
Chorlton
Manchester
M21 0XQ
client:
Ms C Stattham
dwg:
Proposed Plans &
Elevations
project no: 890
dwg no: 02
dwg date:29/04/21
dwg scale: 1:50/100
dwg revision:

4mation architecture
27 Blythe Avenue
Bramhall
Stockport
SK7 1EU
t:0161 439 3255
www.4mation-architecture.com
©