




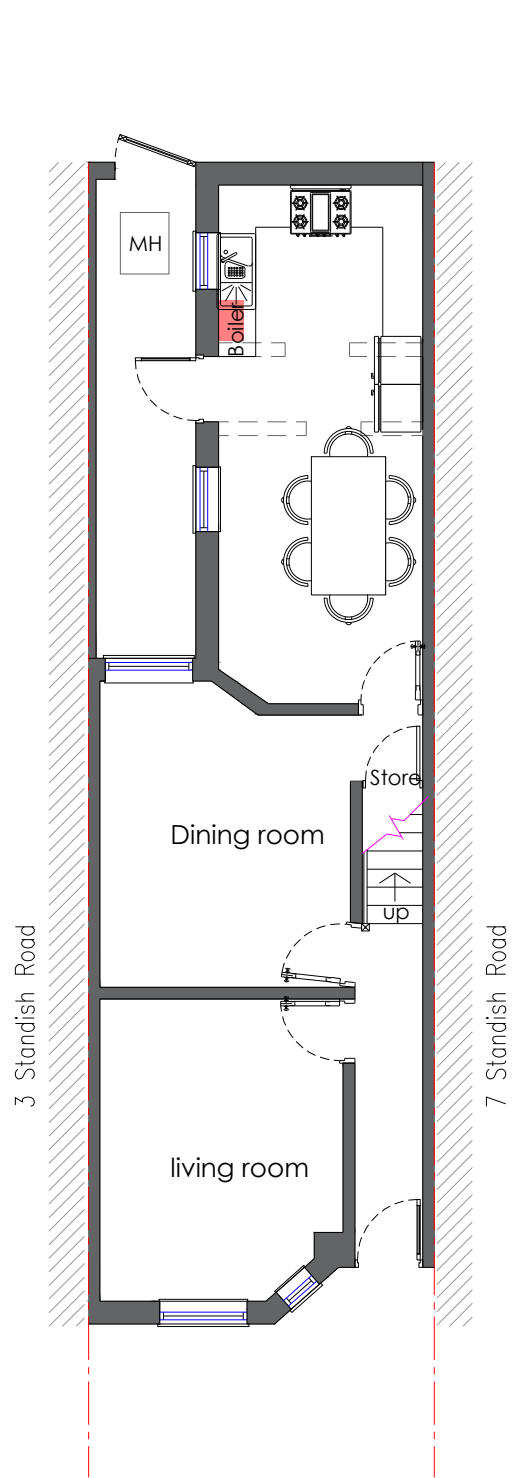


Proposed Ground Floor Plan
Scale 1:100

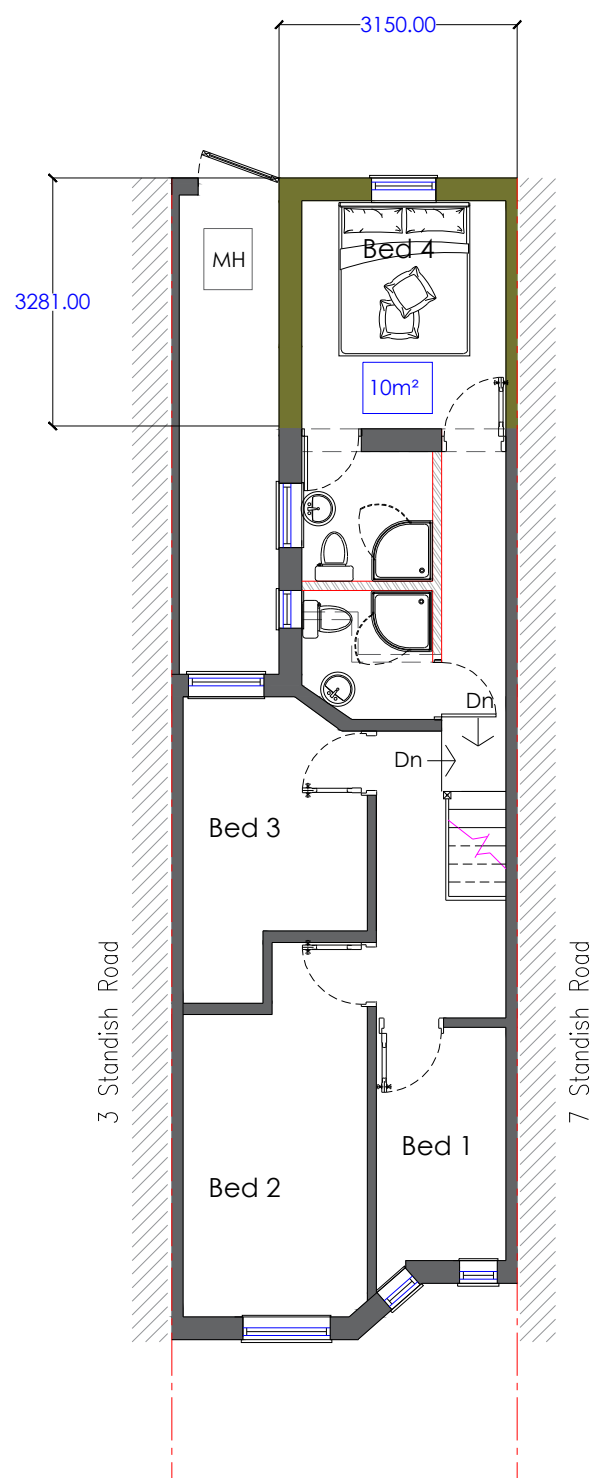


Proposed First Floor Plan
Scale 1:100

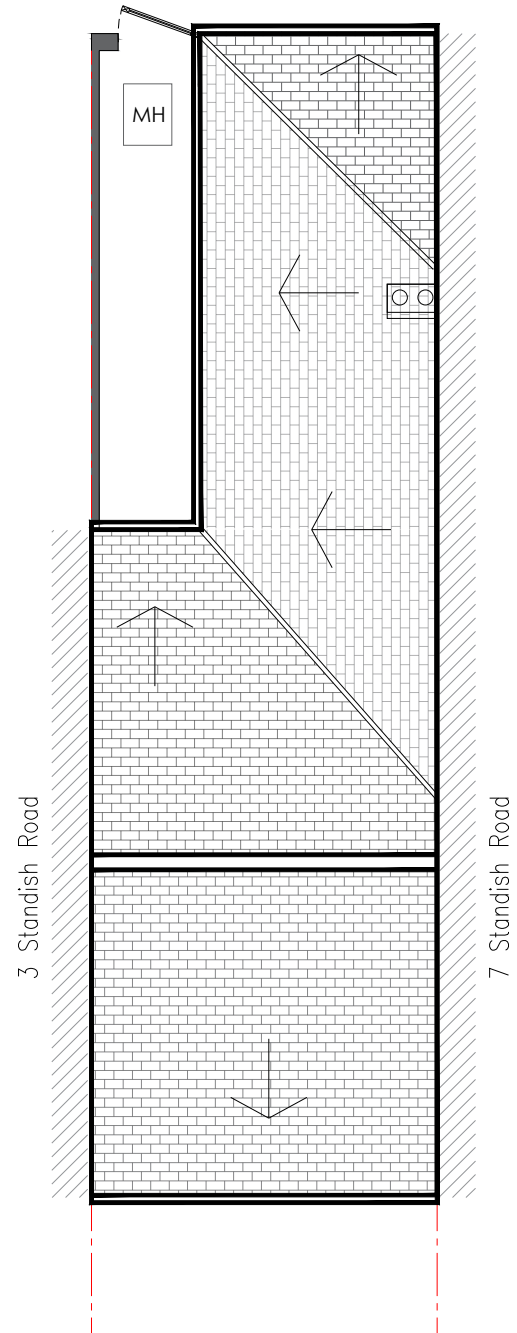


Proposed Roof Plan
Scale 1:100

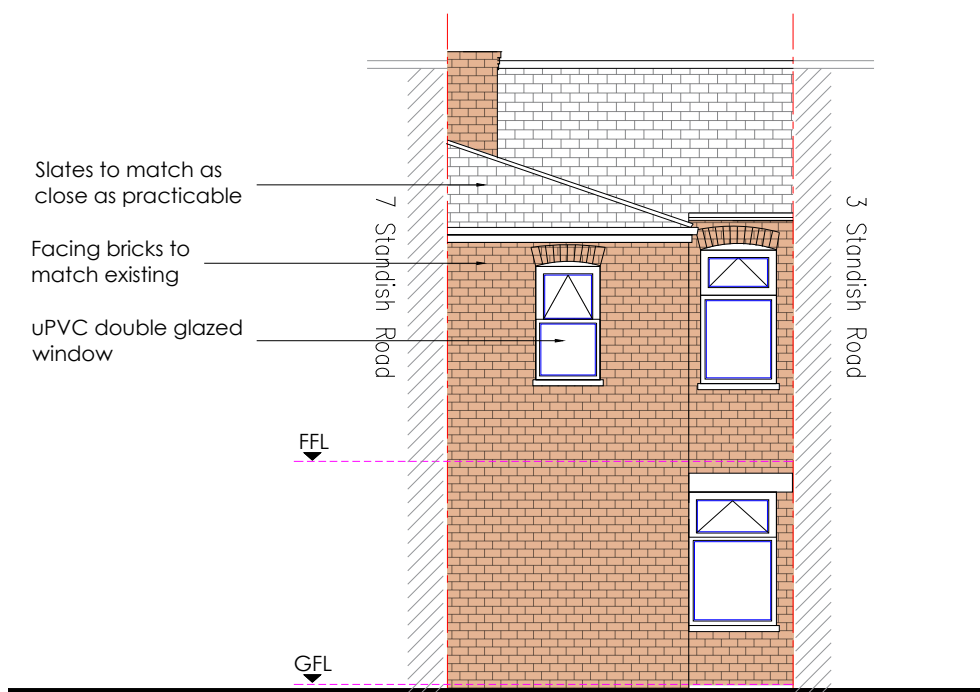

Proposed Rear Elevation
Scale 1:100

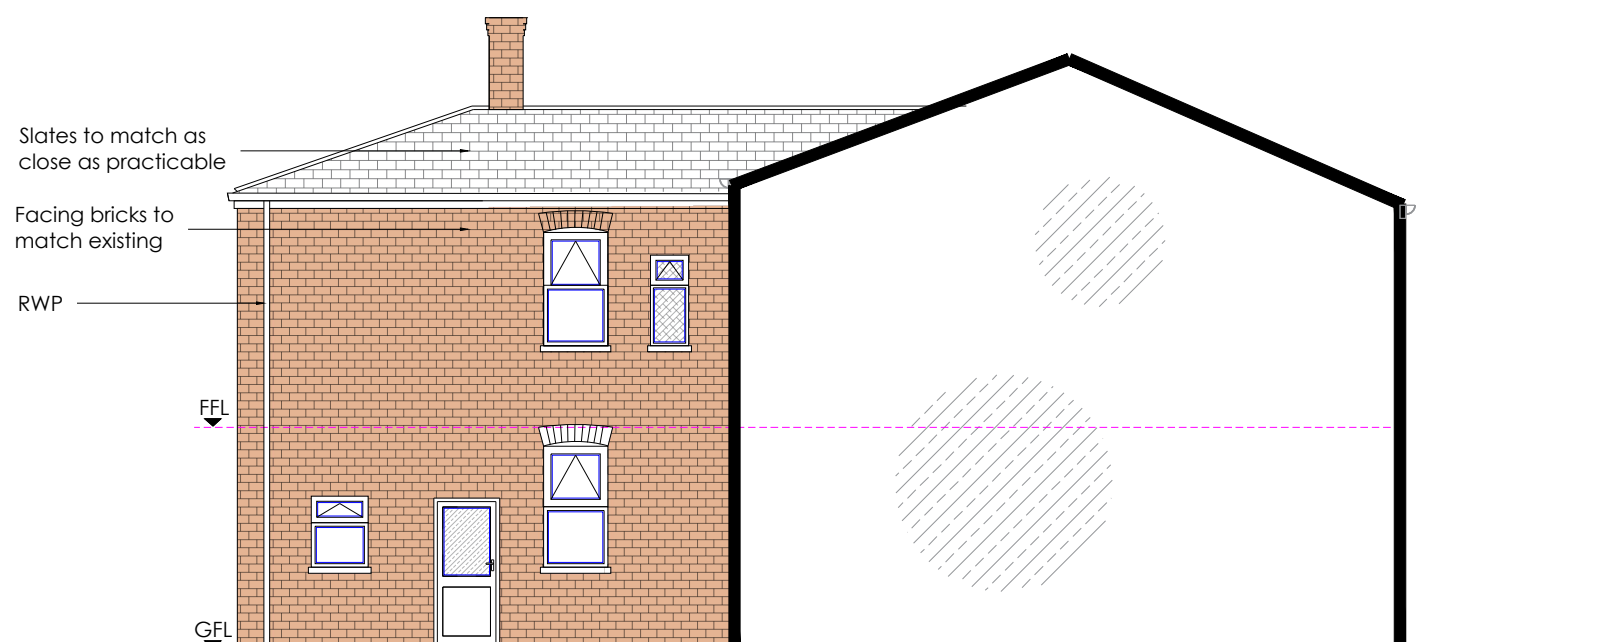

Proposed Party Wall Elevation (house no. 3)
Scale 1:100

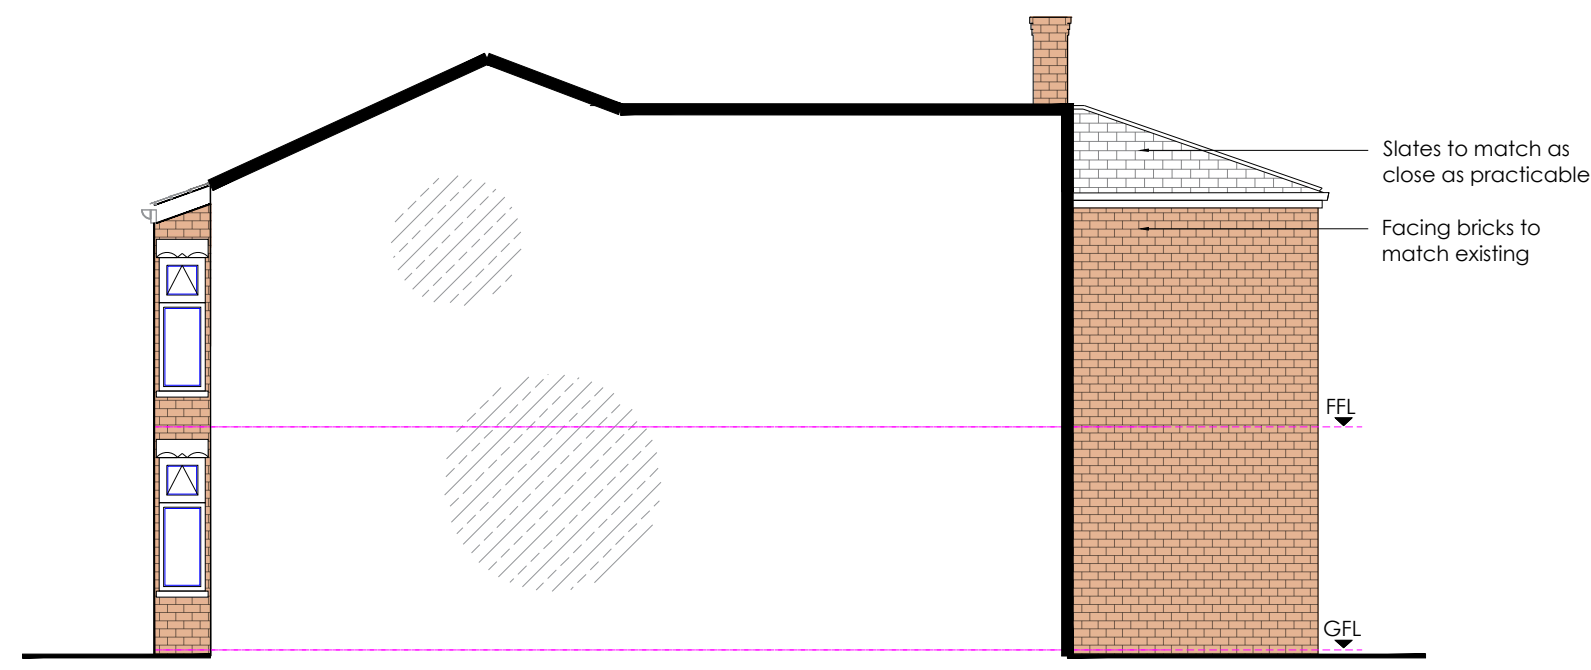

Proposed Side Elevation (house no. 7)
Scale 1:100

GENERAL NOTES

1. The contractor must check the site and the approved drawings before commencing the works and must take any working measurements as necessary and any discrepancy must be reported to the client.
2. Work shall comply with any current relevant BS/codes of practices and confirm to the Building Regulations including the latest amendment. The contractor is responsible for setting out the works.

PROJECT ADDRESS

5 Standish Road
Fallowfield
Manchester
M14 6NP

PROJECT

Part Single First Floor Rear
Extension

KEY

RWP	Rain water pipe
SVP	Soil Vent Pipe
I.C	Inspection Chamber
BIG	back inlet gully
---	Structure to be demolished
---	Boundary
HD	Heat Detector
SD	Smoke Detector
---	Proposed Extension

Drawing No.
PP107(3)21

Scale
1:100 @ A1

Date
29.04.21

Drawn by
at

AT A. Design

Address:
12 Hastings Gardens
Stockport
SK5 8BF

T. 07830039347
E. a.a.design@hotmail.com