



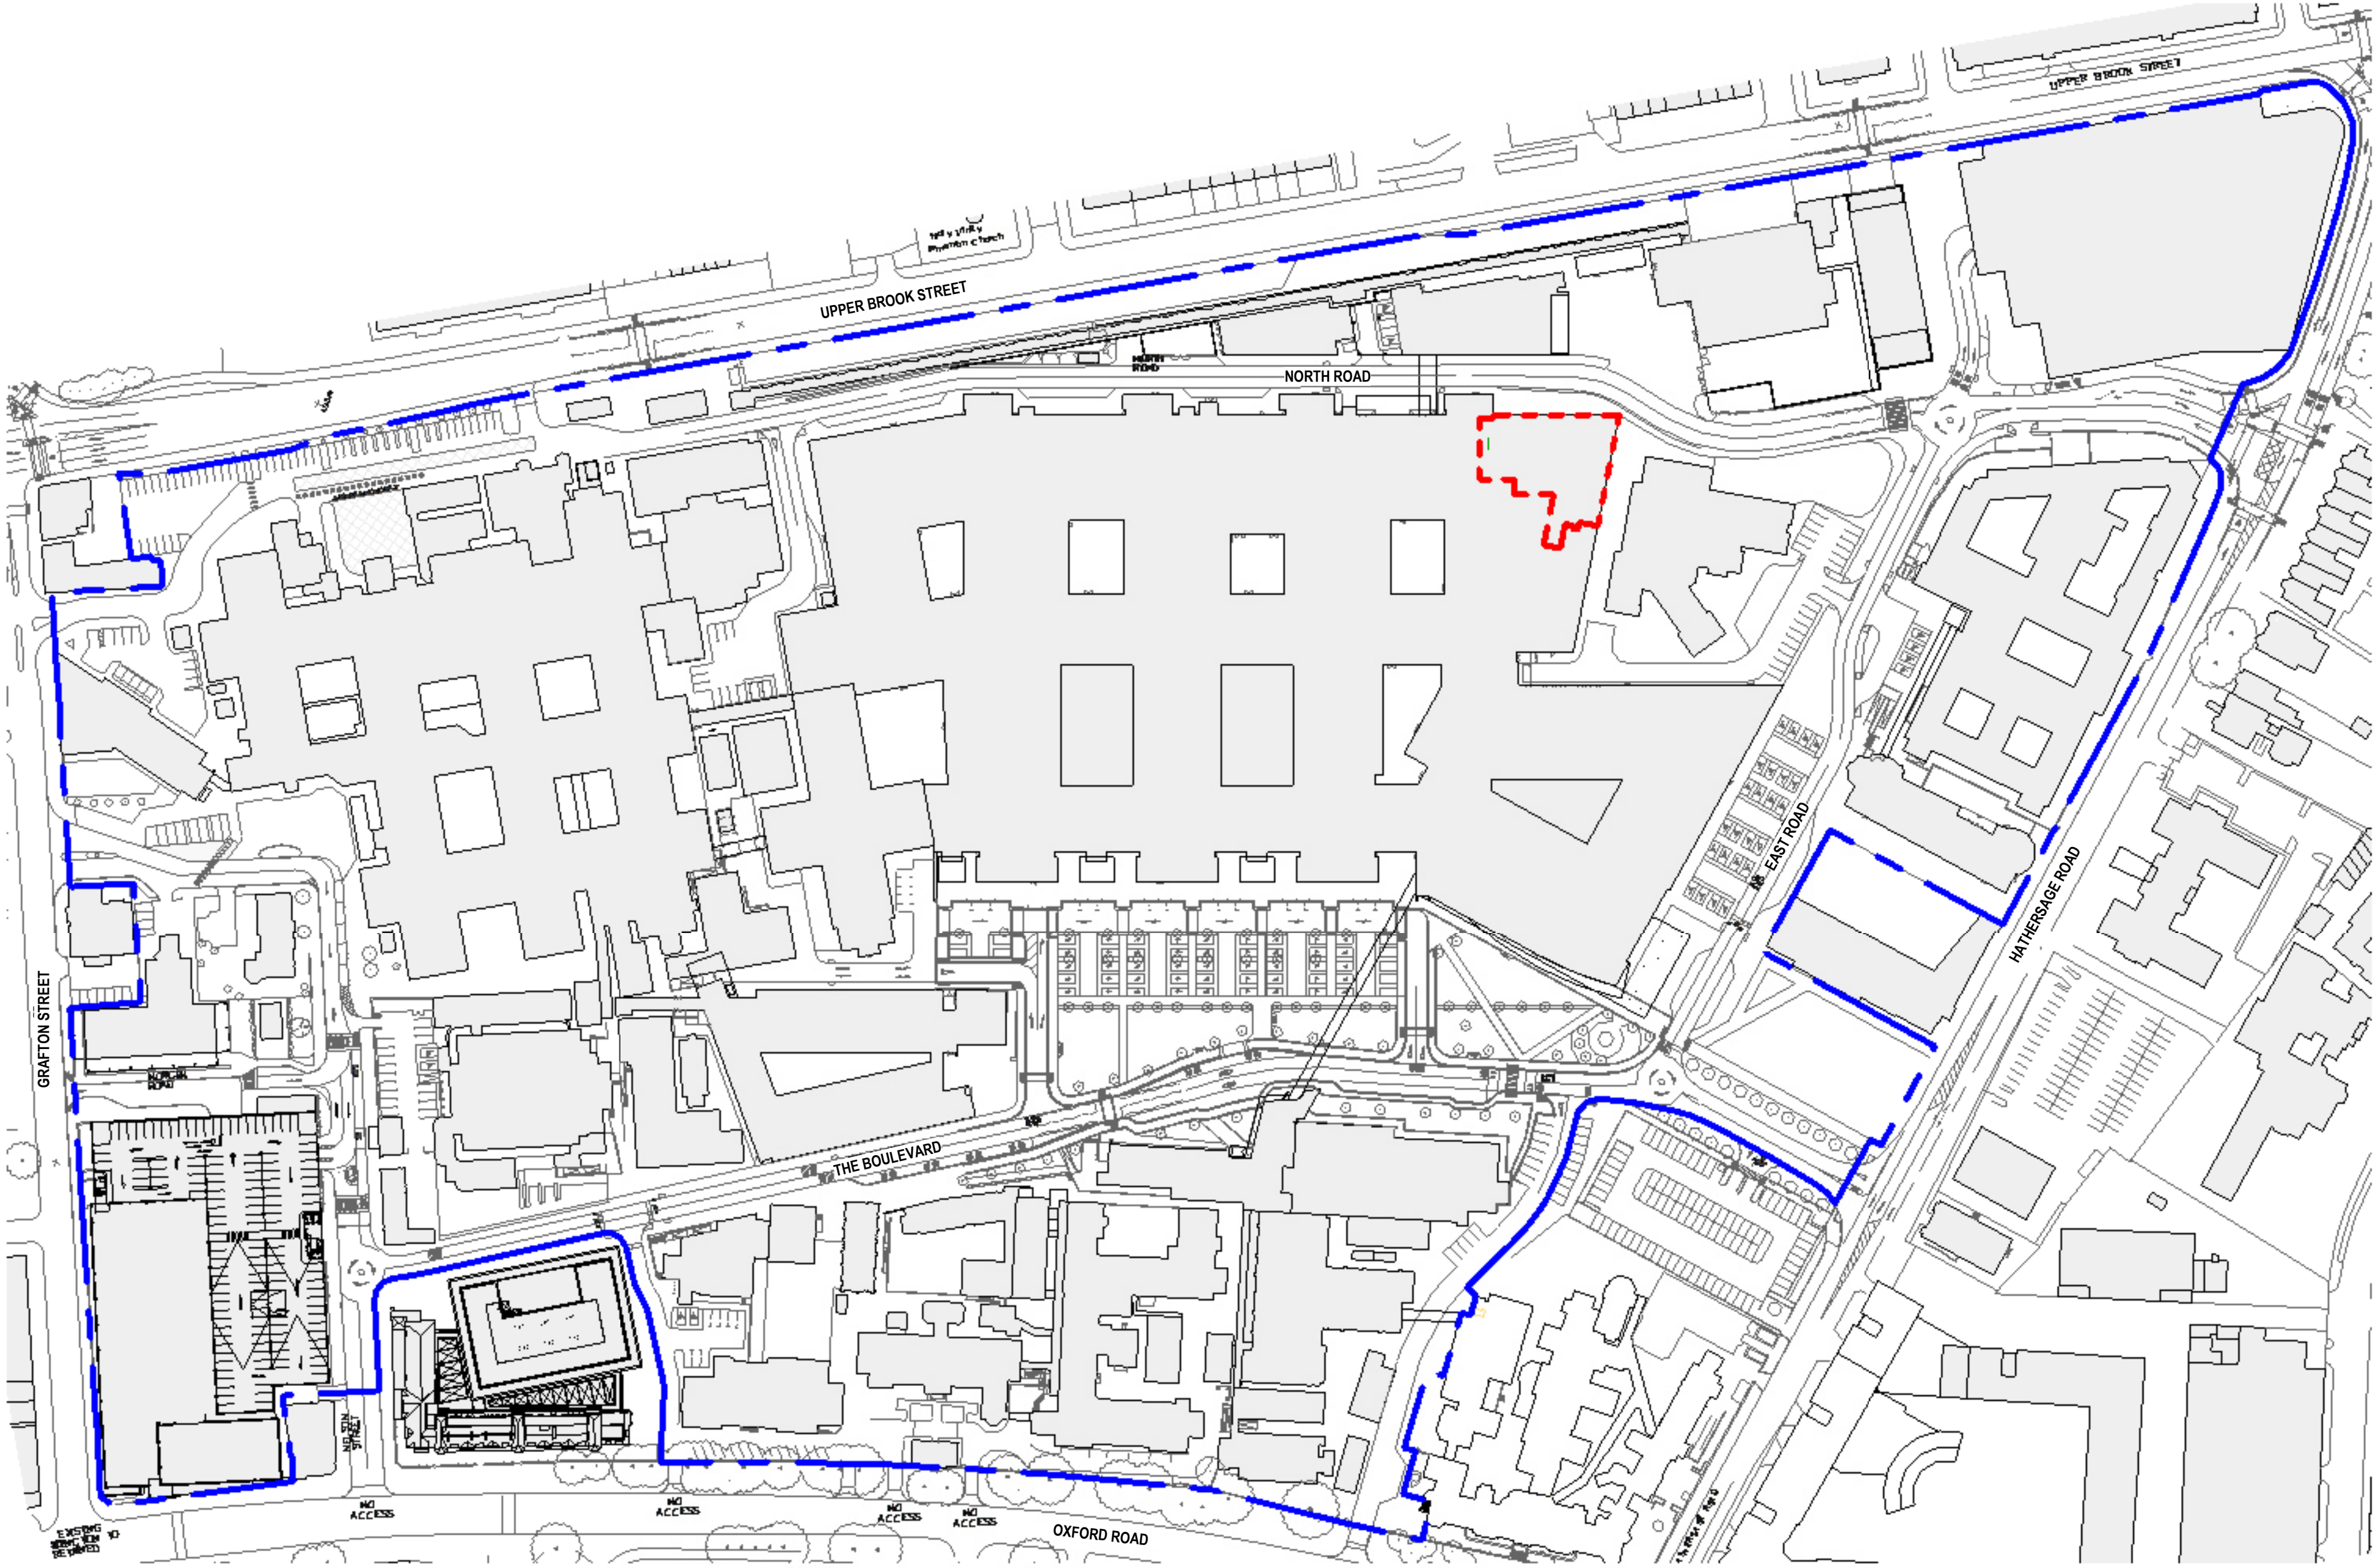

DEMISE LINE KEY

— Scope of Works

— MRI site boundary

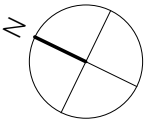

GENERAL NOTES:

DAY Architectural Ltd accepts no responsibility for any costs, losses or claims whatsoever arising from these drawings, specifications and related documents unless there is full compliance with the Client or any unauthorised user of the following:

- 1 All boundaries, dimensions and levels are to be checked on site before construction and any discrepancies reported to the Architect / Designer.
- 2 Partial Service: Any discrepancies with site or other information is to be advised to the Architect / Designer and direction and / or approval is to be sought before the implementation of the detail.
- 3 Block and site plans are reproduced under license from the Ordnance Survey.
- 4 Do not scale this drawing.
- 5 For the purpose of coordination, all relevant parties must check this information prior to implementation and report any discrepancies to the Architect / Designer.

P3	Issued For Planning.	12.11.20	KA
P2	Issued For Stage 4.	02.11.20	KA
P1	Issued for Information	13.09.19	JC
REV	DESCRIPTION	DATE	REV BY

CLIENT

NHS

Manchester University

NHS Foundation Trust

PROJECT

Project PED & IMRI, MFT

DRAWING

Location Plan

SCALE

1 : 1250 @ A1

FIRST ISSUED

10/09/19

PROJECT		CLIENT REF		DRAWN BY		CHECKED BY	
88019		MFT		WB		HA	
ORIGIN	VOLUME	LEVEL	TYPE	ROLE	NUMBER	REVISION	
DAY	XX	00	DR	A	02-0101	P3	

DRAWING STATUS

STAGE 4

Information contained on this drawing is the sole copyright of DAY Architectural Ltd. and is not to be reproduced without their permission.

DAY

DAY Architectural Ltd.
Studio 1, Lancaster Buildings
77 Deansgate, Manchester, M3
2BW

T: 0161 834 9703
W: www.day-architectural.com