



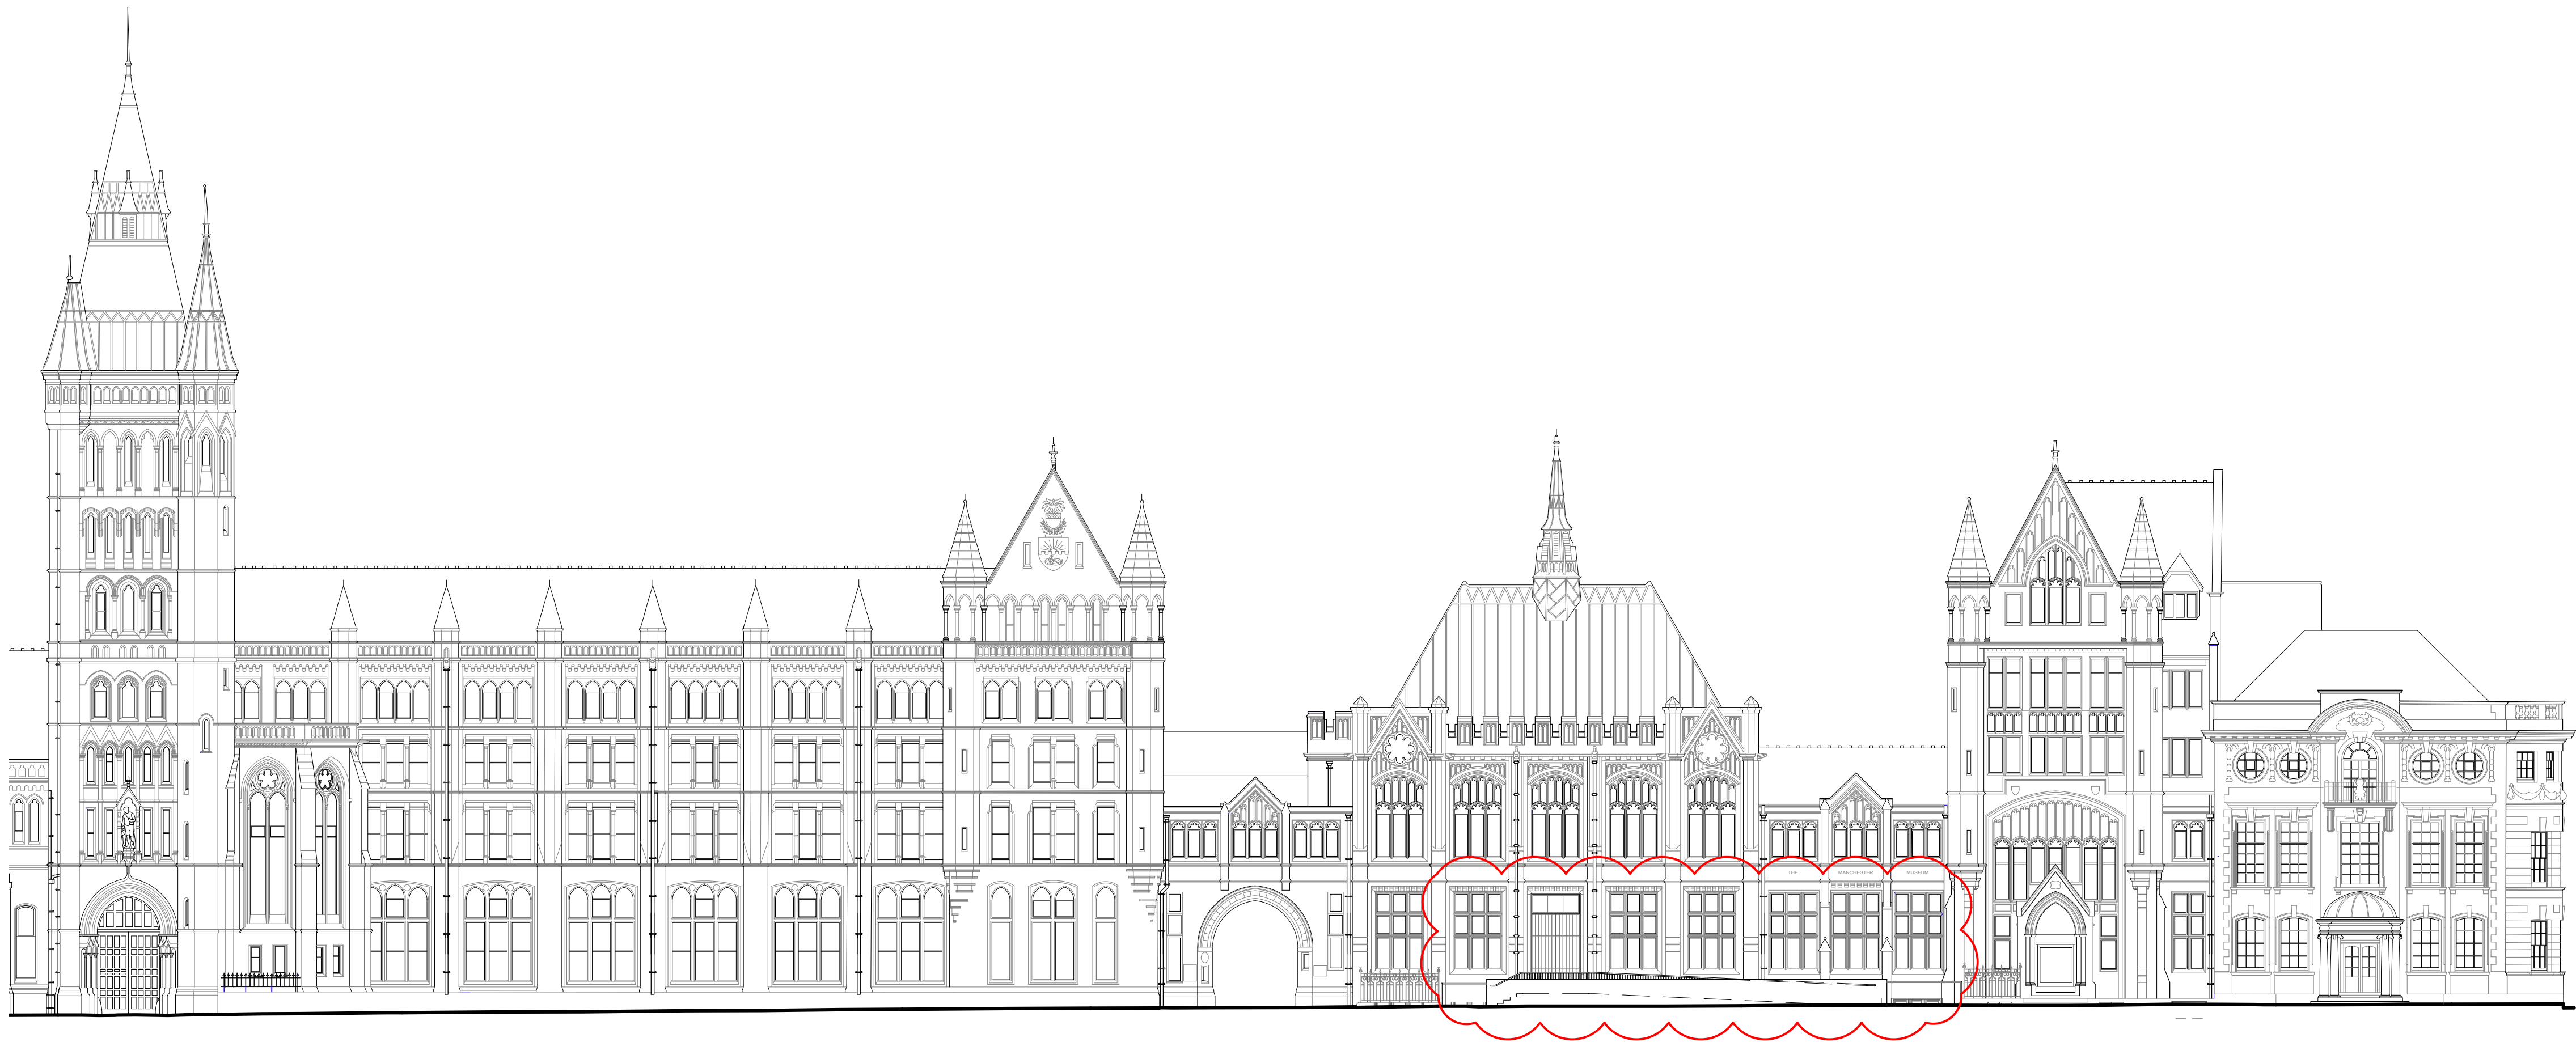

I
246 Proposed North East Elevation
1:200 @ A1

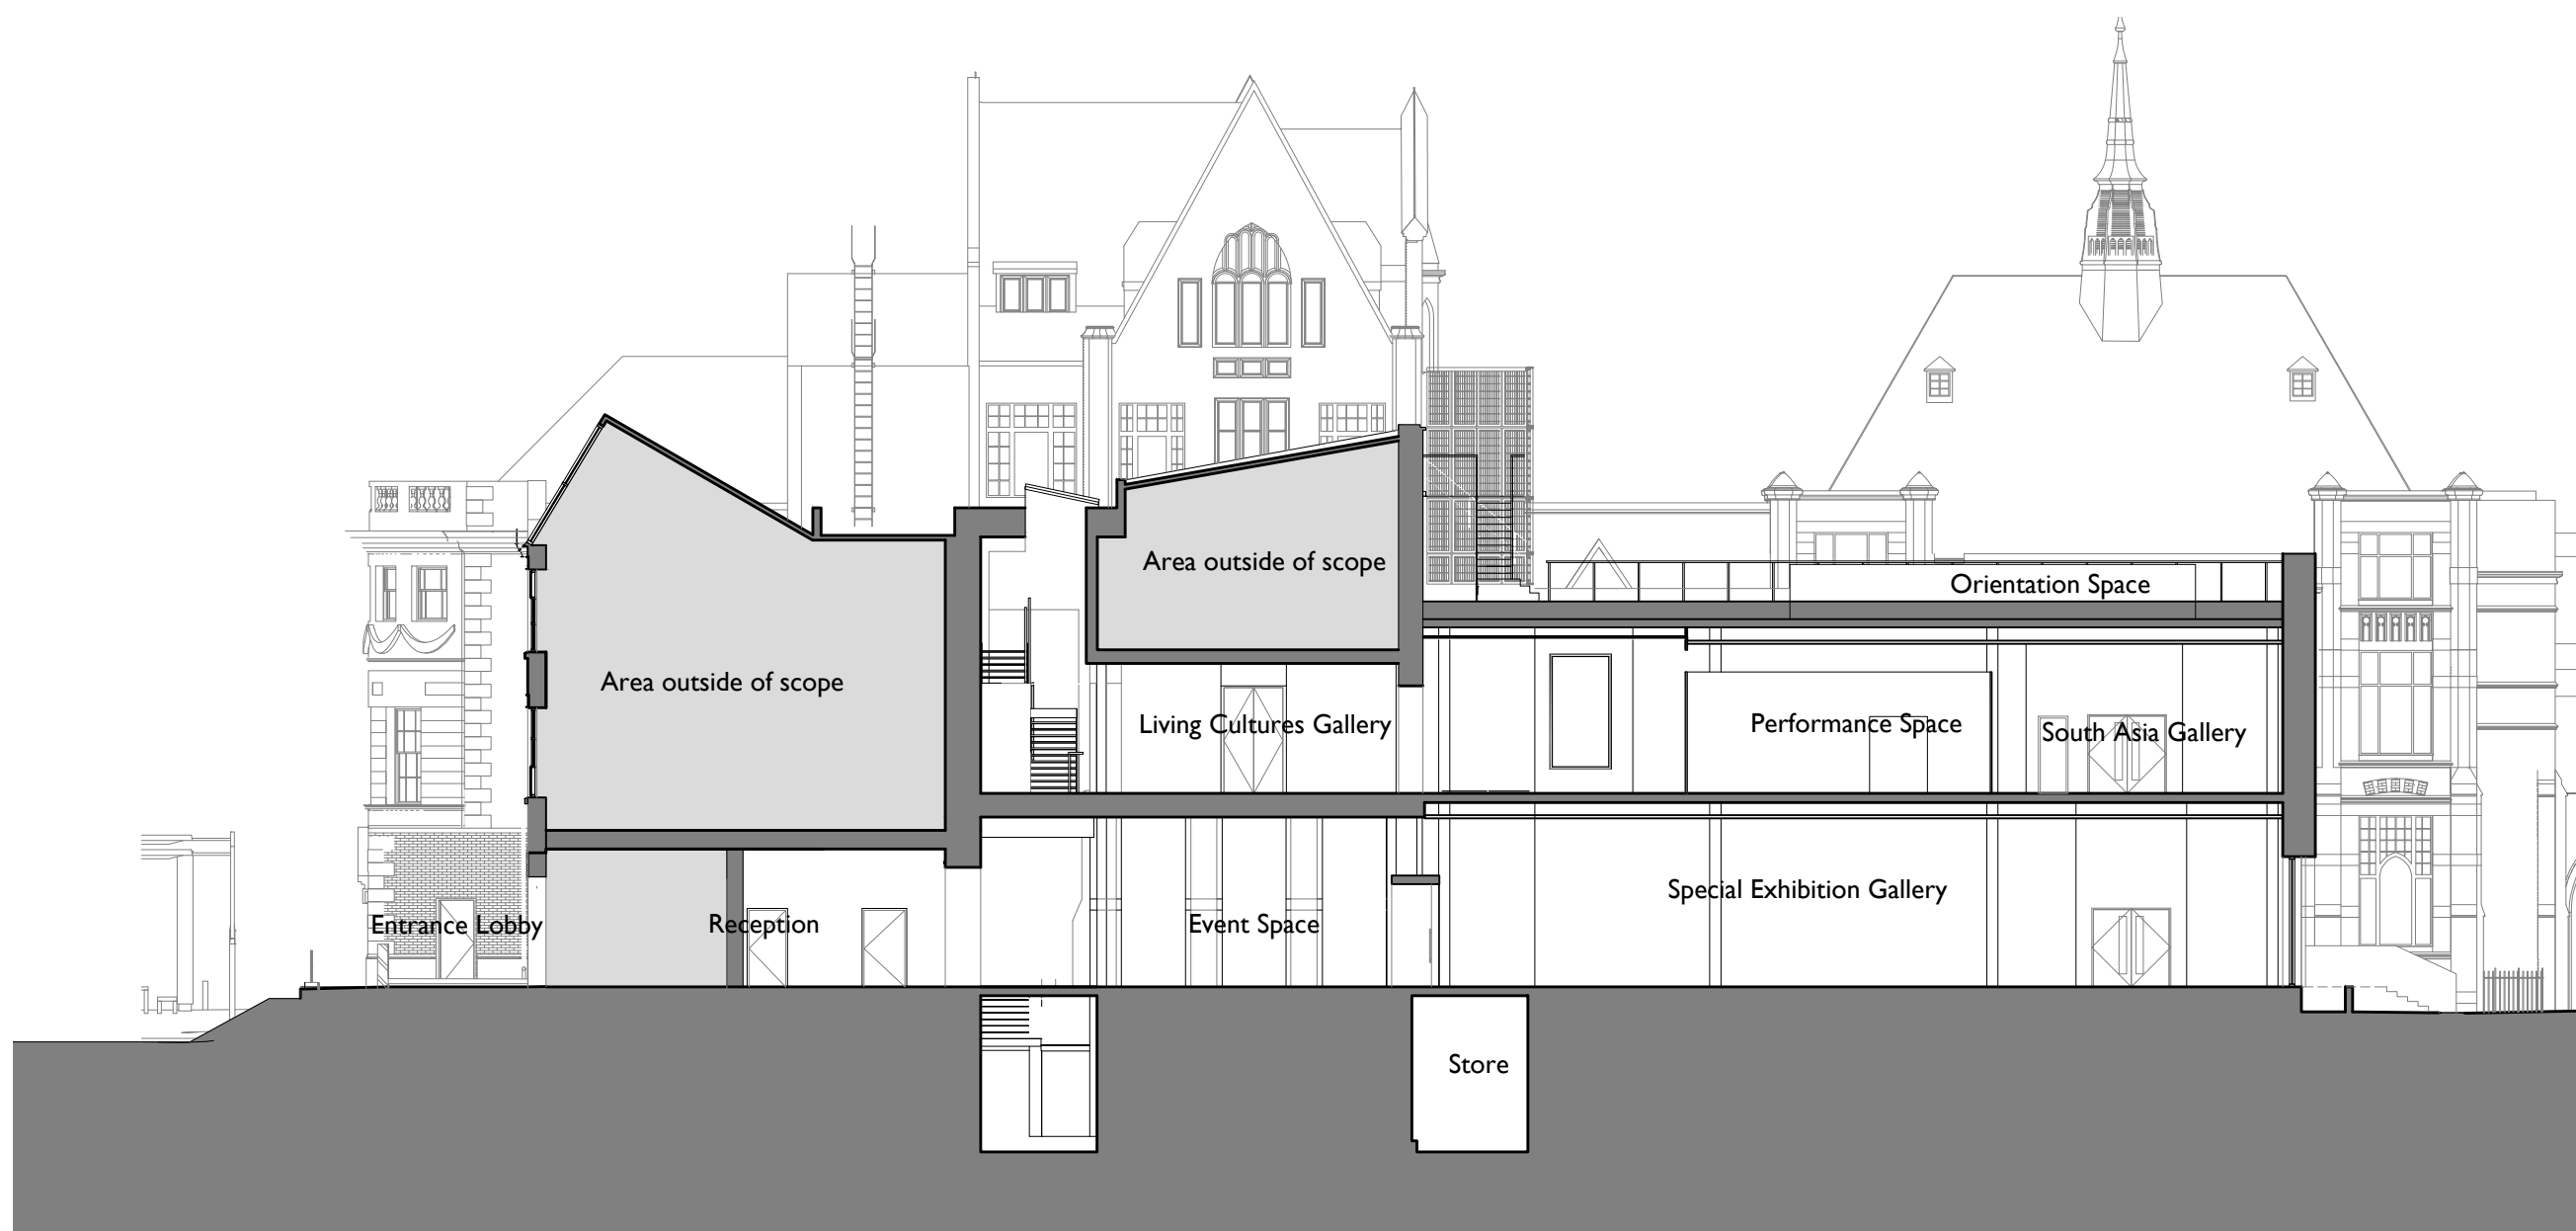

2
246 Proposed Section DD
1:200 @ A1



3
246 Proposed Section AA
1:200 @ A1

Notes:


Drawings are based on survey data and may not accurately represent what is physically present.

Do not scale from this drawing. All dimensions are to be verified on site before proceeding with the work.

All dimensions are in millimeters unless noted otherwise.

Purcell shall be notified in writing of any discrepancies.

Key Plan
not to scale

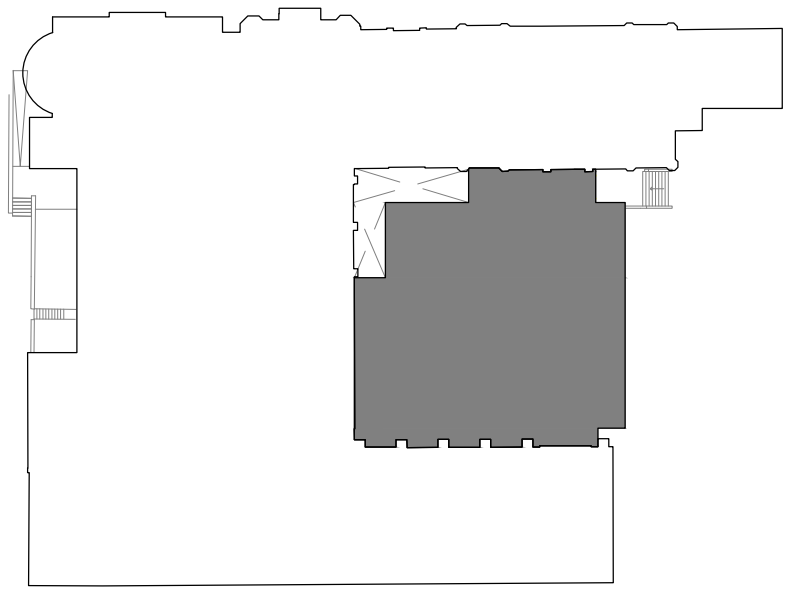

KEY

Clouded Areas indicate changes from the previous application.

C 26/07/2019 JT SS

JB

ISSUE	DATE	DRAWN	CHECKED	DESCRIPTION
-------	------	-------	---------	-------------

CLIENT	University of Manchester			
--------	--------------------------	--	--	--

PROJECT	Manchester Museum Courtyard			
---------	-----------------------------	--	--	--

DRAWING TITLE	6137-PUR-MMC-XX-DR-A-0246 Proposed Elevations 2 of 2			
---------------	---	--	--	--

SIZE & SCALE	A1L	1:200		
--------------	-----	-------	--	--

DRAWING STATUS	S4 - Planning			
----------------	---------------	--	--	--

JOB NUMBER	237010			
------------	--------	--	--	--

DRAWING NO.	246			
-------------	-----	--	--	--

REVISION	D			
----------	---	--	--	--

