



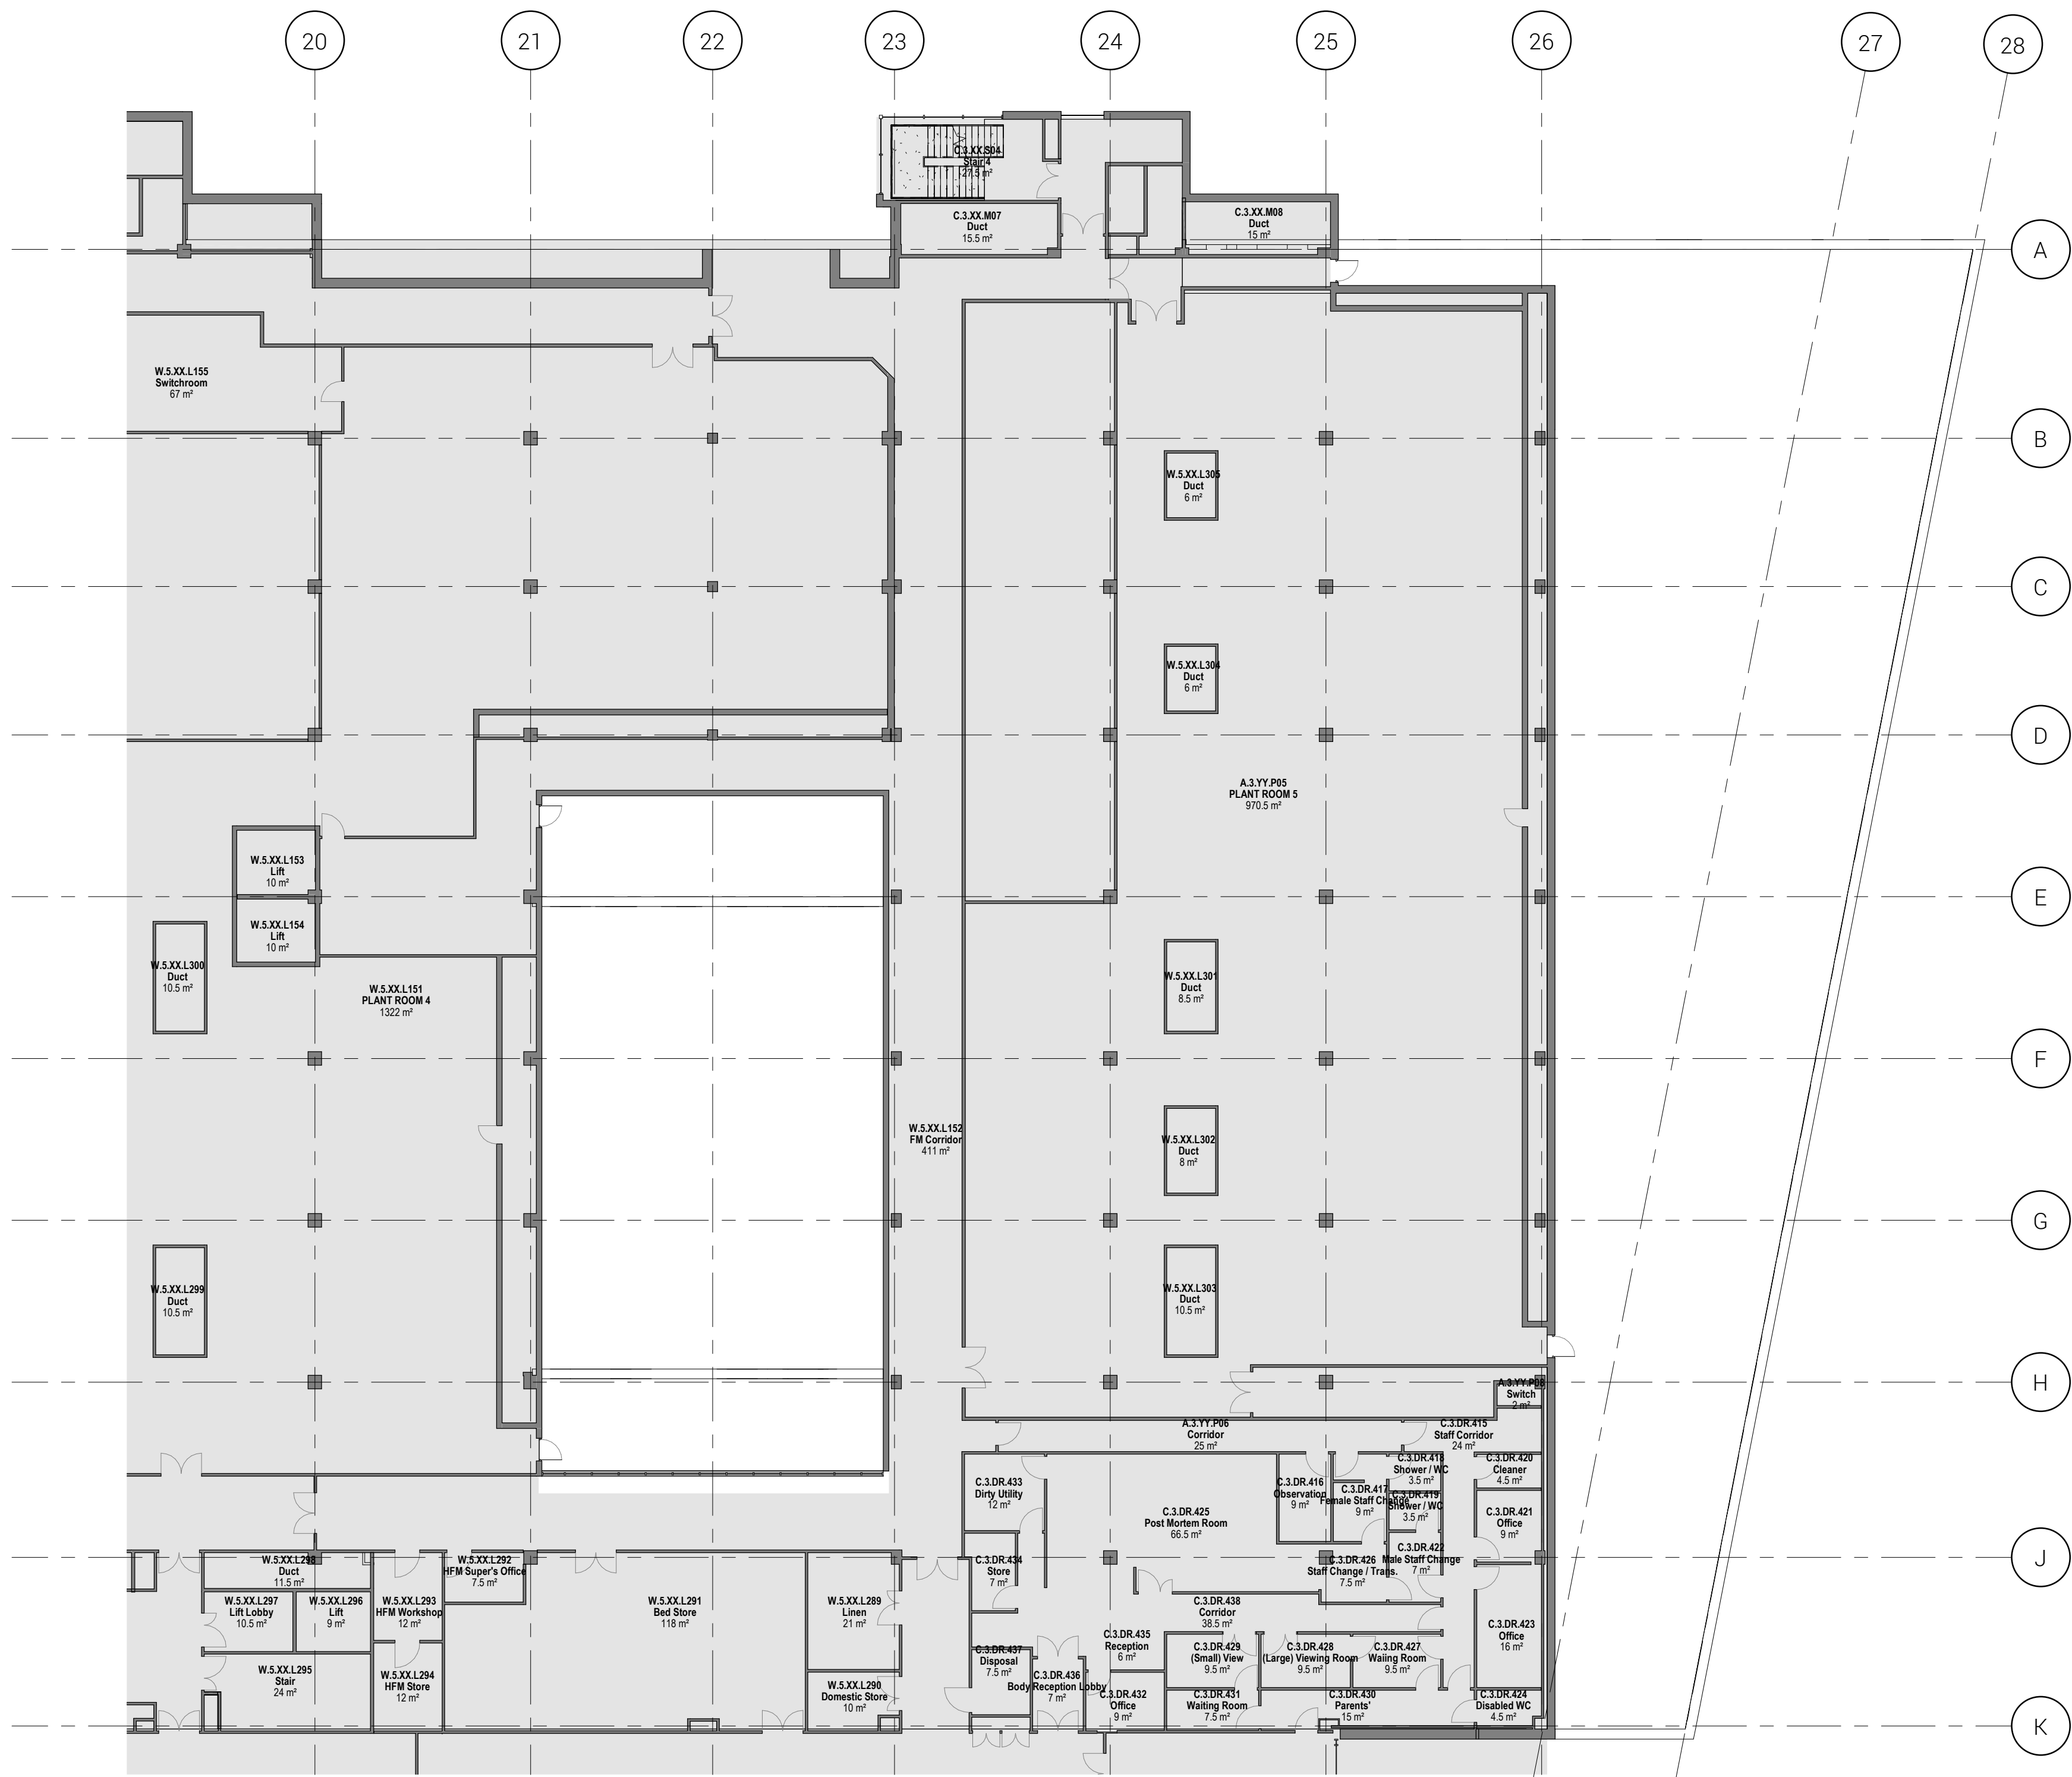

Level 03 - Existing GA Plan
1 : 200

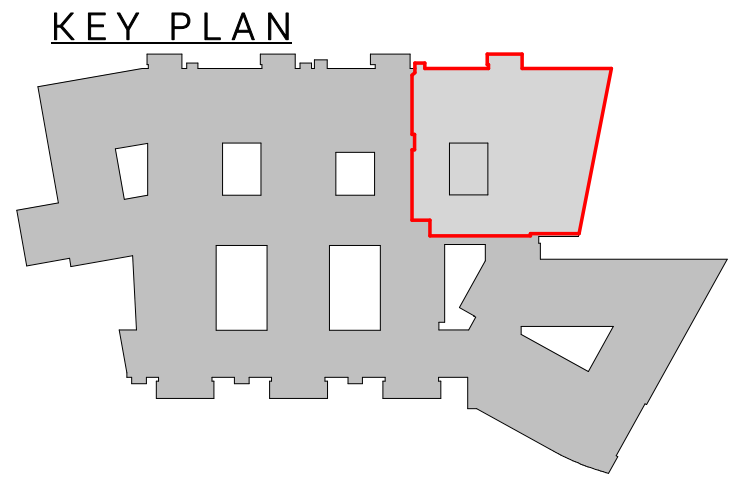

GENERAL NOTES: DAY Architectural Ltd accepts no responsibility for any costs, losses or claims whatsoever arising from these drawings, specifications and related documents unless there is full compliance with the Client or any unauthorised user of the following: 1 All boundaries, dimensions and levels are to be checked on site before construction and any discrepancies reported to the Architect / Designer. 2 Partial Service: Any discrepancies with site or other information is to be advised to the Architect / Designer and direction and / or approval is to be sought before the implementation of the detail. 3 Block and site plans are reproduced under license from the Ordnance Survey. 4 Do not scale this drawing. 5 For the purpose of coordination, all relevant parties must check this information prior to implementation and report any discrepancies to the Architect / Designer.					CLIENT Manchester University NHS Foundation Trust			DRAWING Existing Third Floor Plan				DAY Architectural Ltd. Studio 1, Lancaster Buildings 77 Deansgate, Manchester, M3 2BW T: 0161 834 9703 W: www.day-architectural.com			
P3 Issued For Planning. P2 Issued For Stage 4. P1 Issued for Stage 3					PROJECT Project PED & IMRI, MFT			SCALE As indicated @ A1				FIRST ISSUED 13.09.19			
REV DESCRIPTION					DATE 12.11.20 02.11.20 11.03.20			PROJECT 88019				CHECKED BY LI			
REV DESCRIPTION					DATE 12.11.20 02.11.20 11.03.20			CLIENT REF MFT				DRAWN BY JC			
REV DESCRIPTION					DATE 12.11.20 02.11.20 11.03.20			TYPE DR				ROLE A			
REV DESCRIPTION					DATE 12.11.20 02.11.20 11.03.20			NUMBER 05-0104				REVISION P3			
REV DESCRIPTION					DATE 12.11.20 02.11.20 11.03.20			DRAWING STATUS STAGE 4							