




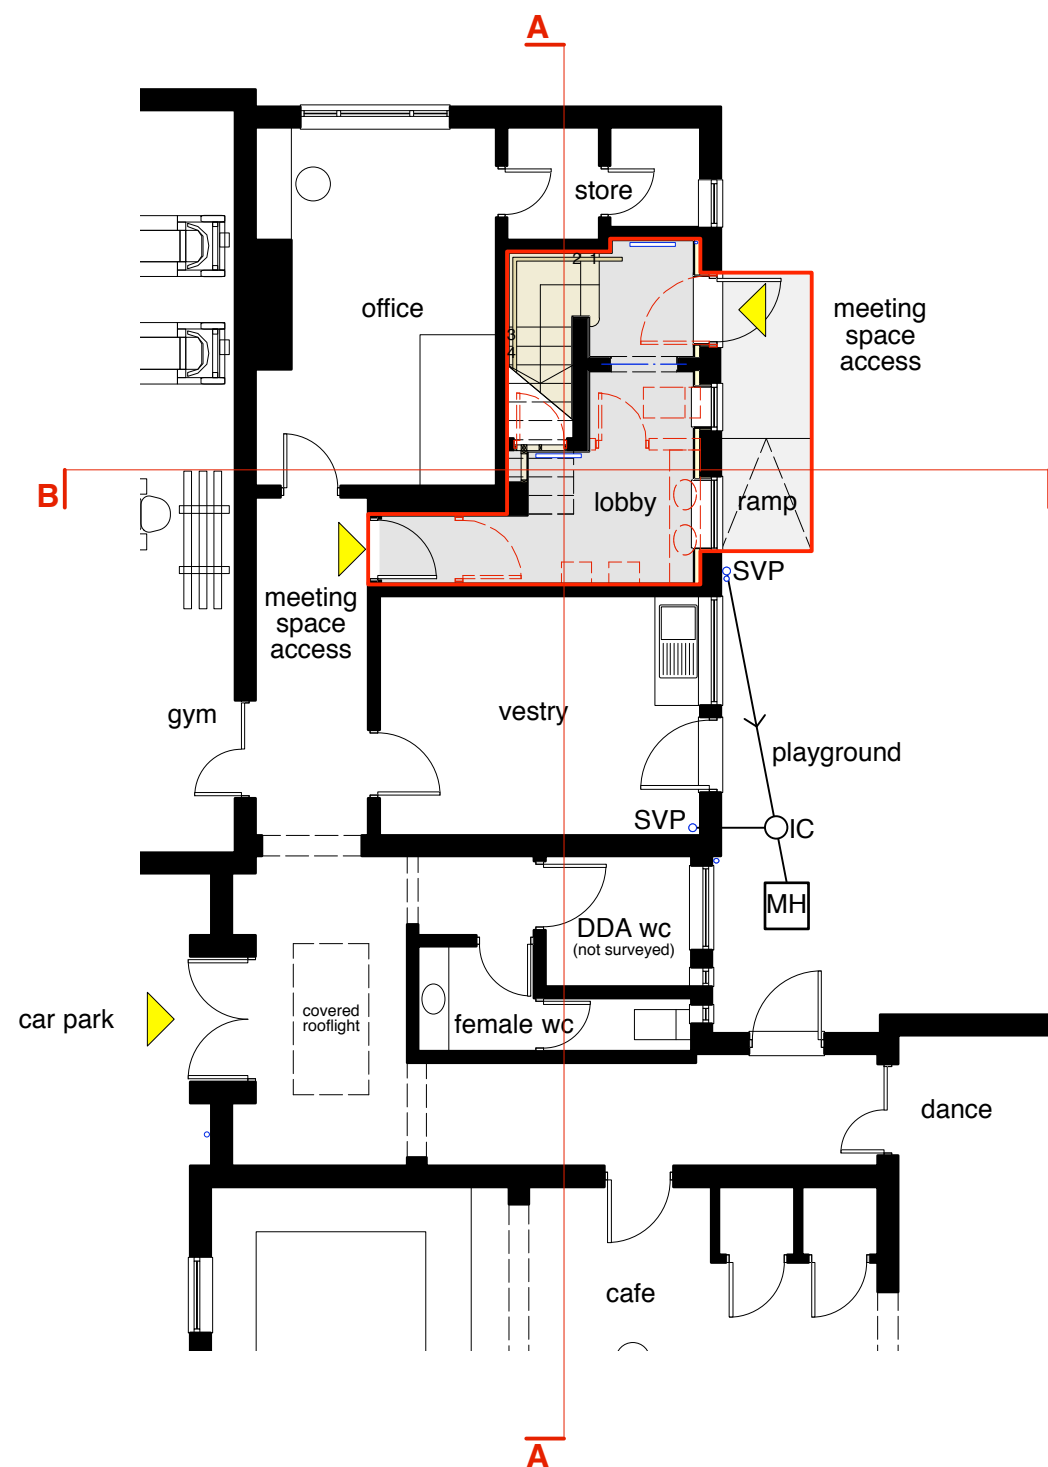

PROPOSED GROUND FLOOR PLAN

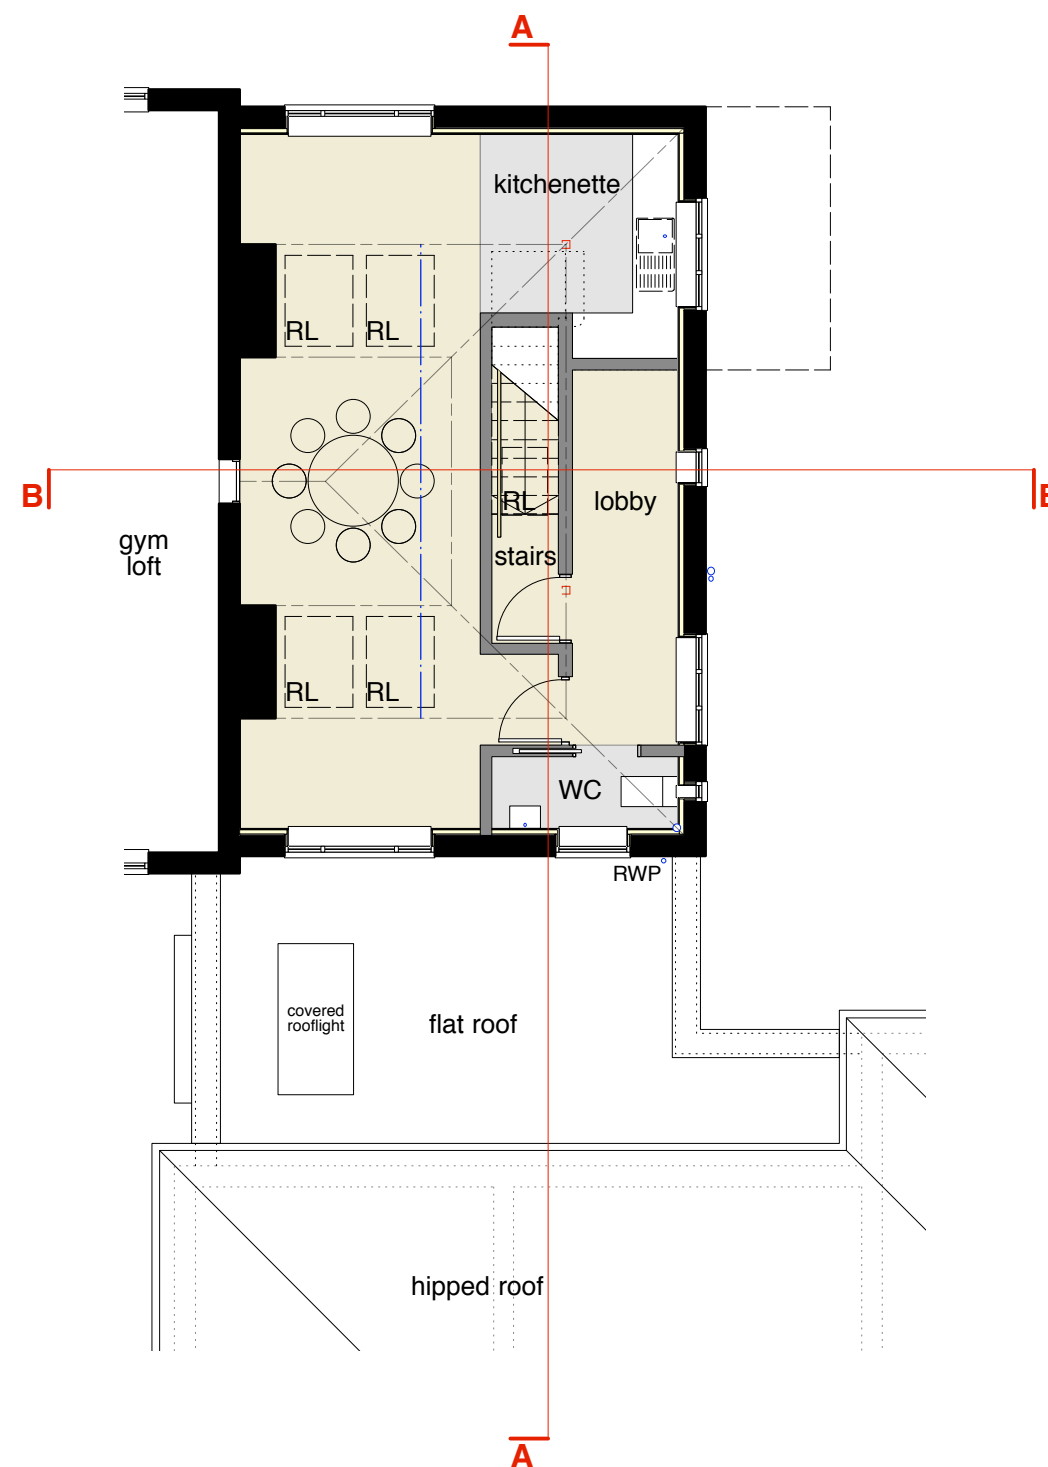

PROPOSED FIRST FLOOR PLAN

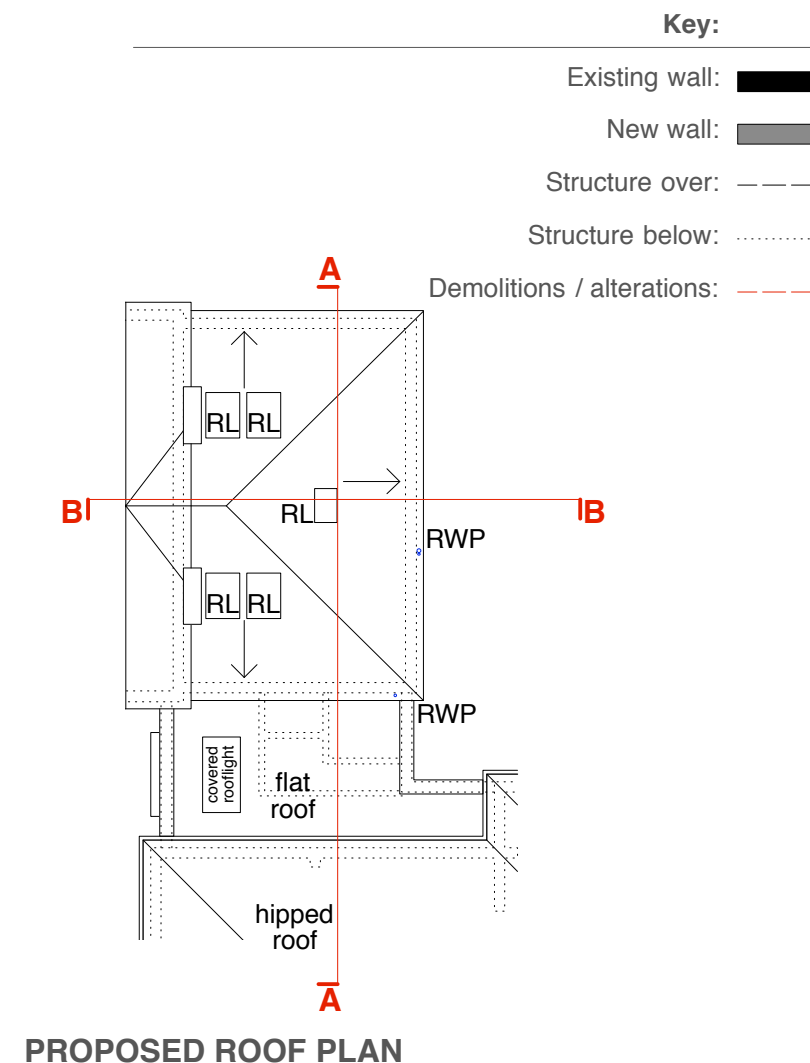

PROPOSED ROOF PLAN

PLANNING

LJ T 07967769660
E lee@lj-architects.co.uk
W www.lj-architects.co.uk

Client:
Drawing Number:
Drawing Title:
Date:
Scale:

Mums Mart Savers
P241_204
Proposed Floor and Roof Plans
22.02.2021
1:100/200 @ A3

P241_Mums Mart Savers